




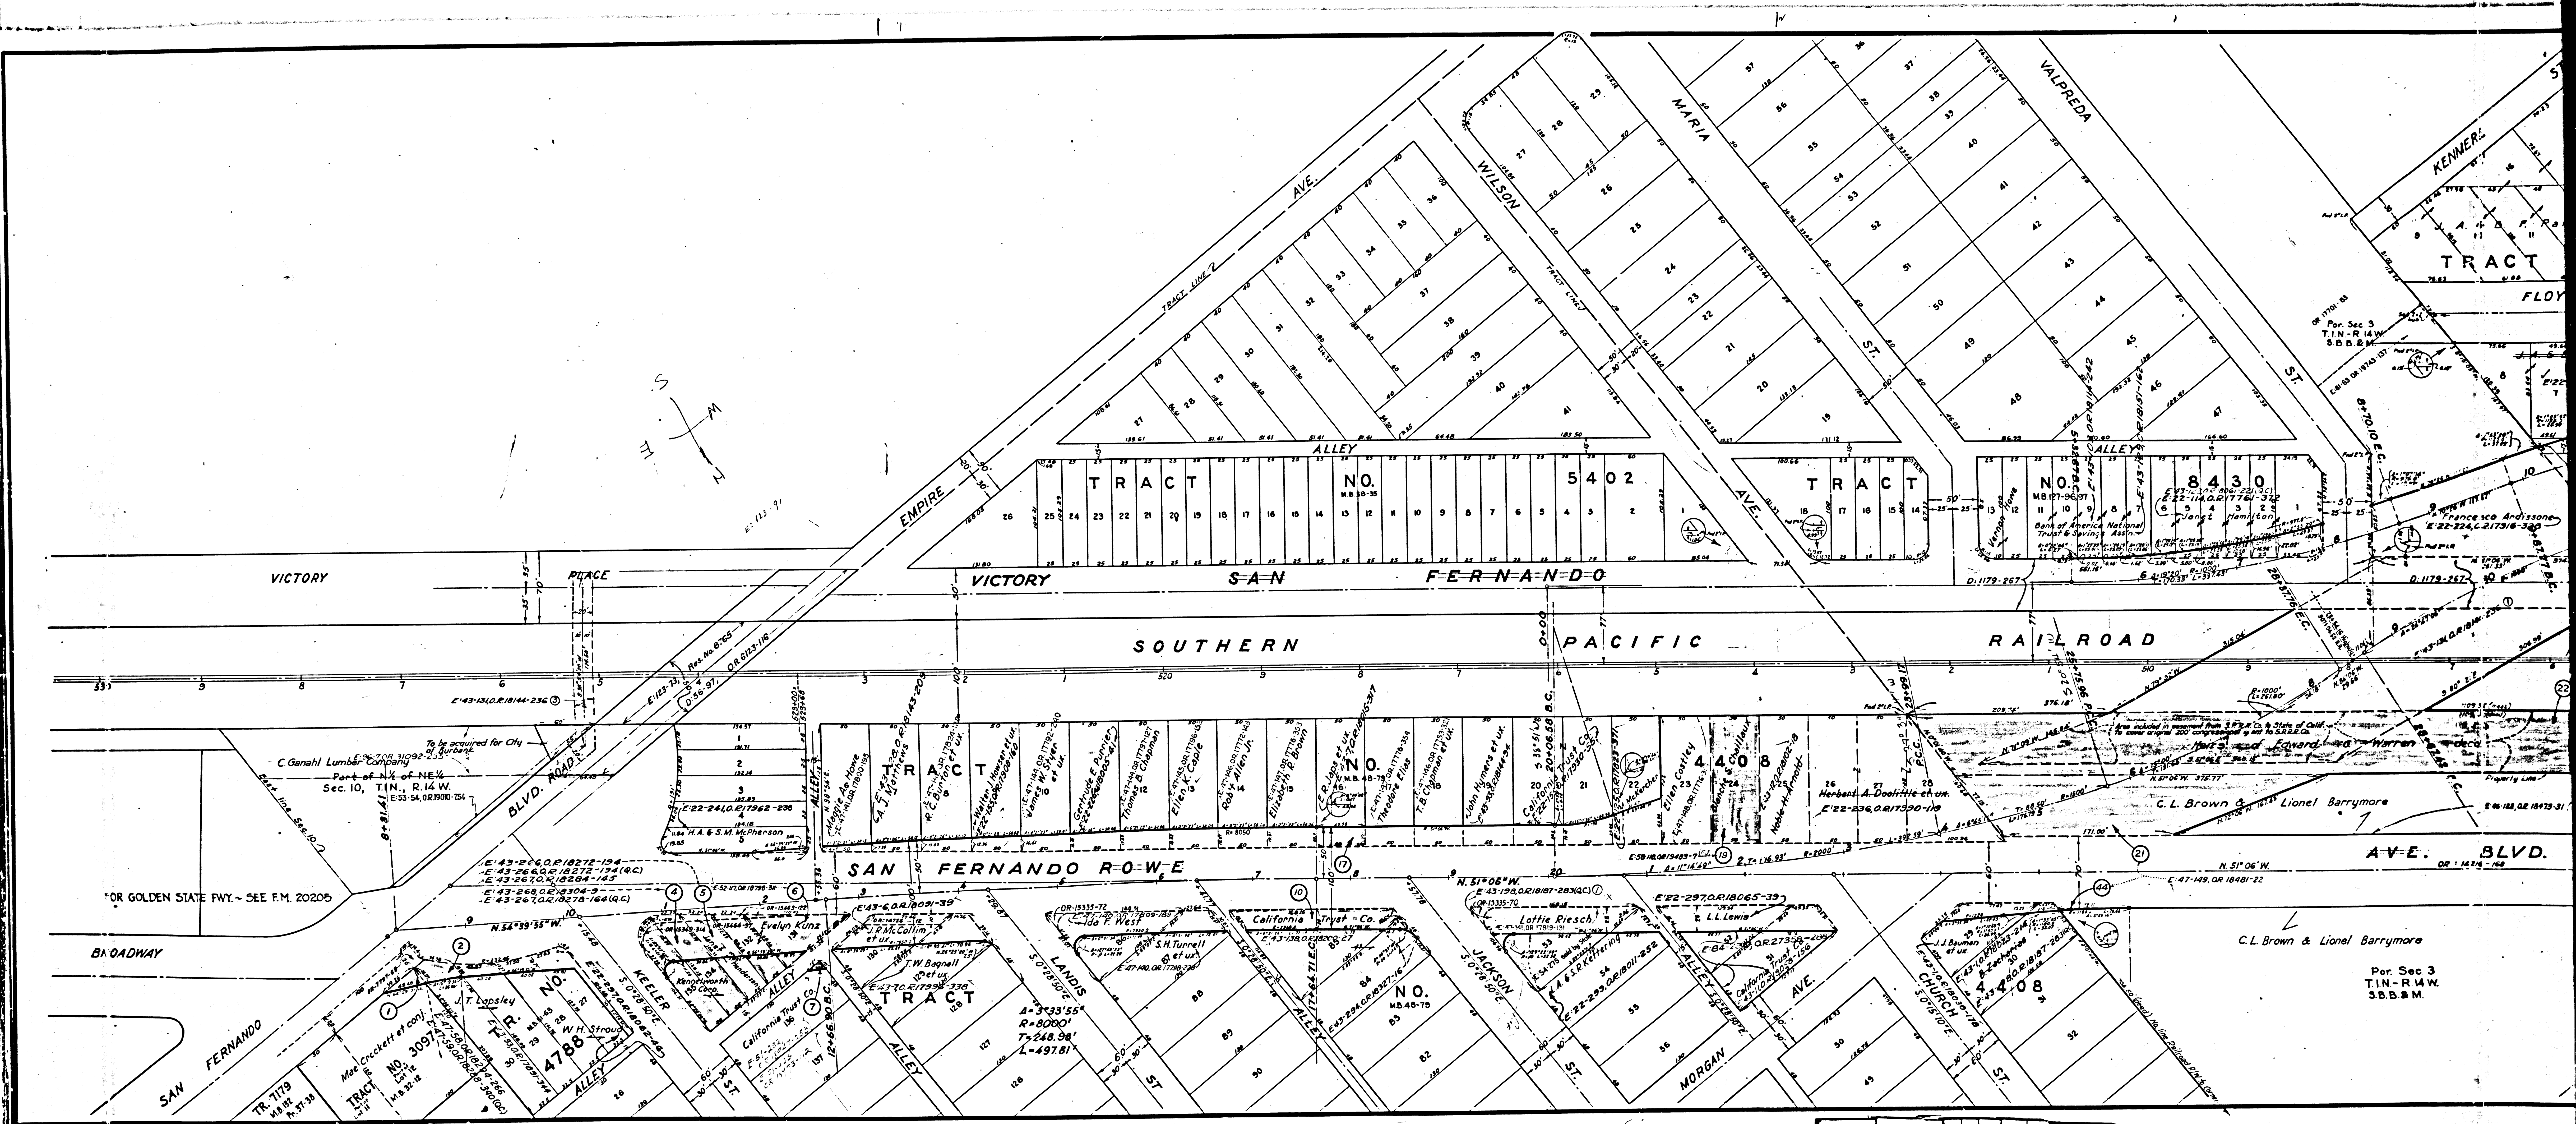

FM	115481	
A11	OF	A21

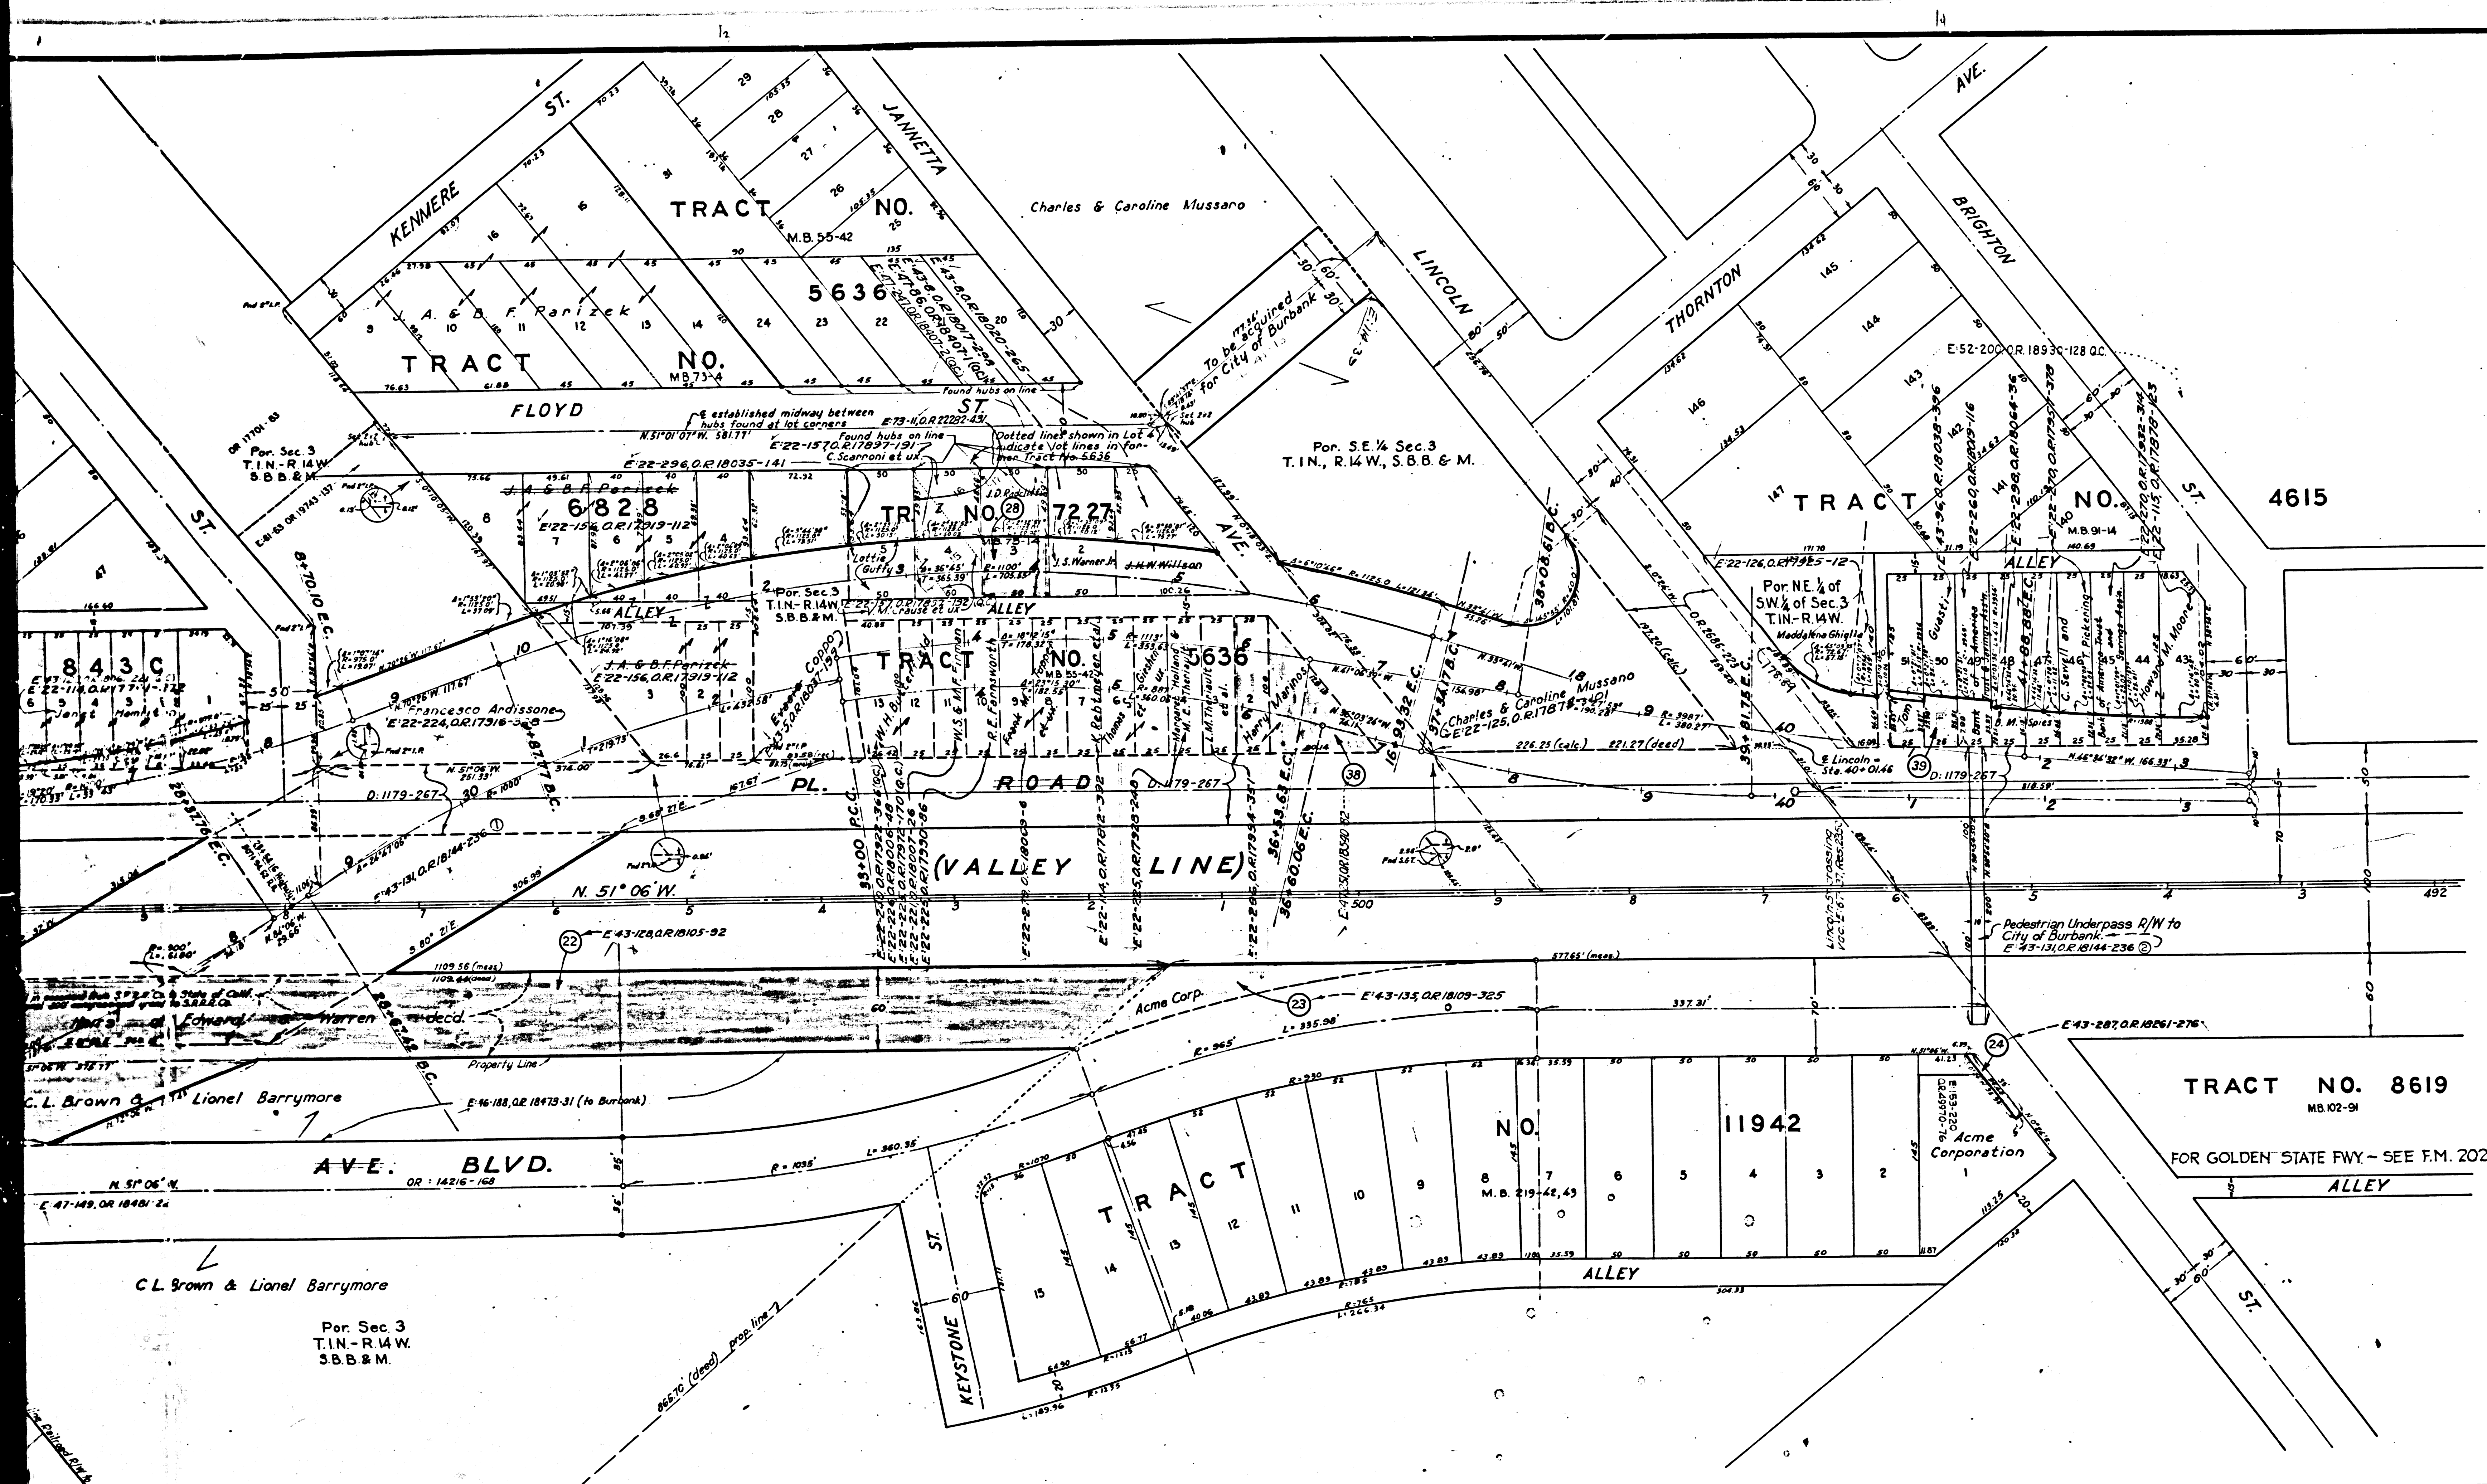

Superior Court Case No. 458647
 Suit for Condemnation
 Filed Dec. 12, 1940
 People of the State of Cal., Pltff.
 Vs.
 Mae Crockett, et al., Defendants.
 Note: Suit covers parcels 1, 2, 4, 5, 6,
 7, 10, 17, 19, 21, 22, 23, 24, 28, 38, 39 and
 44 as colored red and green on this
 map.
 Order authorizing Plaintiff to
 take immediate possession, ren-
 dered Dec. 12, 1940.
 Final Judgment in favor of Pltff. as to Parcel
 18, rendered July 3, 1942.
 E-58-118, CR 19483-7
 Case dismissed as to all remaining parcels;
 1, 2, 4, 5, 6, 7, 10, 17, 19, 21, 22, 23, 24, 28, 38, 39, 44. Aug 28, 1942

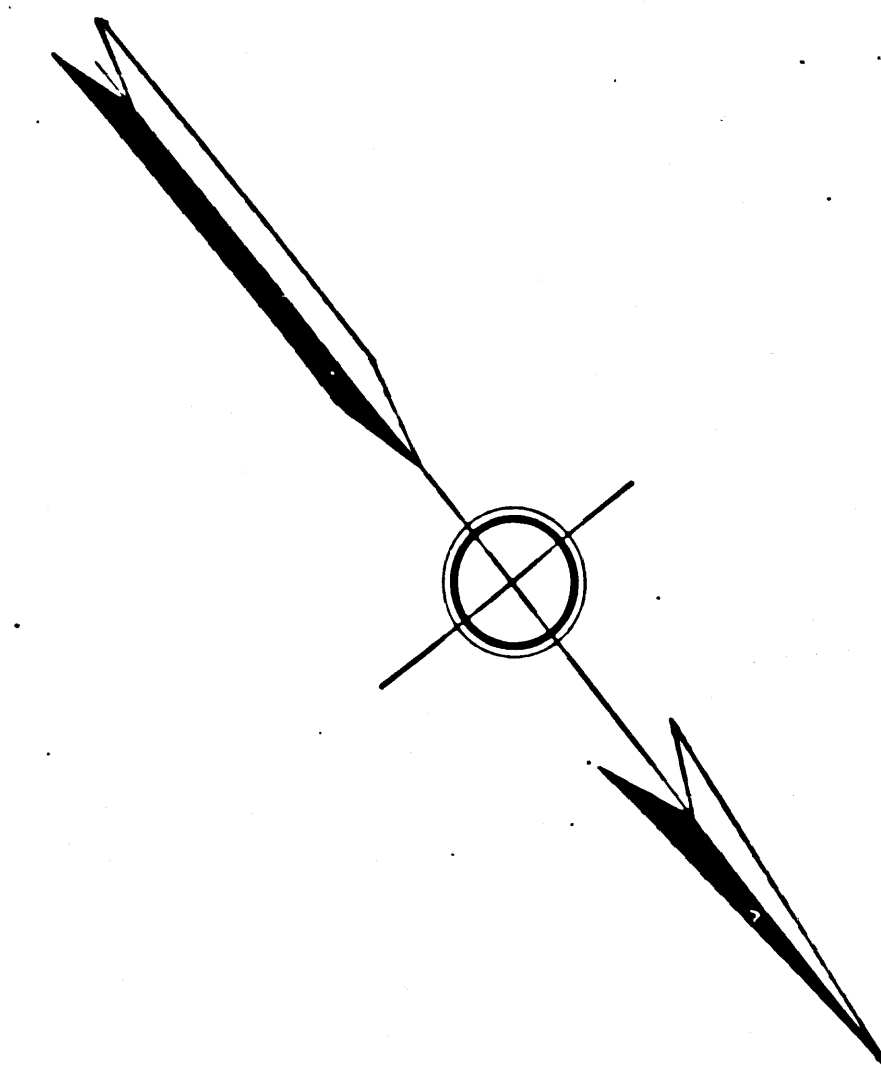

STATE OF CALIFORNIA
 DEPARTMENT OF PUBLIC WORKS
 DIVISION OF HIGHWAYS
RIGHT OF WAY MAP
 ROAD VII-LA-4-Brb.
 GRADE SEPARATION
 ON
 SAN FERNANDO ROAD IN BURBANK

SCALE IN FEET
 0 50 100 150 200 250
 MAY 1940 Neg. 476