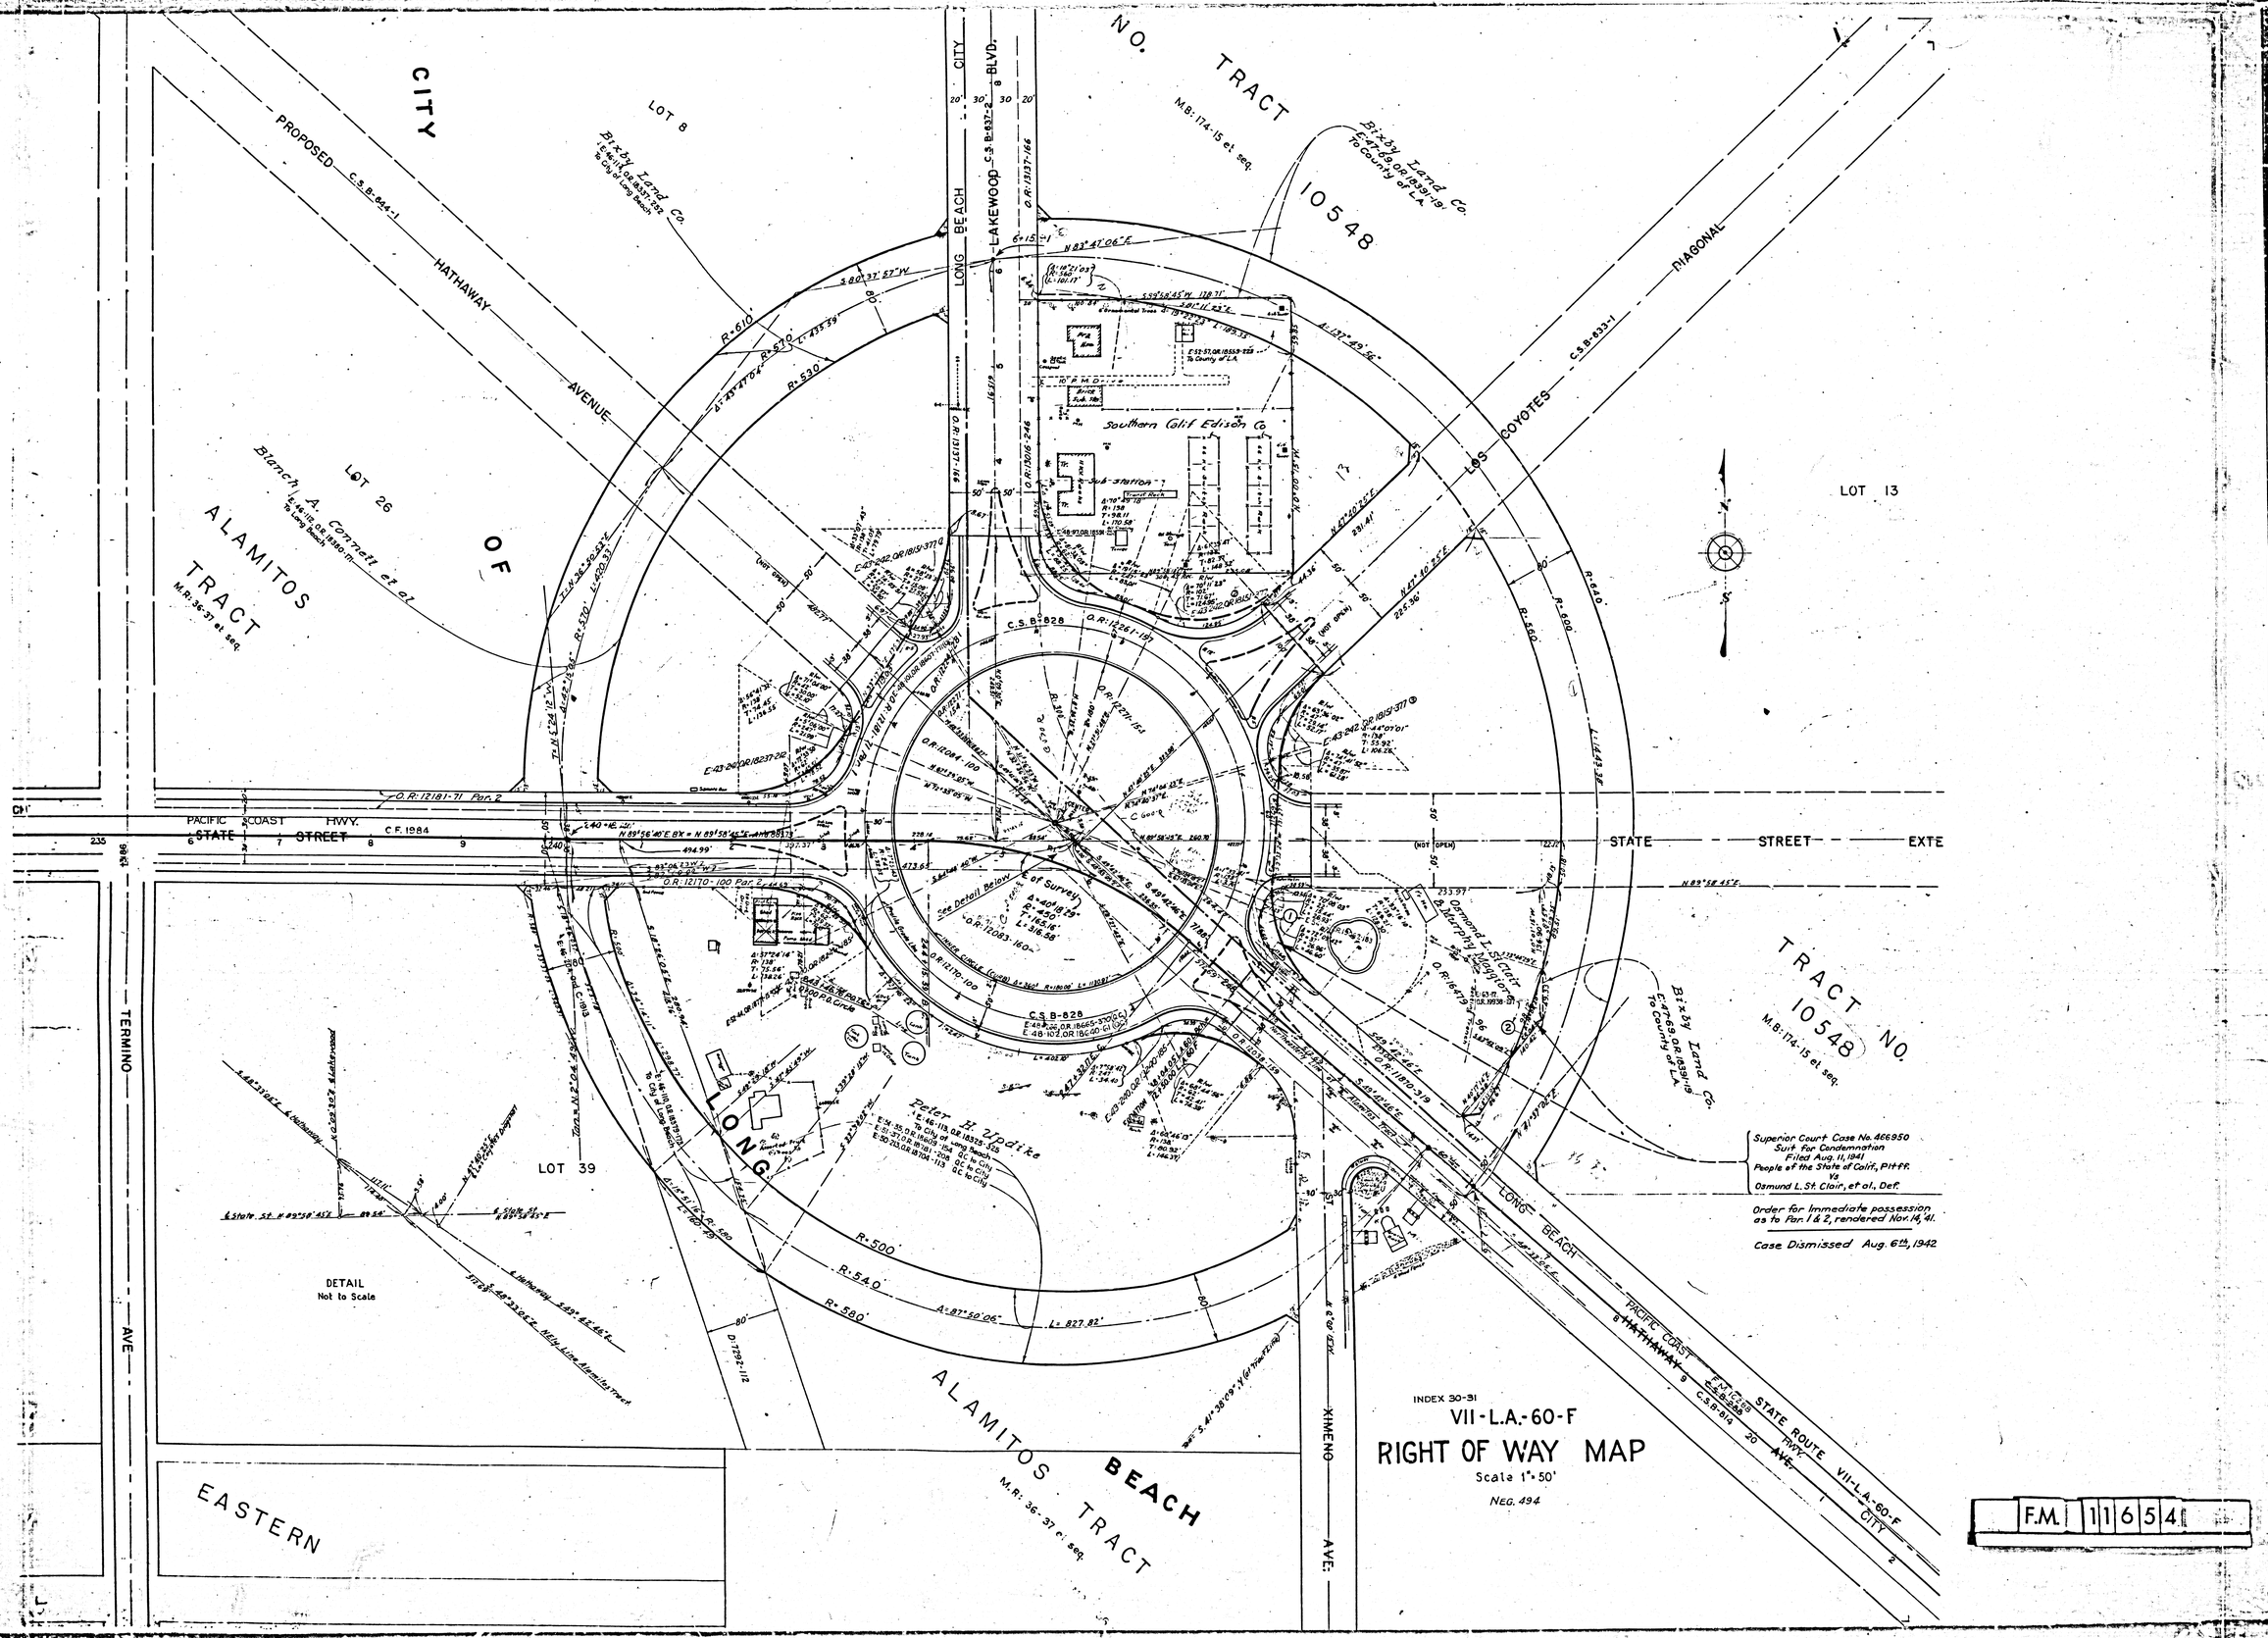

CITY OF LONG BEACH
LAKEWOOD BLVD.
PROPOSED HATHAWAY AVENUE
LOT 8
Bixby Land Co.
LOT 26
Blanch A. Connett et al
ALAMITOS TRACT
M.R. 36-37 et seq.
NO. TRACT 10548
M.B. 174-15 et seq.
Bixby Land Co.
LOS COYOTES DIAGONAL
LOT 13
Southern Calif Edison Co.
Sub-station
PACIFIC COAST HWY.
STATE STREET
C.F. 1984
STATE STREET EXTE
TRACT NO. 10548
M.B. 174-15 et seq.
Bixby Land Co.
Osmond L. St. Clair & Murphy Maggiore
Peter H. Updike
LOT 39
LONG BEACH
R=500'
R=540'
R=580'
DETAIL
Not to Scale
TERMINO AVE
ALAMITOS BEACH TRACT
M.R. 36-37 et seq.
XIMENO AVE.
EASTERN
LONG BEACH
PACIFIC COAST HWY.
HATHAWAY AVE.
STATE ROUTE VII-L.A.-60-F
CITY
Superior Court Case No. 466950
Suit for Condemnation
Filed Aug. 11, 1941
People of the State of Calif., Pltff.
Vs
Osmund L. St. Clair, et al., Def.
Order for Immediate possession as to Par. 1 & 2, rendered Nov. 14, '41.
Case Dismissed Aug. 6th, 1942
INDEX 30-31
VII-L.A.-60-F
RIGHT OF WAY MAP
Scale 1" = 50'
NEG. 494
F.M. 11654