



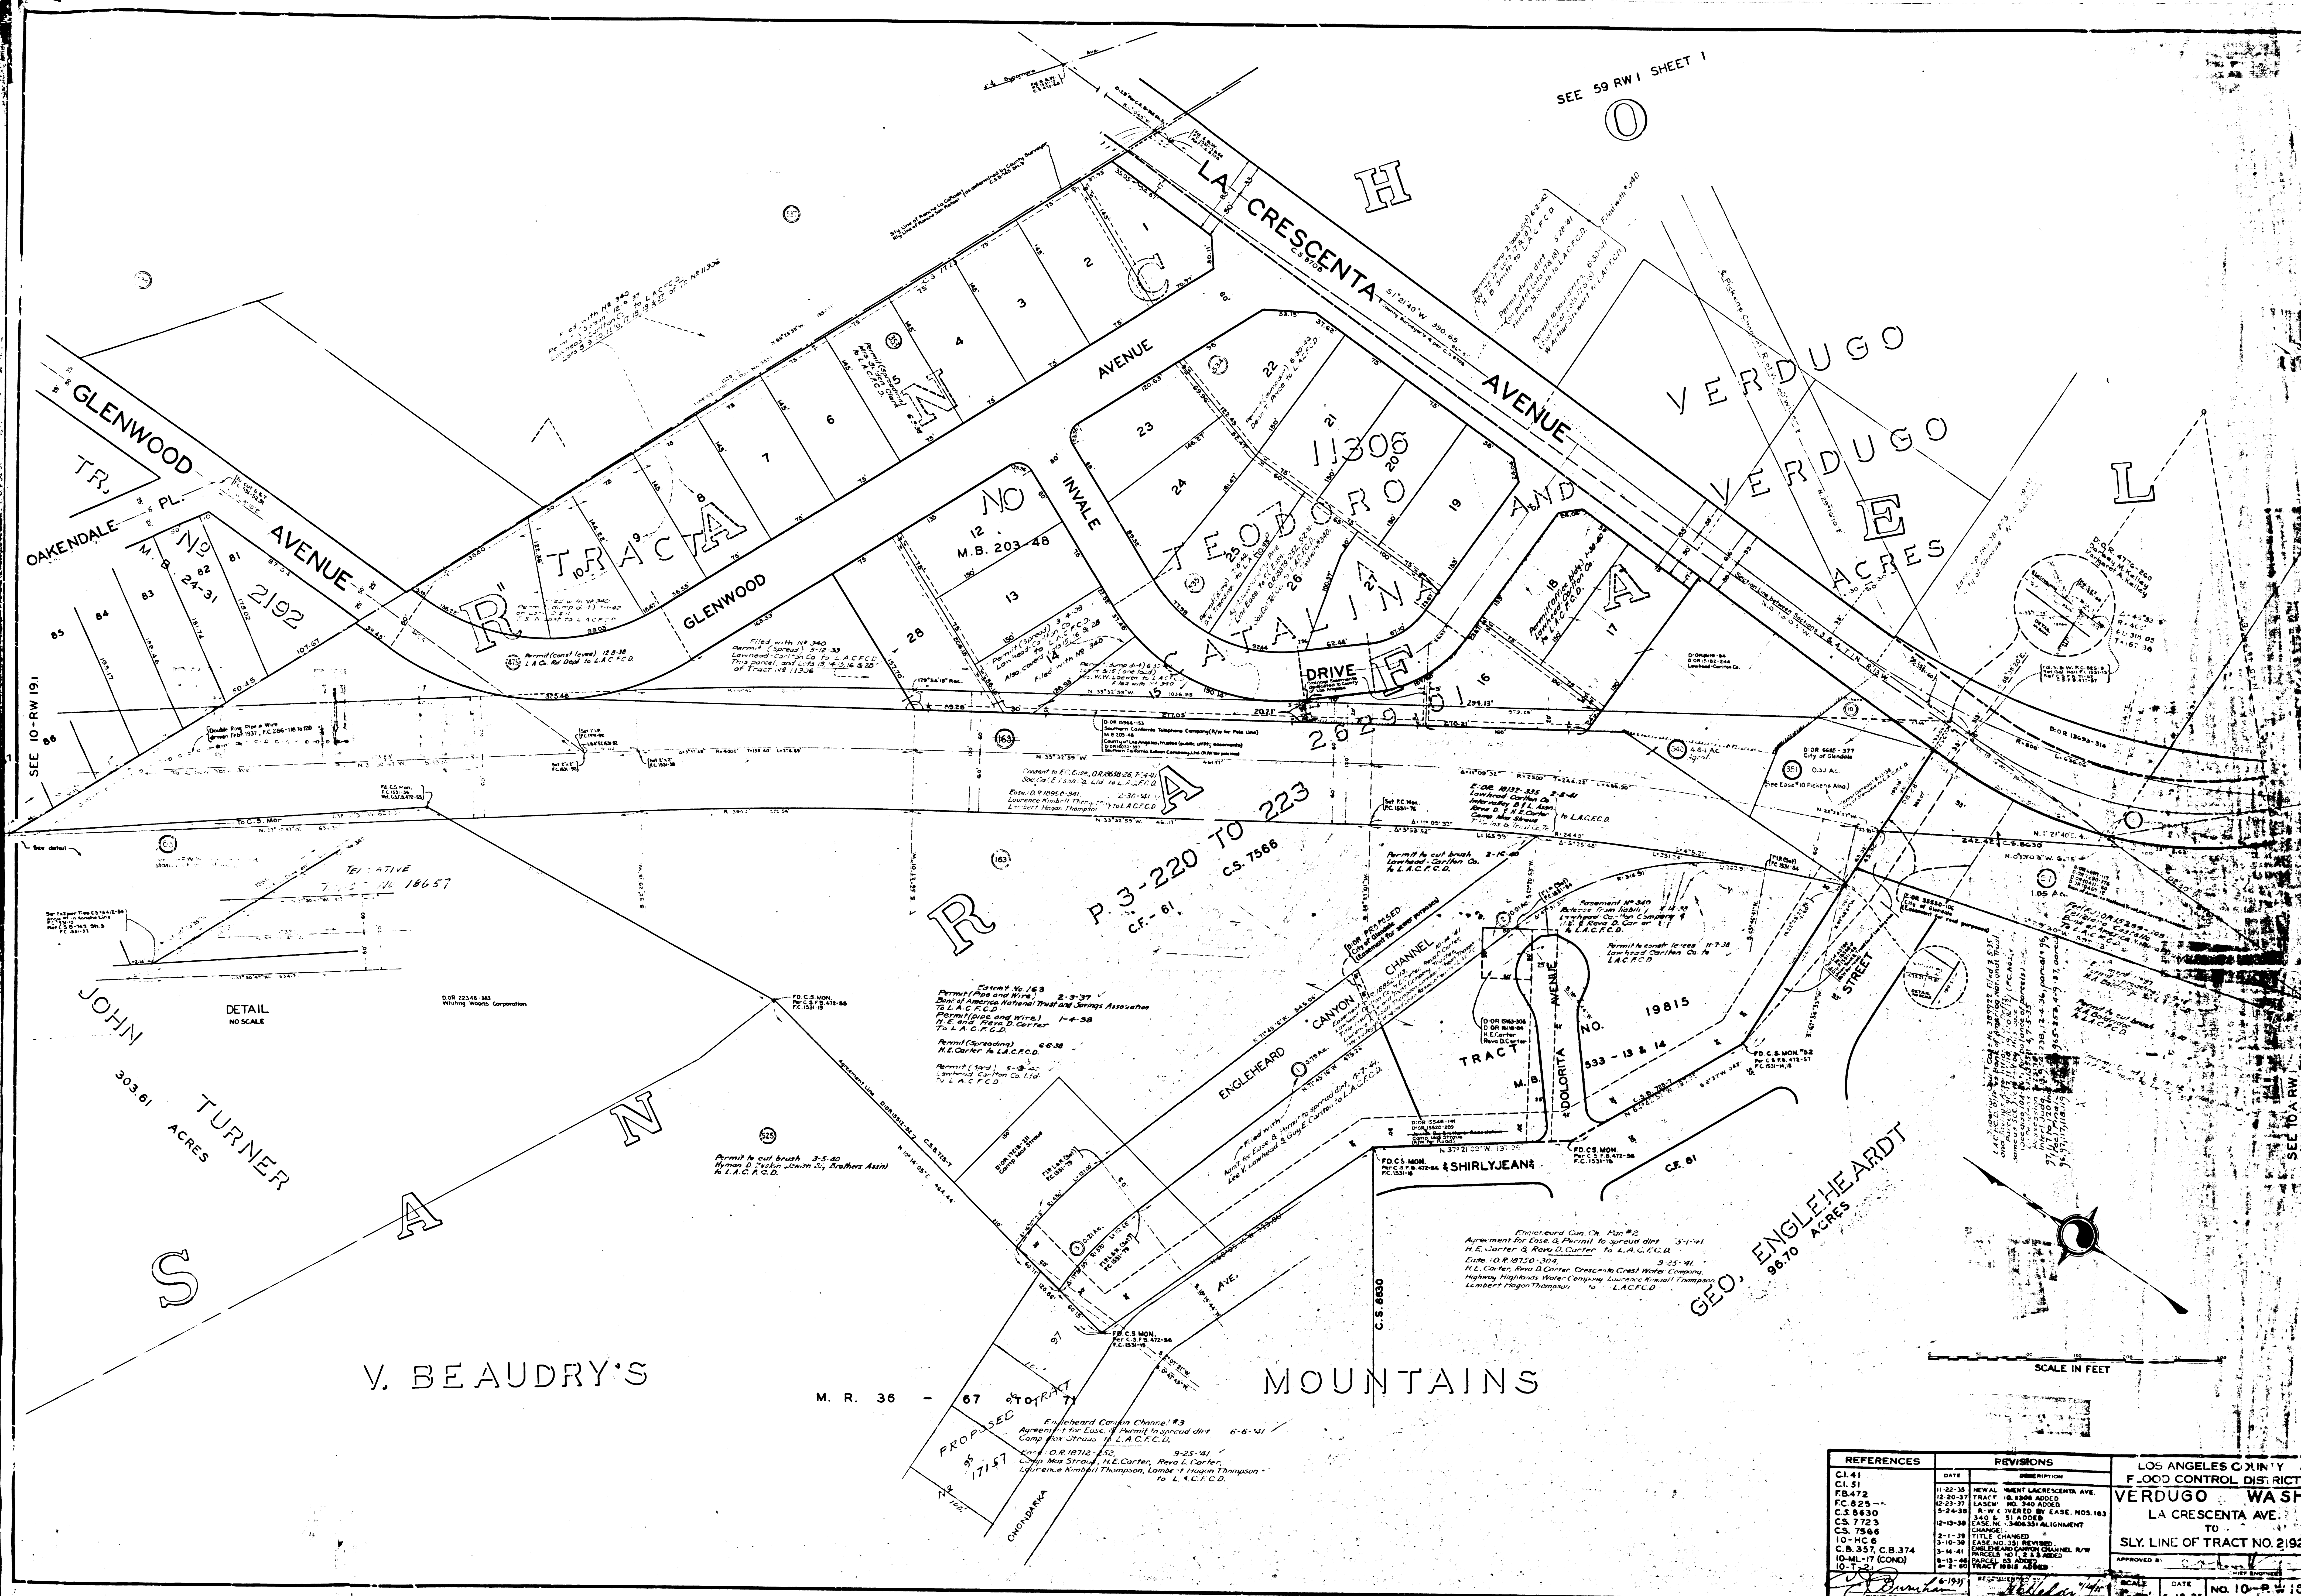

F.M. 11655-1

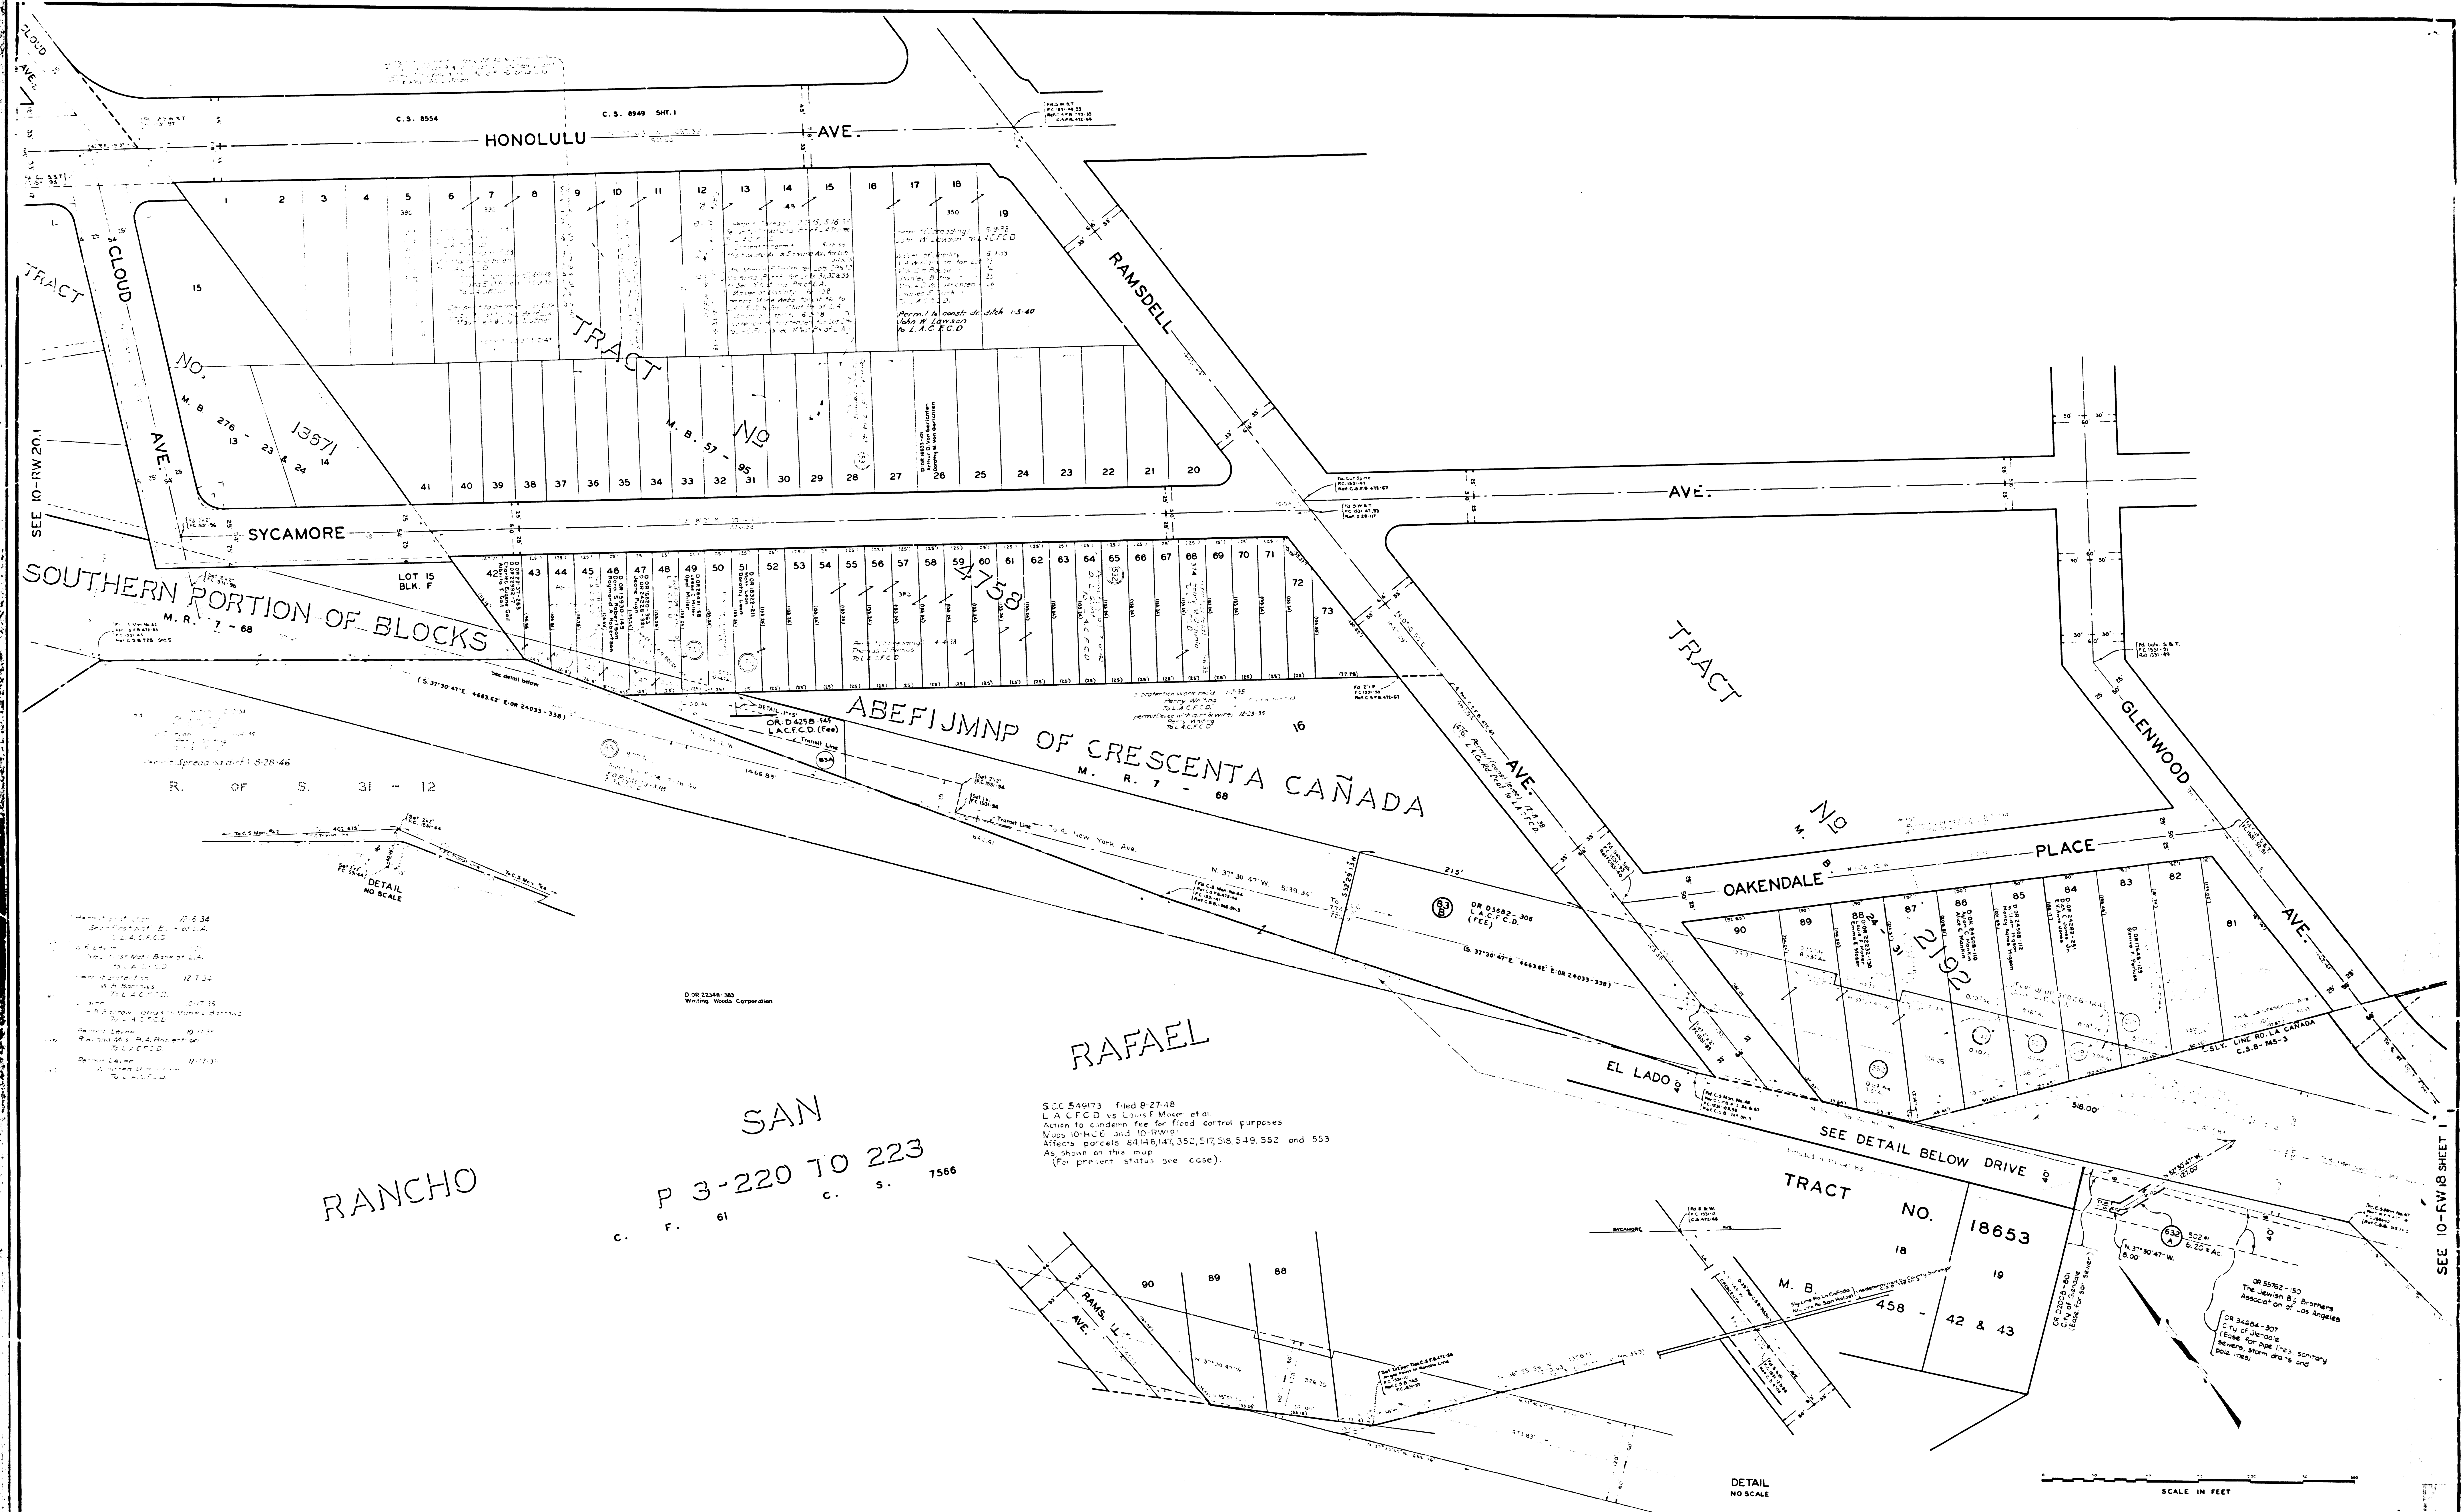

RANCHO


SAN
P 3-220 TO 223
C. S. 7566


RAFAEL

SUC 54673, filed 8-27-48
L.A. F.C.D. vs Louis F. Meyer et al
Action to condemn fee for flood control purposes
Affects parcels 84, 86, 147, 352, 517, 518, 549, 552 and 553
As shown on this map
(For present status see case)

DETAIL
NO SCALE

REFERENCES		REVISIONS		LOS ANGELES COUNTY FLOOD CONTROL DISTRICT	
0-1-46	DATE	0-1-46	DESCRIPTION	VERDUGO WASH SLY. LINE OF TRACT NO. 2192 TO SYCAMORE AVENUE 1300 FT. NW. OF RAMSDELL AVE.	

F.M. 11655-2

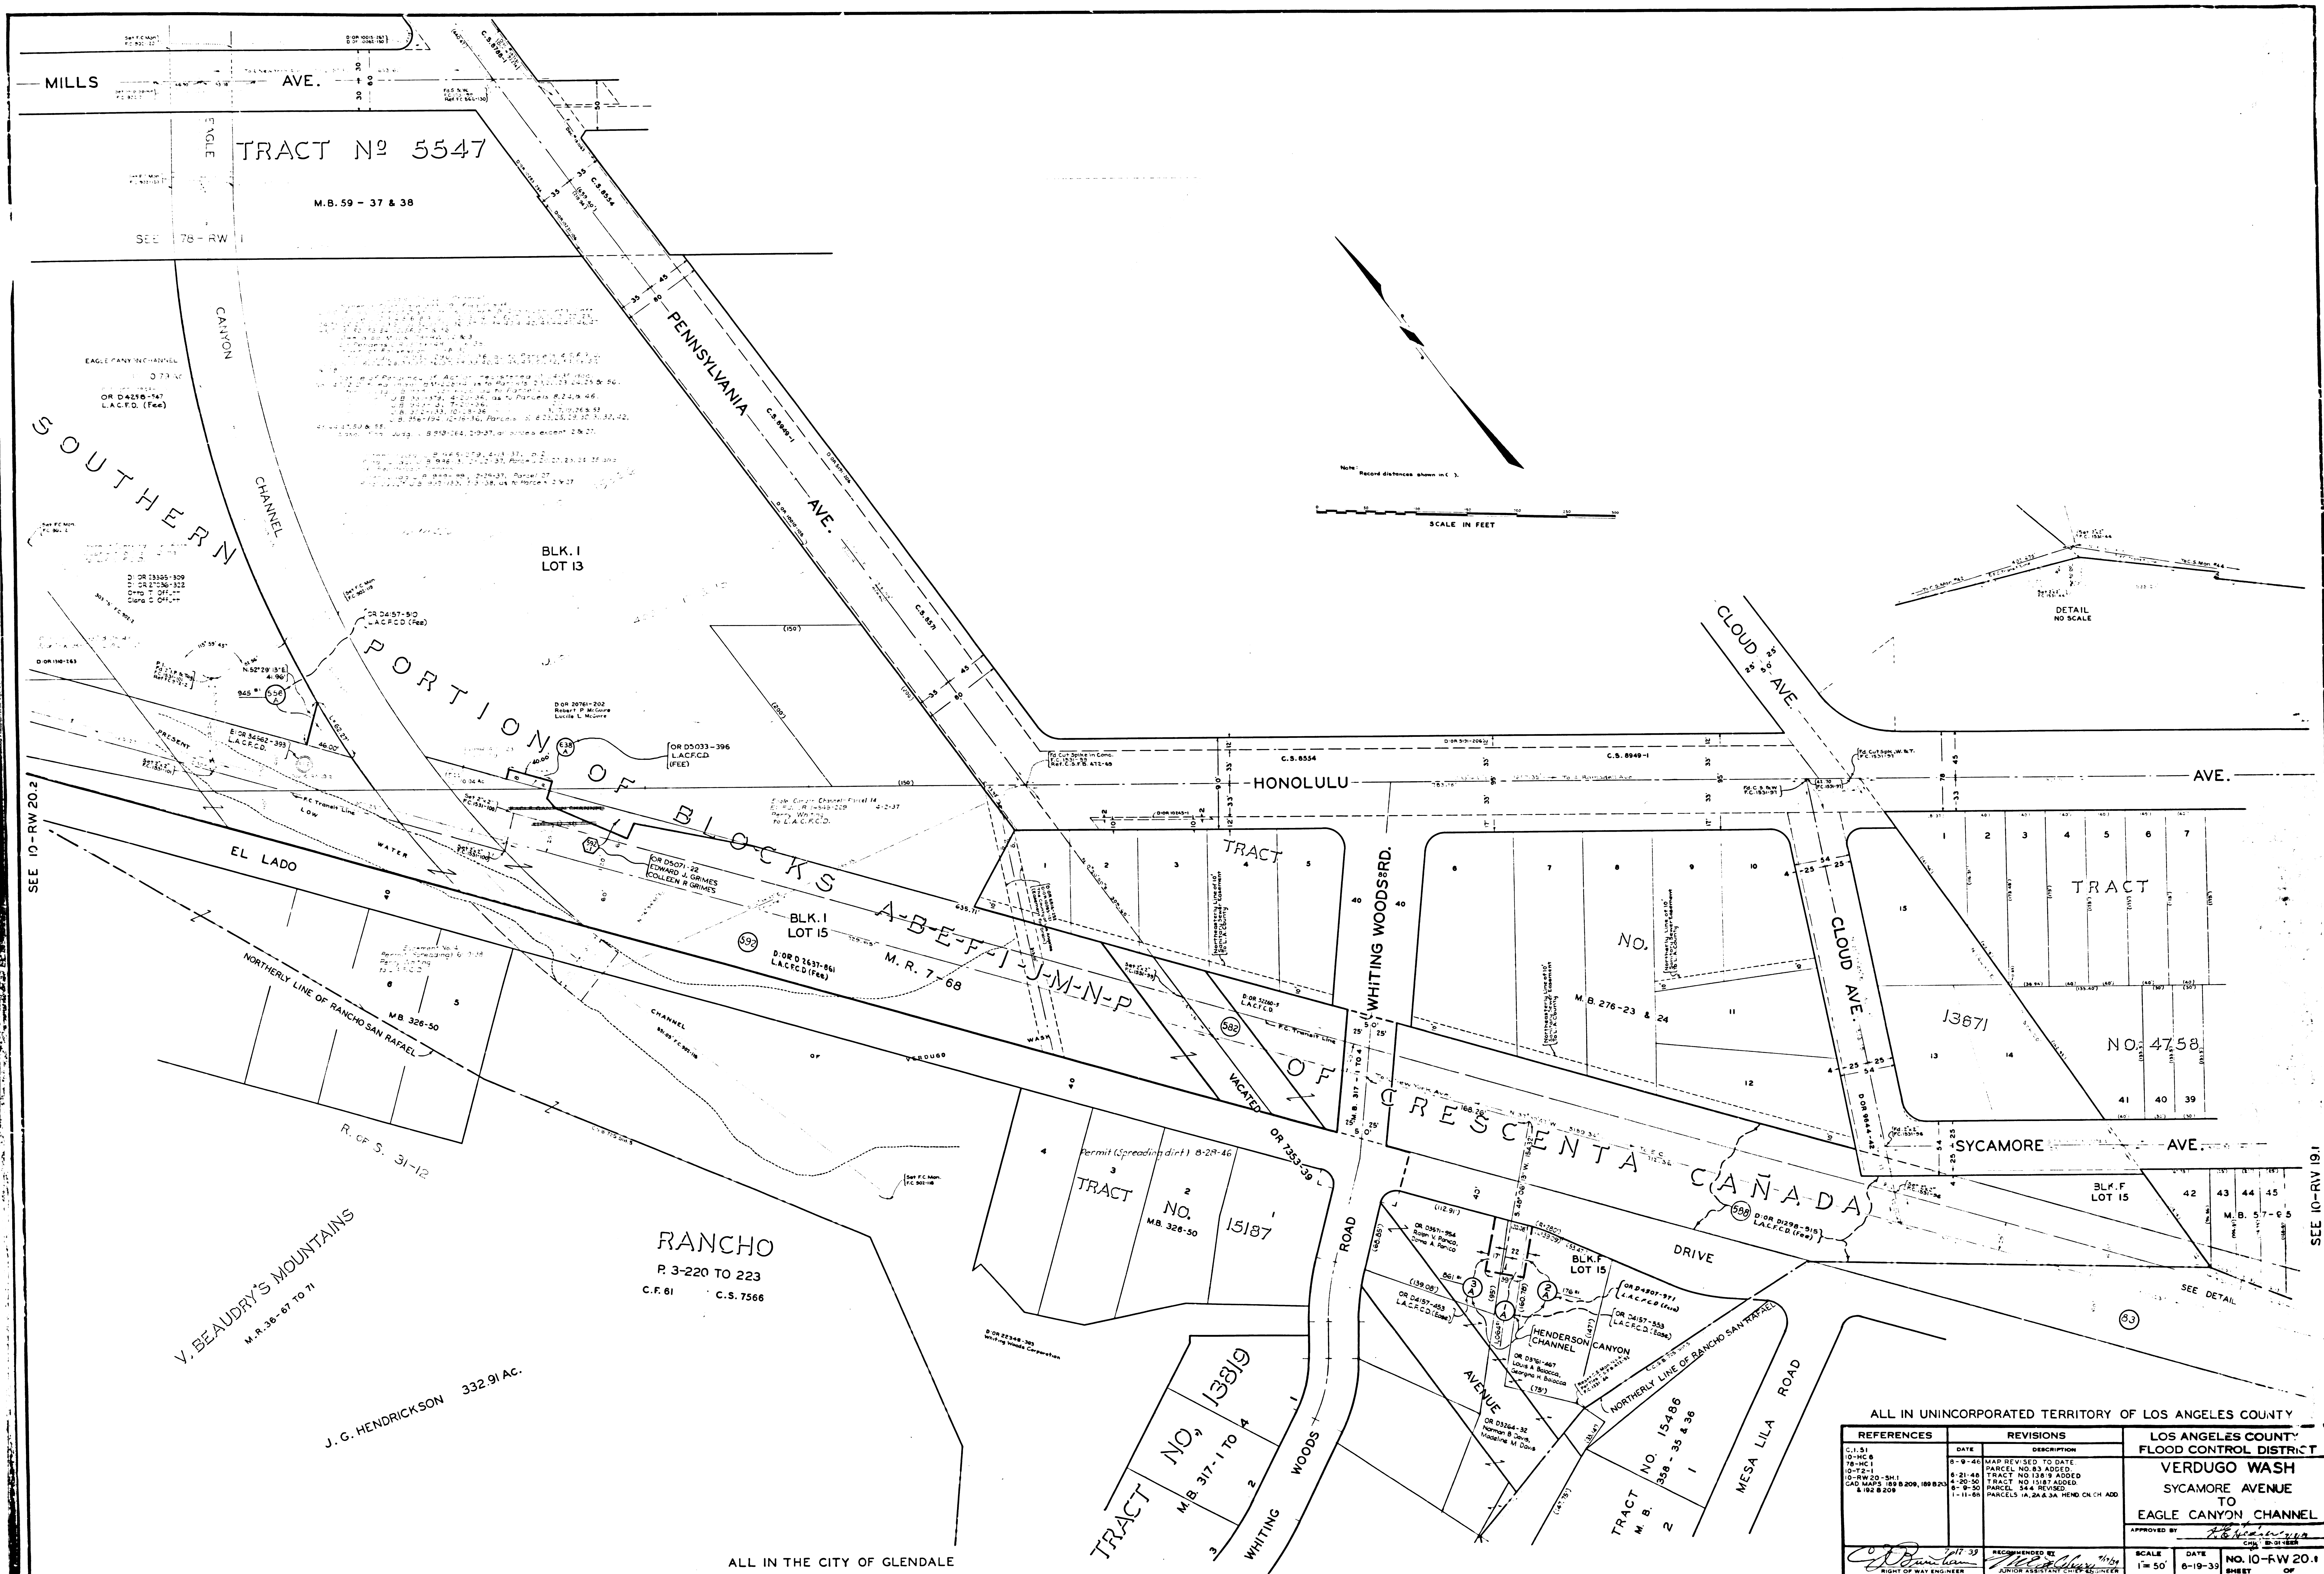

F.M. 11 6 5 5 - 3