

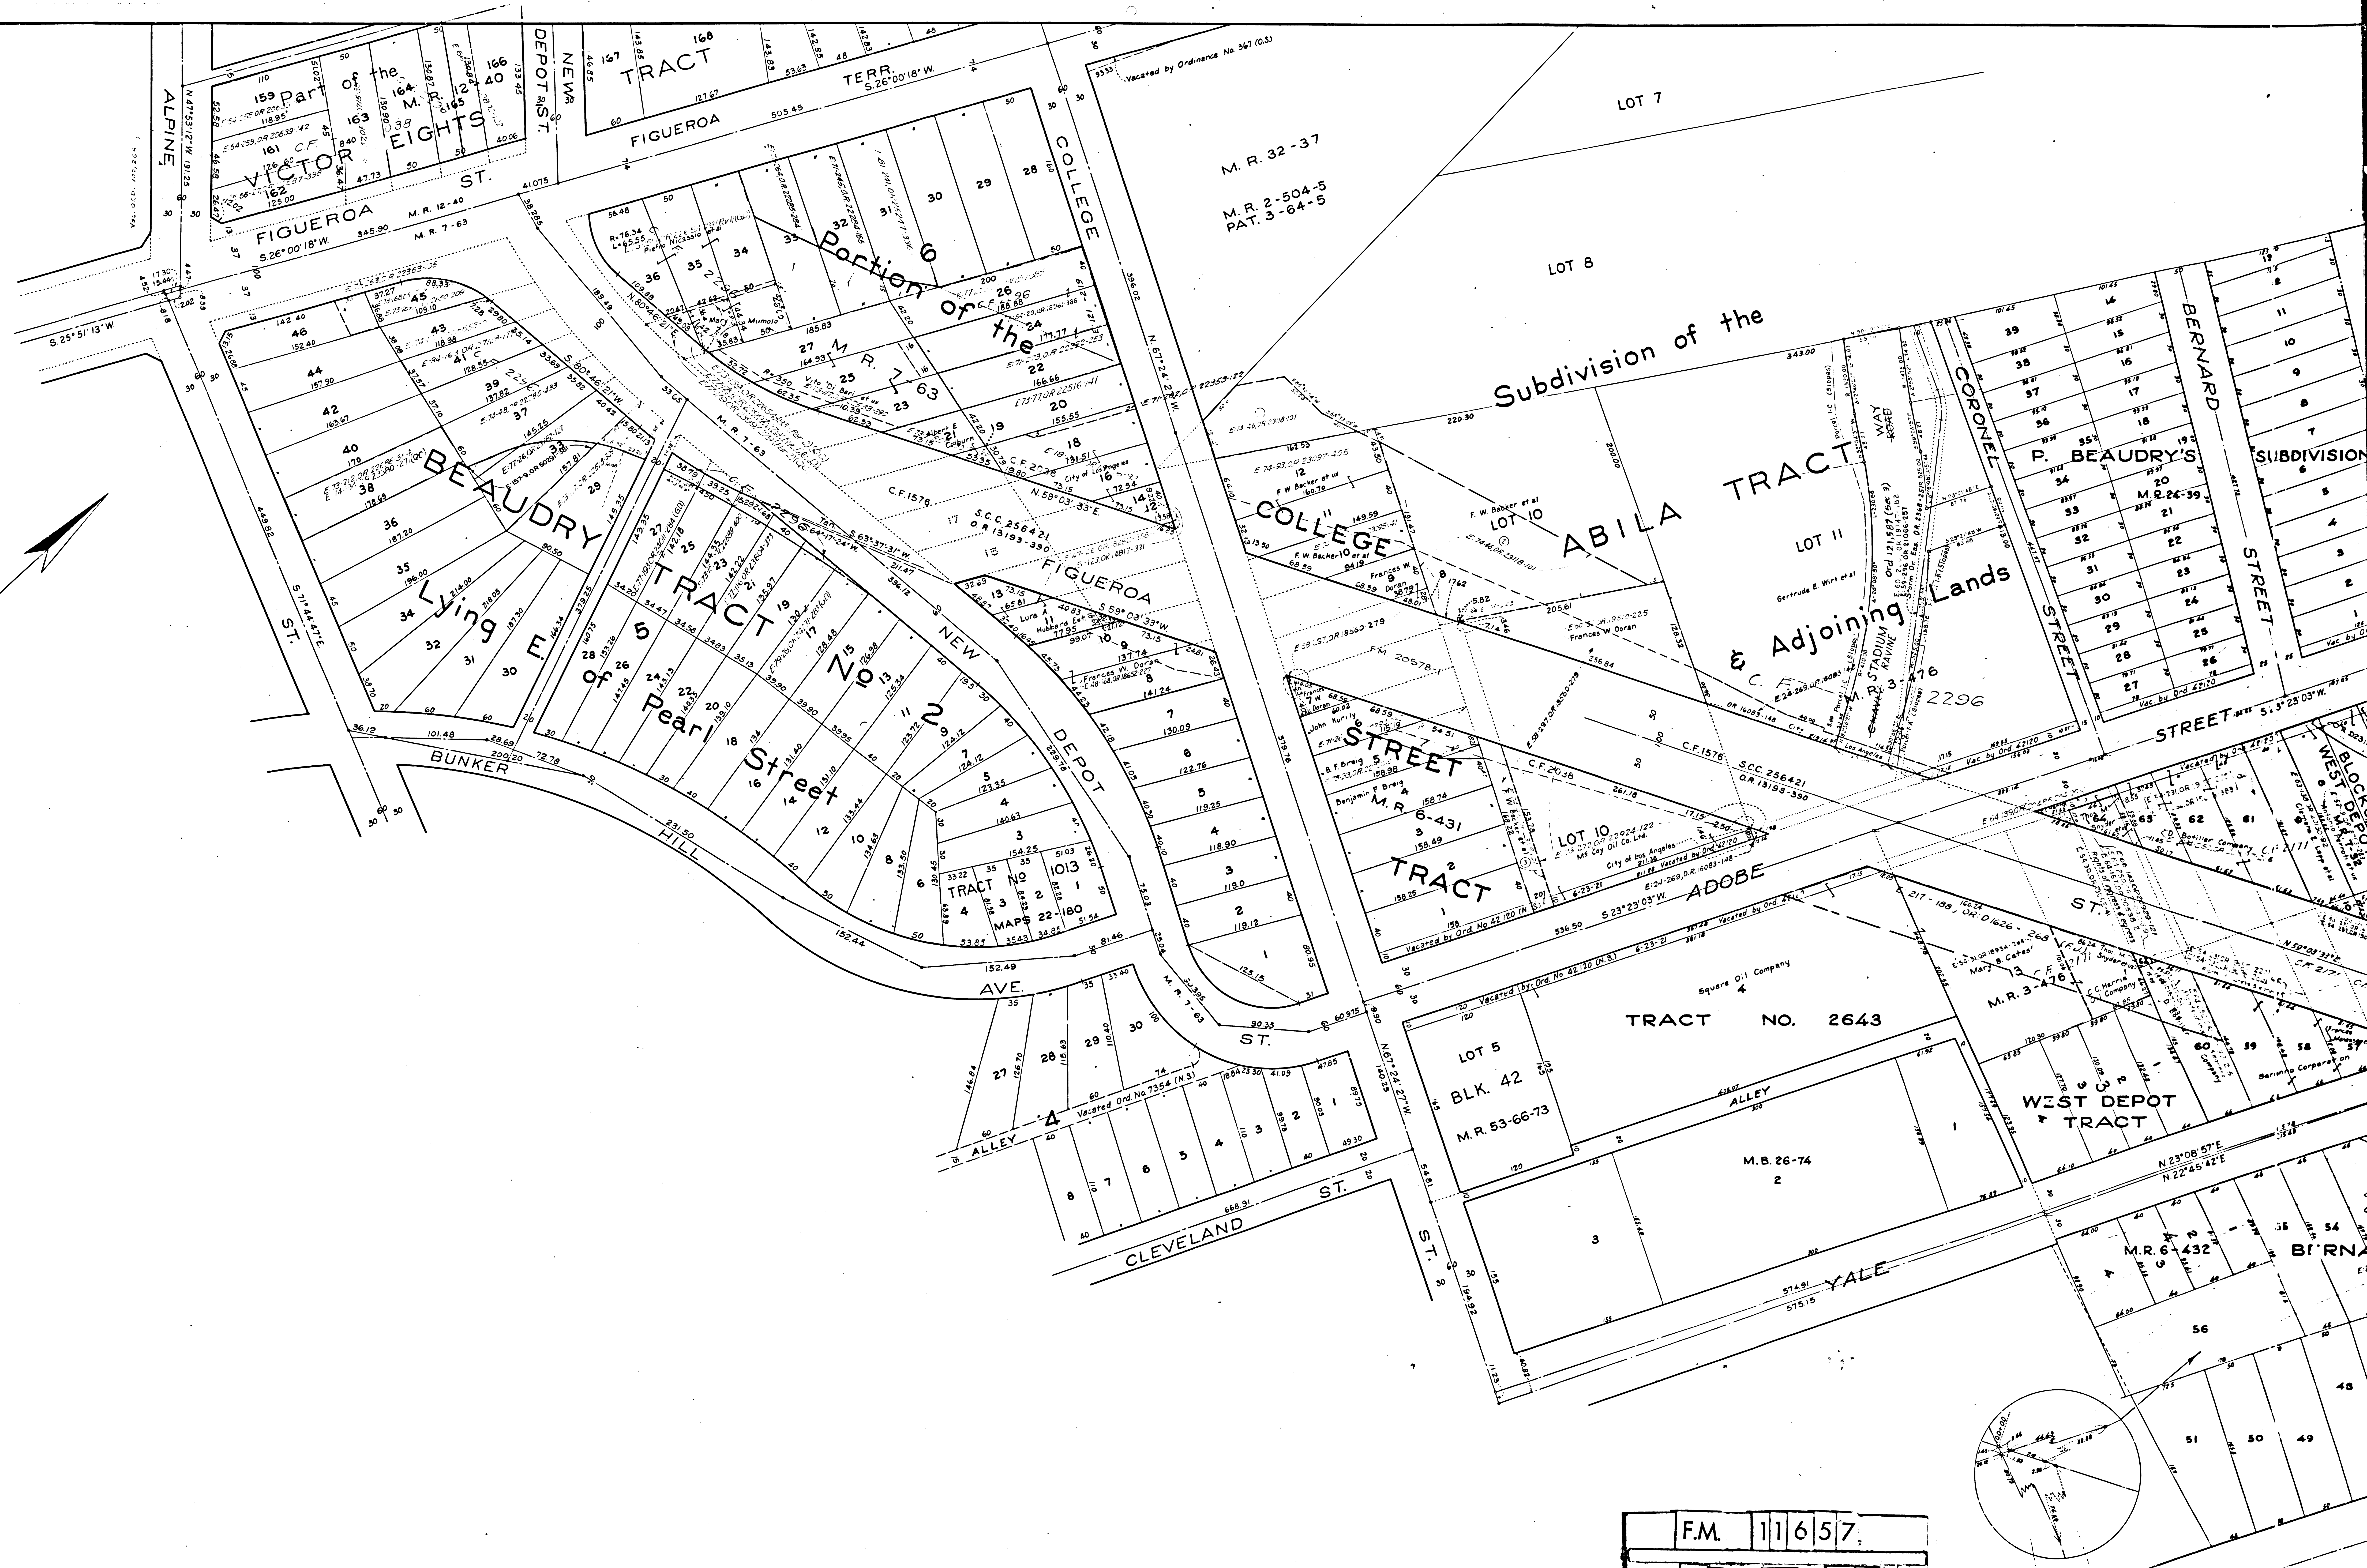


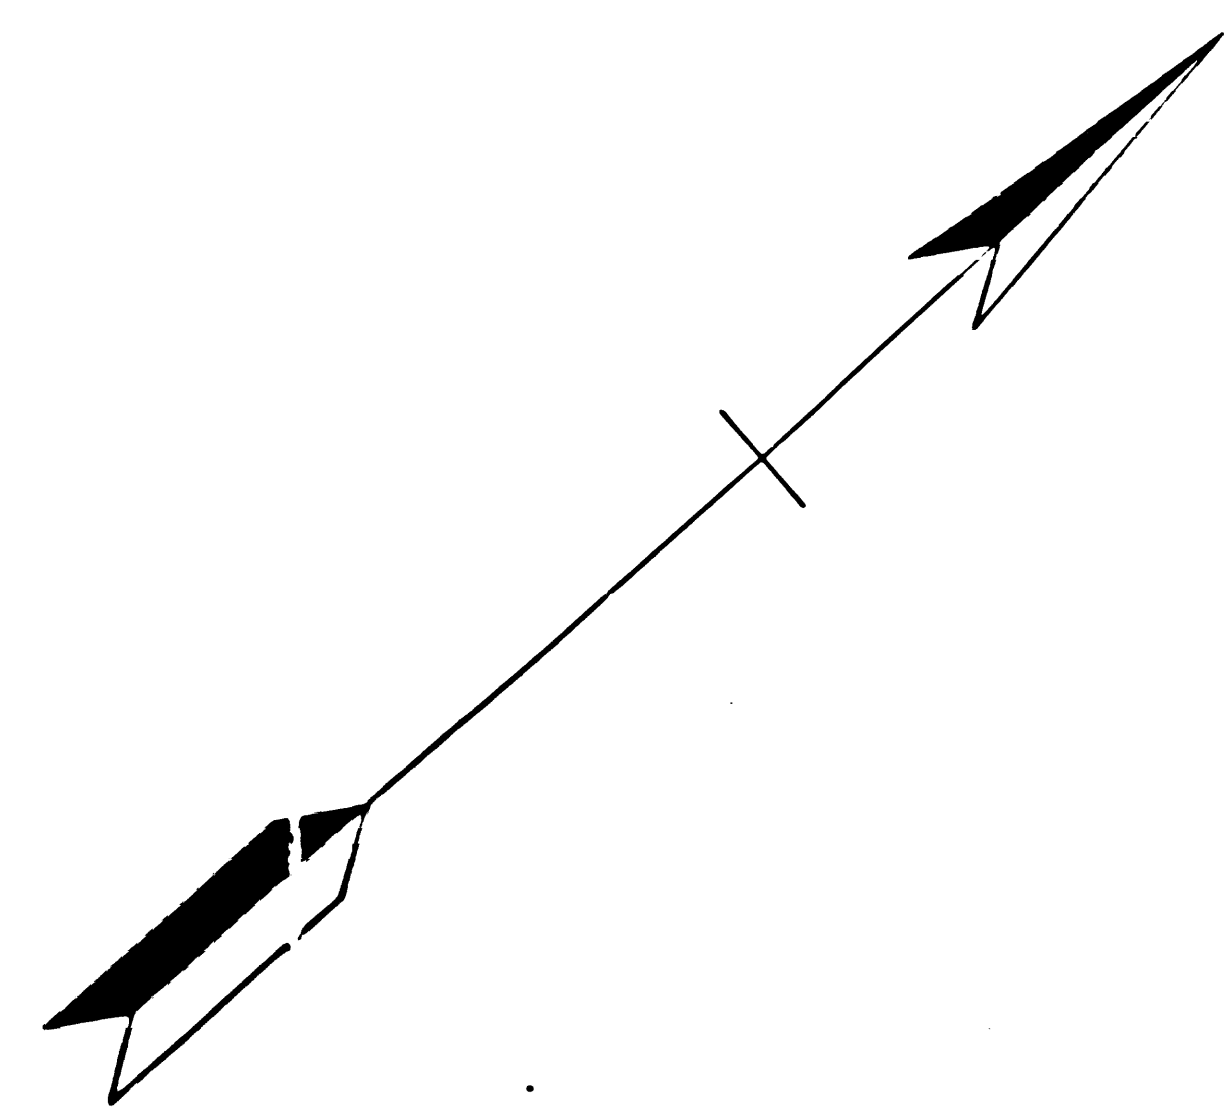

 


D.M. 7-320

PART
LOT
BLK
HANCOCK
M.F.

PART OF
LOT 8,
BLK. 46,
HANCOCK'S SURVEY
M.R. 1-468

A	3	OF	A
---	---	----	---

 

PART OF
LOT 2
BLK. 46
HANCOCK'S SURVEY
M.R. 1-468

P
A
R
K

PART OF
LOT 1
BLK. 46
HANCOCK'S SURVEY
M.R. 1-468

OFFICIAL BED OF THE LOS ANGELES RIVER
ORDINANCE NO. 6035 A.D. 1908

BAXTER
STREET

RIVERSIDE
DRIVE

RIVER
TRACT

STREET

SUBDIVISION OF THE HUNTER HIGHLAND VIEW TRACT

LOT A
TRACT NO 7597
M.B. 87-59, 60

1267

RAILROAD

Por. Lot 31½

M.R. 4-570

Por. Lot 31½

TRACT NO 181
M.B. 13-167

FIGUEROA PLACE ORD 94983

DAYTON

AVENUE

HOME

TRACT

C.F. 2135

STATE OF CALIFORNIA
DEPARTMENT OF PUBLIC WORKS
DIVISION OF HIGHWAYS
RIGHT OF WAY MAP

ROAD VII-LA-165-LA
ADOBE STREET
TO
SAN FERNANDO ROAD

SCALE IN FEET

0 50 100 150 200 250

JAN. 1941

NEG. 496

F.M. 111657

A4 OF A4

INDEX 2-8