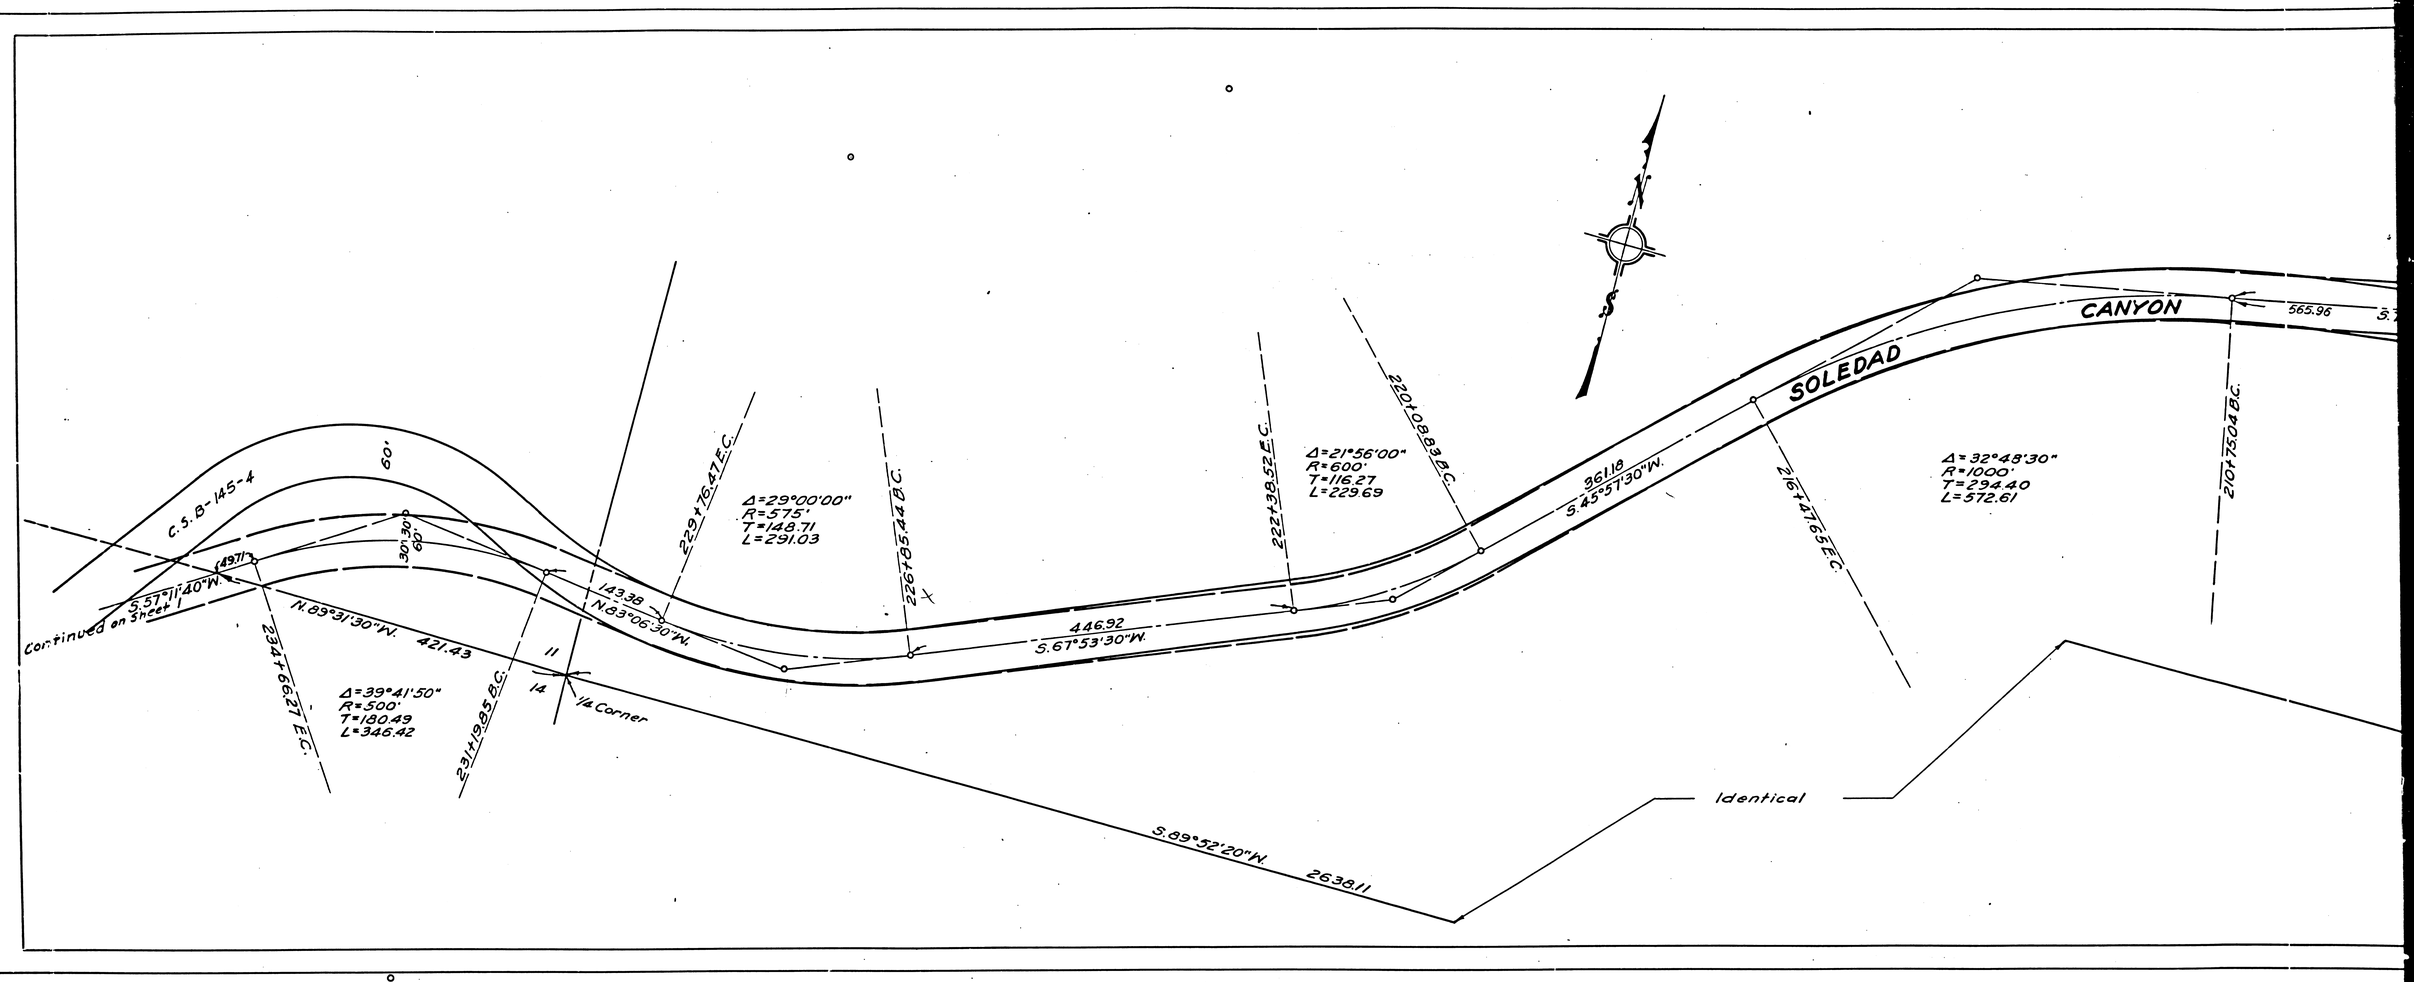

F.M.	1	1	6	6	3	-	2
A	1	OF	A	2			

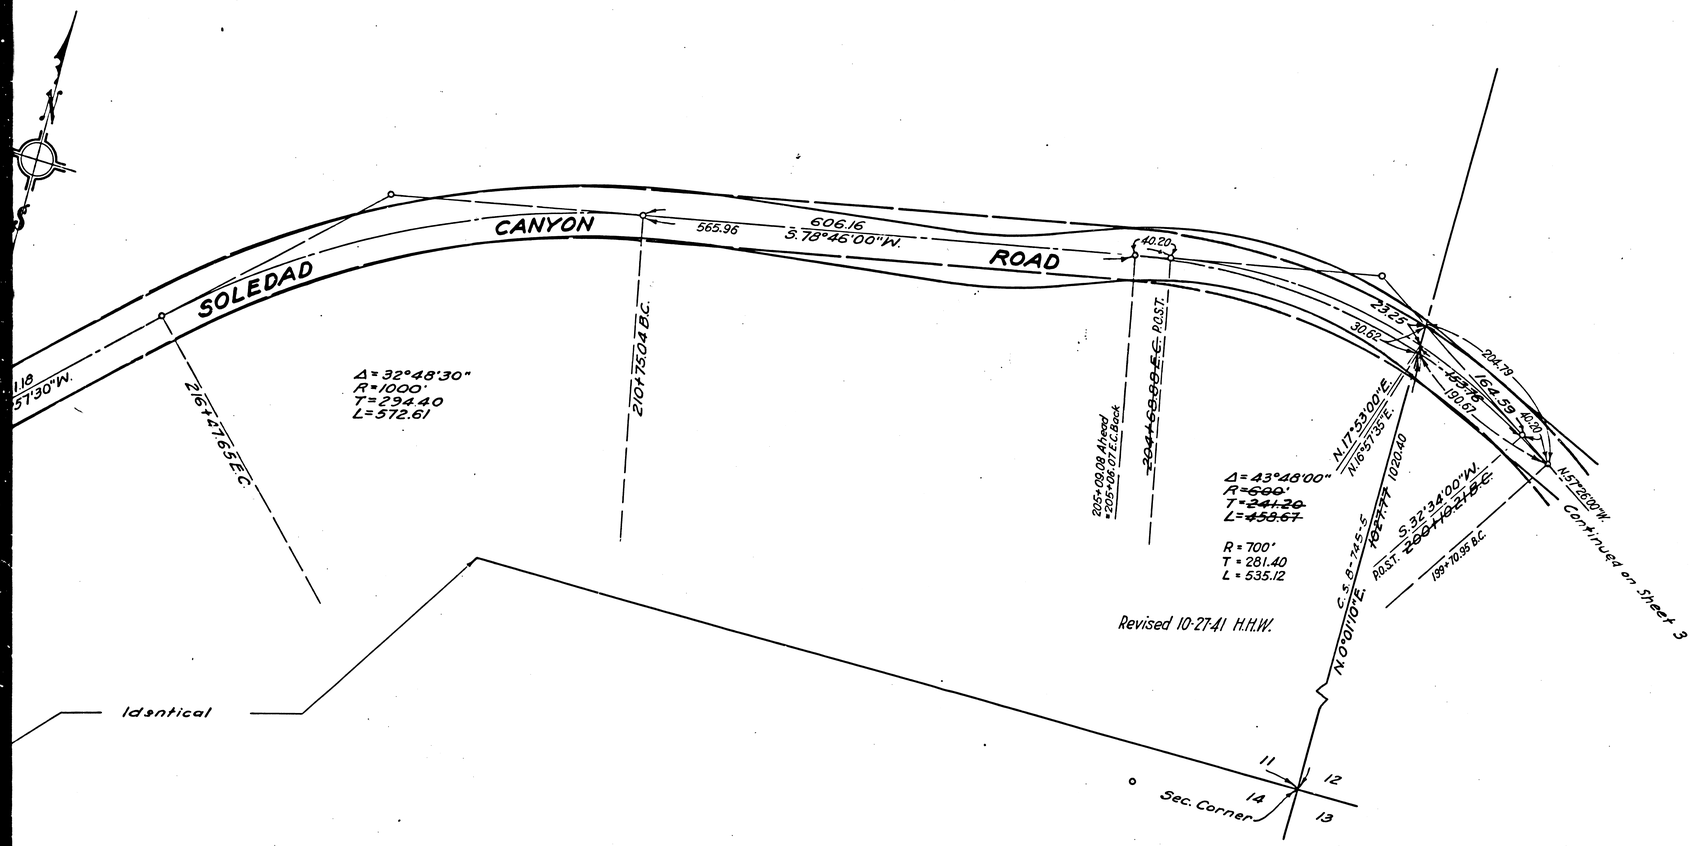

WORK ORDER Nº 8762

DEED MAP

SOLEDAD CANYON ROAD

Showing re-alignment of portions in
Section 11, T.4N, R.14W, S.B.M.
Sheet Nº 2A

Los Angeles County Rd. Dept.
Field Work~ McNish
Office Work~ Aktman~ MacDonald
Map Drawn~ Well
Checked ~ L.G.A.~ J.A.M.

Scale 1"=100'
Wall Sheet 16
Nov. 1940
R.D. 507

Notes:
Calculations and bearings on this map are based on data shown on C.S. Map No. B 145-4.
Portion colored red shows right of way to be acquired.
Portion colored yellow shows right of way to be vacated.

For Profile see sheet No. 1P & No. 2P

A-123
INDEX 16
To DEC. 12-4-40

NEG. 502, SHT. 2.

F.M. 11663-2

A2 OF A2