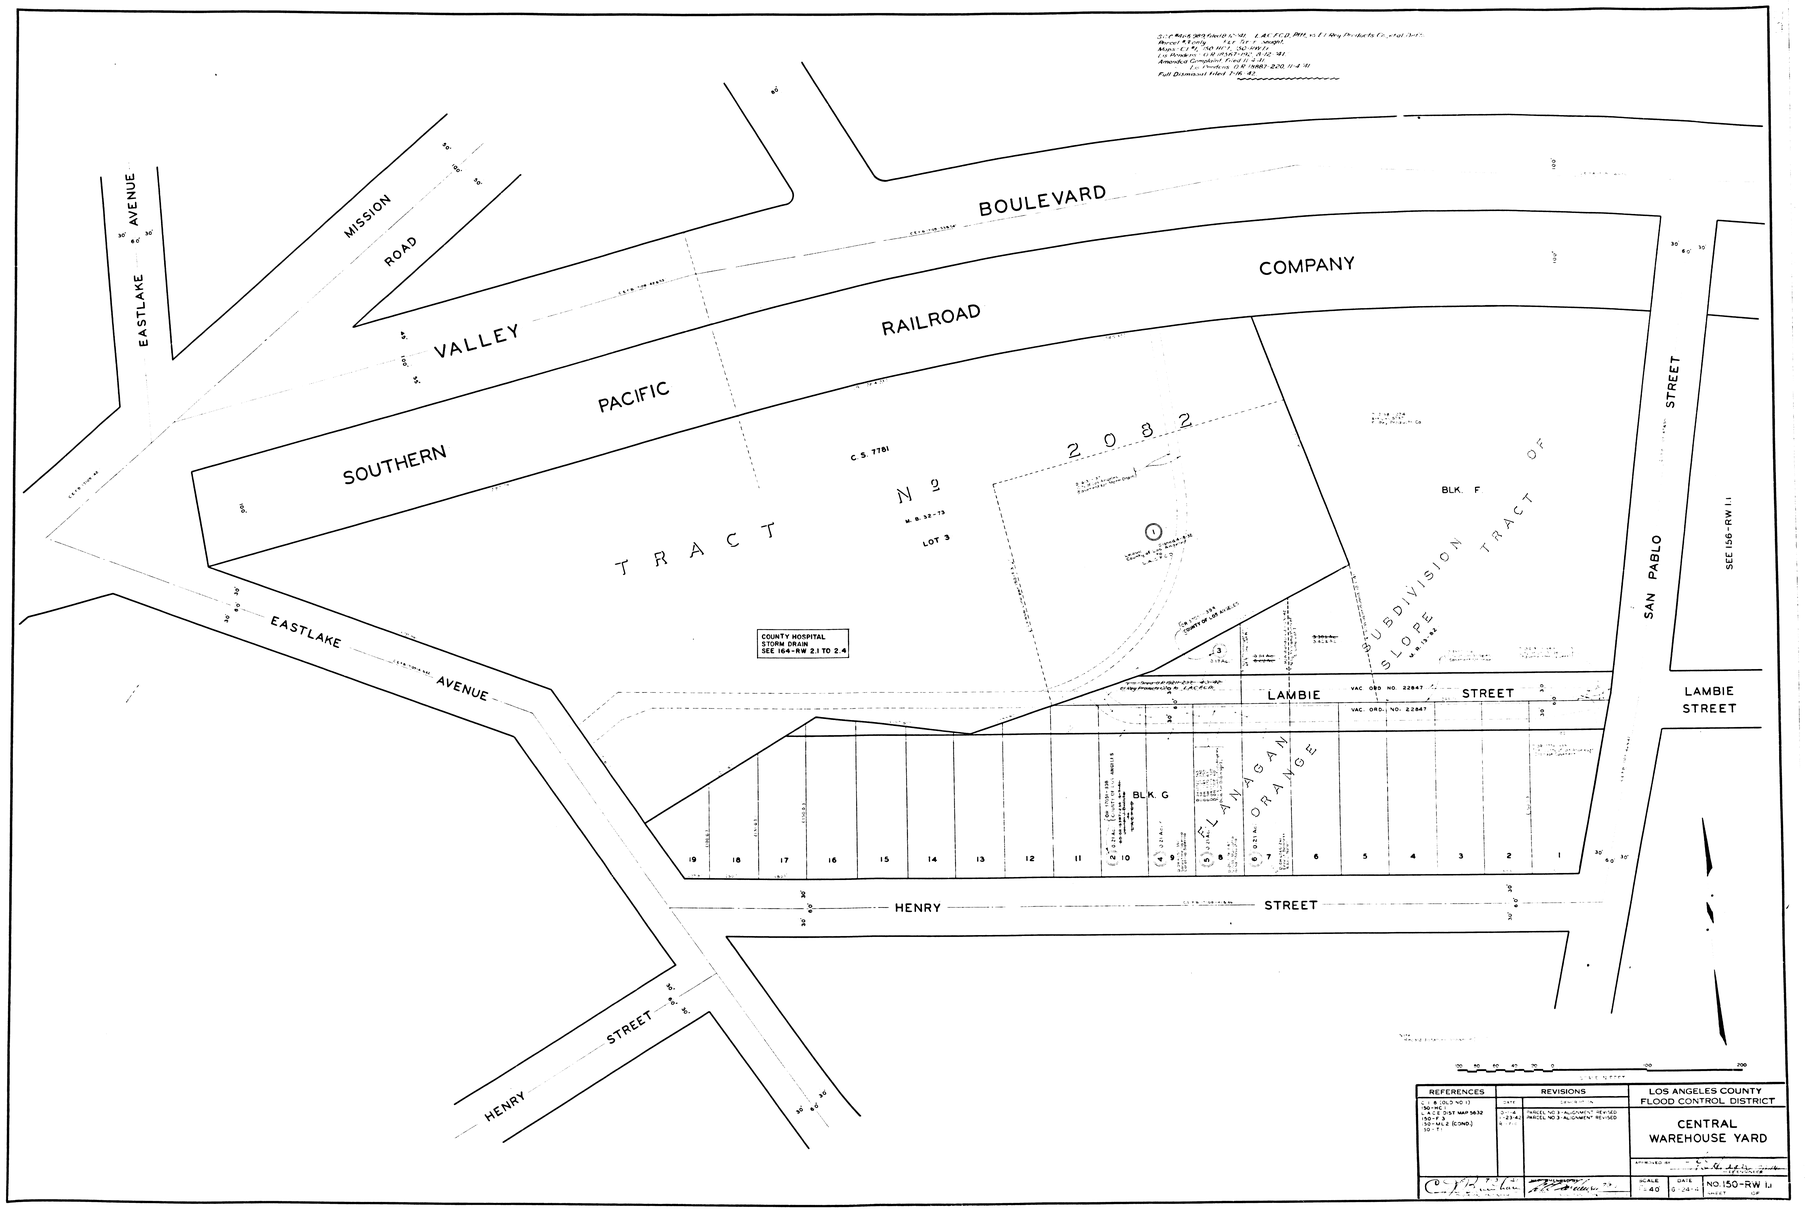
EASTLAKE AVENUE
MISSION ROAD
SOUTHERN PACIFIC VALLEY RAILROAD COMPANY
BOULEVARD
TRACT No 2082
C.S. 7781
M.B. 32-73
LOT 3
COUNTY HOSPITAL STORM DRAIN SEE 164-RW 2.1 TO 2.4
BLK. F
SUBDIVISION TRACT OF SLOPE
SAN PABLO STREET
SEE 156-RW 1.1
LAMBIE STREET
VAC. ORD. NO. 22847
BLK. G
FLANAGAN ORANGE
HENRY STREET
REFERENCES
REVISIONS
LOS ANGELES COUNTY FLOOD CONTROL DISTRICT
CENTRAL WAREHOUSE YARD
SCALE 1"=40'
DATE 6-24-41
NO. 150-RW 1.1

FM 11670.1