



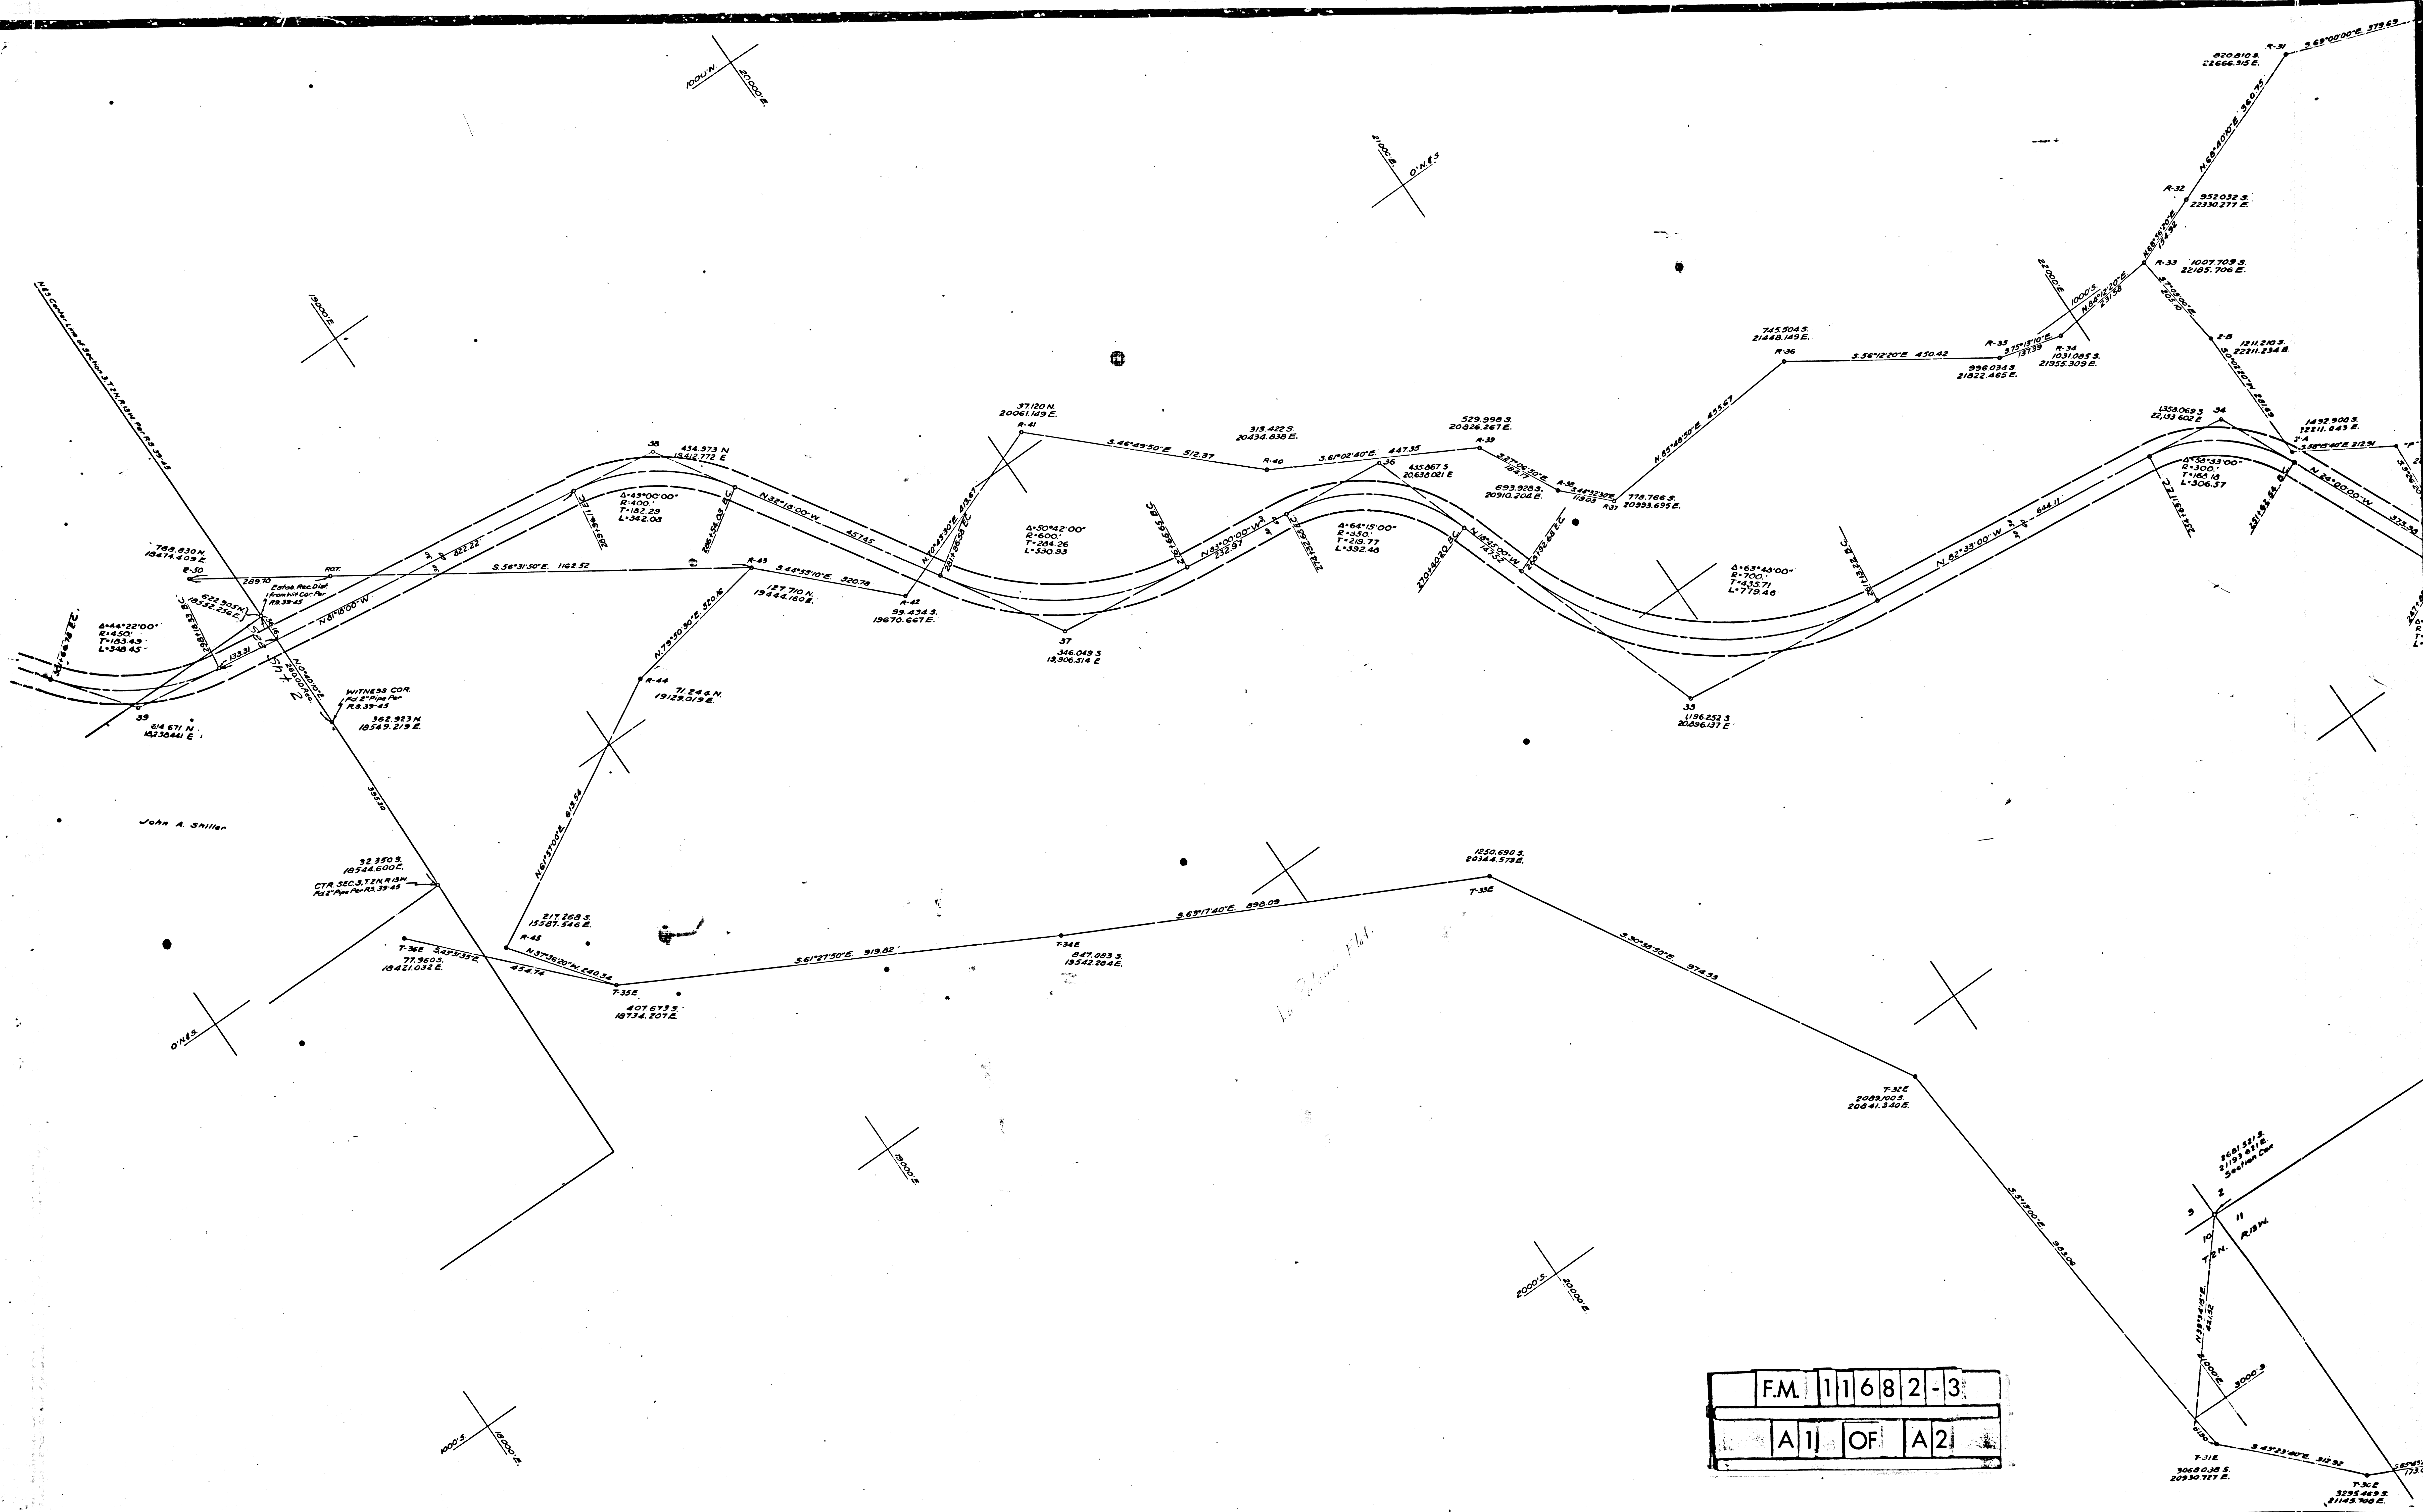

F.M. 11682-3
A1 OF A2

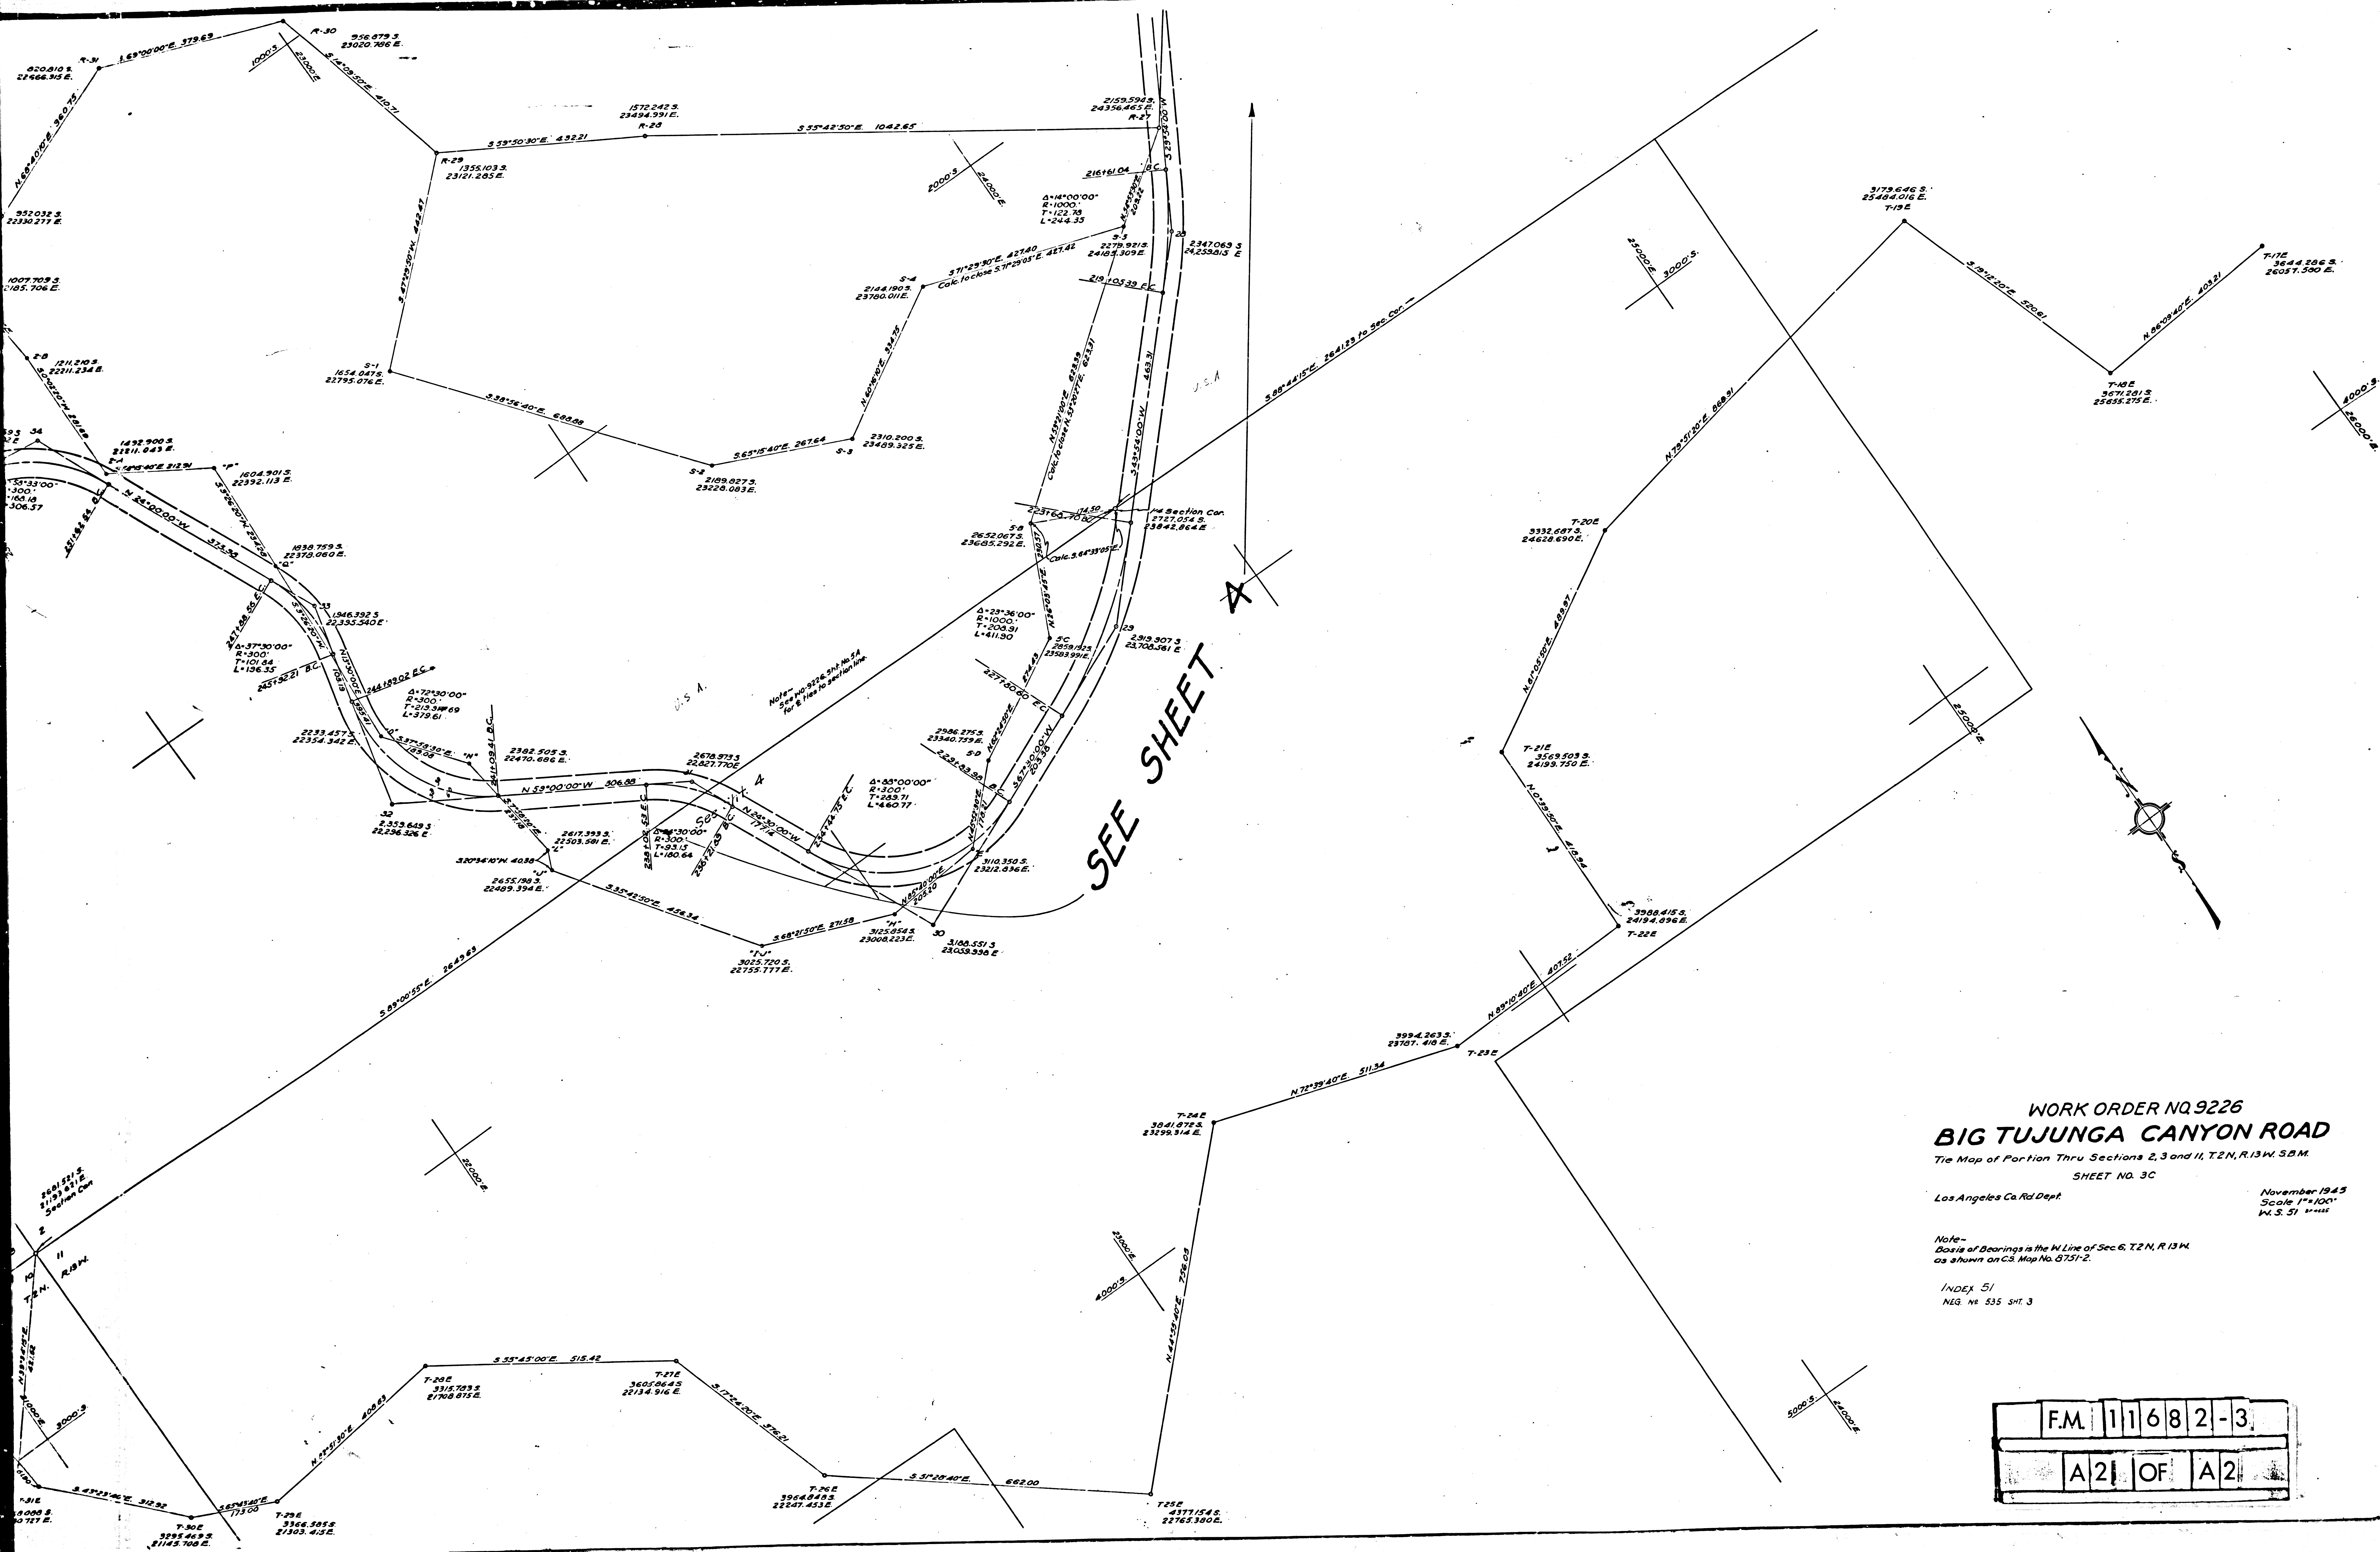

WORK ORDER NO. 9226
BIG TUJUNGA CANYON ROAD

Tie Map of Portion Thru Sections 2, 3 and 11, T2N, R13W, S3M.

SHEET NO. 3C

Los Angeles Co. Rd. Dept.


November 1945
Scale 1"=100'
N. S. 31' 1/2"

Note—
Basis of Bearings is the W. Line of Sec. 6, T2N, R13W,
as shown on C.S. Map No. 6751-2.

INDEX 51
NEG. NO. 535 SH. 3

F.M.	11	68	2-3
A2	OF	A2	

SEE SHEET 3

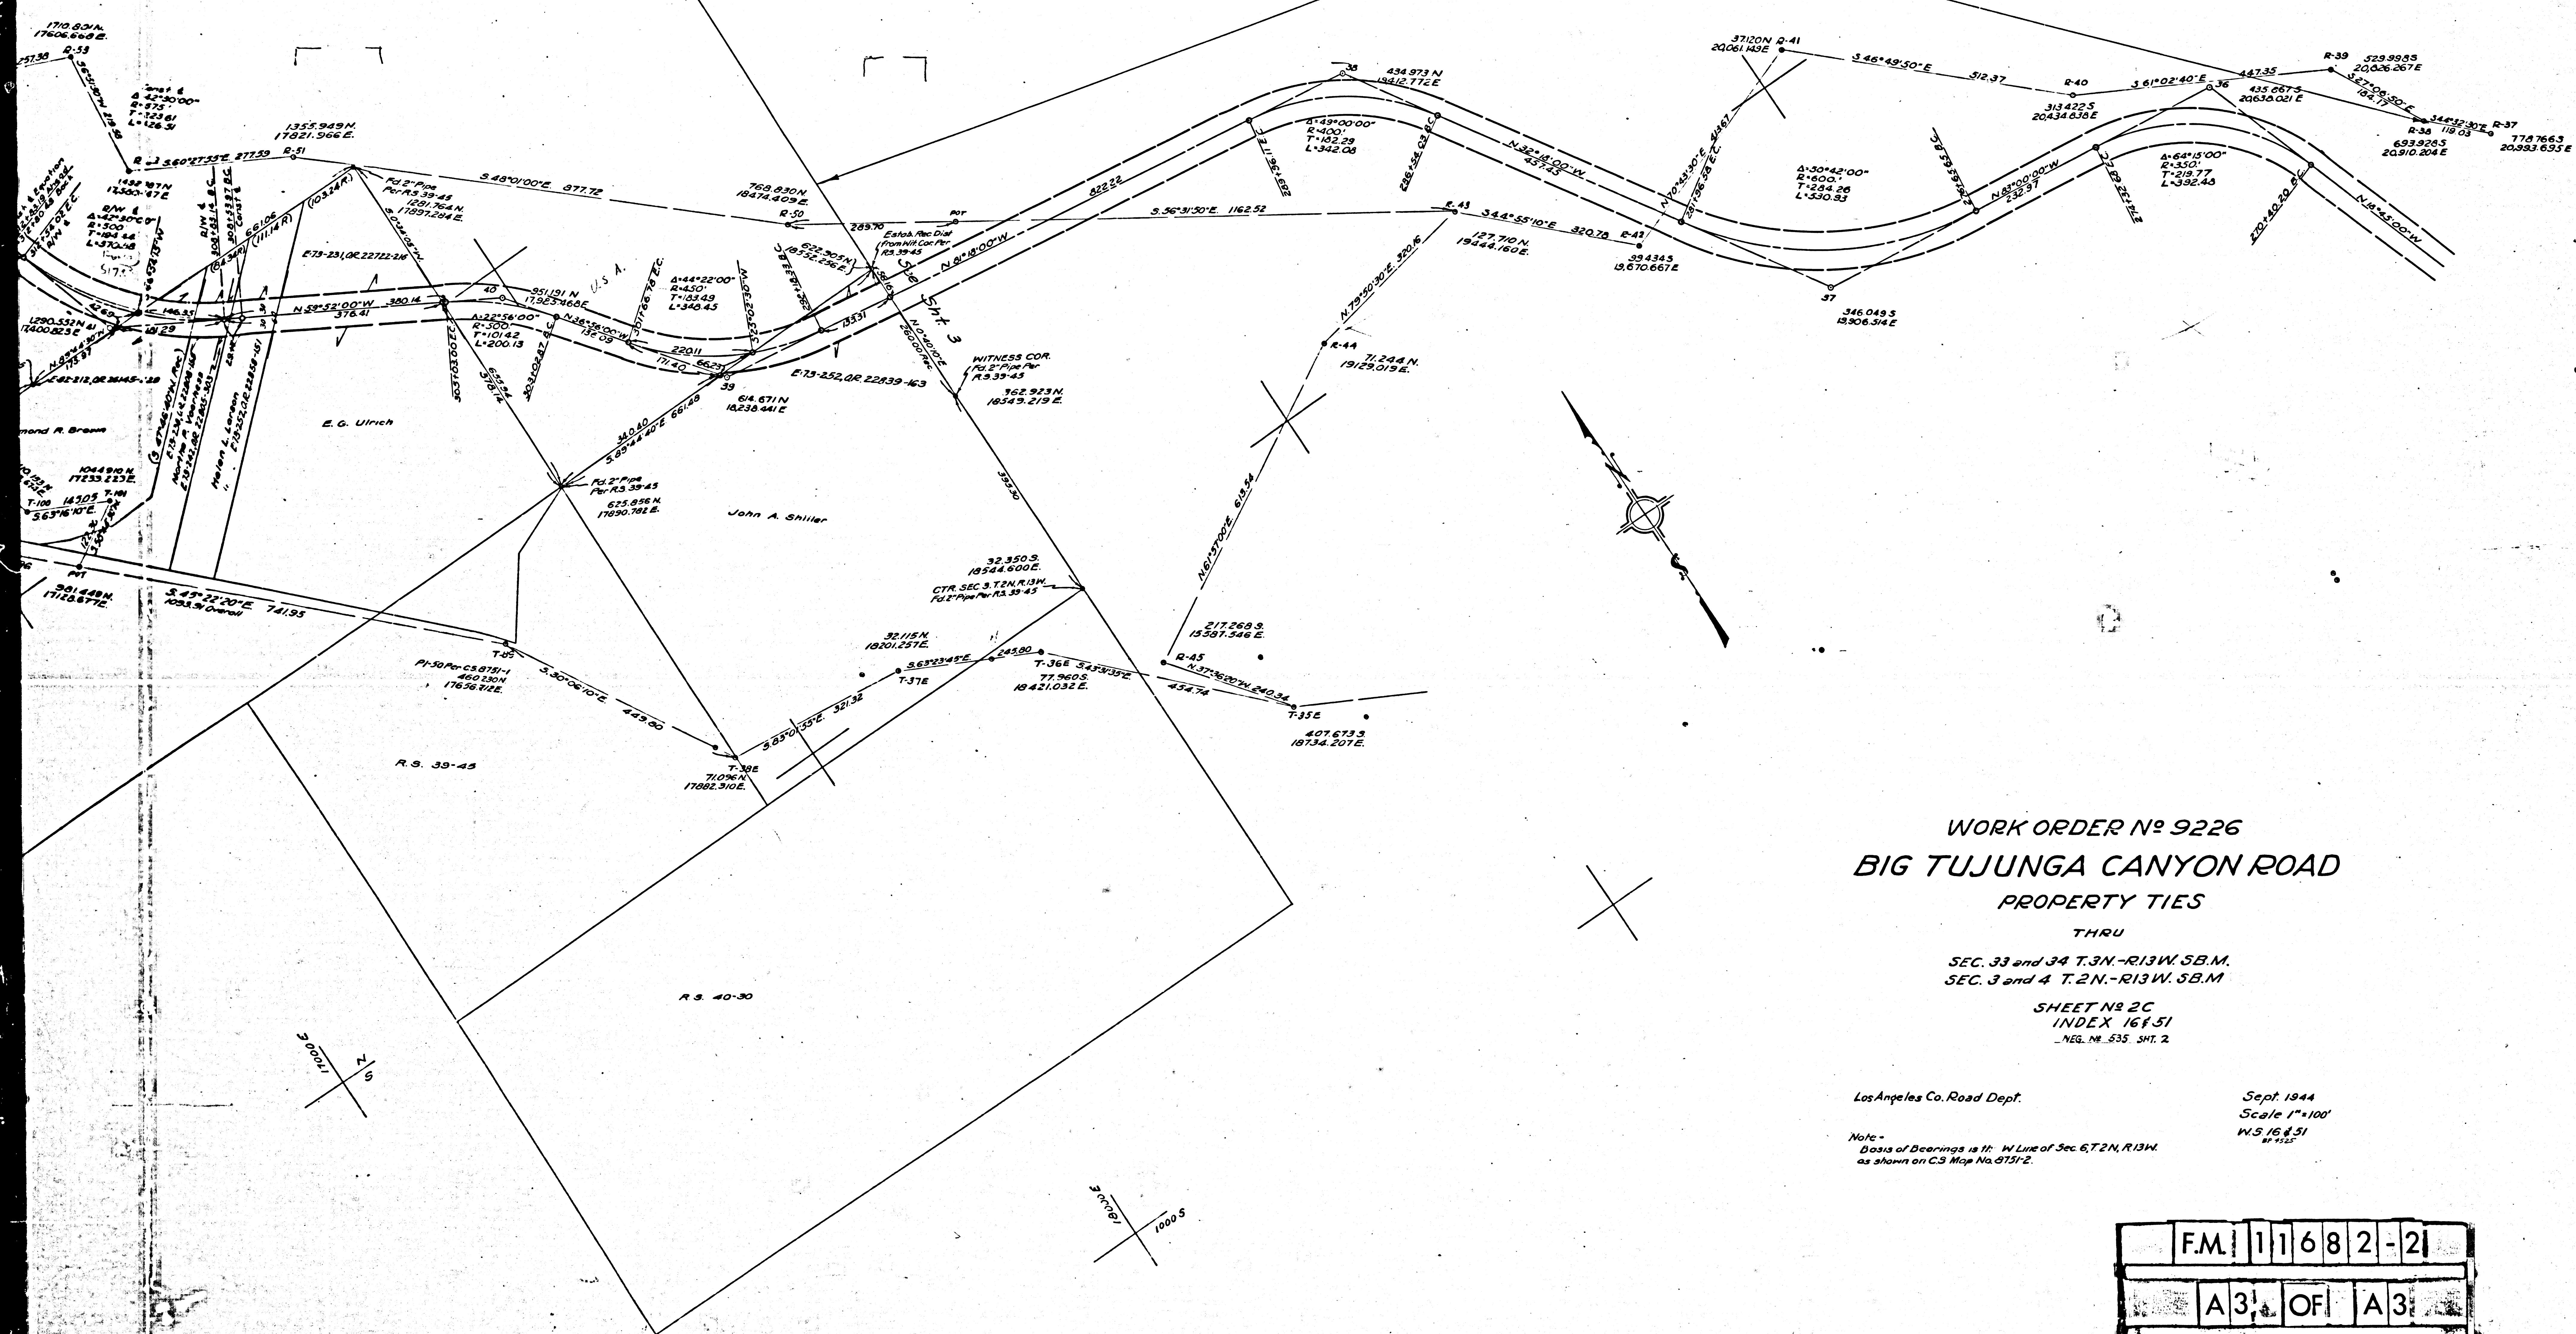

WORK ORDER N° 9226
BIG TUJUNGA CANYON ROAD
PROPERTY TIES
THRU
SEC. 33 and 34 T.3N.-R.13W. 5B.M.
SEC. 3 and 4 T.2N.-R.13W. 5B.M.


SHEET N° 2C
INDEX 16151
NEG. N° 535 SHT. 2

Los Angeles Co. Road Dept.

Sept. 1944
Scale 1"=100'
N.S. 16151
N° 535

Note - Basis of Bearings is the N. Line of Sec. 6, T.2N., R.13W.
as shown on C.S. Map No. 8751-2.

F.M.	1	1	6	8	2	-	2
A3	1	OF	A3				

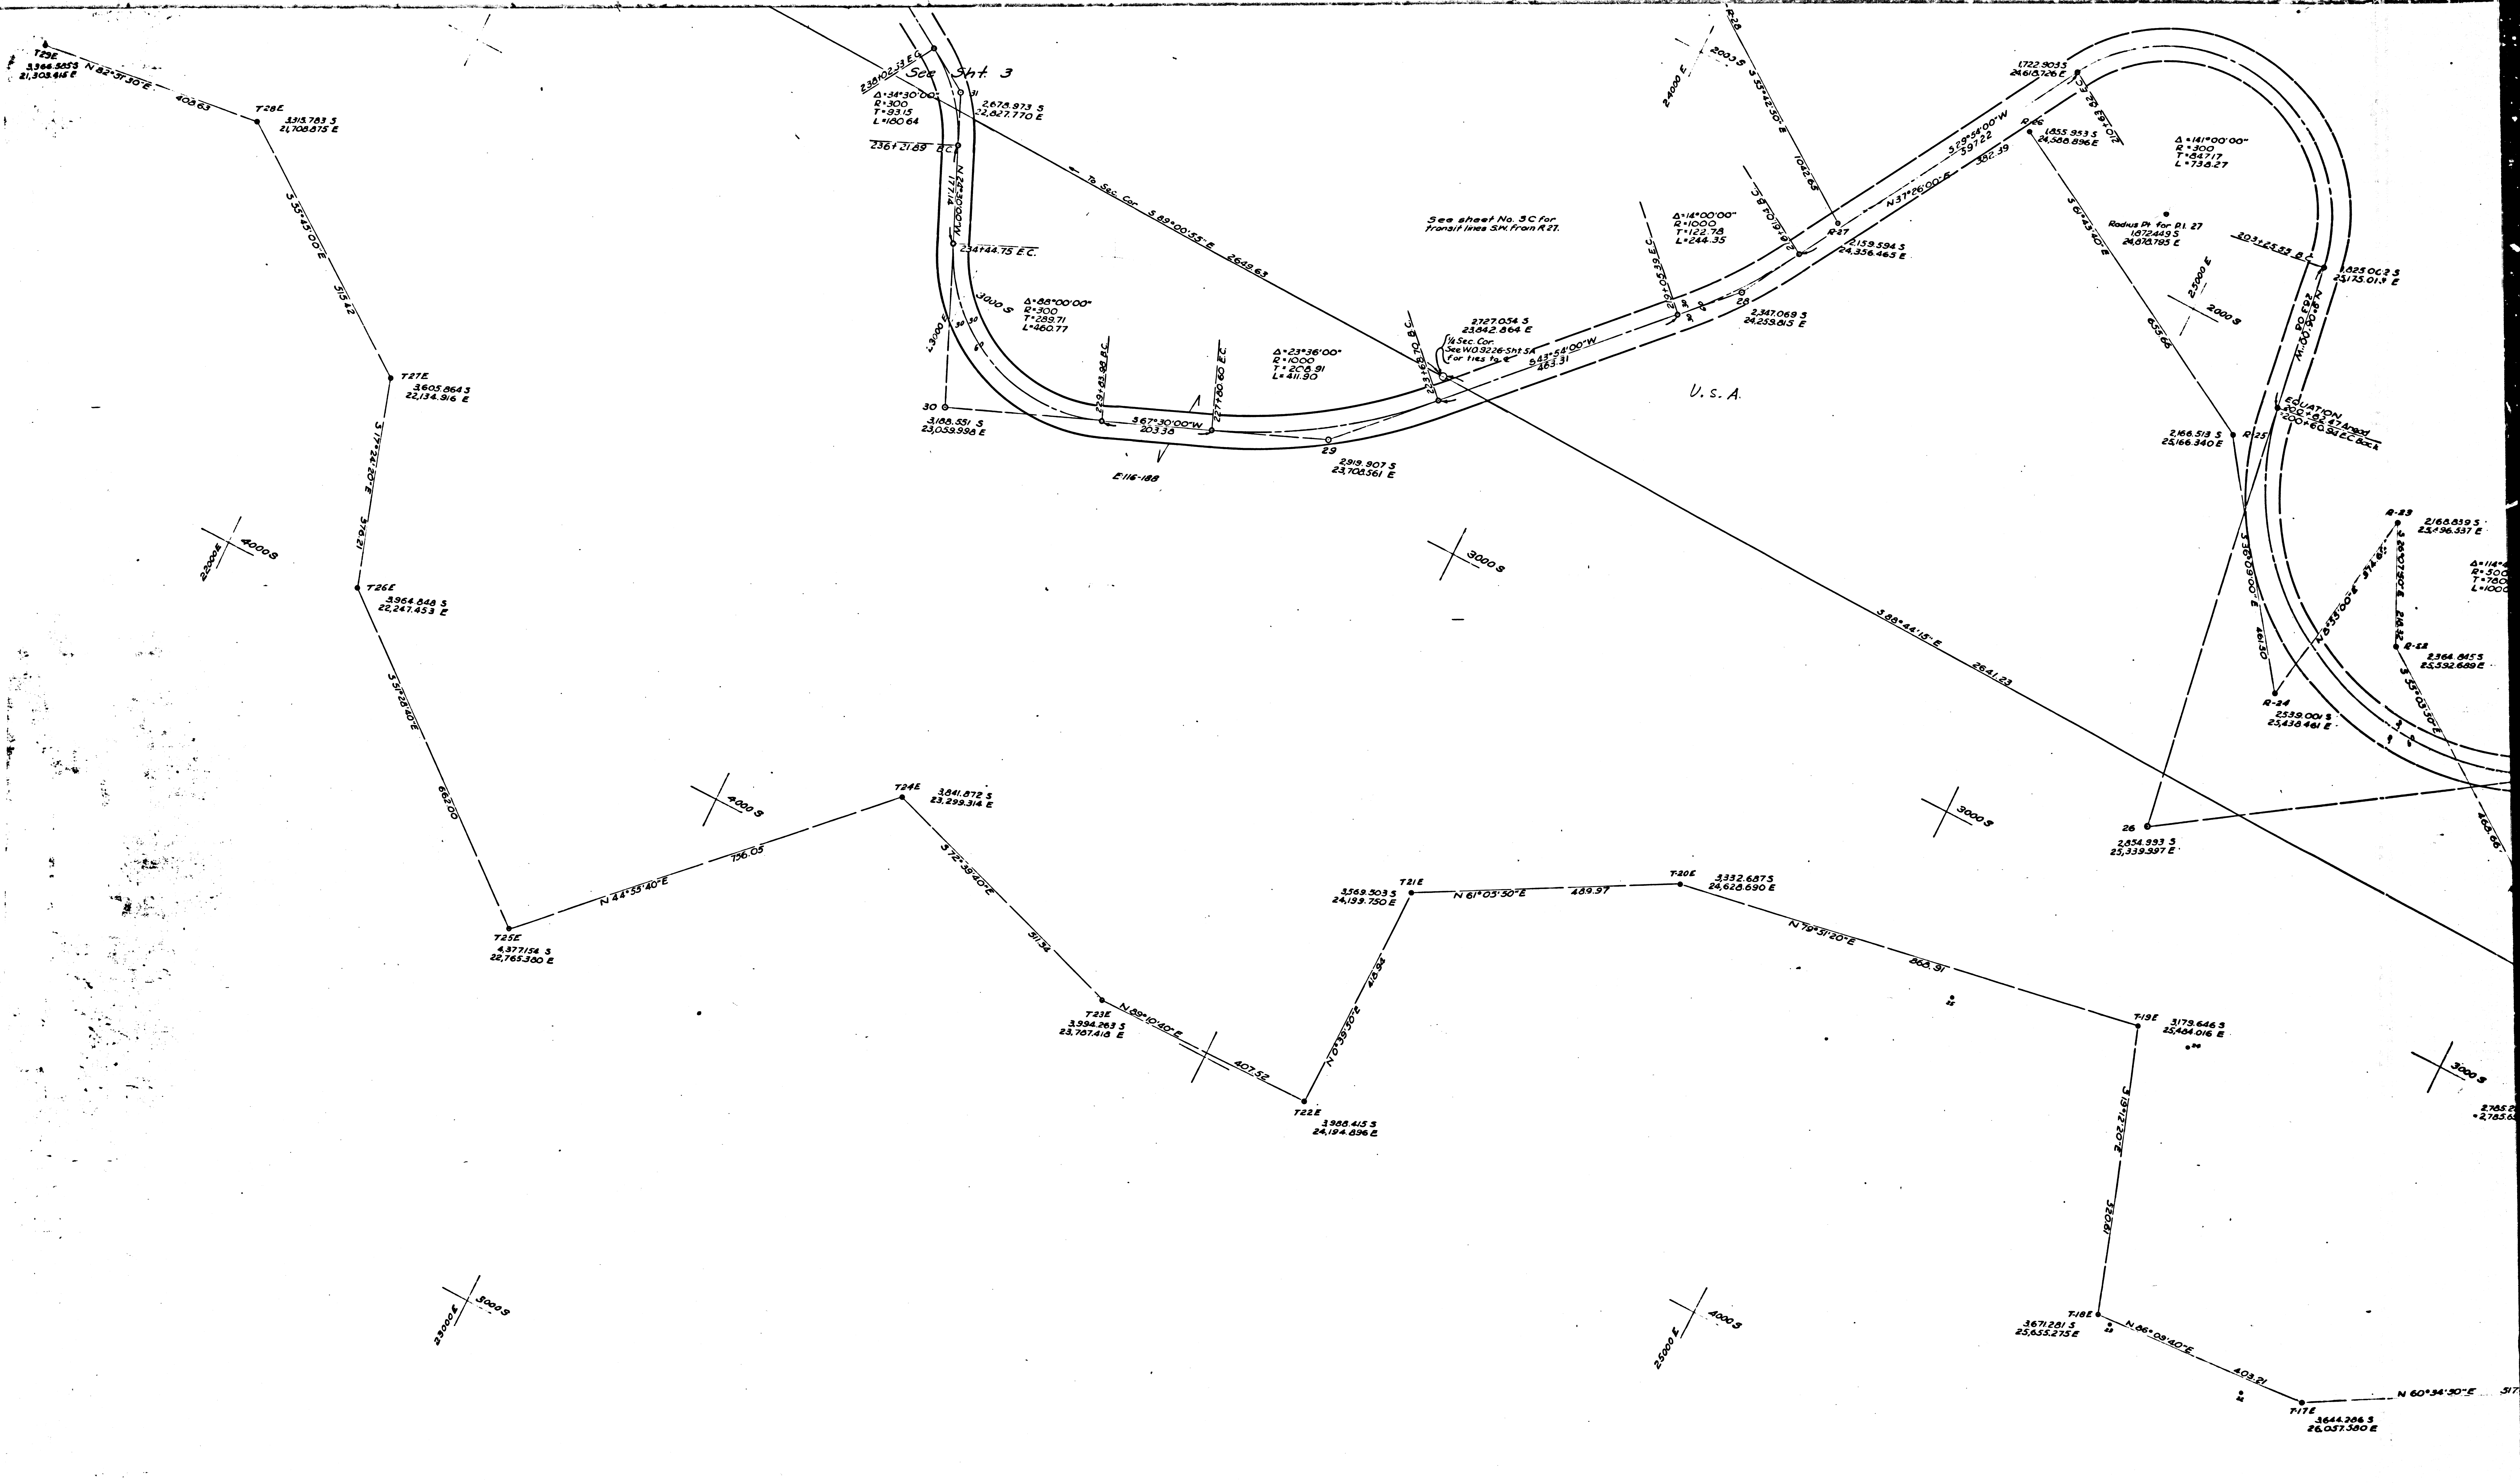

FM	11682-41
A11	OF A3