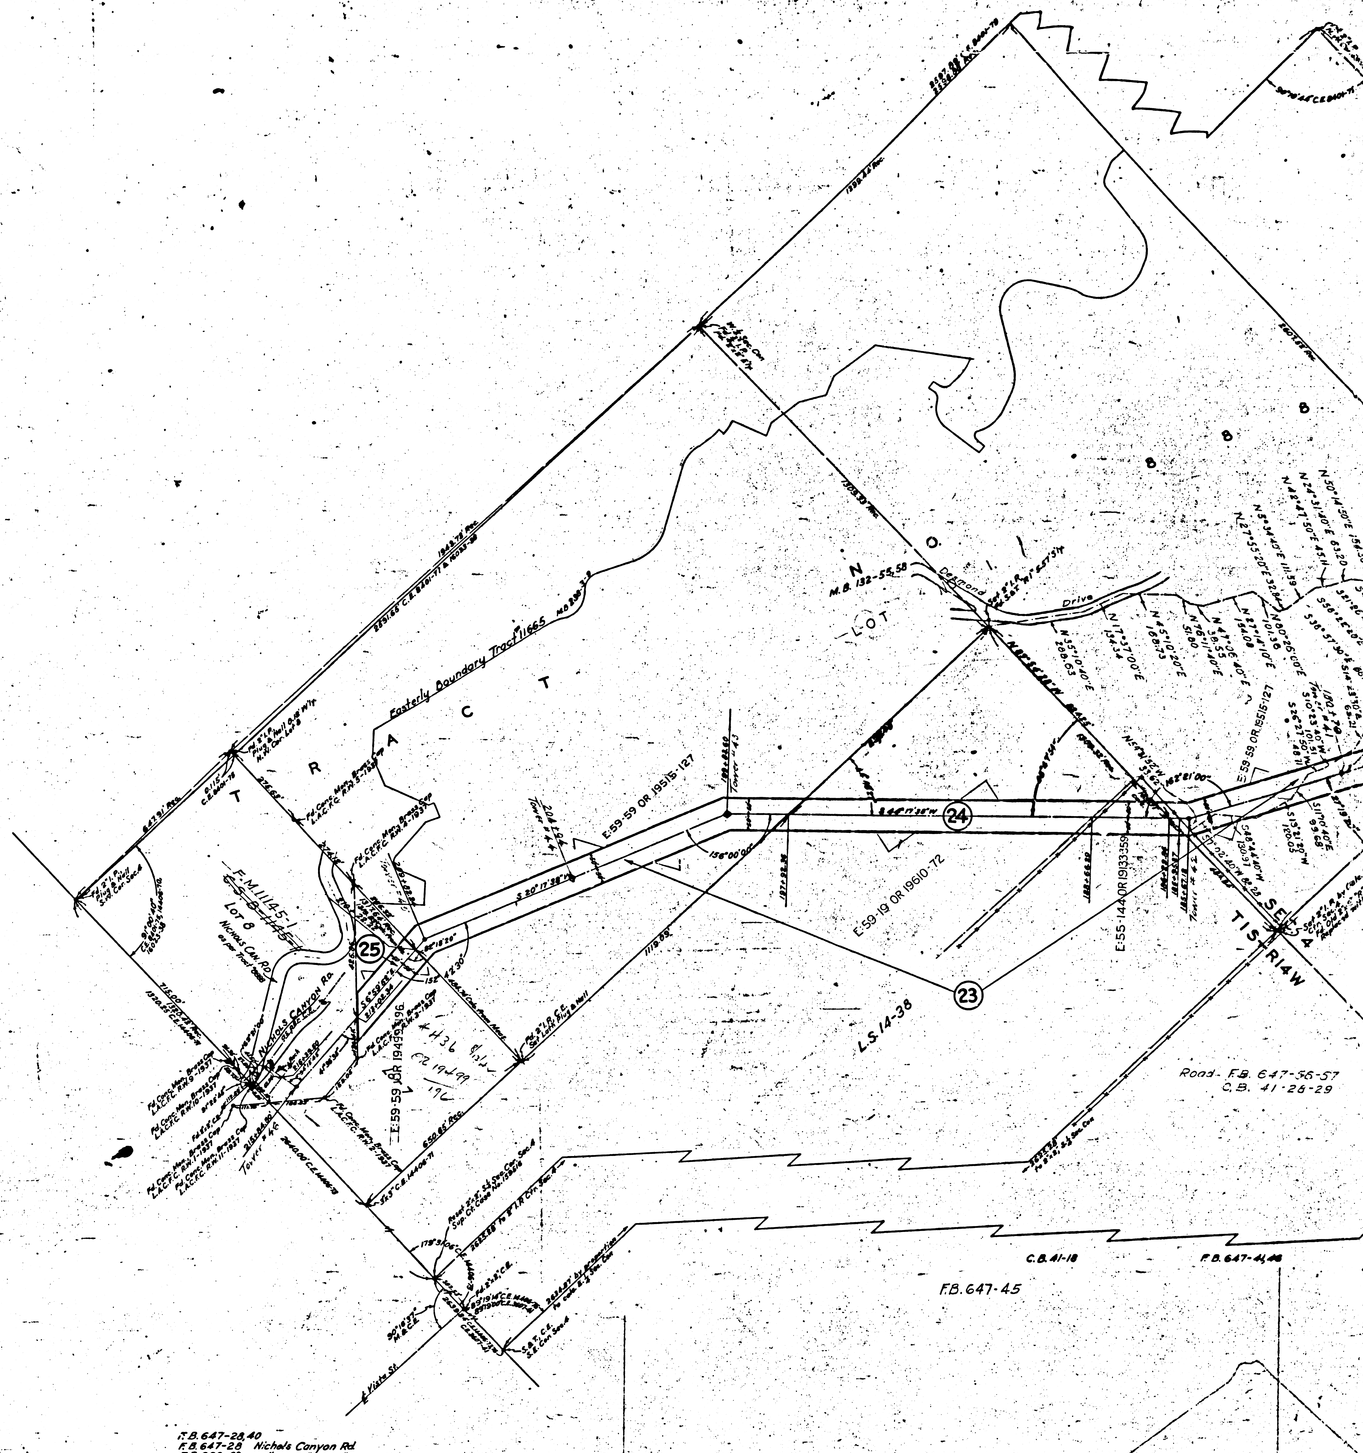


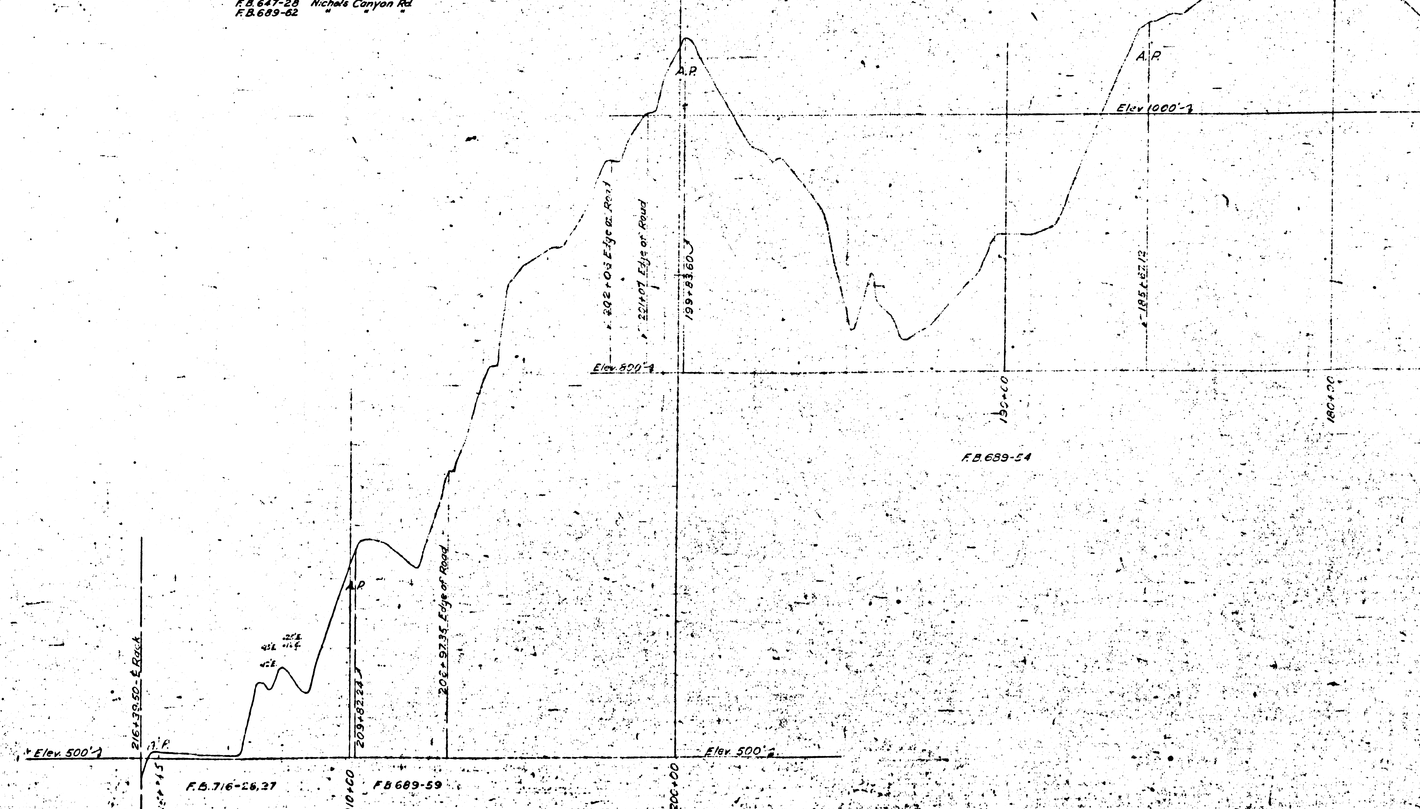


| F.M. | 1 | 1 | 6 | 8 | 4 | - | 2 |
|---|---|---|---|---|---|---|---|
| A | 1 | OF | A | 4 | | | |

F.M. 11684-2

A 2 OF A 4

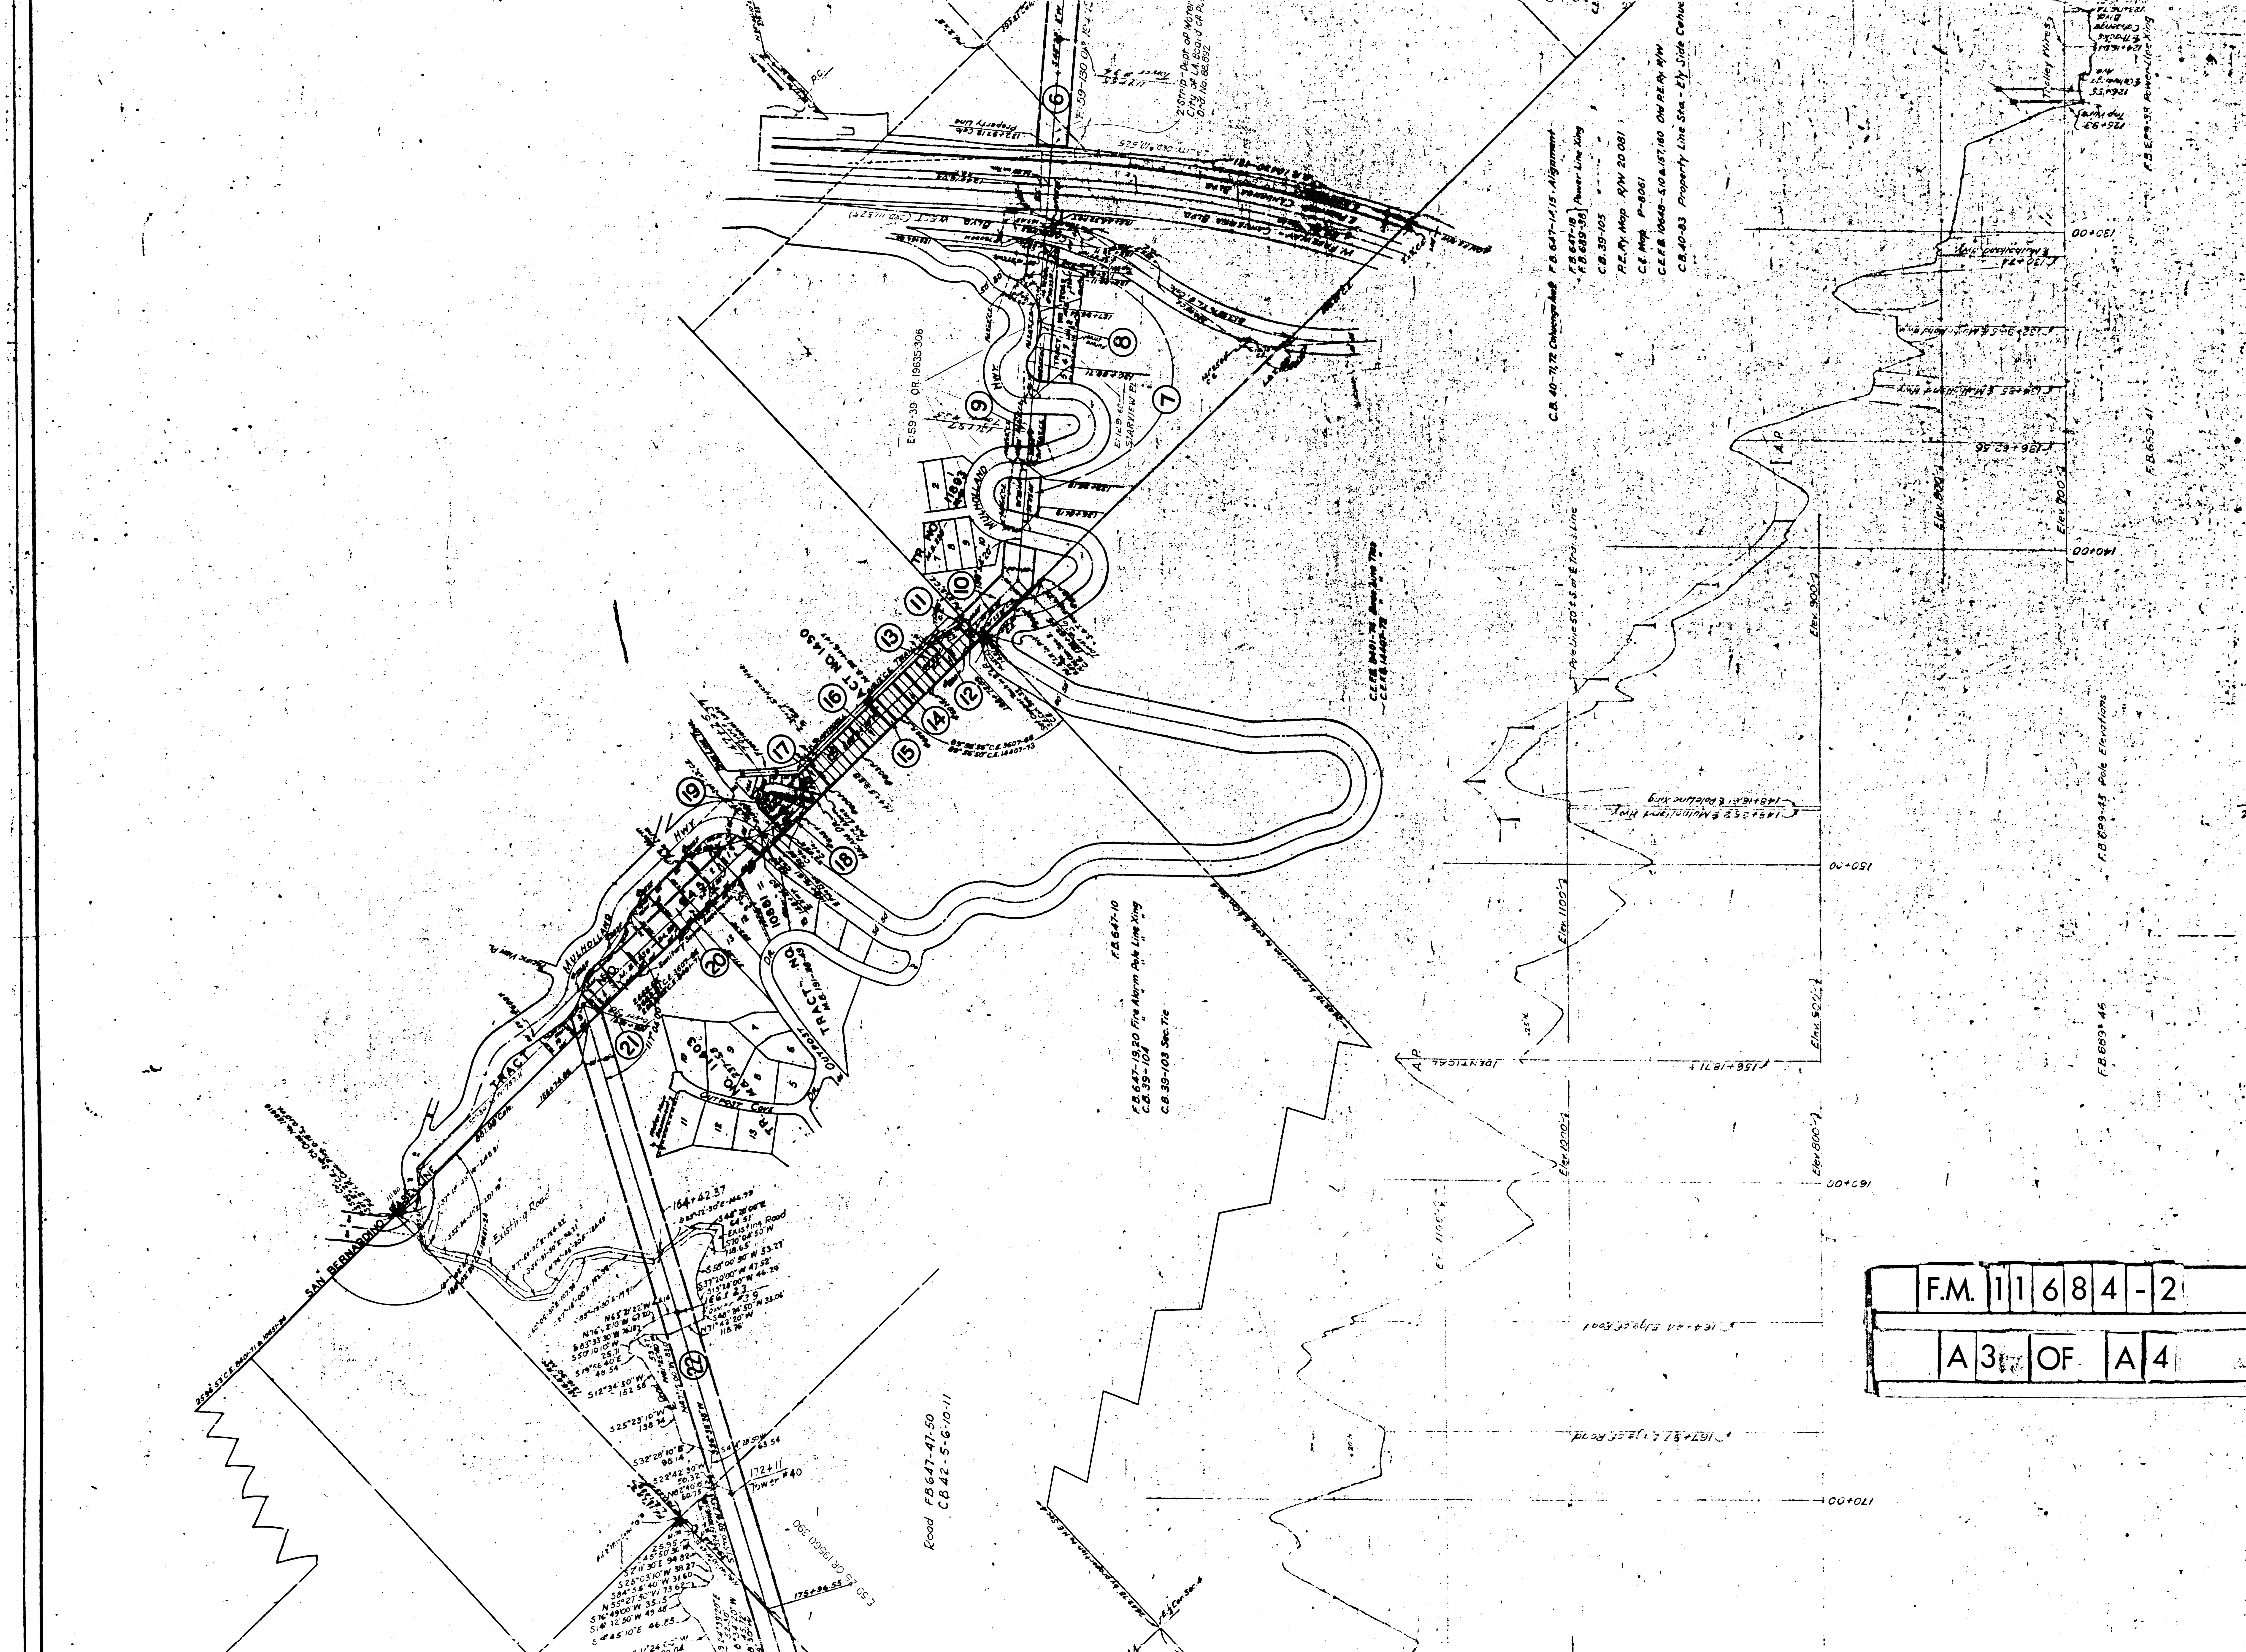


F.M. 11684-2

A3 OF A4

F.M. 11684-2

A4 OF A4

Superior Court Case No. 478382
Suit for Condemnation
Filed July 7, 1942
City of Los Angeles, Pltff.
Vs.
M.J. Tower, et. al, Def.

Final Judgment as to parcel 19 rendered Dec. 14, 1945.
E:69-206, OR22817-125

Case dismissed as Par. 2, June 1st, 1944.

Case dismissed as to Par. 12, February 9th, 1945.

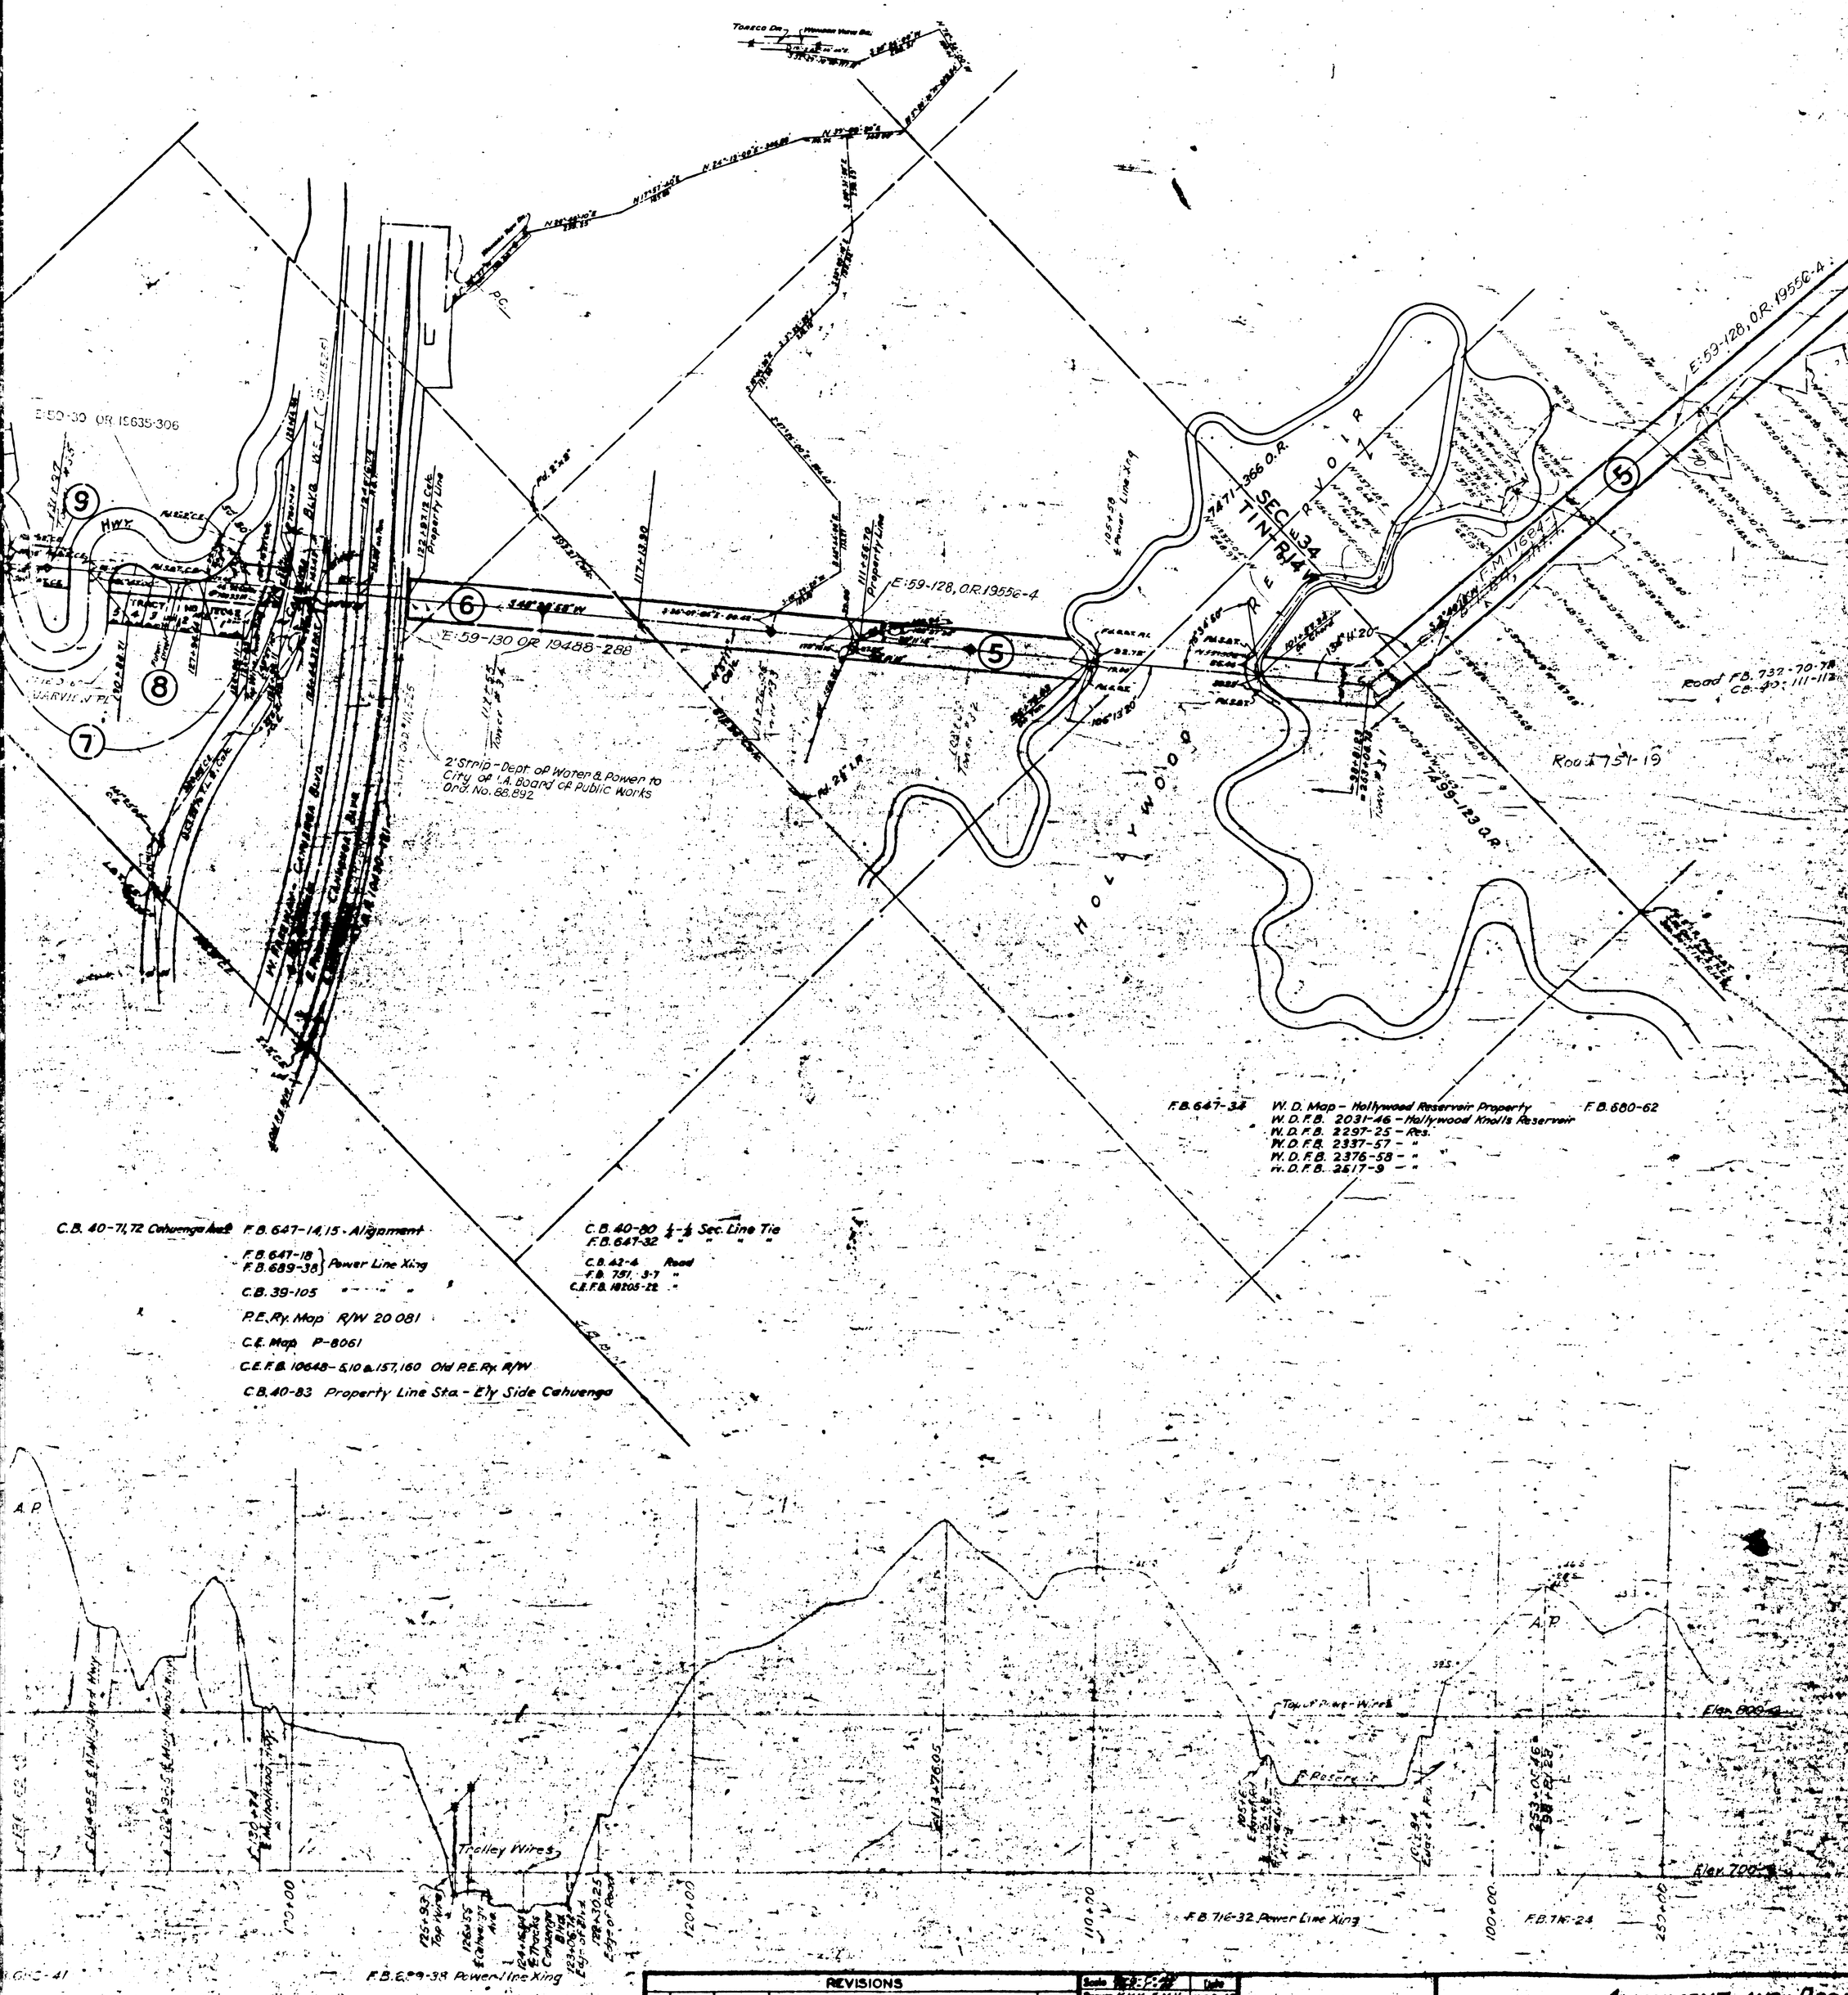


| REVISIONS | | | | | |
|---|---|---|---|---|---|
| No. | DATE | INITIALS | | DESCRIPTION | APPV'D |
| | 7-10-41 | H.E.B. | | Added Tract No. 12042 | |
| | 12-10-41 | UM. | | Revised North Line Tract 12042 | |
| | 9-26-42 | L.A.S. | | Added T.L. Road. | |
| | 3-21-42 | F.M.K. | | Added T.L. Road via F 49 | |
| | 7-2-42 | K.E.M. | | Added T.L. Road via F 81 | |

Scale 1" = 50'-0"
Drawn K.K.M.-E.M.K.
Traced K.K.K.
Checked

ALIGNMENT AND PROFILE
HOLLYWOOD RESERVOIR TO NICHOLS CANYON
REC. STA. 'E' TO REC. STA. 'D' - 132 KV TRANS.

BUREAU OF POWER AND WATER
DEPARTMENT OF WATER & POWER