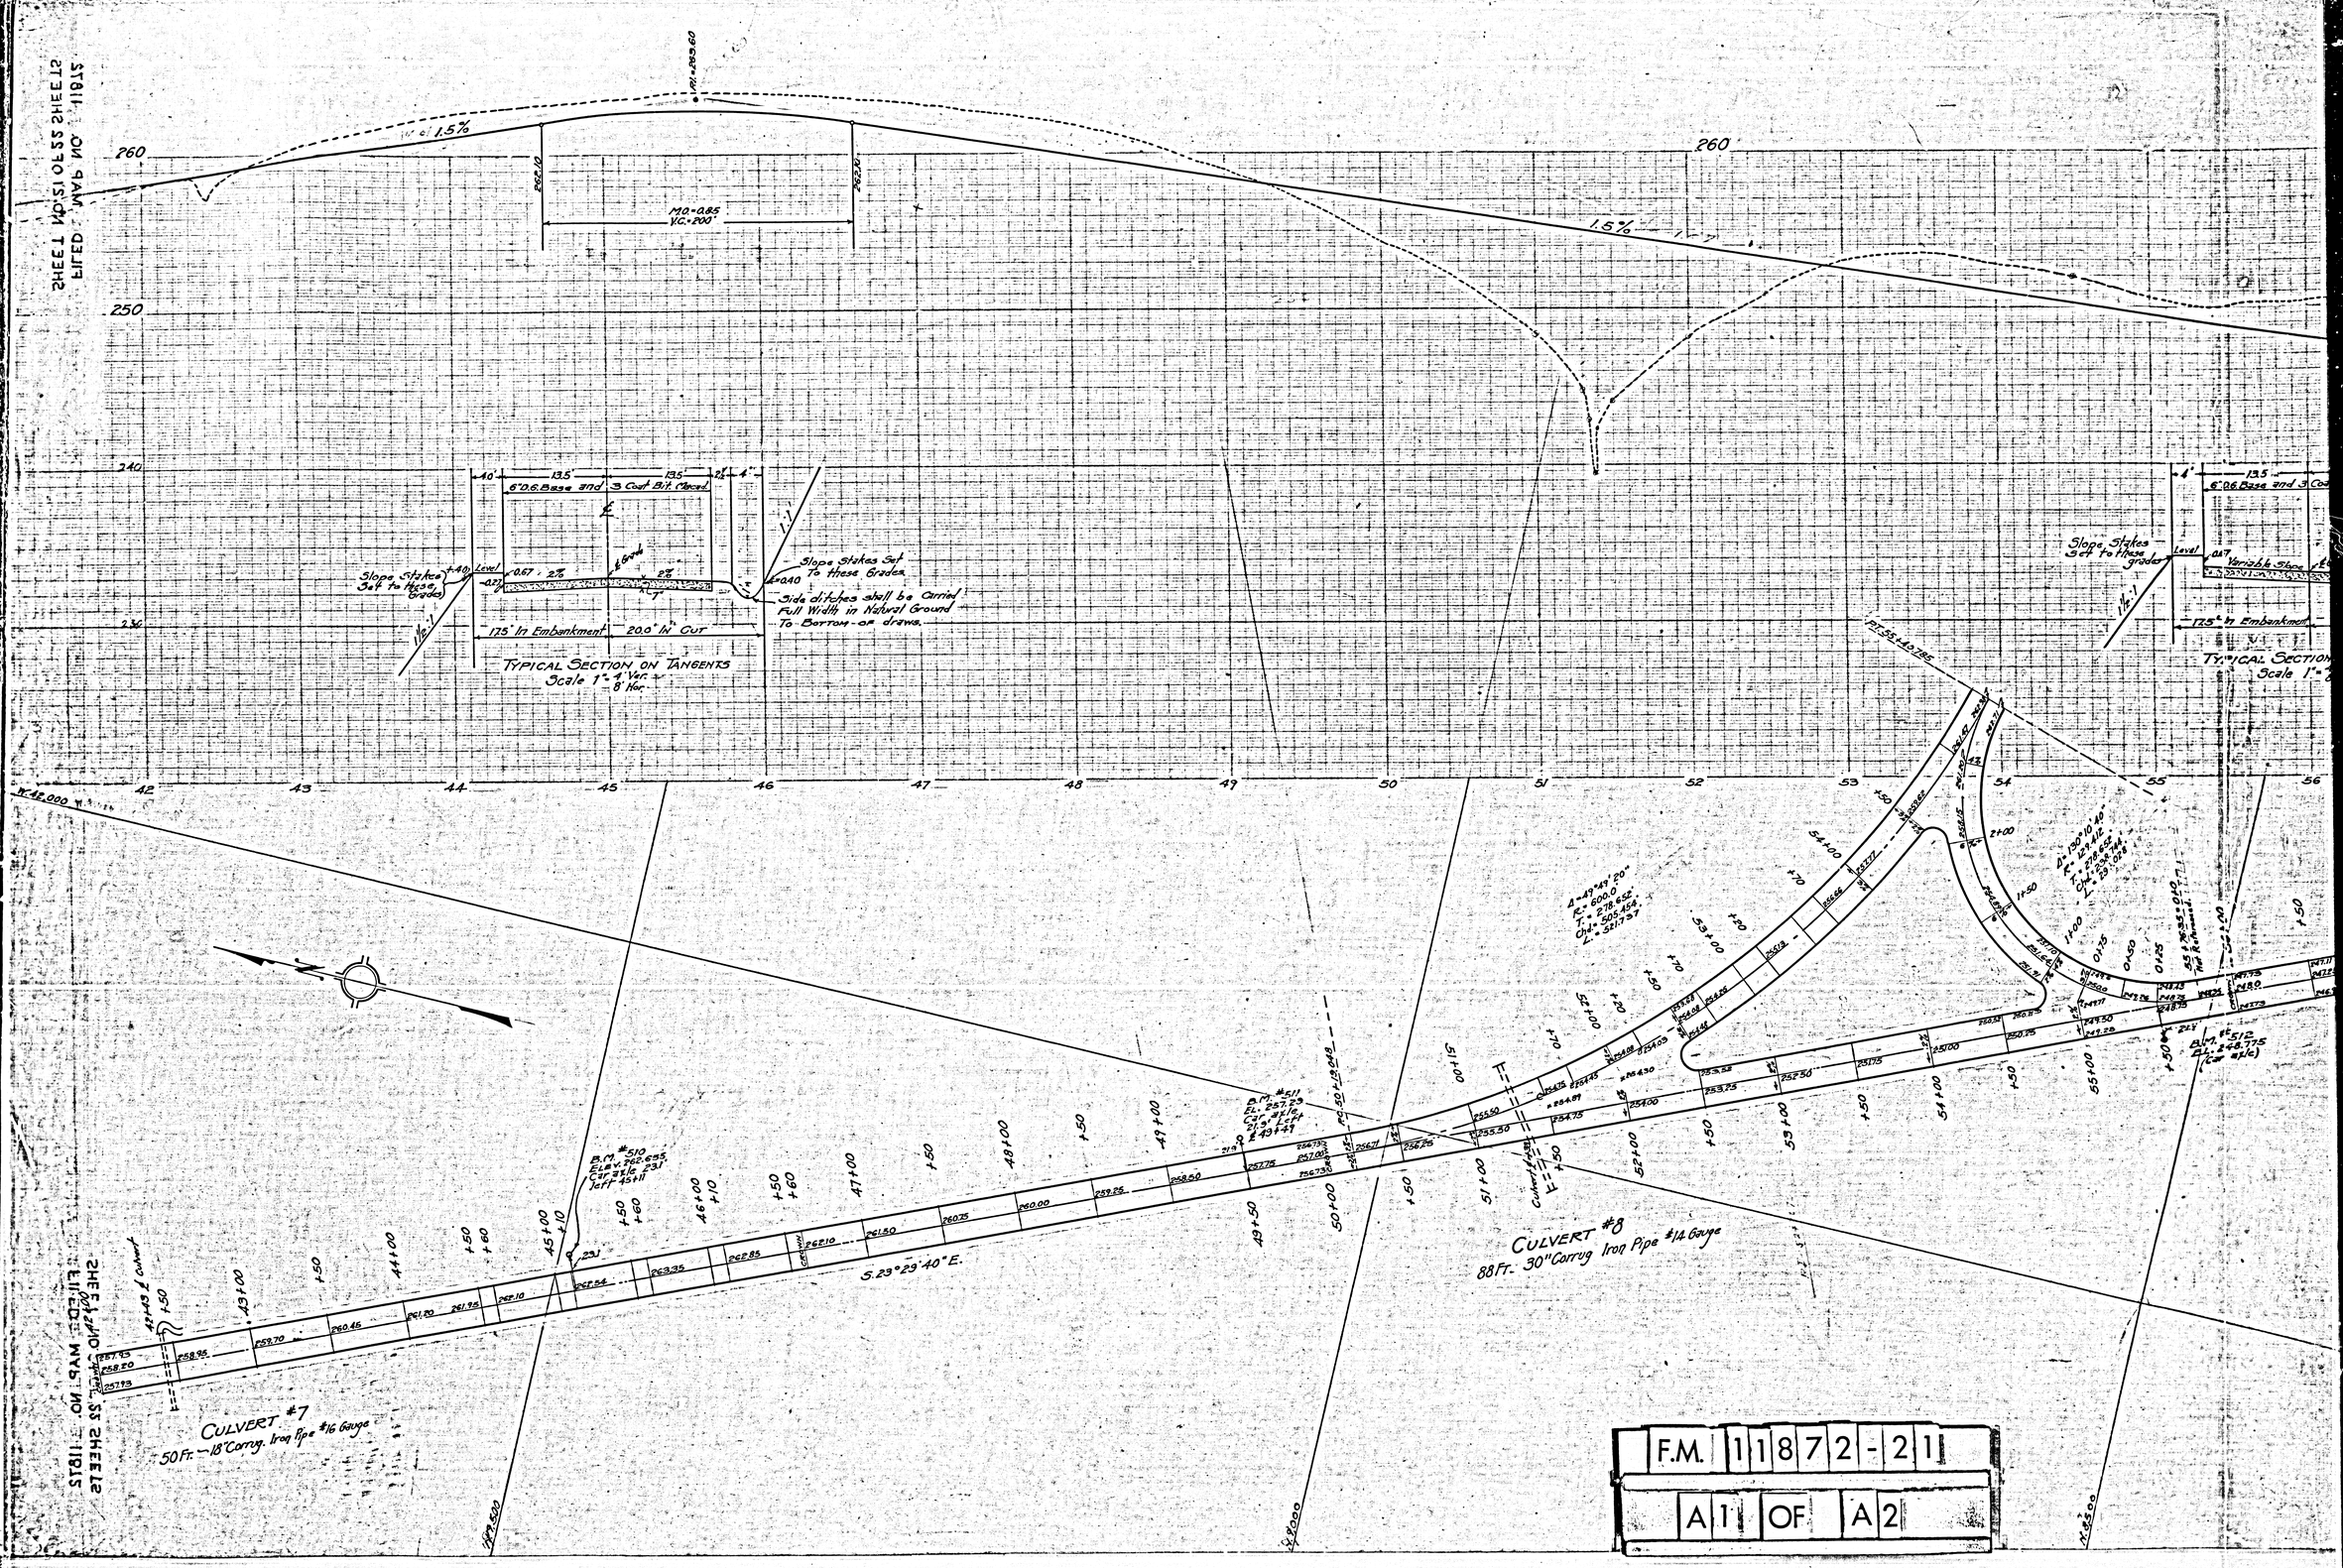
FILED MAP NO. 1187S SHEETS
SHEETS NO. 1187S FILED MAP


1.5%
1.5%
260
250
240
230
PVI=263.60
263.10
263.10
MA=0.85
V.C.=200'
42
43
44
45
46
47
48
49
50
51
52
53
54
55
56
10'
13.5
13.5
6" D.G. Base and 3 Coat Bit. Pavement
2%
4"
Slope Stakes Set To These Grades
Level
0.67 : 2%
6" Grade
1:1
1½:1
Slope Stakes Set To These Grades
-1.40
-.42
Side ditches shall be Carried Full Width in Natural Ground to Borrow or draws.
1.75' In Embankment
20.0' In Cut
TYPICAL SECTION ON TANGENTS
Scale 1" = 4' Ver.
8' Hor.
Slope Stakes Set To These Grades
Level
0.67
Variable Slope
1½:1
1.75' In Embankment
TYPICAL SECTION
Scale 1"
PI=55+42.78
Δ=49°48'20"
R=600.0
T=278.65
Ch=505.454
L=521.37
B.M. #510
Elev. 262.695
Cut 2½ft. 231
Left 45+11
B.M. #511
Elev. 257.29
Cut 2½ft.
231
Left 43+47
B.M. #512
Elev. 248.775
(Cut 2½ft.)
CULVERT #7
50 Ft. - 18" Corrug. Iron Pipe #16 Gauge
CULVERT #8
88 Ft. - 30" Corrug. Iron Pipe #14 Gauge
N 42,000
N 42,500
N 43,000
N 43,500
E 18,500
E 19,000
E 19,500
E 20,000
E

260 250 240 230 220

1.5% 5.0% 2.0%

Slope Stakes Set To These Grades

Level .067 Variable Slope ℄ Grade

6" D.G. Base and 3 Coat Bit'm. Macadam

13.5 13.5 7½" 40'

1½:1 1:1

17.5' In Embankment 20.0' In Cut

Side Ditches Shall be Carried Full Width in Natural Ground To Bottom of Draw.

TYPICAL SECTION ON CURVES
Scale 1" = 4' Ver. 8' Hor.

P.T. 55+40.76

Δ = 19°49'20"
R = 600.0
T = 210.668
Chd = 205.454
L = 207.737

Δ = 130°10'40"
R = 129.612
T = 218.662
Chd = 238.028
L = 294.028

Sta. 55+76.95 = 240 Ft. Reference Point

Sta. 57+63.2 Culvert


B.M. #513
El. 239.32
(Cor. #1&2)

B.M. #512
El. 248.775
(Cor. #3&4)

B.M. #514
El. 218.33
Cor. #1&2

Δ = 62°03'38"
R = 750.0'
L = 812.97'

P.C. 57+11.15

P.T. 65+23.886

N. 48.000°

N. 65.500°

CULVERT #8
"Corrug Iron Pipe #14 Gauge

CULVERT #9
48 Ft.—18" Corrug. Iron Pipe #16 Gauge.

CULVERT #10
92 Ft.—30" Corr. Iron Pipe #14 Ga.

Note:— All curve and tangent points referenced with iron pipe, 50" each side of center line.

PALOS VERDES CORPORATION		
PLAN No. 5089-3	LOCALITY COAST ROAD	DATE — APR. 7, 1931
PLAN AND PROFILE COAST ROAD REVISION SOUTH BOUNDARY TO FT. VINCENTE		
SCALE 1" = 20 Ft.		KIND. P.T.C.
DRAWN BY S.T.B. TRACED BY ..... CHECKED BY K. Hussey		

SHEET NO. 15 OF 25 SHEETS FILED MAP NO. 1187

GRADING 3

F.M. 11872-21

A2 OF A2