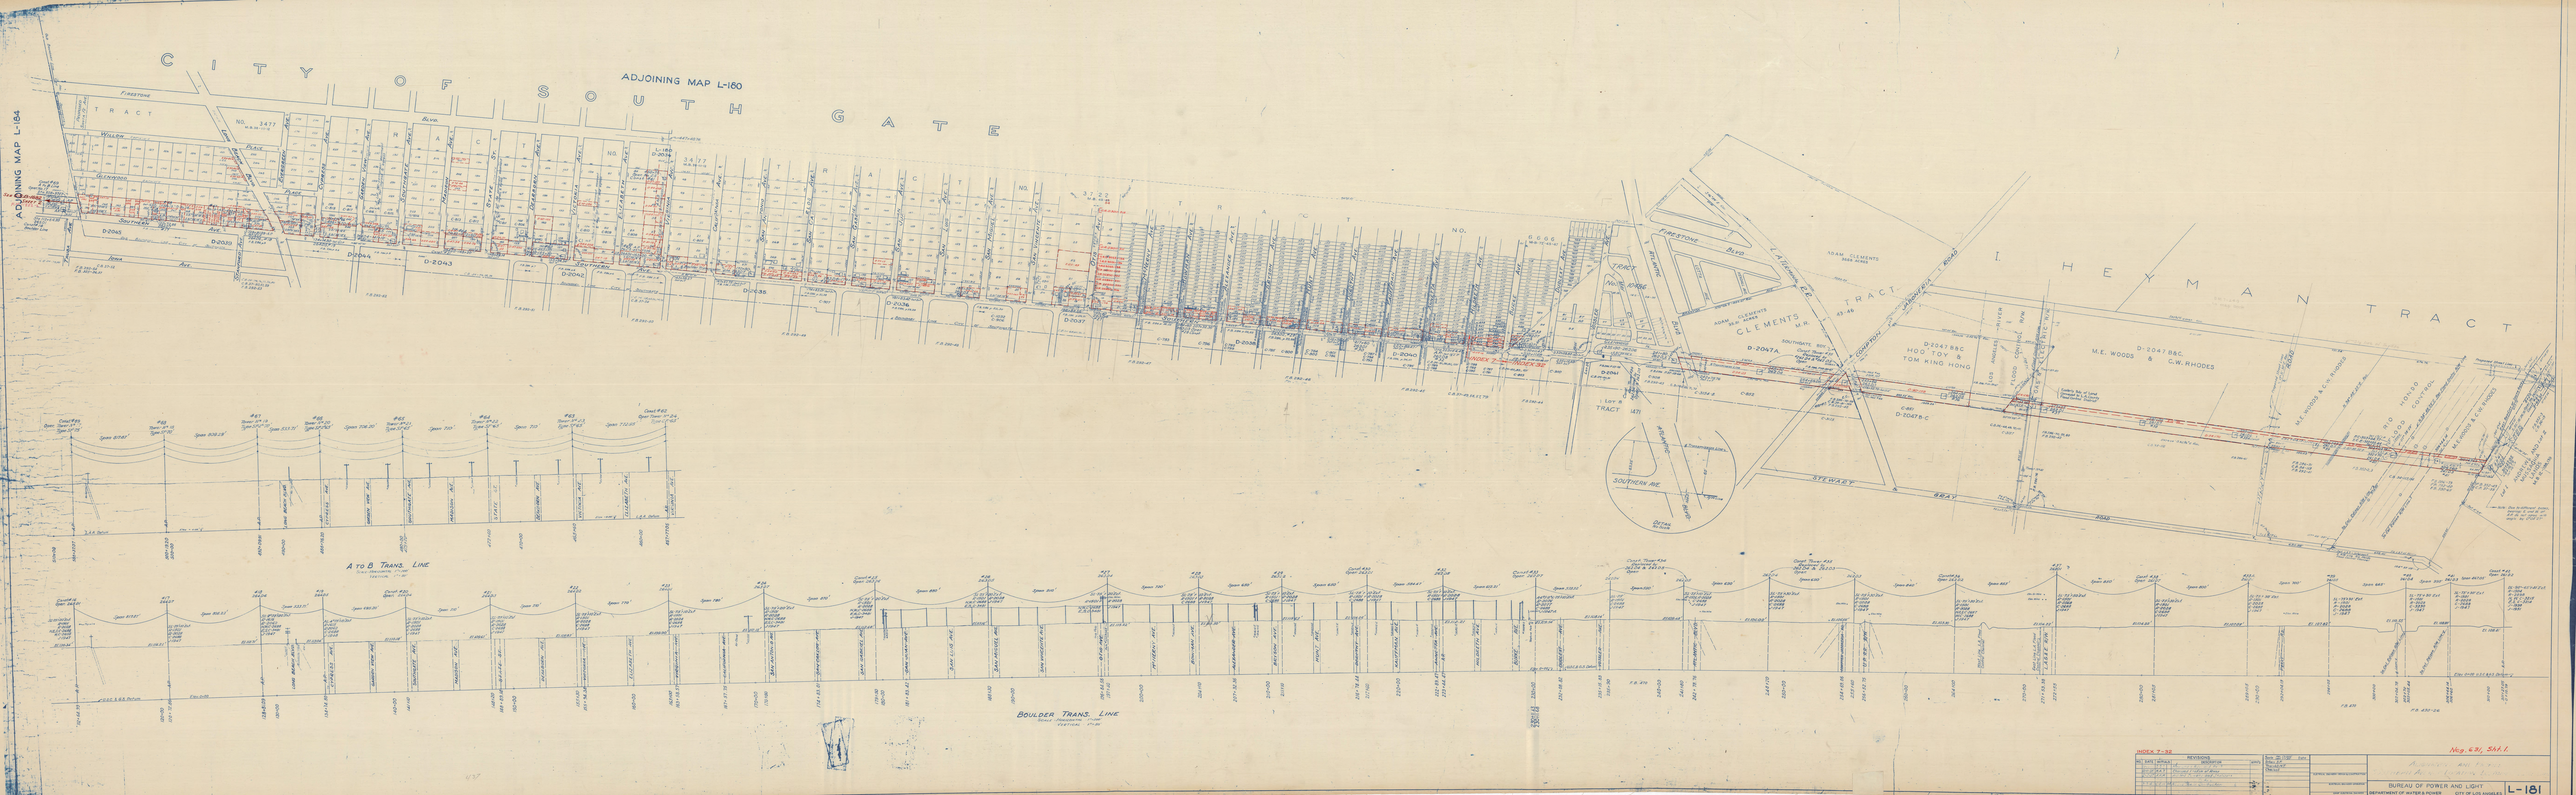
CITY OF SOUTH GATE
ADJOINING MAP L-180
ADJOINING MAP L-184
FIRESTONE BLVD.
TRACT NO. 3477
WILSON
BLAKE
VALENCIA
SOUTHGATE AVE.
TENNA AVE.
D-2045
D-2039
D-2044
D-2043
D-2042
D-2035
D-2037
D-2040
D-2041
D-2047
D-2047 B&C
HOO TOY & TOM KING HONG
M.E. WOODS & C.W. RHODES
CLEMENTS
I. HEYMAN TRACT
STEWART & GRAY ROAD
LAKE AVE.
SOUTHERN RR
A TO B TRANS. LINE
BOULDER TRANS. LINE
INDEX 7-32
INDEX 7-33
Neg. 631, Sht. 1.
REVISIONS
BUREAU OF POWER AND LIGHT
DEPARTMENT OF WATER & POWER
CITY OF LOS ANGELES
L-181