F.M. 1188 4

A1 OF A3

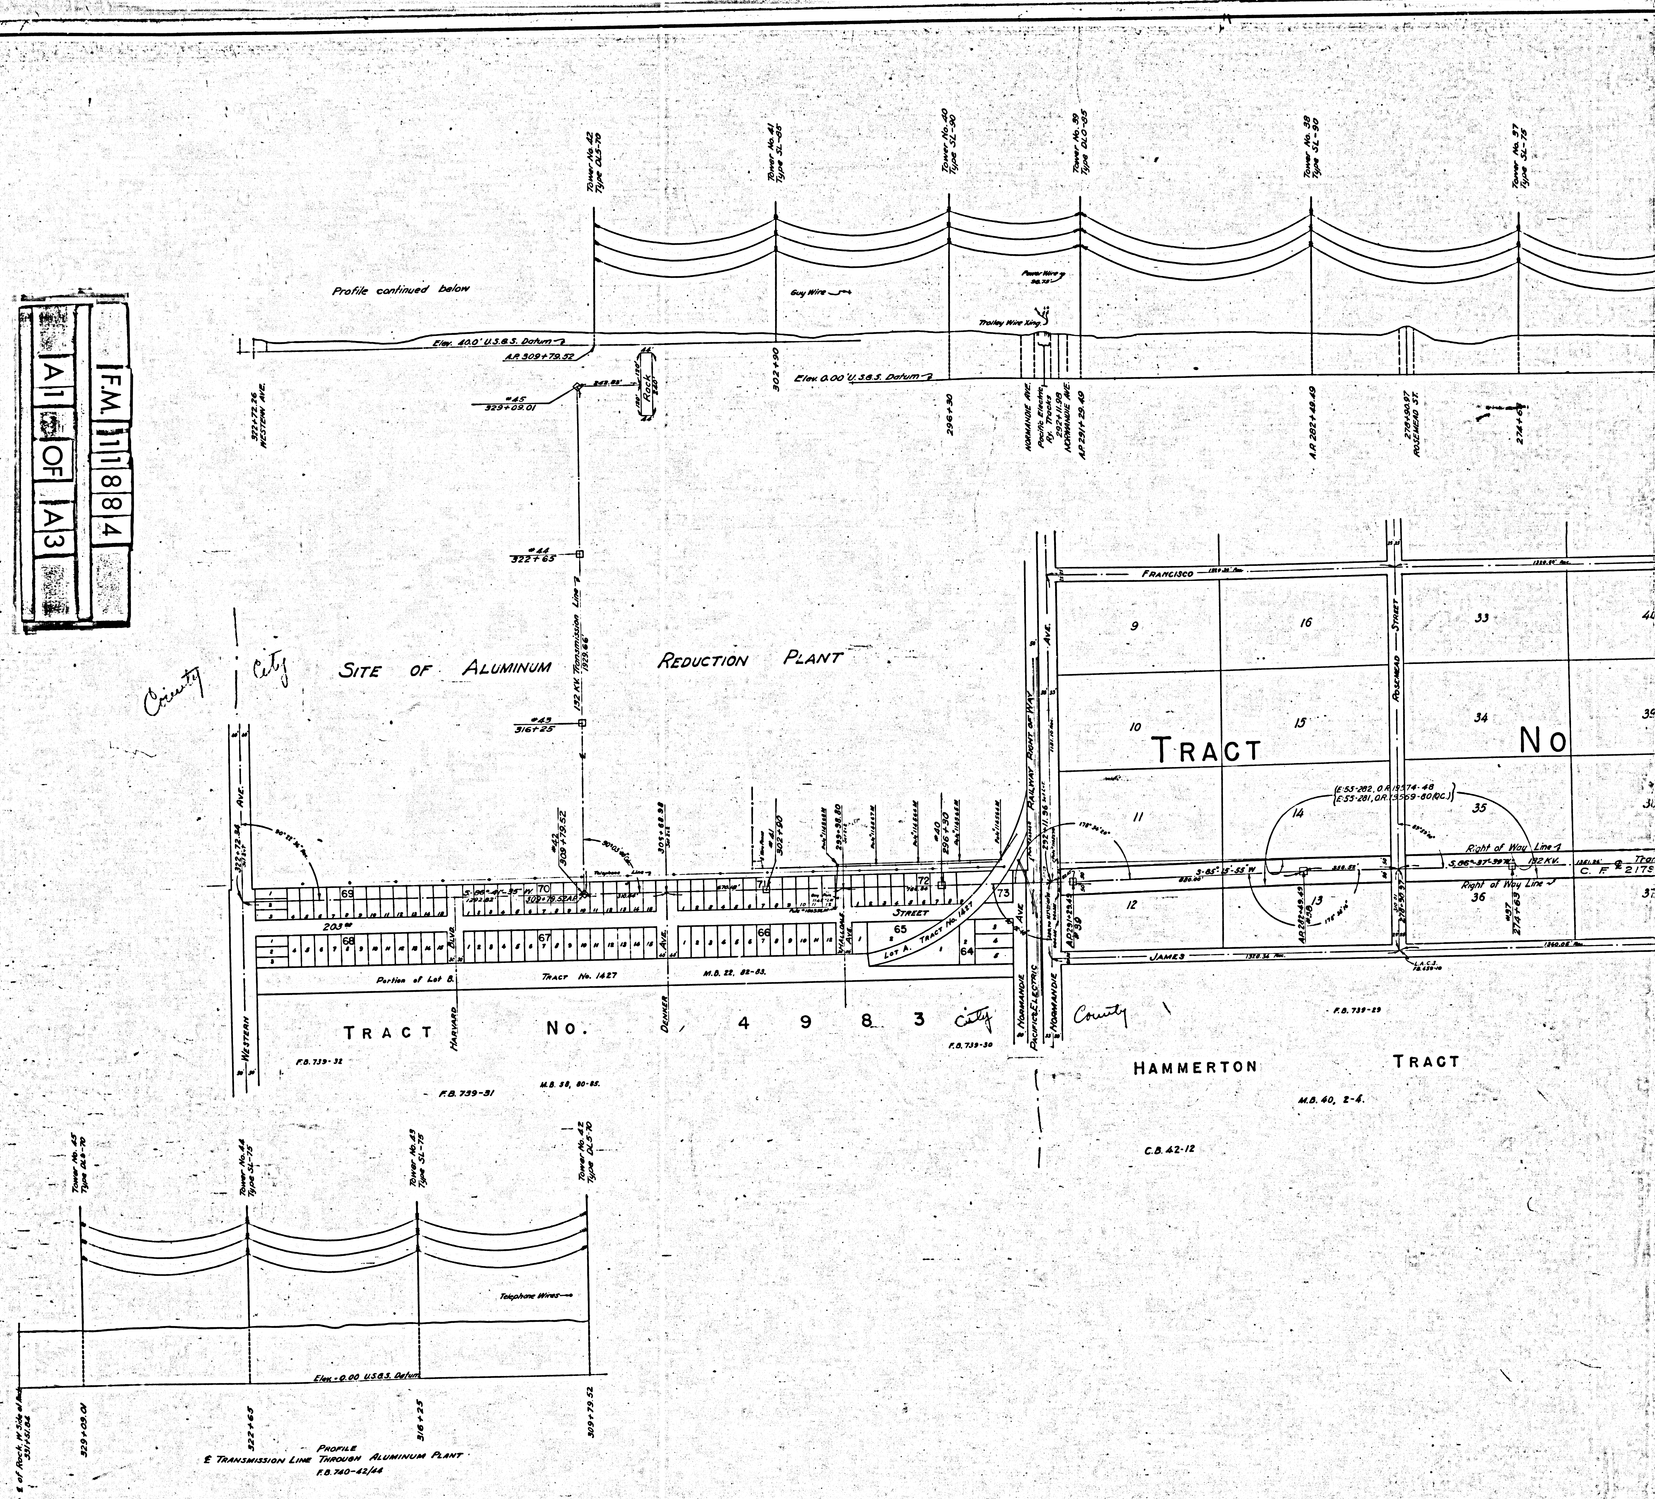

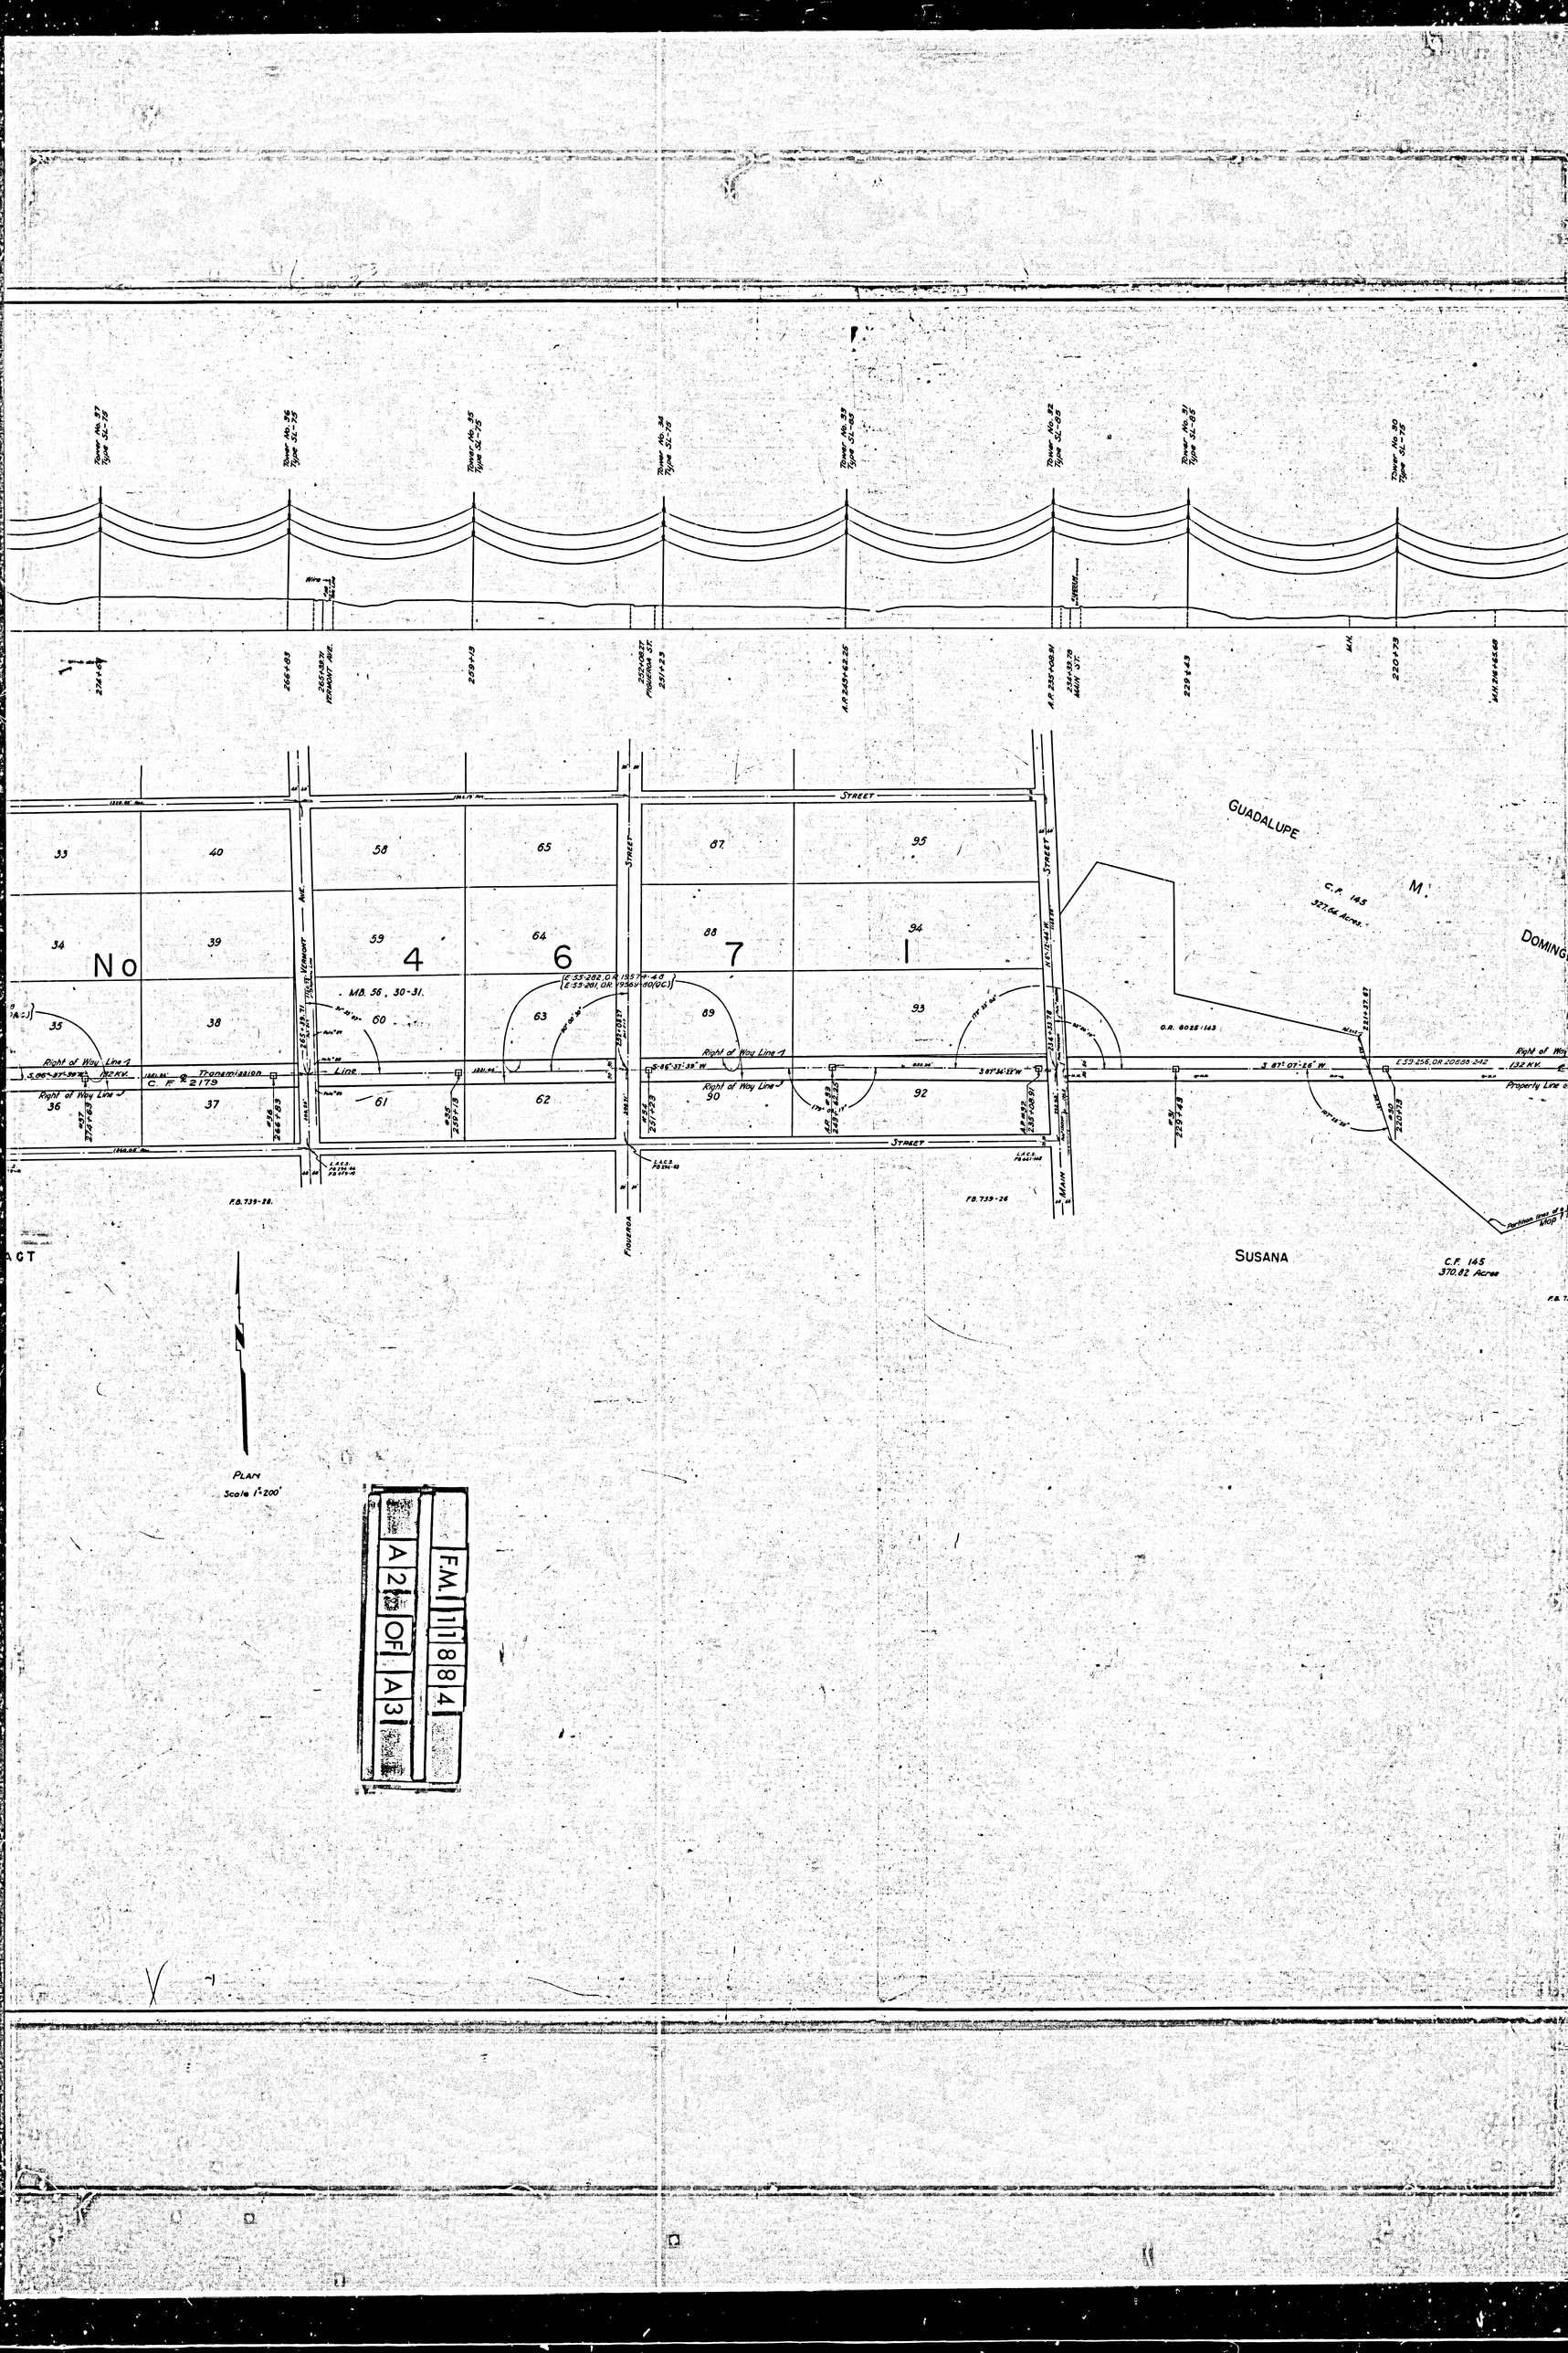
Wire
Fence
Street
Guadalupe
C.F. 145
327.64 Acres
M.
Domingo
No
4
6
7
1
MB. 56, 30-31.
Vermont
Ave.
Figueroa
Main
Right of Way Line 4
Right of Way Line 3
Transmission Line
C.F. 2179
132 KV.
Property Line
Pipeline
Susana
C.F. 145
370.82 Acres
Plan
Scale 1" = 200'
A2 OF A3

PLAN & PROFILE - 132 KV TRANSMISSION LINE
LOS ANGELES ALUMINUM PLANT
BUREAU OF POWER AND LIGHT
DEPARTMENT OF WATER & POWER
CITY OF LOS ANGELES
L-347
REVISIONS
ADJOINING MAP L-191
INDEX 26
F.M. 11884
A3 OF A3
DOMINGUEZ
SUSANA
GUADALUPE M. DOMINGUEZ
AVALON
Northeasterly Line of Nipper Slough
Right of Way Line
Transmission Line
132 KV
Property Line and Right of Way Line
Tower No. 26 Type SL-75
Tower No. 27 Type SL-75
Tower No. 28 Type DL3-75
Tower No. 29 Type SL-75
Tower No. 30 Type SL-75
Tower No. 31 Type SL-75
Tower No. 32 Type SL-75
Tower No. 33 Type SL-75
Tower No. 34 Type SL-75
Line Xing 174+32.00
AVALON BLVD. 174+71.86
Line Xing 175+74.00
Guy Wire
Subdivision Line
Elev. 0.00 U.S.G.S. Datum
Profile Scale: Horizontal - 1"=200' Vertical - 1"=50'
C.F. 145 370.02 Acres
C.F. 2179
C.B. 42-8
C.B. 66-8-133
C.B. 66-8-135
C.S. 256, OR 20608-242
C.S. 255, OR 10774-69
Tran. FB 137-34
FB 139-13
FB 139-18
FB 139-23
FB 139-24
