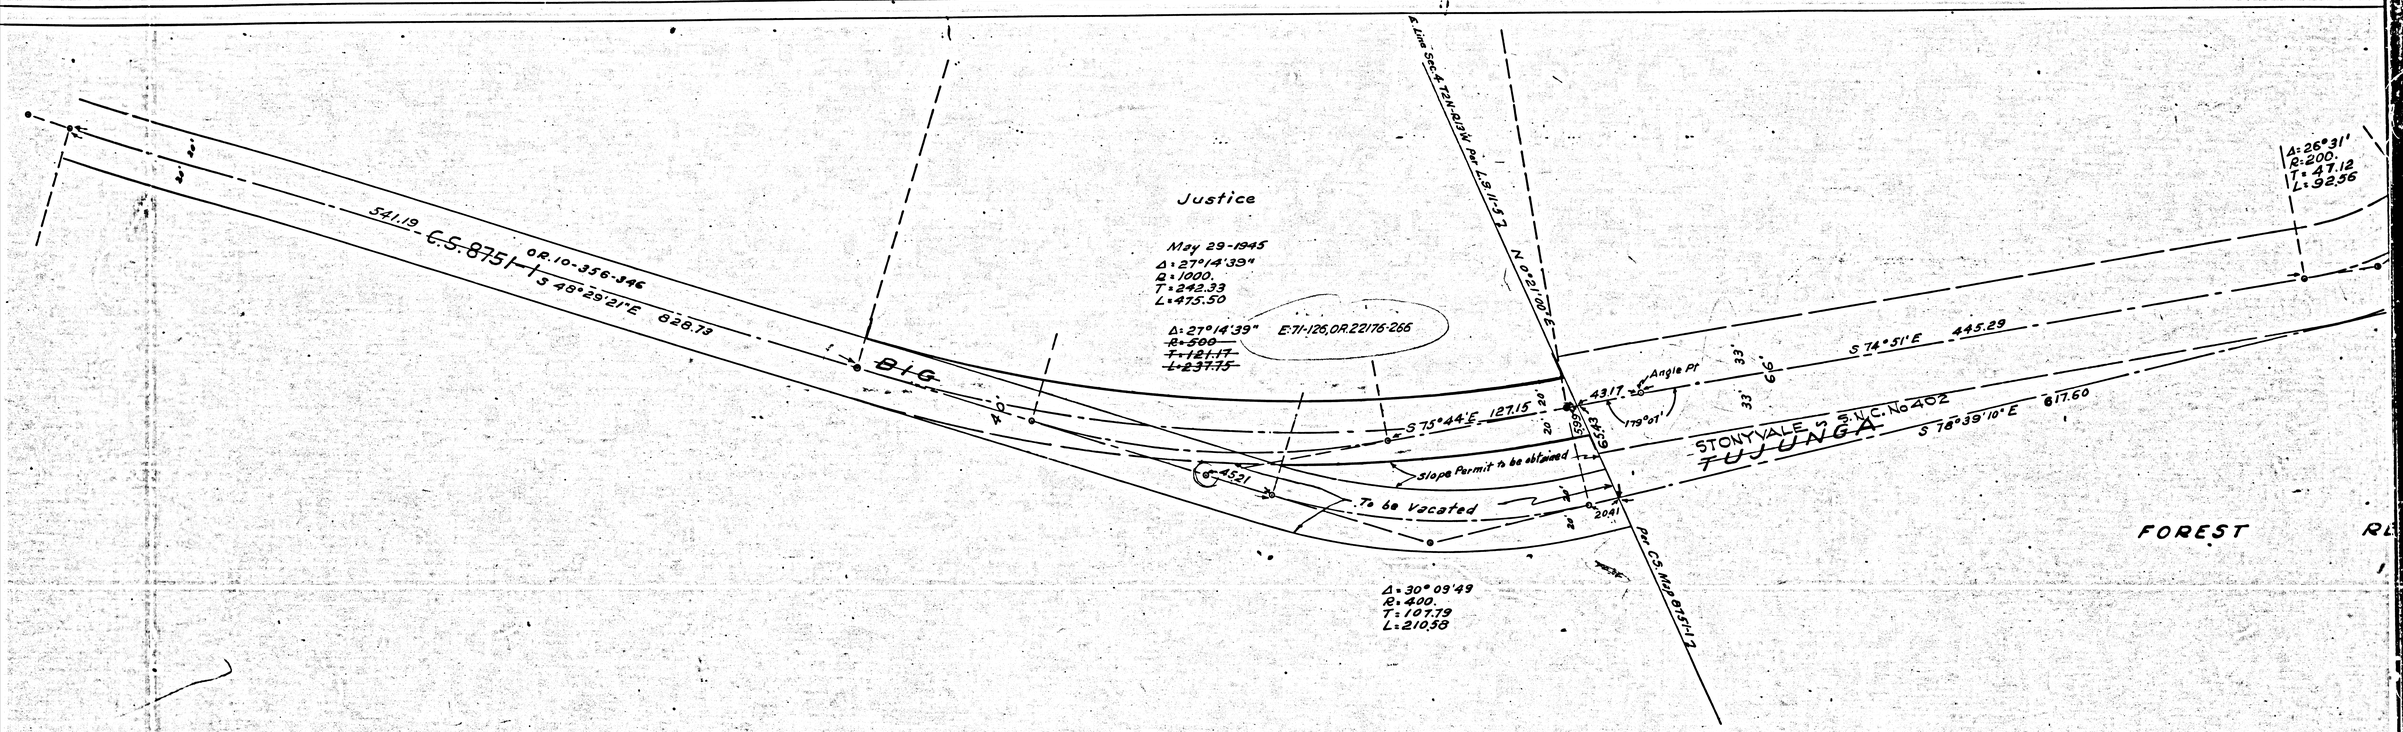

F.M. 11892

A1 OF A2

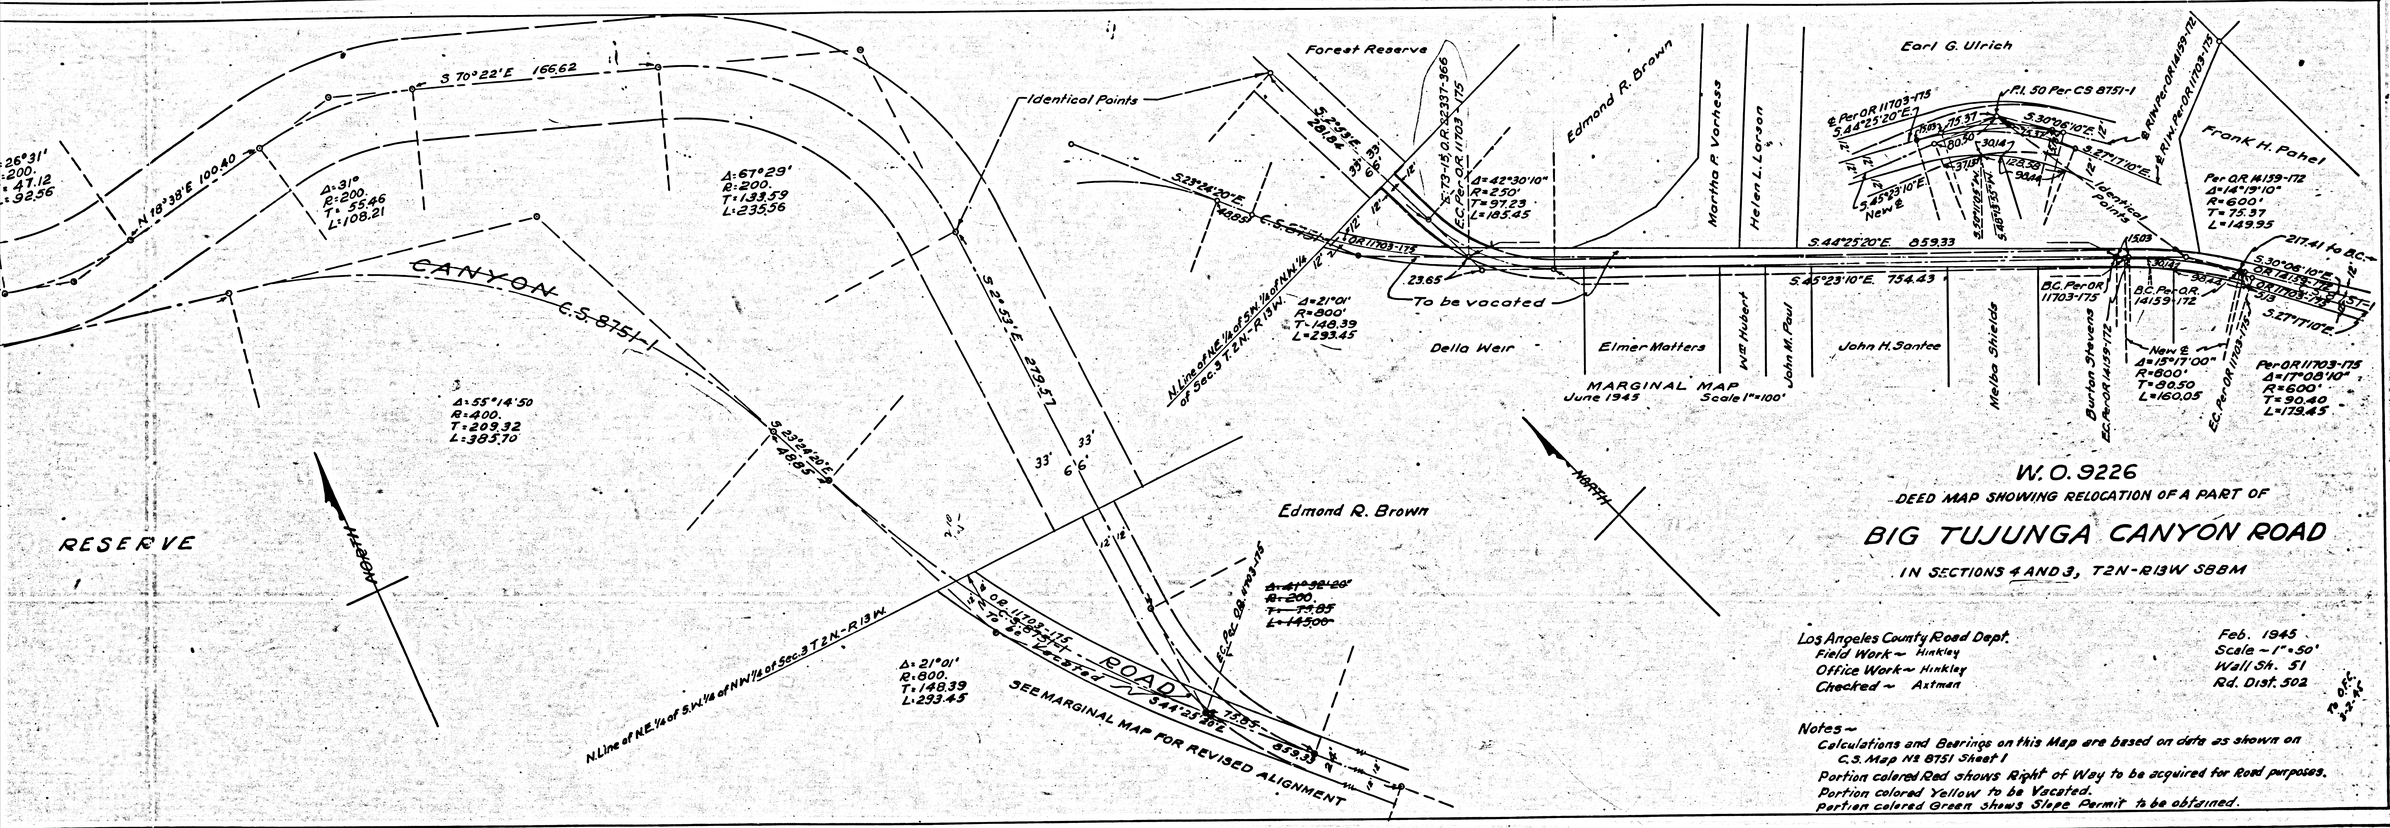

W. O. 9226

DEED MAP SHOWING RELOCATION OF A PART OF

BIG TUJUNGA CANYON ROAD

IN SECTIONS 4 AND 3, T2N-R13W SBBM

Los Angeles County Road Dept.
Field Work ~ Hinkley
Office Work ~ Hinkley
Checked ~ Axtman

Feb. 1945
Scale ~ 1" = 50'
Wall Sh. 51
Rd. Dist. 502

Notes ~
Calculations and Bearings on this Map are based on data as shown on C.S. Map No 8751 Sheet 1
Portion colored Red shows Right of Way to be acquired for Road purposes.
Portion colored Yellow to be Vacated.
Portion colored Green shows Slope Permit to be obtained.

Neg. 625.

I.M. 51

F.M. 11892

A2 OF A2