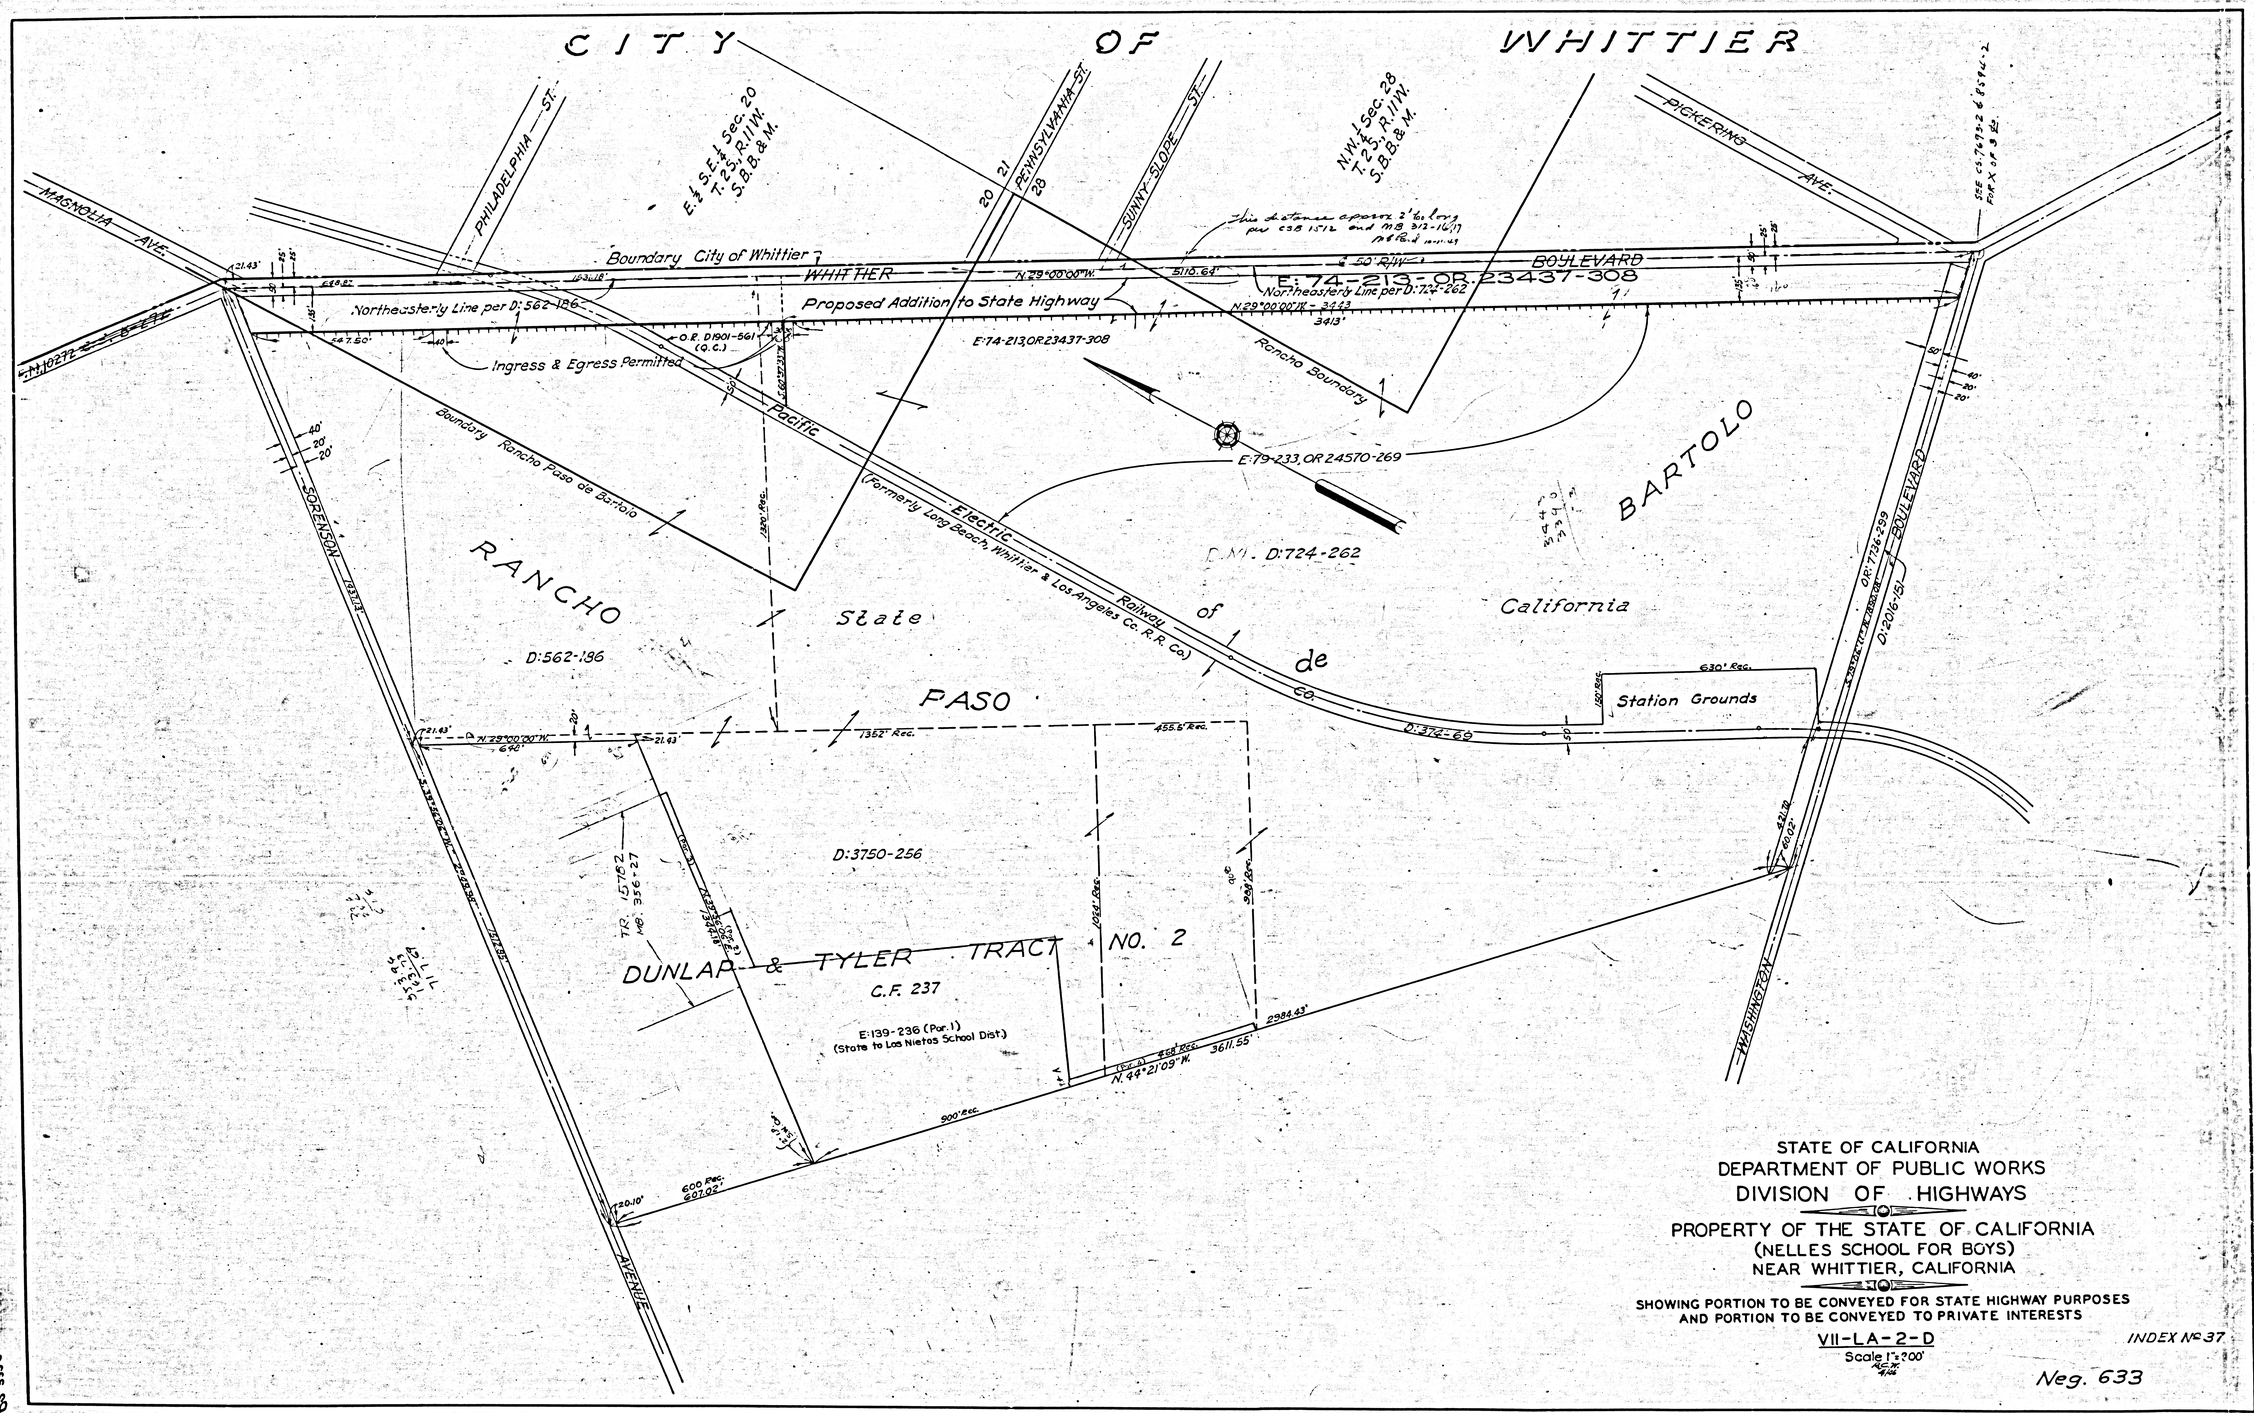
CITY OF WHITTIER
MAGNOLIA AVE.
PHILADELPHIA ST.
PENNSYLVANIA ST.
SUNNY SLOPE ST.
PICKERING AVE.
Boundary City of Whittier
WHITTIER BOULEVARD
E:74-213-OR.23437-308
Northeasterly Line per D:562-186
Proposed Addition to State Highway
Northeasterly Line per D:724-262
Ingress & Egress Permitted
Rancho Boundary
Pacific Electric Railway
(Formerly Long Beach, Whittier & Los Angeles Co. R.R. Co.)
E:79-233, OR 24570-269
Boundary Rancho Paso de Bartolo
RANCHO PASO de BARTOLO
State of California
D:724-262
D:562-186
D:374-69
Station Grounds
D:3750-256
DUNLAP & TYLER TRACT NO. 2
C.F. 237
E:139-236 (Par. 1)
(State to Los Nietos School Dist.)
SORENSON AVENUE
WASHINGTON BOULEVARD
STATE OF CALIFORNIA
DEPARTMENT OF PUBLIC WORKS
DIVISION OF HIGHWAYS
PROPERTY OF THE STATE OF CALIFORNIA
(NELLES SCHOOL FOR BOYS)
NEAR WHITTIER, CALIFORNIA
SHOWING PORTION TO BE CONVEYED FOR STATE HIGHWAY PURPOSES
AND PORTION TO BE CONVEYED TO PRIVATE INTERESTS
VII-LA-2-D
Scale 1"=200'
INDEX No 37
Neg. 633

F.M. 11962