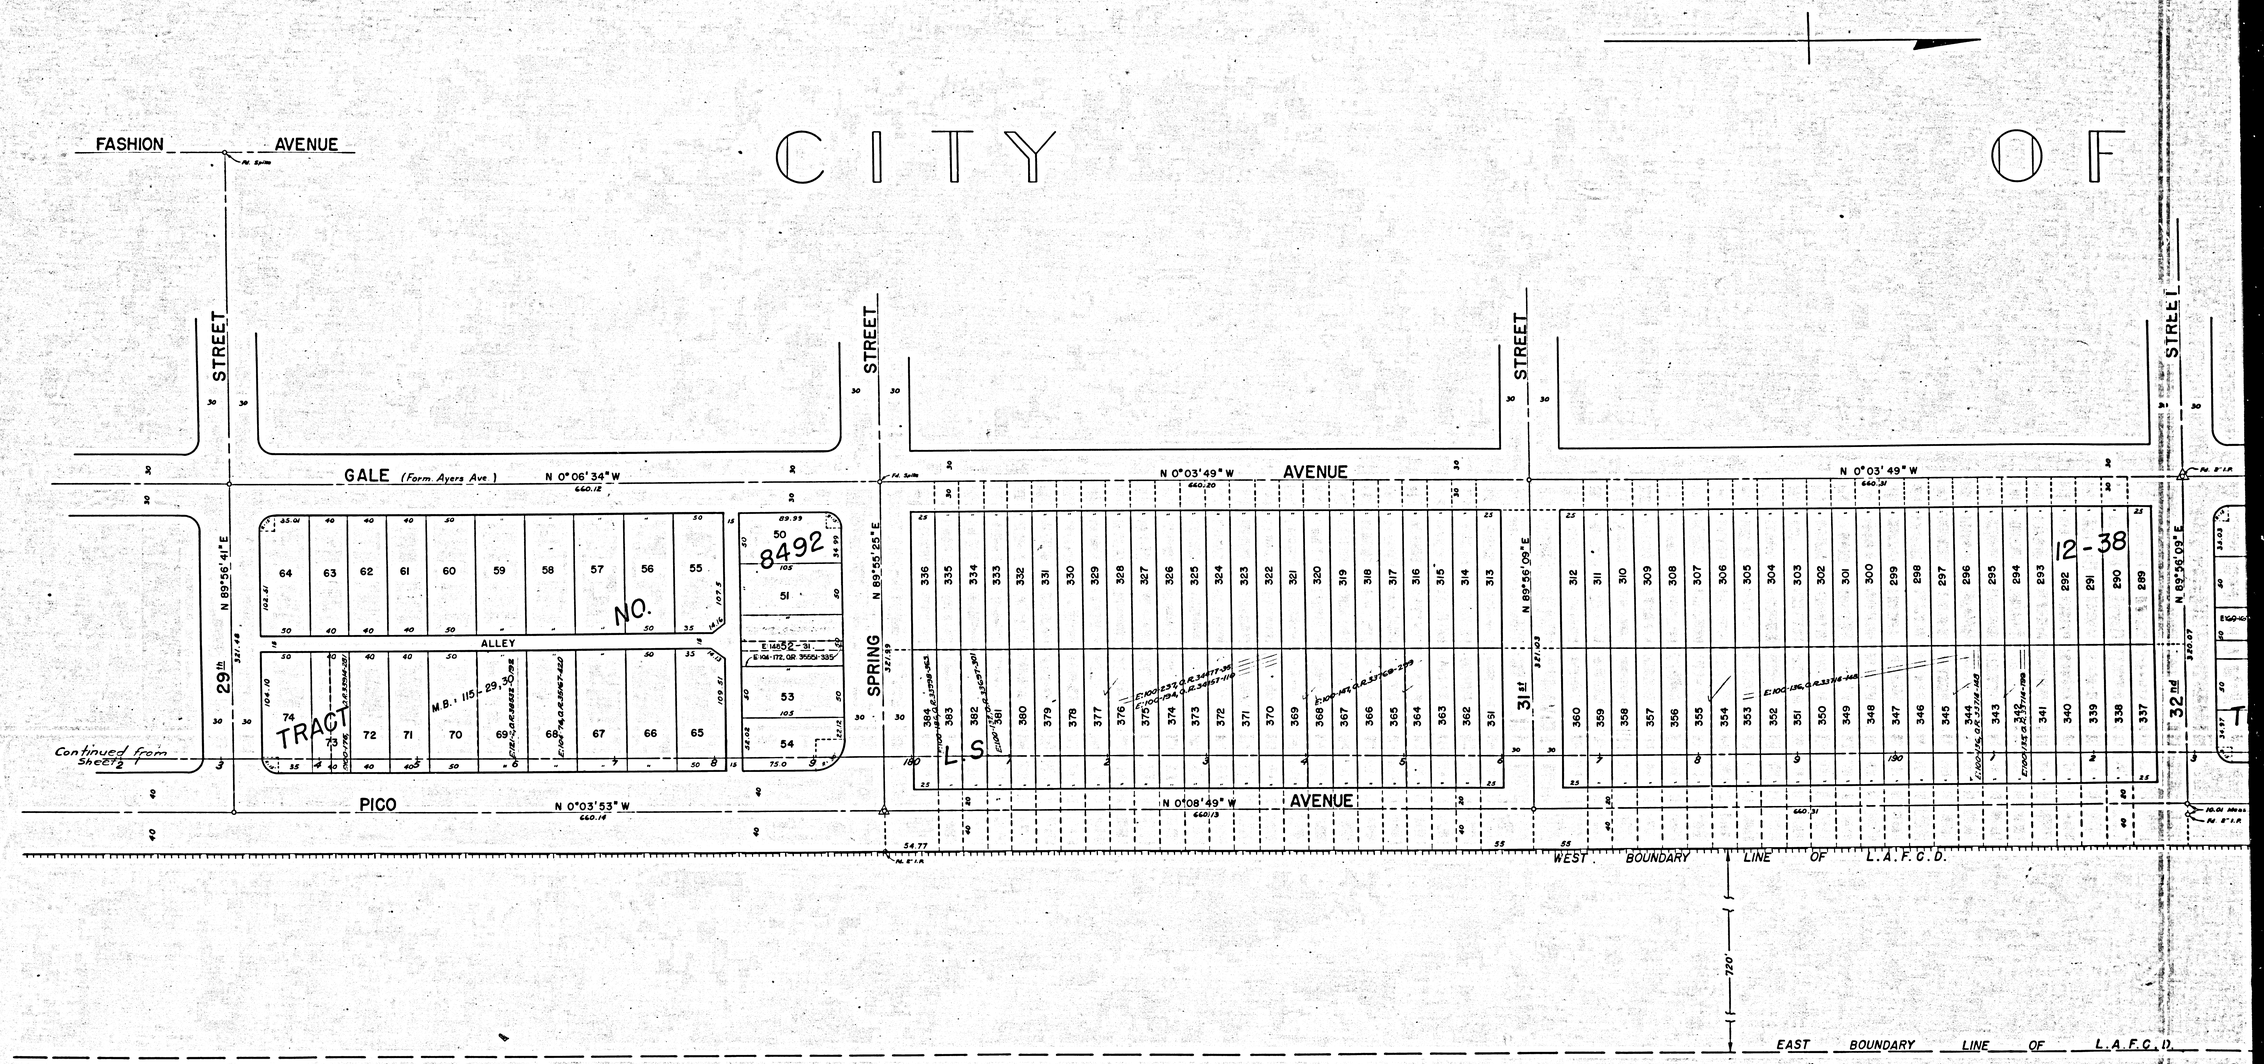

NOTE
an N-21 copy of this par available for sale - filed in lower rt bin
(from unclaimed Order of Oct 8, 1965)
Order # 6805
JB 3-25-66

to end

F.M. 11979-2
A1 OF A4

OF LONG

EASY STREET

STREET

STREET

ROAD

STREET

FASHION

BEACH

WISE N 0°01'59" E 573.06 AV

TAPER S 89°58'50" E 262.02

GALE (Form. Ayers Ave.) N 0°09'19" W 659.09

N 0°09'19" W 660.81 AVENUE

N 11°43'57" E 233.32

GALE 85.03

N 0°01'33" E AVENUE 404.50

N 89°56'09" E 320.07

32nd

TRACT

ALLEY

M.B. 118 - 38, 39

33rd

S 89°58'37" E 320.17

NO. 42

ALLEY

S 89°53'33" E 320.27

WARDLOW

TRACT

N 8° 20' 31" E 214.54

N 0° 03' 05" E 490.00

Tract Line

Portion of Rancho

Lot 39

PICO N 0°08'49" W 658.60

N 0°08'49" W AVENUE 660.34

N 0°08'49" W 937.62

Por. Lot 6 Tract 1400

WEST BOUNDARY

L.A.F.C.D.

BOUNDARY LINE OF L.A.F.C.D.

CITY OF LOS ANGELES

LONG BEACH COUNTY

F.M. 11979-2

A2 OF A4

AVENUE

STREET

CAMERON

BELLHART

MADDOX

FASHION

EASY

DELTA

GALE

AVENUE

SOUTHERN PACIFIC R.R. CO. SURVEY MAP NO. 3K

SEE F.M. 20216 (SAN DIEGO FWY.)

Base Line

Parcel 16

13031

12494

12234

TRACT M.B. 260-18-22

K64-140 OR 251-121

City Boundary

Tract Line

Rancho Los Cerritos

Lot 39

Por. Lot 6 Tract 1400

Por Lot 2 Tract 1400 M.B. 18-94

Por Lot 3 Tract 1400

CITY OF LONG BEACH
LOS ANGELES COUNTY

WEST BOUNDARY LINE OF L.A.F.C.D.

F.M. 11979-2

A3 OF A4

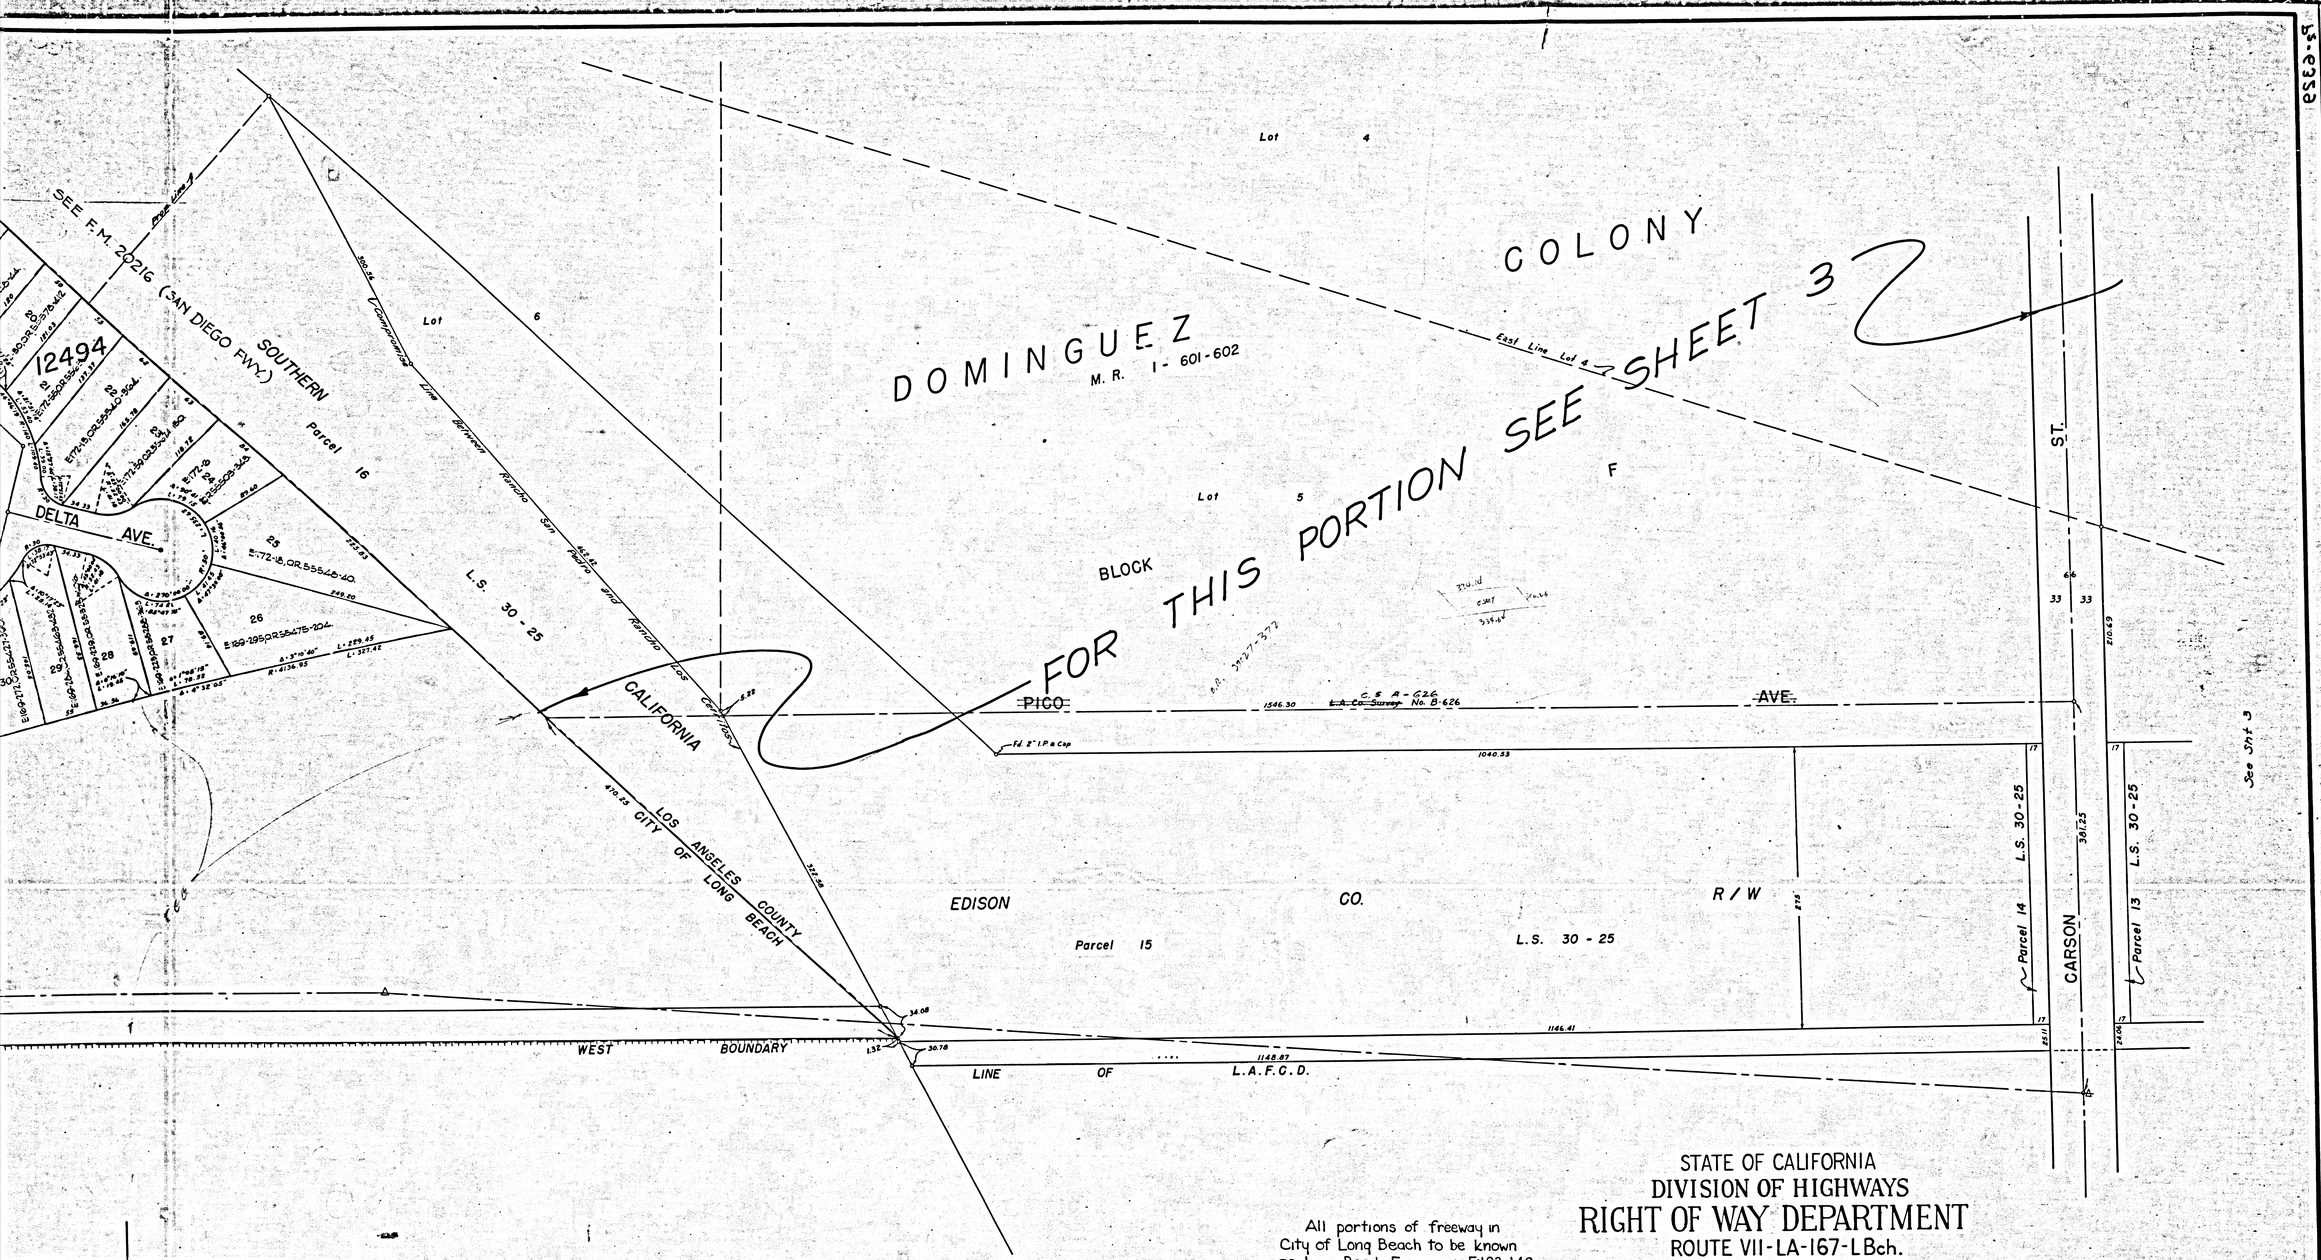

All portions of freeway in City of Long Beach to be known as Long Beach Freeway ~ E123-142

STATE OF CALIFORNIA
DIVISION OF HIGHWAYS
RIGHT OF WAY DEPARTMENT
ROUTE VII-LA-167-LBch.

FROM 29th ST. TO 1200 FT. SOUTH OF CARSON ST.
SCALE 1 IN. = 50 FT.

8-28-50 P_2-6329

F.M. 11979
~~C.S. B-1979~~
Sheet 2 of 12 Sheets INDEX 30
NEG. 678-2

F.M. 11979-2
A4 OF A4