SEE F.M. 202-6 (SAN DIEGO FWY)

DOMINGUEZ ESTATE CO.

SUBDIVISION OF A PART OF THE RANCHO SAN PEDRO

BLOCK F

M.R. 32-97/98

C.F. 145

E: 157-183, O.R. 50974-160 (PAR. 1)

E: 157-183, O.R. 50974-160 (PAR. 2)

E: 157-3, O.R. 50292-76

E: 121-100, O.R. 39027-378
E: 121-101, O.R. 39027-372
E: 121-130, O.R. 39189-318 (Par. 4)

O.R. D2312-982

LOT 4
LOT 5

LOT 6

LOT 7

LOT 8

LOT 9

LOT 10

LOT 11

LOT 12

LOT 13

LOT 14

LOT 15

LOT 16

LOT 17

LOT 18

LOT 19

LOT 20

LOT 21

LOT 22

LOT 23

LOT

L=1862.57' R=4068 Δ=17°29'34" T=947.90 L=1242.38

E121-97,OR.39027-350 (QC.) PAR.1
E121-130,OR.39189-318 (QC.) PAR.5
R=3968' Δ=17°36'43" L=1219.71
E121-98,OR.39027-358 (QC.) PAR.1
E121-98,OR.39027-400 (QC.) PAR.1
E121-99,OR.39027-384 (G.D.) PAR.1

R=3968 Δ=17°43'54" L=1197.05

E157-3, OR 50292-78

N12°52'00"E 1499.39

E121-98, OR.39027-358 (QC.) PAR.1
E121-98,OR.39027-400 (QC.) PAR.1
E121-99,OR.39027-384 (G.D.) PAR.1
E121-97,OR.39027-350 (QC.) PAR.1
E121-130,OR.39189-318 (QC.) PAR.5

N12°52'00"E 1093.22

N12°52'00"E 1118.95

LOT 7

Carson Estate Co.

BLOCK E

LOT 4

POR. LOT 6

Fd Edison Co. Mon.

LOT 7
LOT 6

N0°02'10"E 996.98'

N.32°17'58"E 845.26 calc.

POR. LOT 5

(W'ly Line of Flood Control as per deed in Book 7069 page 235)

Survey Line

670+94.05

LOT 4
LOT 5

PACIFIC ELECTRIC RAILROAD

D:1540-218

POR. LOT 4

E121-98,OR.39027-358 (QC.) PAR.2
E121-98,OR.39027-400 (QC.) PAR.2
E121-99,OR.39027-384 (GD.) PAR.2
E121-97,OR.39027-350 (QC.) PAR.2
E121-130,OR.39189-318 (QC.) PAR.2

Fd Edison Co. Mon. 2" I.P.P Cap

N 0°00'36" E 917.43 calc.

W'ly Line of Flood Control R/W as per deed in Book 7069 page 118

N0°28'15"W 1781.48

N. 32°21'10" E. 951.74 calc.

Lot 6

POR. LOT 5

SOUTHERN CALIFORNIA EDISON COMPANY R/W

N.3°25'38"E

S.87°57'09"E 1094.5

N.10°08'45"W 55.42 calc.

PACIFIC ELECTRIC R/W

N. 32°19'21"E. 436.59 calc.

N.8°44'00"W

SOUTHERN CALIFORNIA EDISON COMPANY R/W

9996.12

12 S. 30 E. 22 et seq.

F.M. 11979-3

A 25 OF A 41

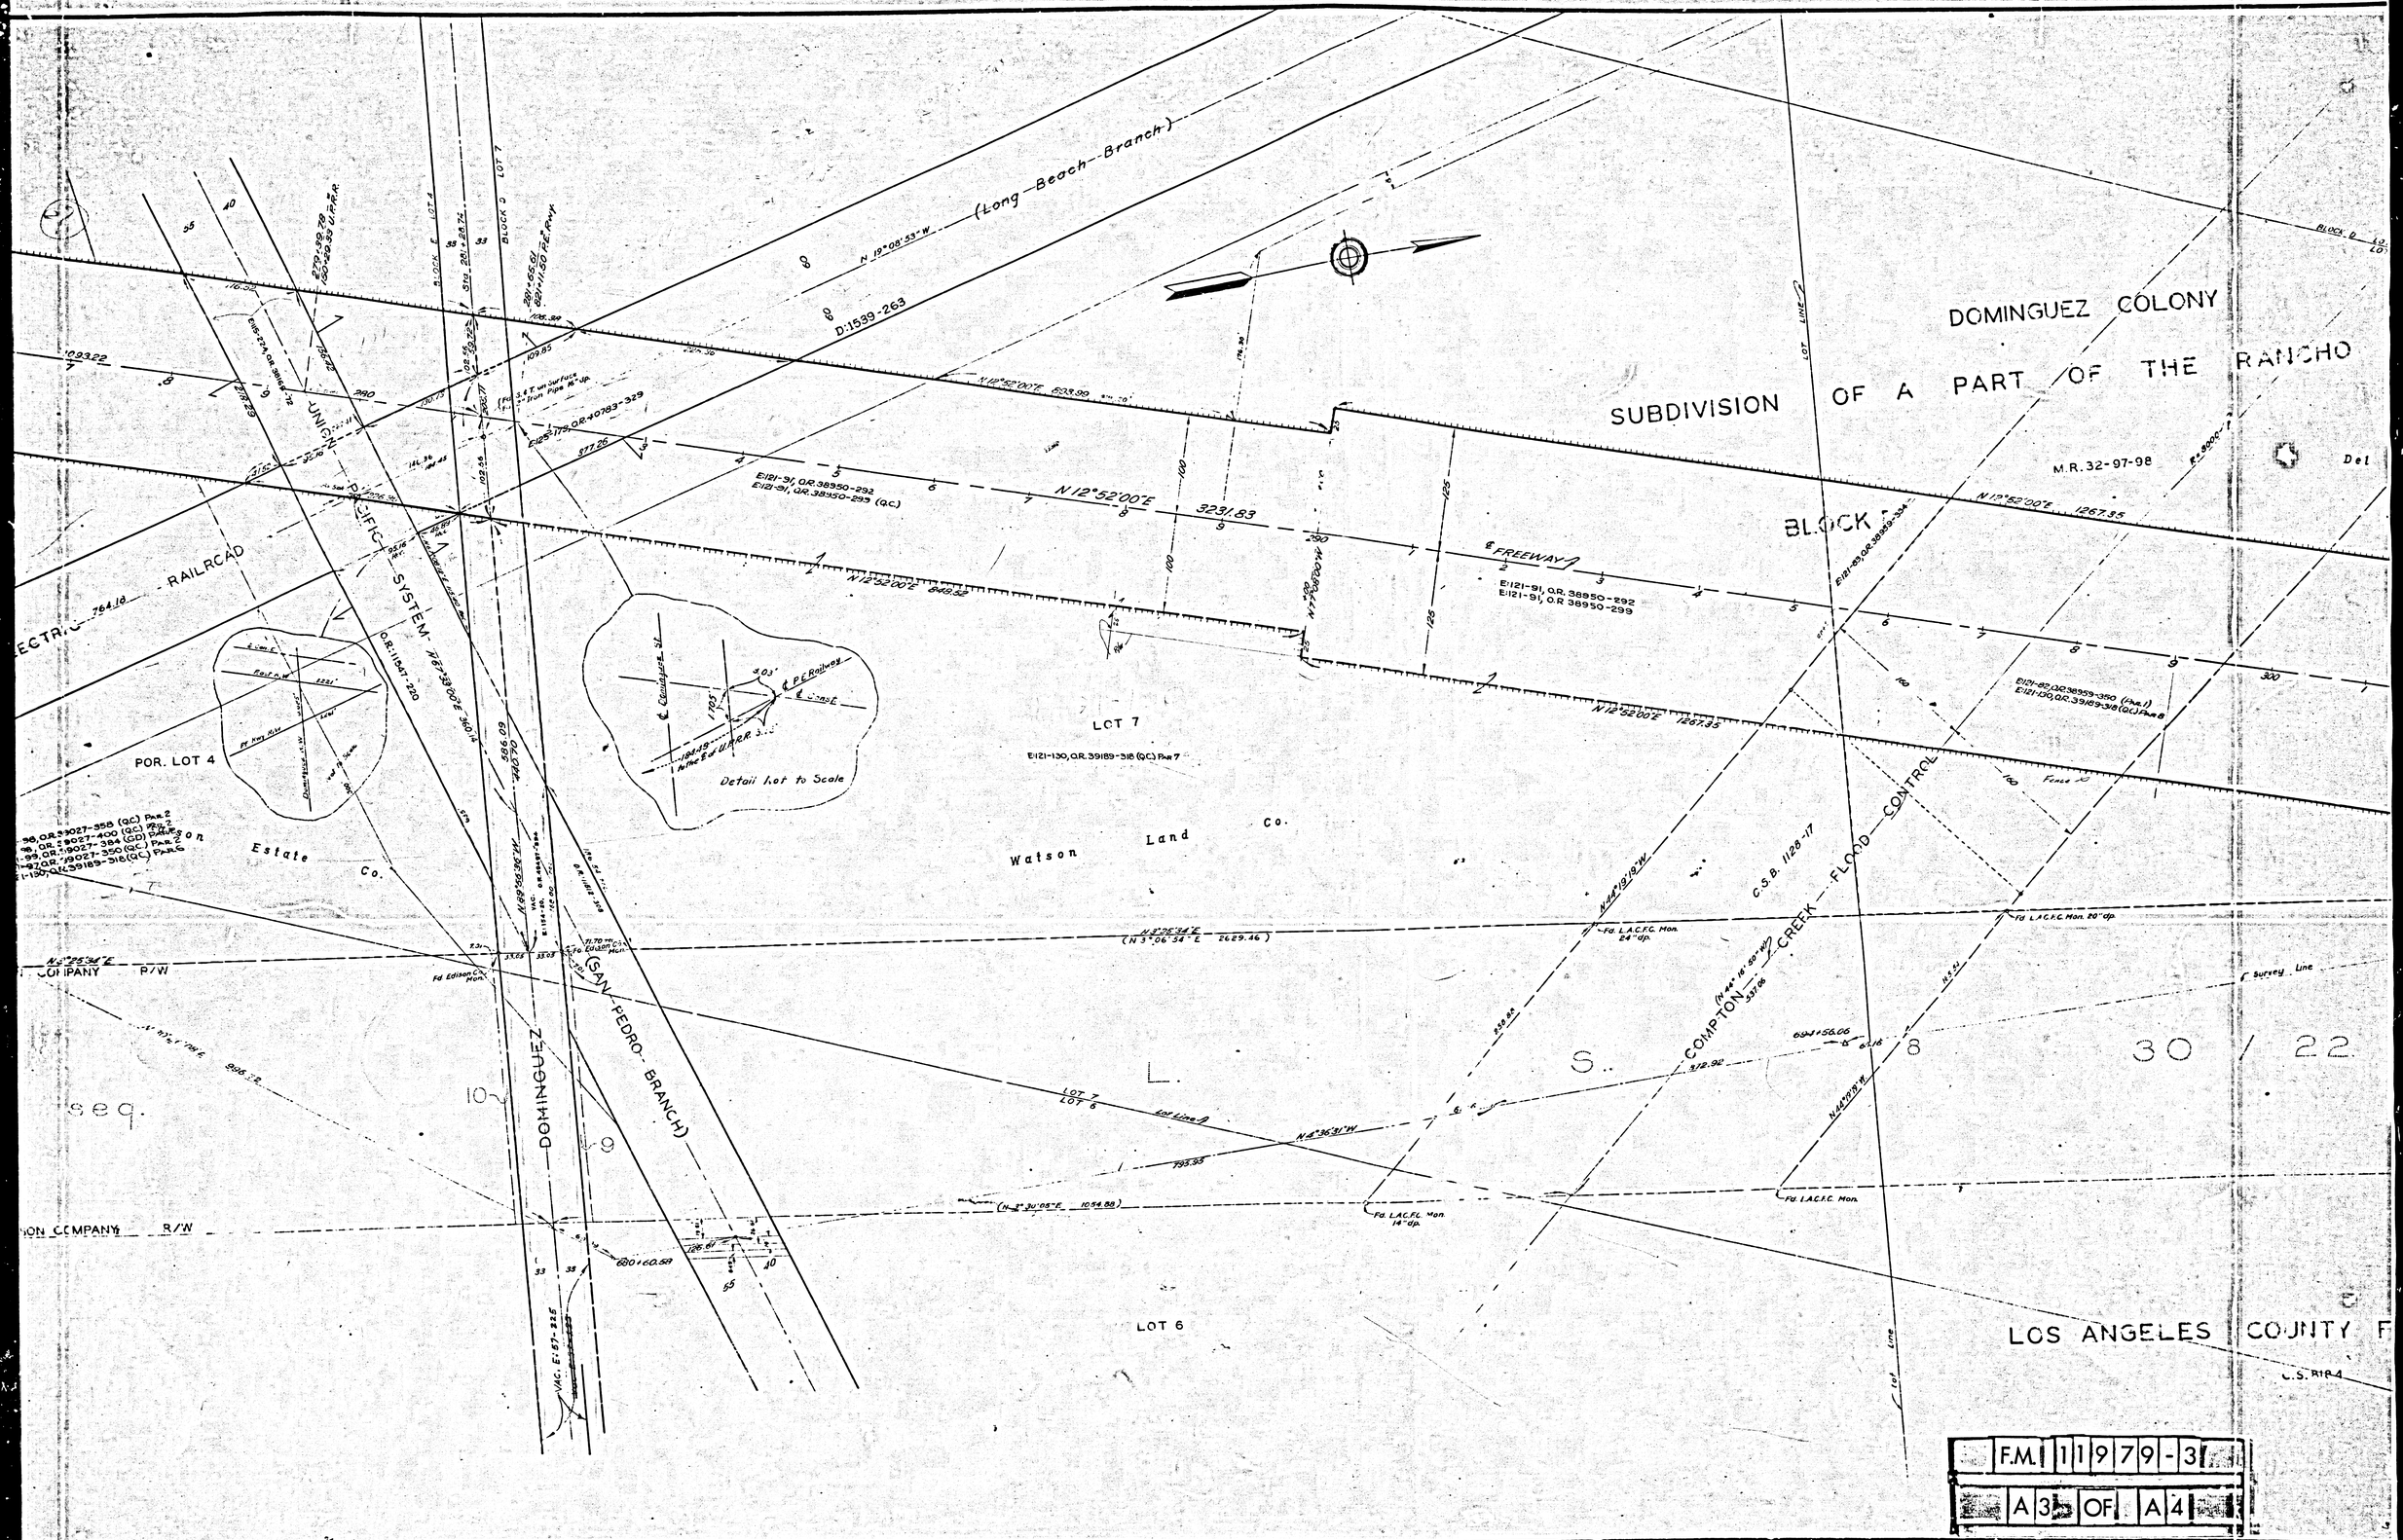

DOMINGUEZ COLONY
SUBDIVISION OF A PART OF THE RANCHO
M.R. 32-97-98
BLOCK D
(Long Beach Branch)
D:1539-263
N 12°52'00"E 3231.83
N 12°52'00"E 1267.35
N 12°52'00"E 848.52
N 12°52'00"E 1267.35
FREEWAY
E:121-91, O.R. 38950-292
E:121-91, O.R. 38950-299
E:121-130, O.R. 39189-318 (Q.C.) Par 7
UNION PACIFIC SYSTEM
RAILROAD
POR. LOT 4
LOT 7
Detail Lot to Scale
Watson Land Co.
Estate Co.
COMPTON CREEK FLOOD CONTROL
C.S.B. 1128-17
(SAN PEDRO BRANCH)
DOMINGUEZ
COMPANY R/W
LOT 6
LOS ANGELES COUNTY F
30 / 22
F.M. 11979-3
A3 OF A4

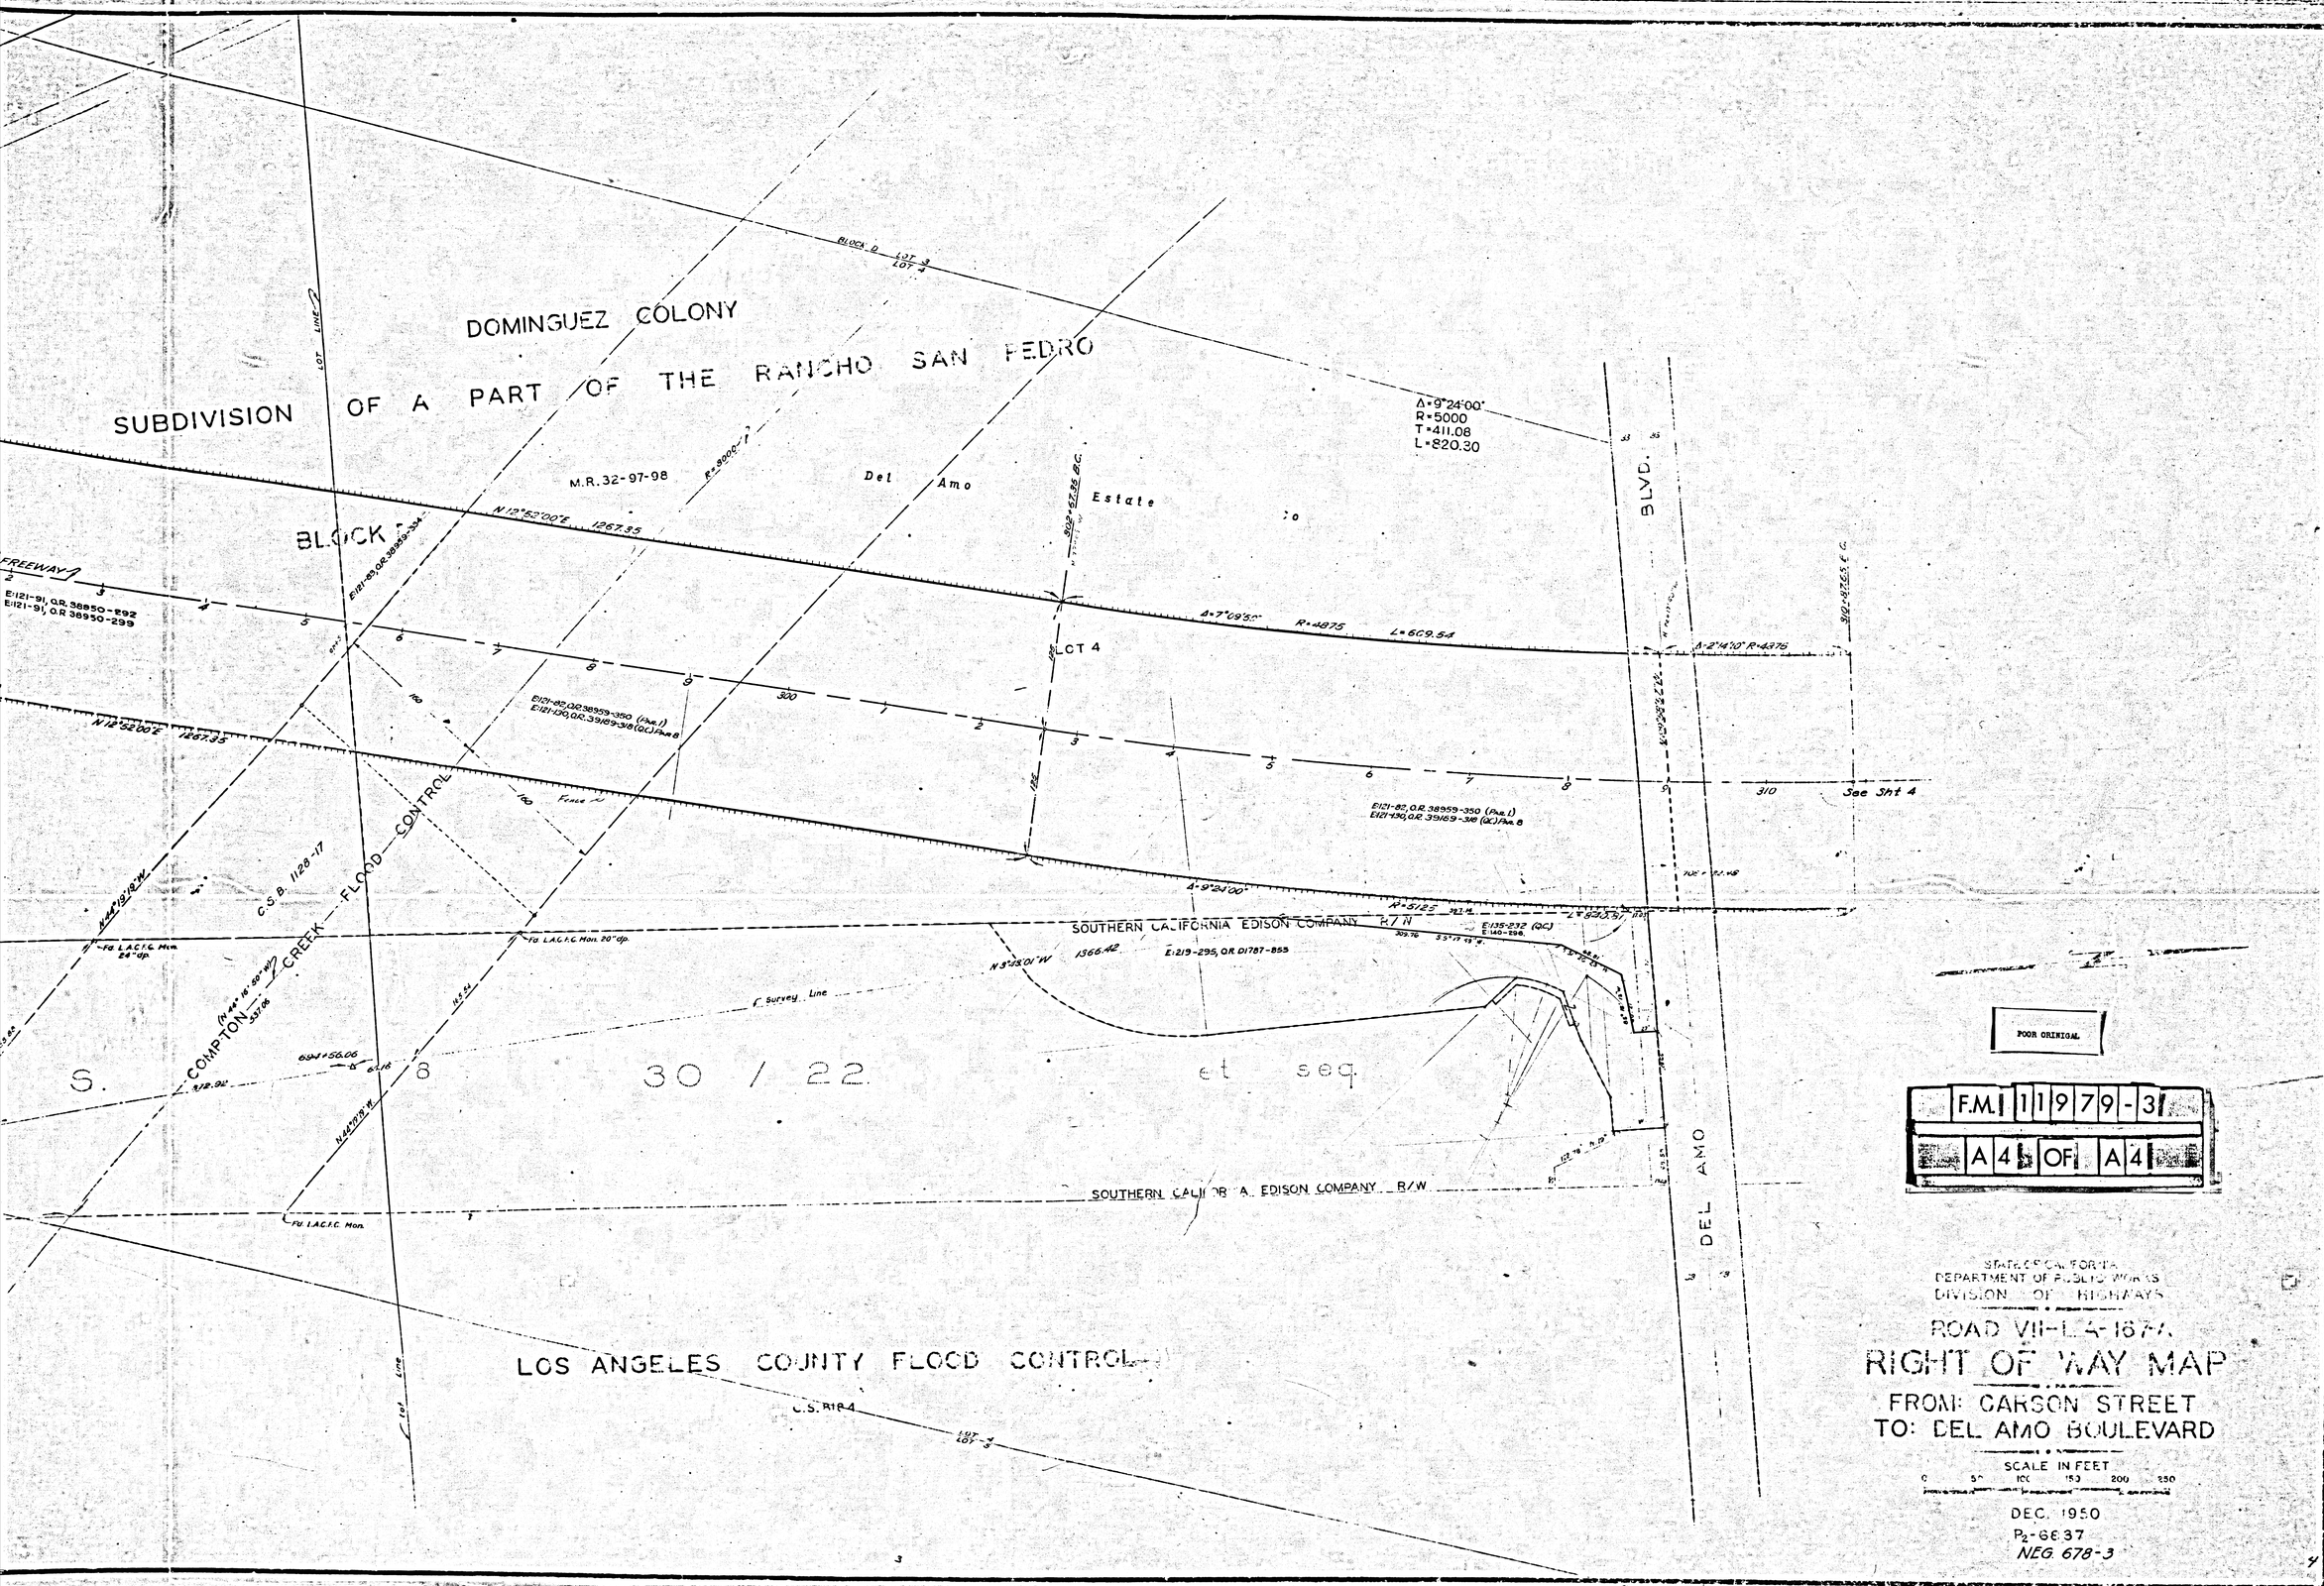
DOMINGUEZ COLONY
SUBDIVISION OF A PART OF THE RANCHO SAN PEDRO
M.R. 32-97-98
Del Amo Estate
BLOCK D
BLOCK D LOT 3
LOT 4
Δ=9°24'00"
R=5000
T=411.08
L=820.30
BLVD.
FREEWAY
E121-91, O.R. 38950-292
E121-91, O.R. 38950-299
N 12°52'00"E 1267.35
LOT 4
Δ=7°09'50" R=4875 L=609.54
Δ=2°14'10" R=4875
See Sht 4
E121-82, O.R. 38959-350 (Par. 1)
E121-130, O.R. 39169-318 (QC) Par. 8
C.S.B. 1128-17
COMPTON CREEK FLOOD CONTROL
SOUTHERN CALIFORNIA EDISON COMPANY R/W
E:219-295, O.R. D1787-855
Survey Line
S. 8 30 / 22 et seq
SOUTHERN CALIFORNIA EDISON COMPANY R/W
DEL AMO
LOS ANGELES COUNTY FLOOD CONTROL
C.S. 8184
POOR ORIGINAL
F.M. 11979-3
A4 OF A4
STATE OF CALIFORNIA
DEPARTMENT OF PUBLIC WORKS
DIVISION OF HIGHWAYS
ROAD VII-LA-167-A
RIGHT OF WAY MAP
FROM: CARSON STREET
TO: DEL AMO BOULEVARD
SCALE IN FEET
0 50 100 150 200 250
DEC. 1950
P2-6837
NEG. 678-3