
BPR REG. NO.	STATE	FEDERAL PROJECT NO.	EFFECTIVE DATE	SHEET NO	TOTAL SHEETS
7	CALIF				

DISTRICT R/W AGENT | BUREAU OF PUBLIC ROADS | DATE

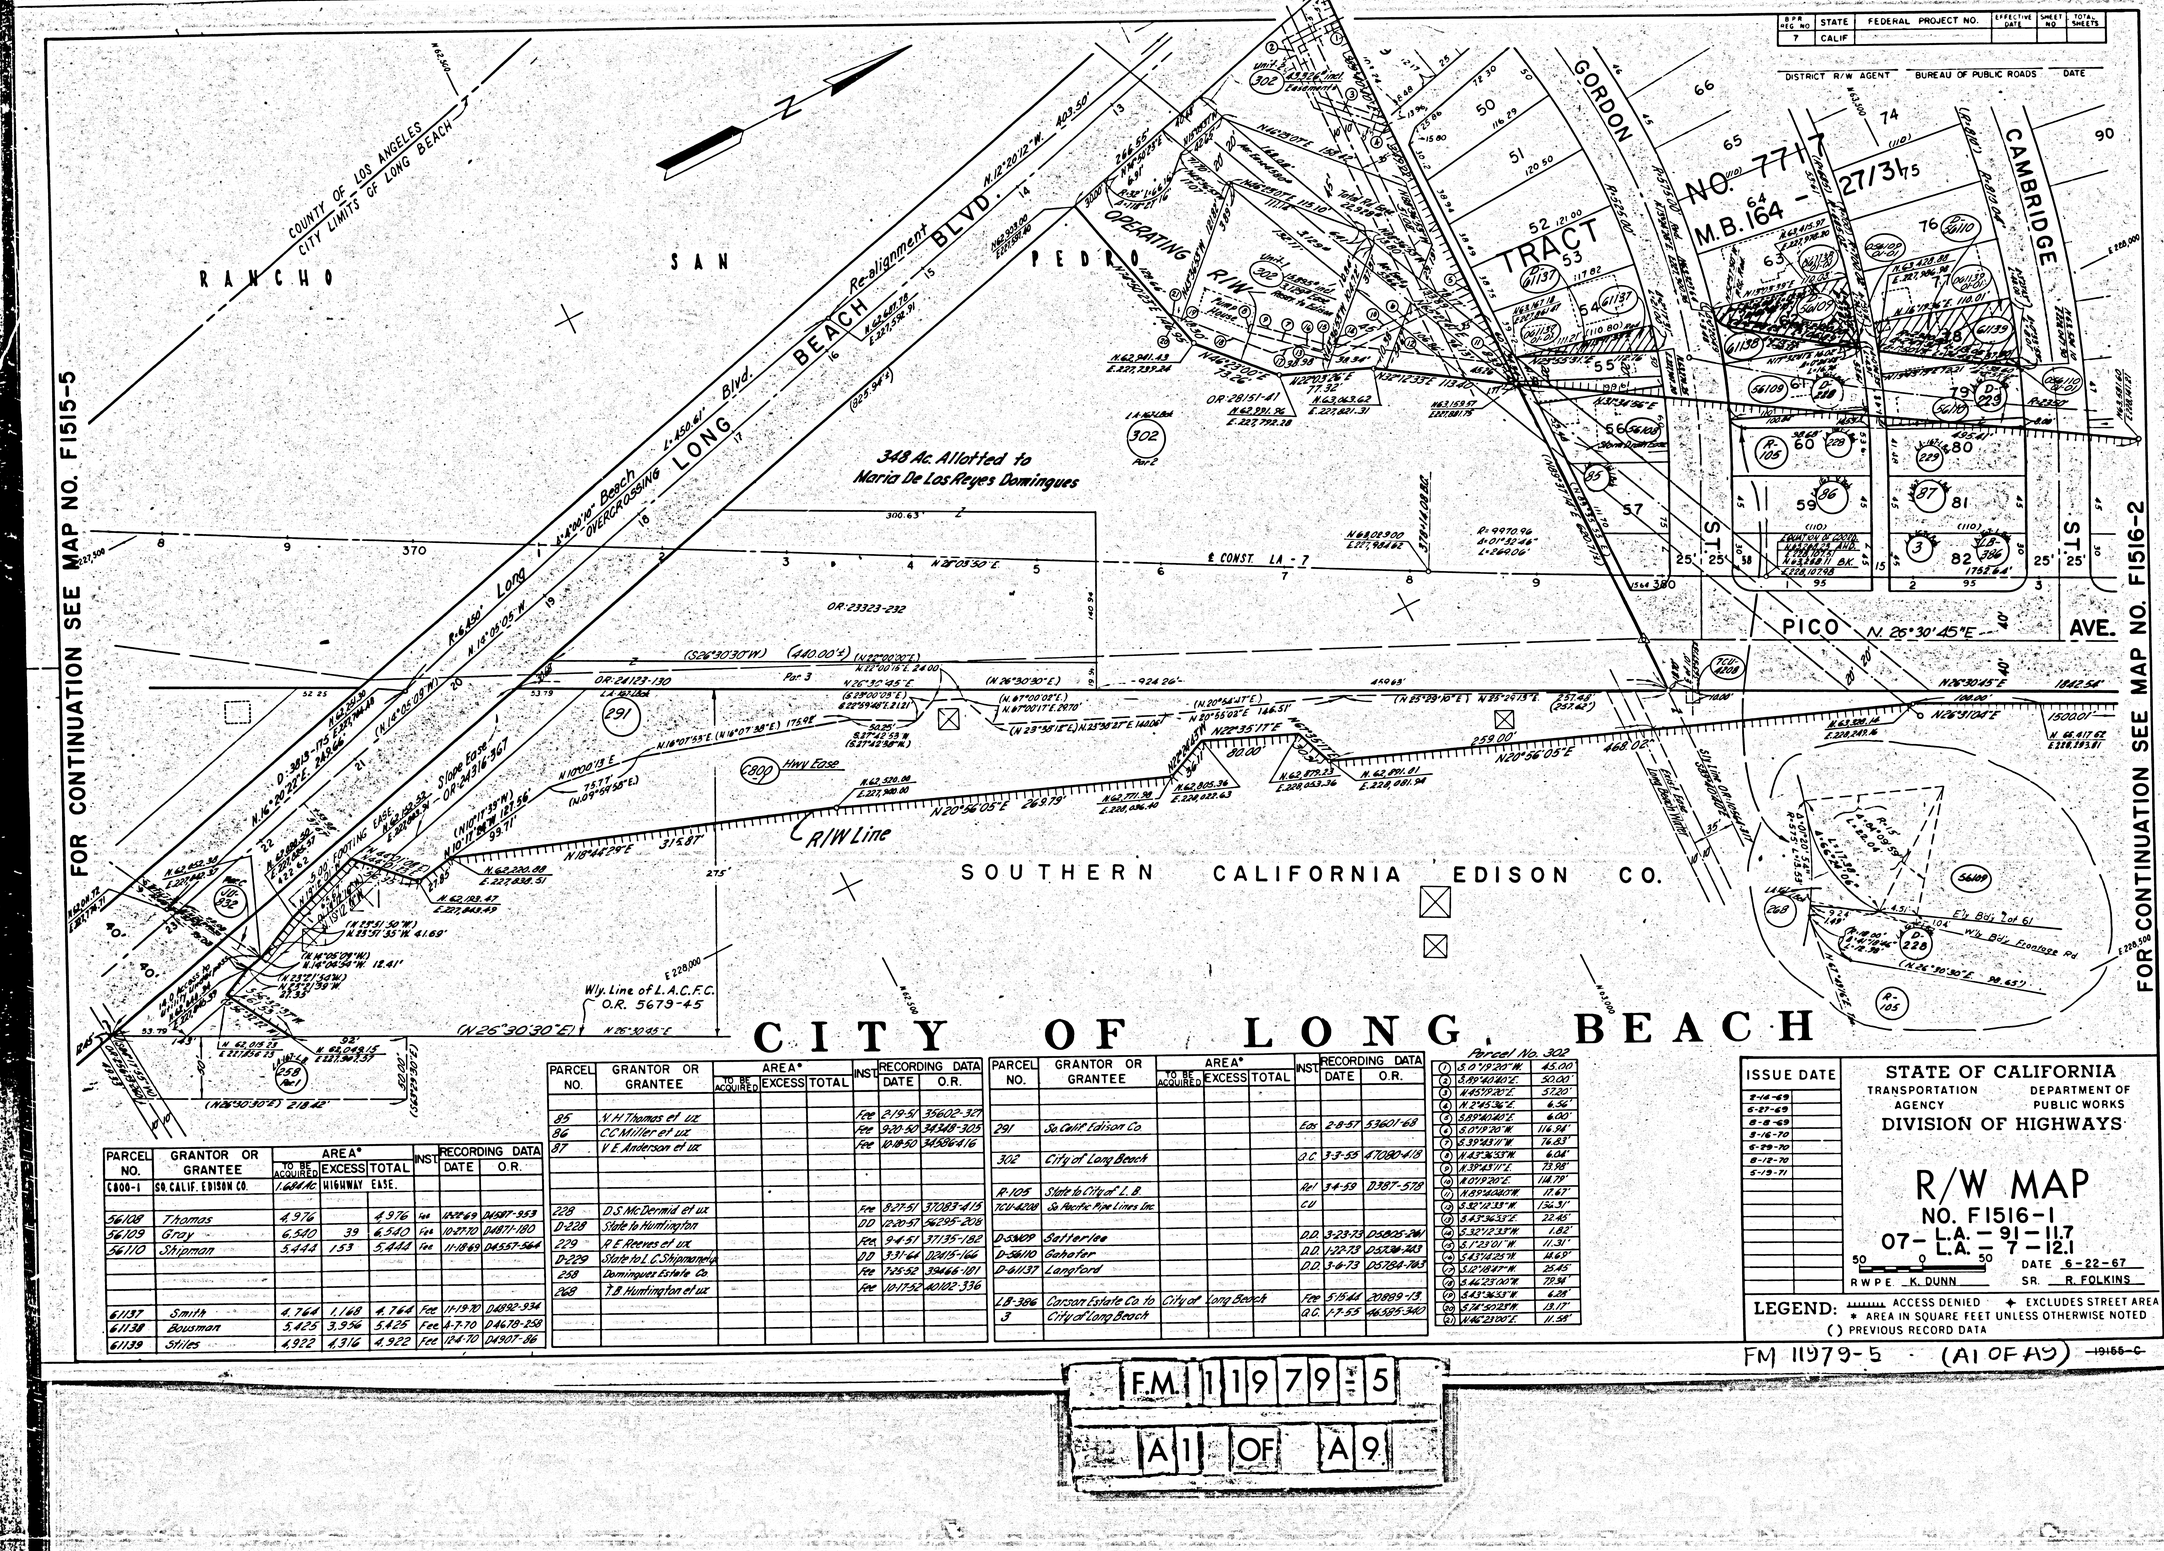

PARCEL NO.	GRANTOR OR GRANTEE	AREA* TO BE ACQUIRED	AREA* EXCESS	AREA* TOTAL	INST	RECORDING DATA DATE	RECORDING DATA O.R.
C800-1	SO. CALIF. EDISON CO.	1.694 AC	HIGHWAY EASE.				
56108	Thomas	4.976		4.976	Fee	10-26-69	04587-953
56109	Gray	6.540	39	6.540	Fee	10-27-70	04871-180
56110	Shipman	5.444	1.53	5.444	Fee	11-18-69	04557-564
61137	Smith	4.764	1.168	4.764	Fee	11-19-70	04892-934
61138	Bousman	5.425	3.956	5.425	Fee	4-7-70	04678-258
61139	Stiles	4.922	4.316	4.922	Fee	12-4-70	04907-86

PARCEL NO.	GRANTOR OR GRANTEE	AREA* TO BE ACQUIRED	AREA* EXCESS	AREA* TOTAL	INST	RECORDING DATA DATE	RECORDING DATA O.R.
85	V.H. Thomas et ux				Fee	2-19-51	35602-327
86	C.C. Miller et ux				Fee	9-20-50	34248-305
87	V.E. Anderson et ux				Fee	10-18-50	34596-416
228	D.S. McDermid et ux				Fee	8-27-51	37083-415
D-228	State to Huntington				DD	12-20-57	46295-208
229	A.E. Reeves et ux				Fee	9-4-51	37135-182
D-229	State to L.C. Shipman et ux				DD	3-31-64	02415-144
258	Dominguez Estate Co.				Fee	7-25-52	39466-101
268	T.B. Huntington et ux				Fee	10-17-52	40102-336

PARCEL NO.	GRANTOR OR GRANTEE	AREA* TO BE ACQUIRED	AREA* EXCESS	AREA* TOTAL	INST	RECORDING DATA DATE	RECORDING DATA O.R.
291	So. Calif. Edison Co.				Esc	2-8-51	53601-68
302	City of Long Beach				D.C.	3-3-55	47080-418
R-105	State to City of L.B.				Rel	3-4-59	D387-578
TCU-8208	So. Pacific Pipe Lines Inc.				CU		
D-53109	Satterlee				D.D.	3-23-73	05805-241
D-56110	Gabster				D.D.	1-22-73	05728-703
D-61137	Langford				D.D.	3-6-73	05784-743
LB-396	Corson Estate Co. to City of Long Beach				Fee	5-15-61	20899-13
3	City of Long Beach				Q.C.	1-7-55	46305-340

Parcel No. 302

1	S 0°19'20" W.	45.00
2	N 89°40'40" E.	50.00
3	N 45°19'20" E.	57.20
4	N 2°45'36" E.	6.56
5	S 89°40'40" E.	6.00
6	S 0°19'20" W.	116.98
7	S 39°43'11" W.	76.63
8	N 43°36'59" W.	6.08
9	N 39°43'11" E.	73.98
10	S 0°19'20" E.	114.79
11	N 89°40'40" W.	17.67
12	S 38°19'35" W.	134.31
13	S 43°36'53" E.	22.45
14	S 32°12'33" W.	1.82
15	S 1°23'01" W.	11.31
16	S 43°41'25" W.	44.63
17	S 12°18'47" W.	25.45
18	S 46°23'00" W.	79.94
19	S 43°36'53" W.	6.28
20	S 74°50'25" W.	13.17
21	N 46°23'00" E.	11.55

ISSUE DATE	
8-14-69	
6-27-69	
8-8-69	
8-16-70	
6-29-70	
8-19-70	
5-19-71	

STATE OF CALIFORNIA
TRANSPORTATION AGENCY — DEPARTMENT OF PUBLIC WORKS
DIVISION OF HIGHWAYS

R/W MAP
NO. F1516-1
07 - L.A. - 91 - 11.7
07 - L.A. 7 - 12.1

50 0 50

DATE 6-22-67

RWPE K. DUNN — SR. R. FOLKINS


LEGEND: ACCESS DENIED ✦ EXCLUDES STREET AREA
* AREA IN SQUARE FEET UNLESS OTHERWISE NOTED
( ) PREVIOUS RECORD DATA

FM 11979-5 (A1 OF A9) 19155-C

FM 11979-5
A1 OF A9


BPR REG NO	STATE	FEDERAL PROJECT NO.	EFFECTIVE DATE	SHEET NO	TOTAL SHEETS
7	CALIF				

DISTRICT R/W AGENT | BUREAU OF PUBLIC ROADS | DATE

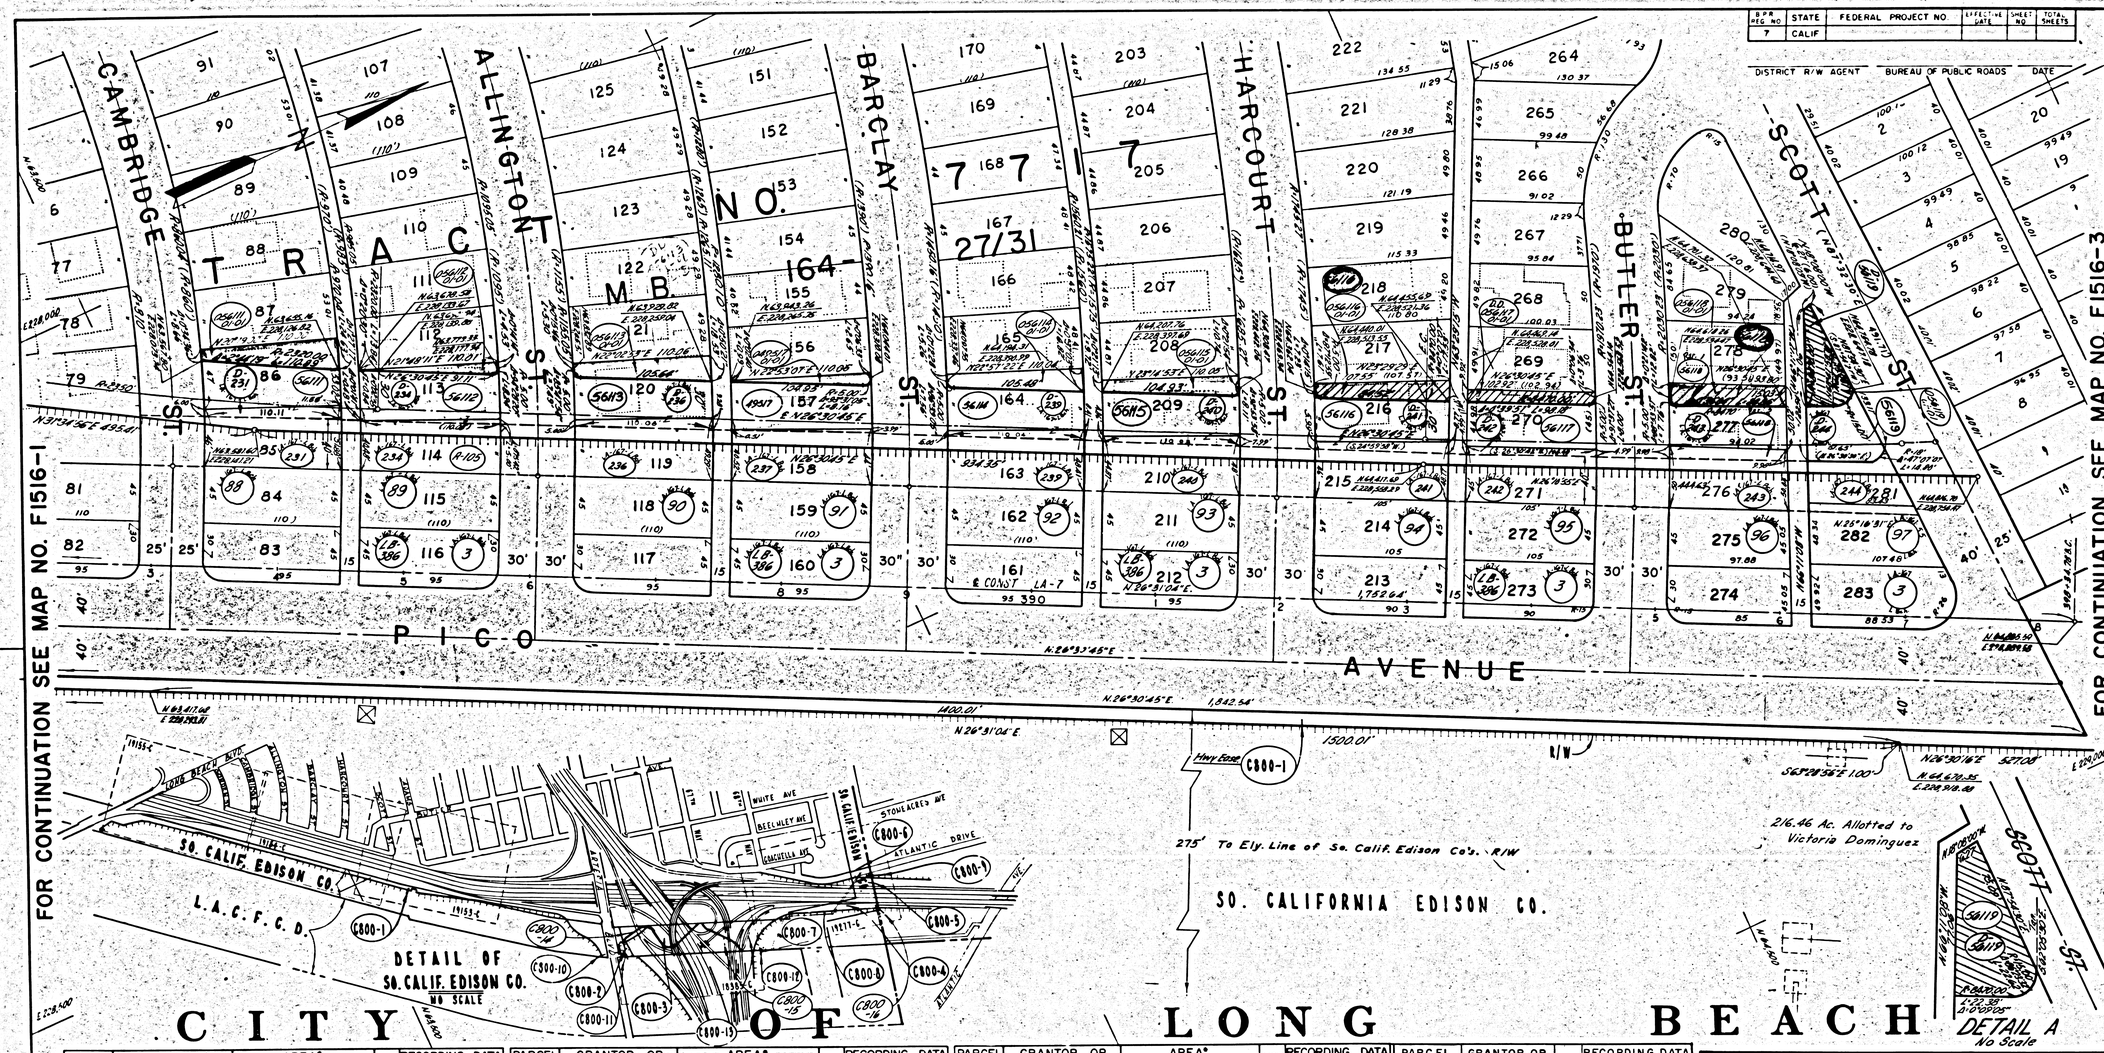
CAMBRIDGE ST.
ALLINGTON ST.
BARCLAY ST.
HARCOURT ST.
BUTLER ST.
SCOTT (NO 3-32-5) ST.
TRACT NO. 1687
M.B. 27/31
PICO AVENUE
FOR CONTINUATION SEE MAP NO. F1516-1
FOR CONTINUATION SEE MAP NO. F1516-3
N.26°30'45"E. 1,842.54'
N.26°31'04"E. 1400.01'
N.26°30'45"E. 1500.01'
S.63°28'56"E. 1.00'
N.26°30'16"E. 327.05'
E.224,000
E.228,000
N.64,670.86
E.228,908.61
N.64,411.68
E.228,911.11
N.64,400
E.228,500
N.64,670.86
E.228,908.61
N.64,670.86
E.229,908.61
N.64,400
E.229,500
N.64,670.86
E.229,908.61
N.64,400
E.230,000
N.64,670.86
E.230,908.61
N.64,400
E.230,500
N.64,670.86
E.230,908.61
N.64,400
E.231,000
N.64,670.86
E.231,908.61
N.64,400
E.231,500
N.64,670.86
E.231,908.61
N.64,400
E.232,000
N.64,670.86
E.232,908.61
N.64,400
E.232,500
N.64,670.86
E.232,908.61
N.64,400
E.233,000
N.64,670.86
E.233,908.61
N.64,400
E.233,500
N.64,670.86
E.233,908.61
N.64,400
E.234,000
N.64,670.86
E.234,908.61
N.64,400
E.234,500
N.64,670.86
E.234,908.61
N.64,400
E.235,000
N.64,670.86
E.235,908.61
N.64,400
E.235,500
N.64,670.86
E.235,908.61
N.64,400
E.236,000
N.64,670.86
E.236,908.61
N.64,400
E.236,500
N.64,670.86
E.236,908.61
N.64,400
E.237,000
N.64,670.86
E.237,908.61
N.64,400
E.237,500
N.64,670.86
E.237,908.61
N.64,400
E.238,000
N.64,670.86
E.238,908.61
N.64,400
E.238,500
N.64,670.86
E.238,908.61
N.64,400
E.239,000
N.64,670.86
E.239,908.61
N.64,400
E.239,500
N.64,670.86
E.239,908.61
N.64,400
E.240,000
N.64,670.86
E.240,908.61
N.64,400
E.240,500
N.64,670.86
E.240,908.61
N.64,400
E.241,000
N.64,670.86
E.241,908.61
N.64,400
E.241,500
N.64,670.86
E.241,908.61
N.64,400
E.242,000
N.64,670.86
E.242,908.61
N.64,400
E.498,000
N.64,670.86
E.498,908.61
N.64,400
E.498,500
N.64,670.86
E.498,908.61
N.64,400
E.499,000
N.64,670.86
E.499,908.61
N.64,400
E.499,500
N.64,670.86
E.499,908.61
N.64,400
E.500,000
N.64,670.86
E.500,908.61
N.64,400
E.500,500
N.64,670.86
E.500,908.61
N.64,400
E.501,000
N.64,670.86
E.501,908.61
N.64,400
E.501,500
N.64,670.86
E.501,908.61
N.64,400
E.502,000
N.64,670.86
E.502,908.61
N.64,400
E.502,500
N.64,670.86
E.502,908.61
N.64,400
E.503,000
N.64,670.86
E.503,908.61
N.64,400
E.503,500
N.64,670.86
E.503,908.61
N.64,400
E.504,000
N.64,670.86
E.504,908.61
N.64,400
E.504,500
N.64,670.86
E.504,908.61
N.64,400
E.505,000
N.64,670.86
E.505,908.61
N.64,400
E.505,500
N.64,670.86
E.505,908.61
N.64,400

R/W PROJ. NO.	STATE	FEDERAL PROJECT NO.	EFFECTIVE DATE	SHEET NO.	TOTAL SHEETS
7	CALIF				

DISTRICT R/W AGENT — BUREAU OF PUBLIC ROADS — DATE

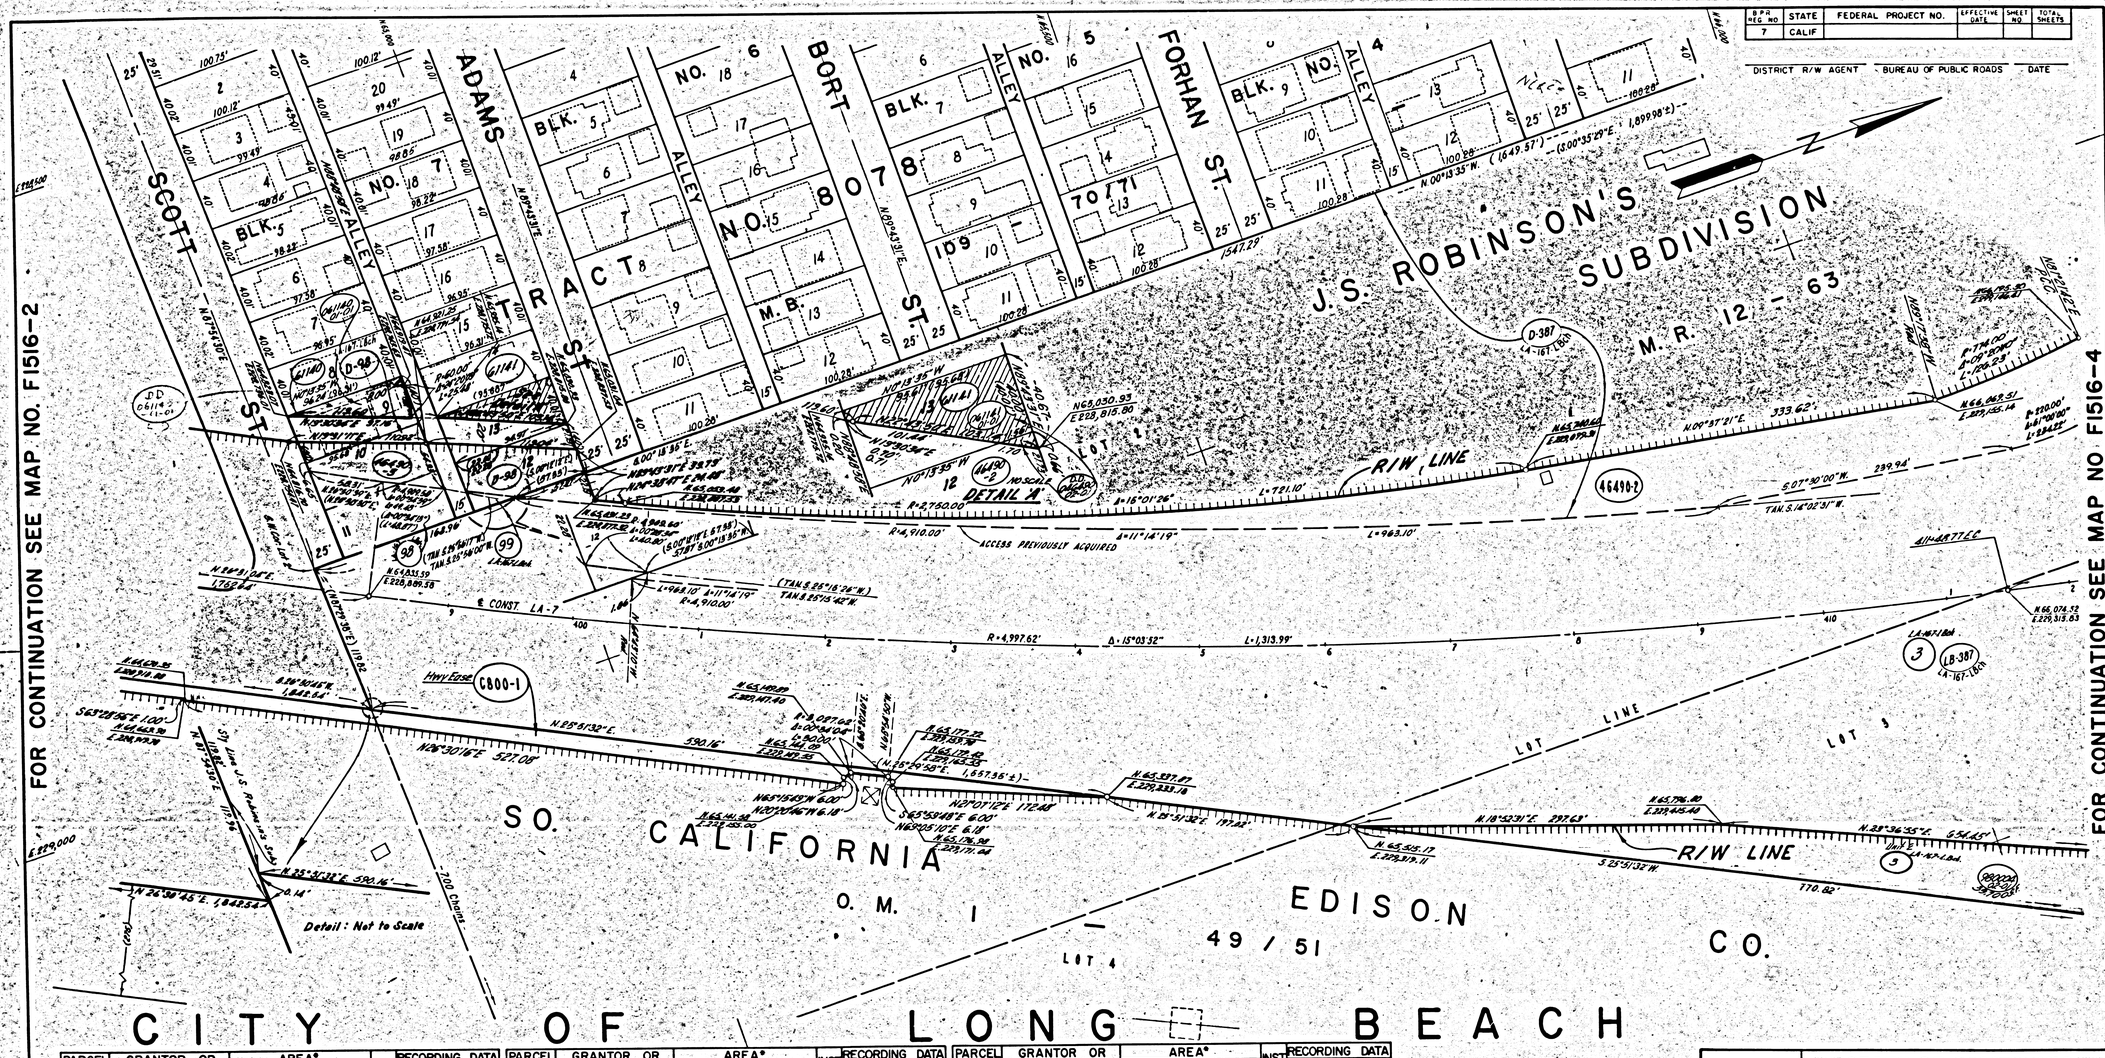
FOR CONTINUATION SEE MAP NO. F1516-2
FOR CONTINUATION SEE MAP NO. F1516-4
SCOTT ST.
ADAMS ST.
TRACT 8
BORT ST.
FORHAN ST.
ALLEY
BLK. 5
BLK. 6
BLK. 7
BLK. 8
BLK. 9
NO. 7
NO. 6
NO. 5
NO. 4
M.B. 13
J.S. ROBINSON'S SUBDIVISION
M.R. 12 - 63
DETAIL "A"
10 SCALE
R/W LINE
ACCESS PREVIOUSLY ACQUIRED
Hwy Edge C800-1
SO. CALIFORNIA EDISON CO.
O. M. 1
49 / 51
LOT 4
LOT LINE
LOT 5
CITY OF LONG BEACH
Detail: Not to Scale
E CONST LA-7
46490-2
D-387
LA-167-1.0/1.5
3
LB-387
LA-167-1.0/1.5
D-98
C800-1
98
99
61140
61141
D.D. D611490 (1-01)
D.D. 46490-2-06-01
N 65,030.93
E 203,815.90
N 66,062.51
E 229,155.14
N 66,074.52
E 229,313.63
N 65,796.80
E 229,449.40
N 65,545.17
E 229,379.11
N 65,397.27
E 229,338.18
N 65,177.22
E 229,278.16
N 65,137.62
E 229,265.55
N 65,141.46
E 229,135.00
N 65,176.74
E 229,171.26
N 65,141.69
E 229,147.40
N 65,149.89
E 229,147.40
N 66,177.00
E 229,313.63
N 66,177.00
E 229,313.63
N 66,177.00
E 229,313.63

FOR CONTINUATION SEE MAP NO. F1516-6

FOR CONTINUATION SEE MAP NO. F1516-5

FOR CONTINUATION SEE MAP NO. F1516-3

BPR REG NO	STATE	FEDERAL PROJECT NO.	EFFECTIVE DATE	SHEET NO	TOTAL SHEETS
7	CALIF				

DISTRICT R/W AGENT | BUREAU OF PUBLIC ROADS | DATE

D-1501-76'

ARTESIA (ARTESIA OVERCROSSING ST.) BLVD.

S'ly Line of HELLMAN TRACT Marked "MADDOX"

N 88° 49' 31" E. 360

N 88° 49' 31" E. 365

N 88° 43' 31" E.

N 89° 43' 47" E. (202.73)

N 89° 43' 47" E. (N 89° 43' 45" E) 329.75'

NW Corner, Par 4, O.R. 9514-345

J.S. ROBINSON'S SUB-DIVISION

M.R. 12-63

ALLEY

COOLIDGE ST.

65TH ST.

BLK. 10 NO. 14 TO 17

BLK. 8 NO. 109 M.B.

LOT 1

LOT 2

LOT 3

LOT 4

LOT 5

LOT LINE

R/W Line

Const. 14-7

Tan N 78° 59' 27" W

N 66,500

N 66,000

E 230,000

W'ly Line O.R. 8623-231

SO. CALIFORNIA EDISON CO.

O. M. 1 — 49/51

L.A.C.F.C.D. Chnl.

HELLMAN TRACT

M.R. 2-524/525

Por. Lot III

CITY OF LONG BEACH

PARCEL NO.	GRANTOR OR GRANTEE	AREA* TO BE ACQUIRED	AREA* EXCESS	AREA* TOTAL	INST	RECORDING DATA DATE	RECORDING DATA O.R.
46490-1	CITY OF LONG BEACH	1,525		8.189 Ac.	FEE	11-18-70	D 4891-981
46490-2	For Reference See Map No. F1516-3						
8	City of Long Beach				Q.C.	1-7-55	46585-340
LB-887	H.L. Child, et al				Fee	2-28-49	31115-97
D-887	City of Long Beach				D.D.	9-20-55	48996-1
851	So. Calif. Ed. Co.				Easm	10-14-55	49827-388
266	T.I. & T. Co.				Fee	5-14-52	38927-335
288	T.I. & T. Co.				Fee	5-19-52	38932-284
TJU-556							

PARCEL NO.	GRANTOR OR GRANTEE	AREA* TO BE ACQUIRED	AREA* EXCESS	AREA* TOTAL	INST	RECORDING DATA DATE	RECORDING DATA O.R.

PARCEL NO.	GRANTOR OR GRANTEE	AREA* TO BE ACQUIRED	AREA* EXCESS	AREA* TOTAL	INST	RECORDING DATA DATE	RECORDING DATA O.R.
DD8000-01-01	CITY of LONG BEACH				DD	6-13-73	D5906-658

ISSUE DATE
7-25-68
5-6-69
1-22-69
5-19-71

STATE OF CALIFORNIA
TRANSPORTATION AGENCY — DEPARTMENT OF PUBLIC WORKS
DIVISION OF HIGHWAYS

R/W MAP
NO. F1516-4
07-L.A.-91-11.7
07-L.A.-7-12.6

50 0 50

DATE 6-5-67

RWPE K. DUNN

SR R. FOLKINS

LEGEND: ACCESS DENIED ✦ EXCLUDES STREET AREA
* AREA IN SQUARE FEET UNLESS OTHERWISE NOTED
( ) PREVIOUS RECORD DATA

FM 11979-5 (A4 OF A9)

19152-6


F.M. 11979-5
A4 OF A9

B P R REG NO	STATE	FEDERAL PROJECT NO	EFFECTIVE DATE	SHEET NO	TOTAL SHEETS
7	CALIF	- - -			

DISTRICT R/W AGENT _____ BUREAU OF PUBLIC ROADS _____ DATE _____

FOR CONTINUATION SEE MAP NO. F1091-8 & P28187

CITY OF LONG BEACH

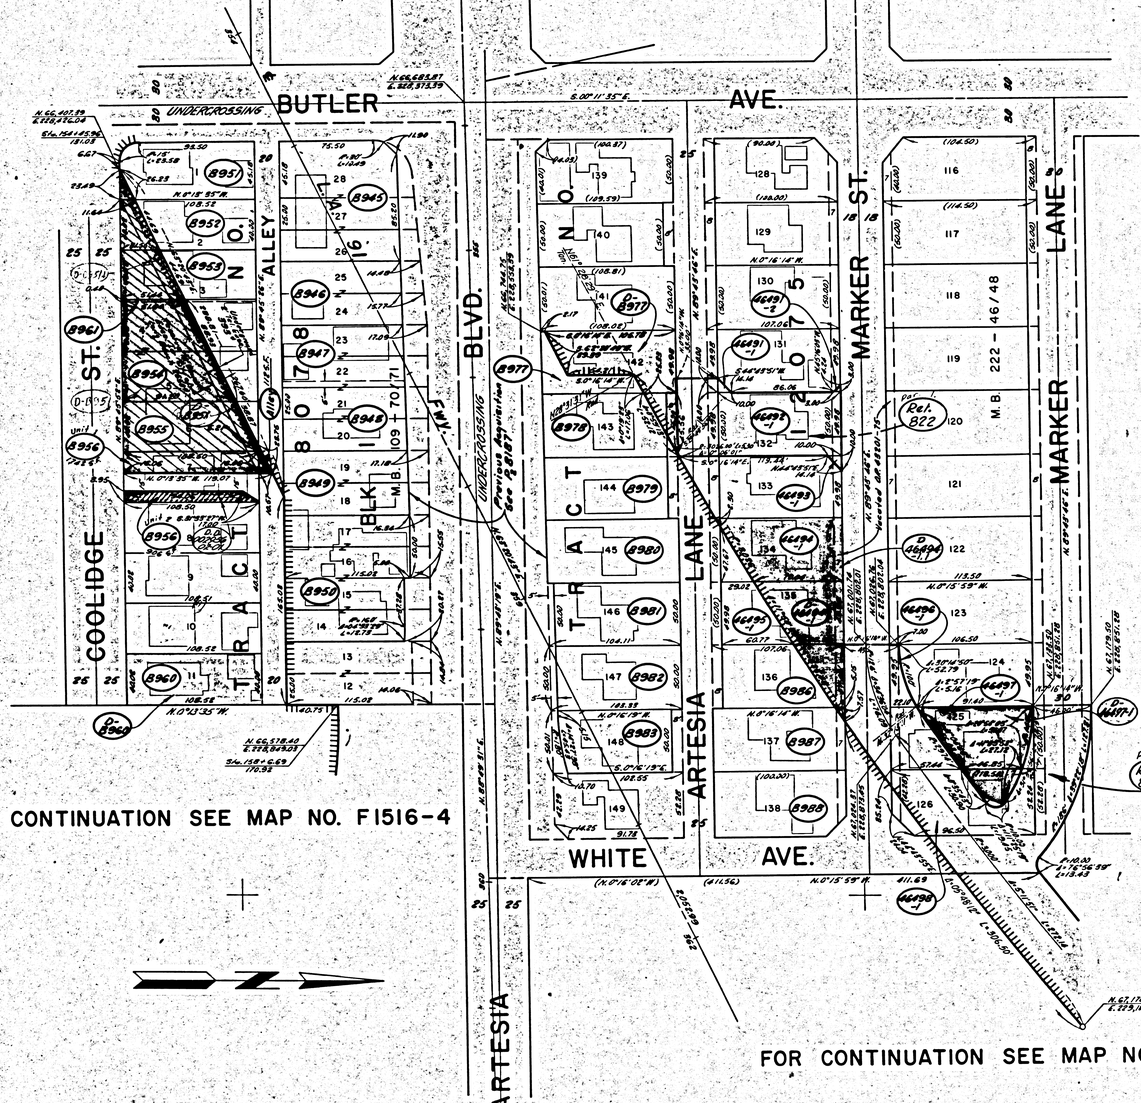

FOR CONTINUATION SEE MAP NO. F1516-4

FOR CONTINUATION SEE MAP NO. F1516-6

PARCEL NO	GRANTOR OR GRANTEE	AREA * ACQ	EXCESS	TOTAL	INST	RECORDING DATA DATE	OR
8945	Lynbar Inc.	9,015		9,015	Fee Cont.	3-15-68	08941-788
8946	Waggoner	4,794		4,794	Fee	3-19-63	01541-595
8947	Johnke	4,368		4,368	Fee	9-25-63	01964-918
8948	Clifford	5,358		5,358	Fee	10-11-63	01786-814
8949	Ingold	4,918		4,918	Fee	3-14-63	01953-64
8950	Lefebvre	9,684		9,684	Fee Cont.	4-17-64	02458-911
8951	Brewer	4,855	137	4,855	Fee	1-16-63	01887-899
8952	Willis	4,841	864	4,841	Fee	2-25-63	01930-488
8953	Treston	4,841	1,660	4,841	Fee	7-22-63	01691-684
8954	Waggoner	8,688	5,687	8,638	Fee	4-26-63	01693-512
8955	Gudgel	4,341	1,040	4,341	Fee	1-11-63	01885-341
8956	Davis	4,341	2,648	4,341	Fee	12-13-62	01868-808
8960	Mulherron	4,341		4,341	Fee	8-9-62	01938-803
b-8960	O'Shea				D.D.	7-25-69	04446-811
8961	Jacobi	43	20	43	Fee	9-5-63	02167-723
8977	Newman	5,382	3,826	5,382	Fee	5-3-62	01601-773
b-8977	New Brittany, Inc				D.D.	6-5-71	05017-612
8978	Luke	4,943	583	4,943	Fee	3-15-63	01954-966
8979	Levie	4,904		4,904	Fee	4-17-63	01994-618
8980	Richardson	5,264		5,264	Fee	4-15-63	01989-863
8981	Richardson	4,976		4,976	Fee	3-29-63	01572-813
8982	Hester	4,935		4,935	Fee	5-18-62	02025-786
8983	Ward	4,419		4,419	Fee	6-1-63	01974-209
8986	Muir	4,600	1,093	4,600	Fee	7-15-63	02102-974
8987	Kiper	4,600	20	4,600	Fee	4-17-63	01989-500
8988	Clifford	4,760		4,760	Fee	3-15-63	01954-765
46491-1	Brown	50		4,951	Fee	1-20-69	04255-526
46491-2	Brown	5		4,951	Fee	1-20-69	04255-526
46492-1	Wellen	4,951		4,951	Fee	1-28-68	03899-150
46493-1	Kolb	50		4,951	Fee	8-8-68	04087-878
46494-1	Stephenson	4,951	4,263	4,951	Fee	5-14-68	04000-659
D-46494	Shubin				D.D.	8-11-71	05155-668
46495-1	Addington	4,951	2,712	4,951	Fee	4-1-68	03956-329
46496-1	Ehrhardt	606		5,668	Fee	12-3-68	04212-188
46497-1	Clott	5,668	3,540	5,668	Fee	7-12-68	04063-321
46498-1	Perrone	5,784	846	5,784	Fee	5-27-68	04019-432
D46494-1.1	Akiyoshi, Trustee	(Shubin)			D.D.	5-31-72	05477-748
~~D46497-1~~	Satterlee				D.D.	9-13-71	05189-598
Rel. 822	State to City of Long Beach				Rel.	7-28-70	M4124-183
D-8951	Paul-Lynn Co.				D.D.	8-15-72	05568-425
DD 00256-OPA	PENNER				D.D.	7-13-73	05946-121

ISSUE DATE
5-6-68
9-27-68
5-19-71

STATE OF CALIFORNIA
TRANSPORTATION AGENCY — DEPARTMENT OF PUBLIC WORKS
DIVISION OF HIGHWAYS

R/W MAP
NO. F1516-5
07-L.A.-91-11.7
07-L.A.-7-12.6

50 0 50 DATE 6-14-67
R.W.P.E. K. DUNN SR. R. FOLKINS


LEGEND: ACCESS DENIED ✦ EXCLUDES STREET AREA
* AREA IN SQUARE FEET UNLESS OTHERWISE NOTED
( ) PREVIOUS RECORD DATA

FM 11979-5 (A5 OF A9) 9255-6

F.M. 11979-5
A5 OF A9

BPR HFG NO	STATE	FEDERAL PROJECT NO.	EFFECTIVE DATE	SHEET NO	TOTAL SHEETS
7	CALIF				

DISTRICT R/W AGENT | BUREAU OF PUBLIC ROADS | DATE

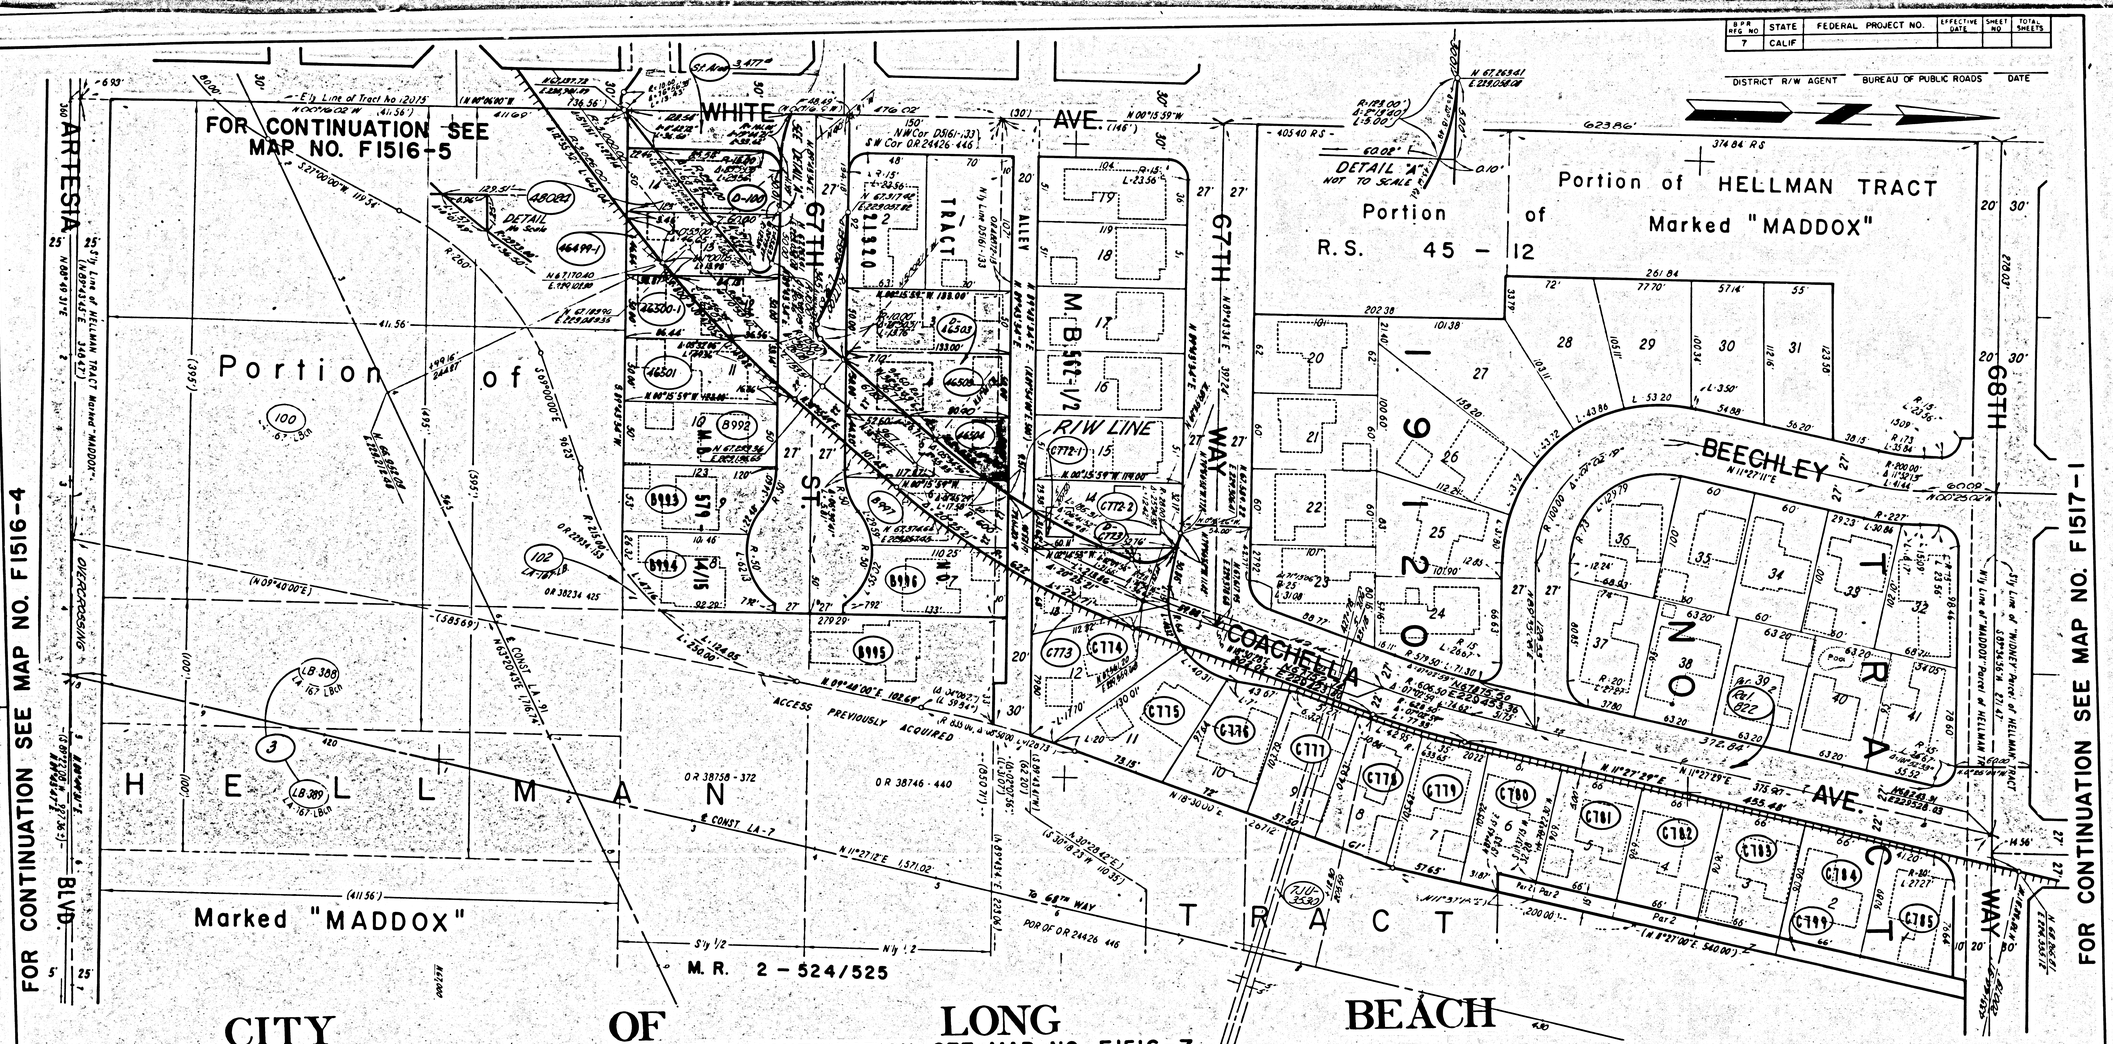

PARCEL NO.	GRANTOR OR GRANTEE	AREA* TO BE ACQUIRED	AREA* EXCESS	AREA* TOTAL	INST	RECORDING DATA DATE	RECORDING DATA O.R.
8992	S.L. JINKINS, ET UX	6,150		6,150	FEE	1-6-69	D2754-601
8993	J. TURIGLIATTO, ET UX	6,055		6,055	FEE	4-9-69	D1968-955
8994	L. LEFEBVRE, ET UX	6,167		6,167	FEE	10-13-64	D2660-85
8995	J.E. HILL, ET UX	15,890		15,890	FEE	3-21-69	D1961-387
8996	S. HERVEY, ET UX	6,518		6,518	FEE	4-8-69	D1983-370
8997	K.L. VAN DOREN, ET UX	6,431	71	6,431	FEE	4-8-69	D1983-212
C778-1	R.A. & D.C. DANIELS	906		6,268	Fee	5-14-69	4406-174
C778-2	R.A. & D.C. DANIELS	10		6,268	Fee	5-14-69	4406-174
C779	R.P. SIMPSON, ET UX	6,281	365	6,281	FEE	10-24-69	D2791-338
C774	J.R. NIXON, ET UX	7,951		7,951	FEE	2-24-64	D2369-350
C775	L.G. JOHNSON, ET UX	6,719		6,719	FEE	2-20-63	D1926-877
C776	R.F. CORMIER, ET UX	6,005		6,005	FEE	4-23-63	D2001-284
C777	G.L. ALLEN, ET UX	6,029		6,029	FEE	3-7-63	D1944-975
C778	L. LEFEBVRE, ET AL	6,047		6,047	FEE	5-28-64	D2489-515
C779	J.H. CHAPMAN, ET UX	6,171		6,171	FEE	3-15-63	D1954-747
C780	L.R. WARNER, ET UX	6,061		6,461	FEE	4-11-63	D1918-46

PARCEL NO.	GRANTOR OR GRANTEE	AREA* TO BE ACQUIRED	AREA* EXCESS	AREA* TOTAL	INST	RECORDING DATA DATE	RECORDING DATA O.R.
C781	O.C. CHANCEY, ET UX	6,390		6,390	FEE	4-16-63	D1982-650
C782	D.R. TERRILL, ET UX	6,390		6,390	FEE	3-21-63	D1961-391
C783	L.W. BROWN, ET UX	5,999		5,999	FEE	2-18-63	D1928-695
C784	W.W. GALLOWAY, ET UX	5,998		5,998	FEE	2-14-63	D1920-569
C785	S.G. SIMON, ET UX	6,096		6,096	FEE	4-16-63	D1983-25
C799	S.G. SIMON, ET UX	2,315		2,315	FEE	2-14-63	D1920-192
46499-1	D.L. & L.M. PETTIT	6,149	1,647	6,149	FEE	5-1-68	D3187-591
46500	L. & E.C. NELSON	6,149		6,149	FEE	3-1-68	D3927-338
46501	L.L. & L. CRAIN	6,149		6,149	FEE	5-14-68	D4000-461
46503	C.A. & F.E. WIPPLER	6,650	5,521	6,650	FEE	6-27-68	D4046-818
46504	H.L. & Y.G. MABE	6,650	2,840	6,650	FEE	6-27-68	D4046-821
48084	E.M. MORGAN	6,102	3,975	6,102	FEE	6-13-68	D4031-143
D-100	SATTERLEE				D.D.	9-15-71	D5192-660
D-C723	Daniels				D.D.	5-26-71	D5069-310
D-46503	Lanting				D.D.	3-24-71	D5005-508

PARCEL NO.	GRANTOR OR GRANTEE	AREA* TO BE ACQUIRED	AREA* EXCESS	AREA* TOTAL	INST	RECORDING DATA DATE	RECORDING DATA O.R.
2W13530	So. Cal. Edison Co.					JU.	
100	C.M. Erskine et ux		1			Fee	8-27-52	38349-295
102	H. Custer					Fee	2-1-52	38234-425
3	City of Long Beach					QC	1-7-53	46585-340
LB-388	L.N. Souvain to City of L.B.					Fee	5-3-48	27076-273
LB-389	E. Baldridge et ux to City of L.B.					Fee	4-23-48	27004-2
Rel 822	State to City of Long Beach					Rel.	7-28-72	W4124-183

ISSUE DATE
2-28-68

STATE OF CALIFORNIA
TRANSPORTATION AGENCY — DEPARTMENT OF PUBLIC WORKS
DIVISION OF HIGHWAYS

R/W MAP
NO. F1516-6
07 - L.A. - 91 - 11.7
07 - L.A. - 7 - 12.8

50 0 50 DATE 6-20-67
R.W.P.E. K. DUNN SR. R. FOLKINS

LEGEND: ACCESS DENIED ✦ EXCLUDES STREET AREA
★ AREA IN SQUARE FEET UNLESS OTHERWISE NOTED
( ) PREVIOUS RECORD DATA

FM 11979-5 (A6 OF A9) 19282-6

F.M. 11979-5
A6 OF A9

FOR CONTINUATION SEE MAP NO. F1516-6

BPR REG. NO	STATE	FEDERAL PROJECT NO.	EFFECTIVE DATE	SHEET NO	TOTAL SHEETS
7	CALIF				

DISTRICT R/W AGENT | BUREAU OF PUBLIC ROADS | DATE

FOR CONTINUATION SEE MAP NO. F1516-4

FOR CONTINUATION SEE MAP NO. F1517

FOR CONTINUATION SEE MAP NO. F1516-8

HELLMAN TRACT

"MADDOX" Marked

ARTESIA BLVD.

ATLANTIC DR.

68th WAY

CITY OF LONG BEACH

SO. CALIF. EDISON CO.

O.M. 1-49/51

Lot 3 Drain Ease for City of Long Beach

Par. 3 OR 9514-345

Par 1 OR 12827-79

Parcel 1

Parcel 2 POR OF OR 12827-79

POR OF OR 24426-446

POR OF OR 22392-120

POR OF OR 31598-372

Par 1 OR 22745-219

Par 2 OR 22745-219

Par 3 OR 22745-219

Par 4 OR 22745-219

Par 2 OR 7439-15

Par 3 OR 7439-15

Par 4 OR 7439-15

Par 2 OR 5997-97

Par 3 OR 5997-97

Par 4 OR 5997-97

Par 1 OR 5997-97

Par 2 OR 9514-345

Par 1 OR 9514-345

Par 4 OR 9514-345

Par 1 OR 7439-15

Par 2 OR 7439-15

Par 3 OR 7439-15

Par 4 OR 7439-15

Par 1 OR 30234-425

Par 2 OR 30234-425

Par 3 OR 30234-425

Par 4 OR 30234-425

Par 1 OR 38746-440

Par 2 OR 38746-440

Par 3 OR 38746-440

Par 4 OR 38746-440

Par 1 OR 38758-372

Par 2 OR 38758-372

Par 3 OR 38758-372

Par 4 OR 38758-372

M.R. 2 - 524 / 525

Detail "A" No Scale

DETAIL No Scale

Ingress & Egress Ease for City of Long Beach 7UT-3428

Ingress & Egress Ease for LA Co San Dist & City of Long Beach 7UT-3734

Sewer Ease for LACo San Dist. 7UT-3734

Drain Ease for City of Long Beach

Hwy Ease

Sewer Ease for LACo San Dist. 7UT-3734


Ingress & Egress for City of Long Beach 7UT-3428

Ingress & Egress for LA Co San Dist & City of Long Beach 7UT-3734

FOR CONTINUATION SEE MAP NO F1516-7

BPR REG NO	STATE	FEDERAL PROJECT NO.	EFFECTIVE DATE	SHEET NO.	TOTAL SHEETS
7	CALIF				

DISTRICT R/W AGENT — BUREAU OF PUBLIC ROADS — DATE

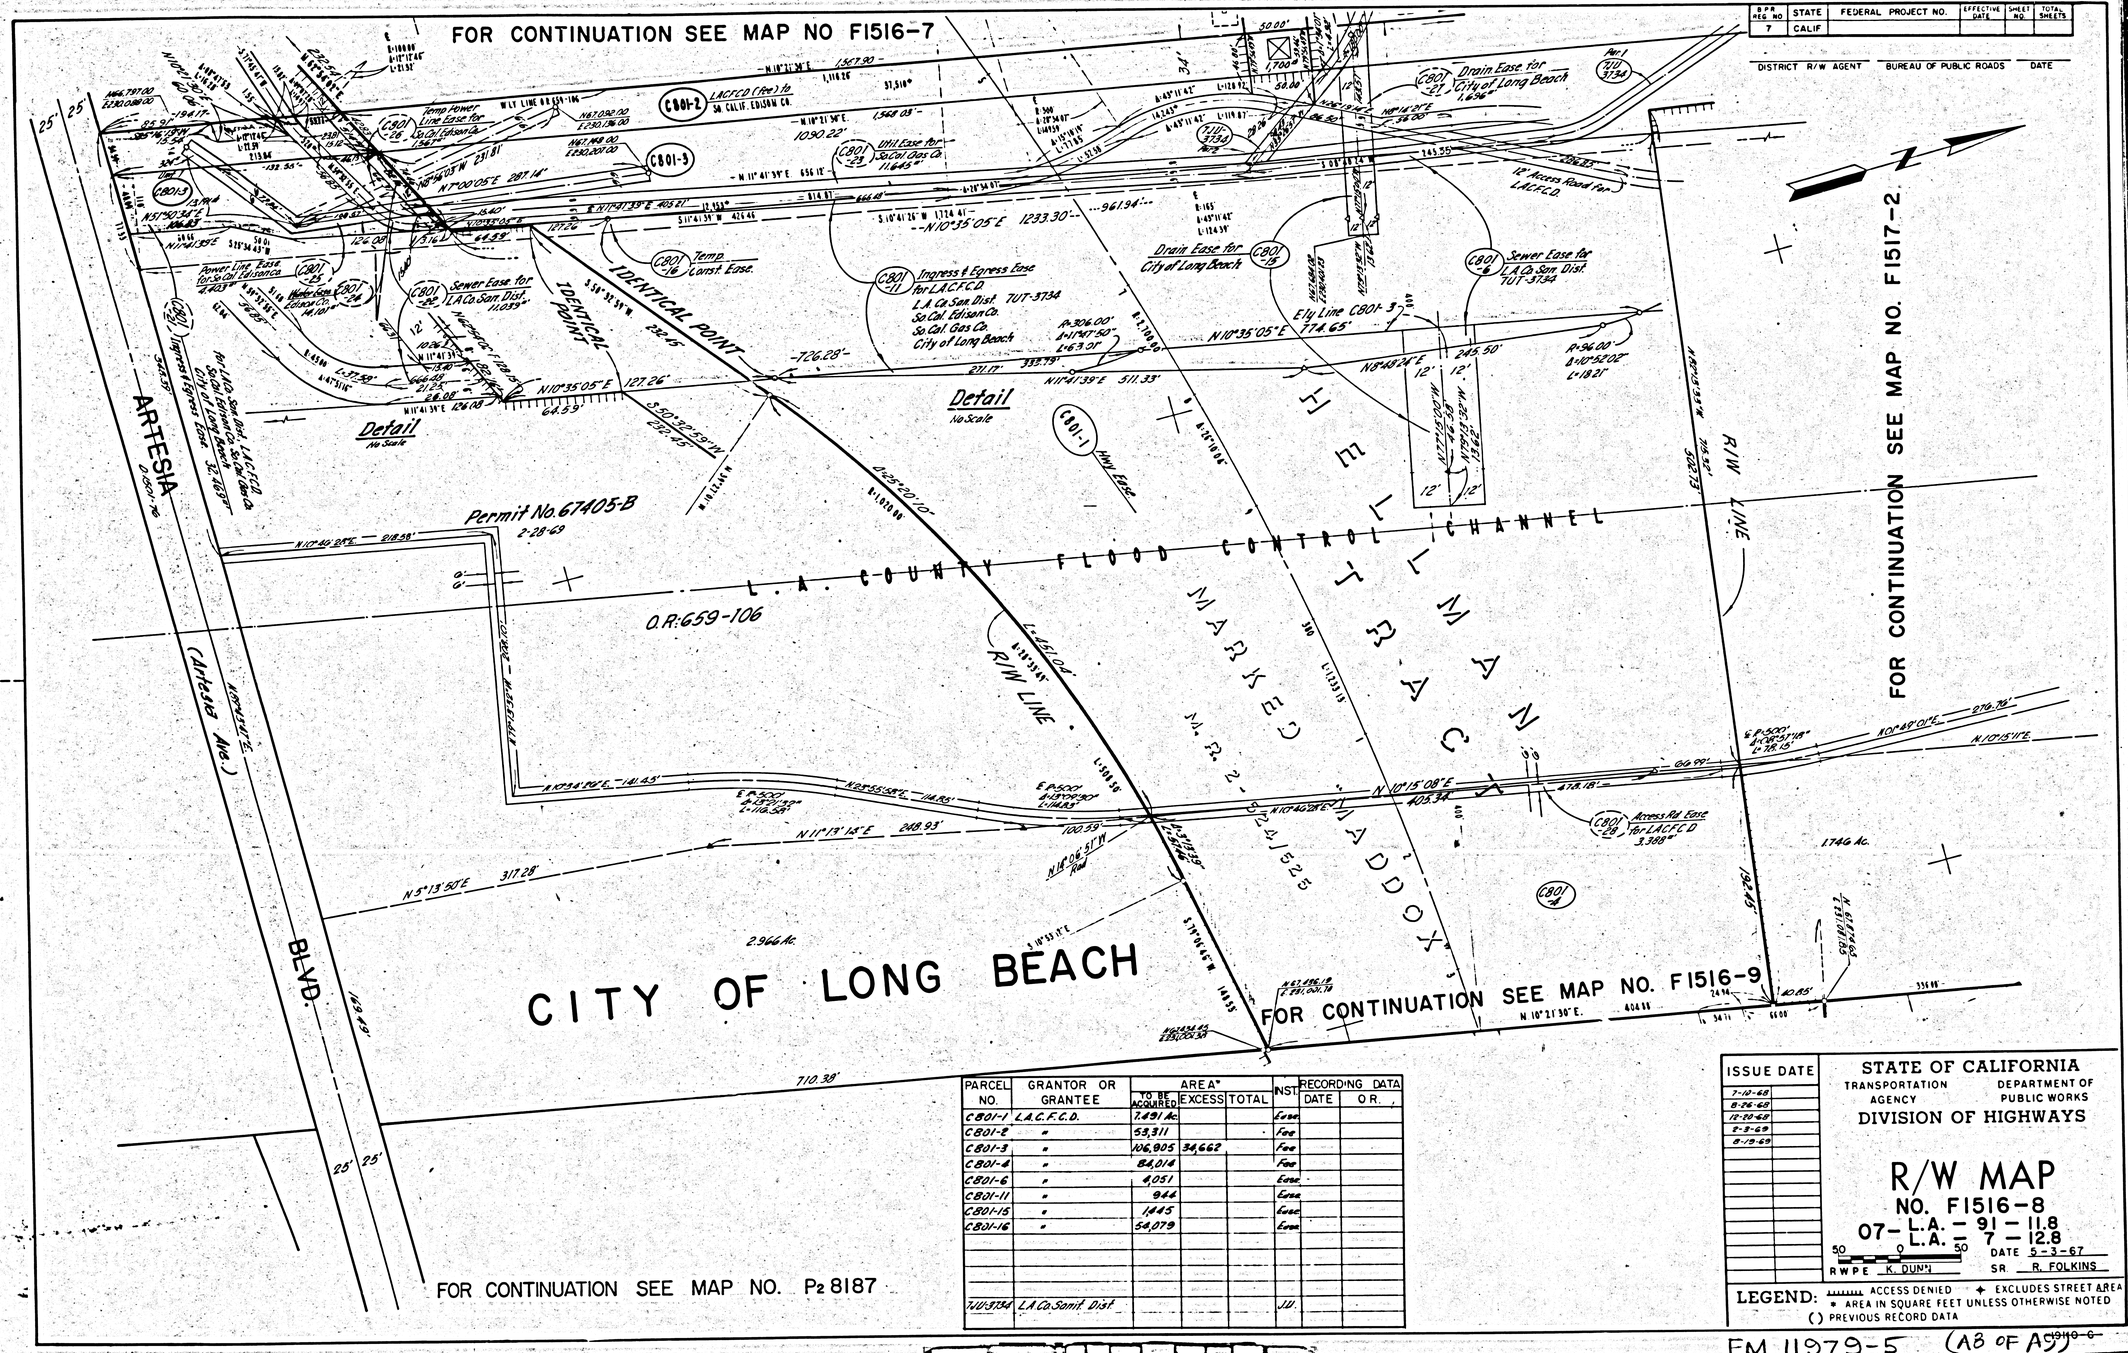

PARCEL NO.	GRANTOR OR GRANTEE	AREA* TO BE ACQUIRED	AREA* EXCESS	AREA* TOTAL	INST	RECORDING DATA DATE	RECORDING DATA O.R.
C801-1	L.A.C.F.C.D.	7,491 Ac.			Ease		
C801-2	"	53,311			Fee		
C801-3	"	106,905	34,662		Fee		
C801-4	"	84,014			Fee		
C801-6	"	4,051			Ease		
C801-11	"	946			Ease		
C801-15	"	1,445			Ease		
C801-16	"	54,079			Ease		
7U1-3734	L.A. Co. Sanit. Dist.				Jt.		

ISSUE DATE
7-10-68
8-26-68
12-20-68
2-3-69
8-19-69

STATE OF CALIFORNIA
TRANSPORTATION AGENCY — DEPARTMENT OF PUBLIC WORKS
DIVISION OF HIGHWAYS

R/W MAP
NO. F1516-8
07-L.A.-91-11.8
07-L.A.-7-12.8

50 0 50 DATE 5-3-67
RWPE K. DUNN SR R. FOLKINS

LEGEND: ACCESS DENIED ✦ EXCLUDES STREET AREA
* AREA IN SQUARE FEET UNLESS OTHERWISE NOTED
( ) PREVIOUS RECORD DATA

FM 11979-5 (A8 OF A9)

FM 11979-5
A8 OF A9

CITY OF LONG BEACH

D.P.R. REG. NO.	STATE	FEDERAL PROJECT NO.	EFFECTIVE DATE	SHEET NO.	TOTAL SHEETS
7	CALIF				

DISTRICT R/W AGENT ____ BUREAU OF PUBLIC ROADS ____ DATE ____

PARCEL NO.	GRANTOR OR GRANTEE	AREA* TO BE ACQUIRED	EXCESS	TOTAL	INST.	RECORDING DATA DATE	O.R.
B363	BONZER FWY MOBILE HM. CTR.	18,482		174,361	Fee	12-1-64	D2716-447
C802	CAMPFIRE GIRLS	20,507		87,222	Fee	9-28-66	D3439-69
C803	LYNBAR, INC., et al	44,509		44,509	Ltg/Lse	6-30-64	D2530-67
C804	LYNBAR, INC., et al.	37,111		37,111	Ltg/Lse	6-30-64	D2530-71
C805	C & D SMITH,	7,921		7,921	Fee	3-8-63	D1946-168
C806	L. C. GIBBS, et al.	41,585		41,585	Fee	5-27-63	D2042-806
C807	W. & M. ZINGG	46,907		46,907	Fee	5-9-63	D2022-246
C809	V.S. & D.A. WANDY	8,919		74,325	Fee	2-8-65	D2791-158
C810-1	V.S. & D.A. WANDY	8,981		65,482	Fee	4-16-68	D3982-884
C812	THE BISNO CORP.	92		34,838	Dem.	12-11-64	D2729-278
C812-1	THE BISNO CORP.	20		34,838	Dem.	12-11-64	D2729-278
C813	P.H. & J.A. PENNORTH	6,117		6,117	Fee	7-21-64	D2564-32
R-44	City of Long Beach					Rel. 12-10-54	#63537-337
Rel. 822	State to City of Long Beach					Rel. 7-28-72	M4124-183

FOR CONTINUATION SEE MAP NO. F1516-8

FOR CONTINUATION SEE MAP NO. F1092

PORTION OF HELLMAN TRACT
Portion of the 110.12 Ac. Tract Marked "MADDOX"
M. R. 2 - 524/525

TRACT NO. 25063
M.B. 664-46

TRACT NO. 24555
M.B. 639-84/85

TRACT NO. 4836
M.B. 170-22/23

PARCEL-1
PARCEL-2
Por. of LOT 4
LOT 3
LOT 2
LOT 4

C-809 C-803 C-804 C-807 C-810 C-802 C-805 C-806 C813 C812 C812-1 B363

ALLEY
67TH ST.
ATLANTIC AVE.
PENFOLD ST.
WILMARK AVE.
ALAMEDA ST.
Rel. 822

ISSUE DATE
5-29-68
7-2-69

STATE OF CALIFORNIA
TRANSPORTATION AGENCY — DEPARTMENT OF PUBLIC WORKS
DIVISION OF HIGHWAYS

R/W MAP
NO. F1516-9
07 - L.A. - 91 - 12.1
L.A. - 7 - 12.9

50 0 50
DATE 6-29-69
R.W.P.E. K. DUNN
SR. R. FOLKINS

LEGEND: ACCESS DENIED ✦ EXCLUDES STREET AREA
* AREA IN SQUARE FEET UNLESS OTHERWISE NOTED
( ) PREVIOUS RECORD DATA

FM 11979-5 (A9 of A9) 19321-6

F.M. 11979-5
A9 OF A9