FM12010_006_DR_D6957_820_POR_SEC_23_T5N_R17W
006 SH 00013 060

ST HY MAP
STATE HY MAP

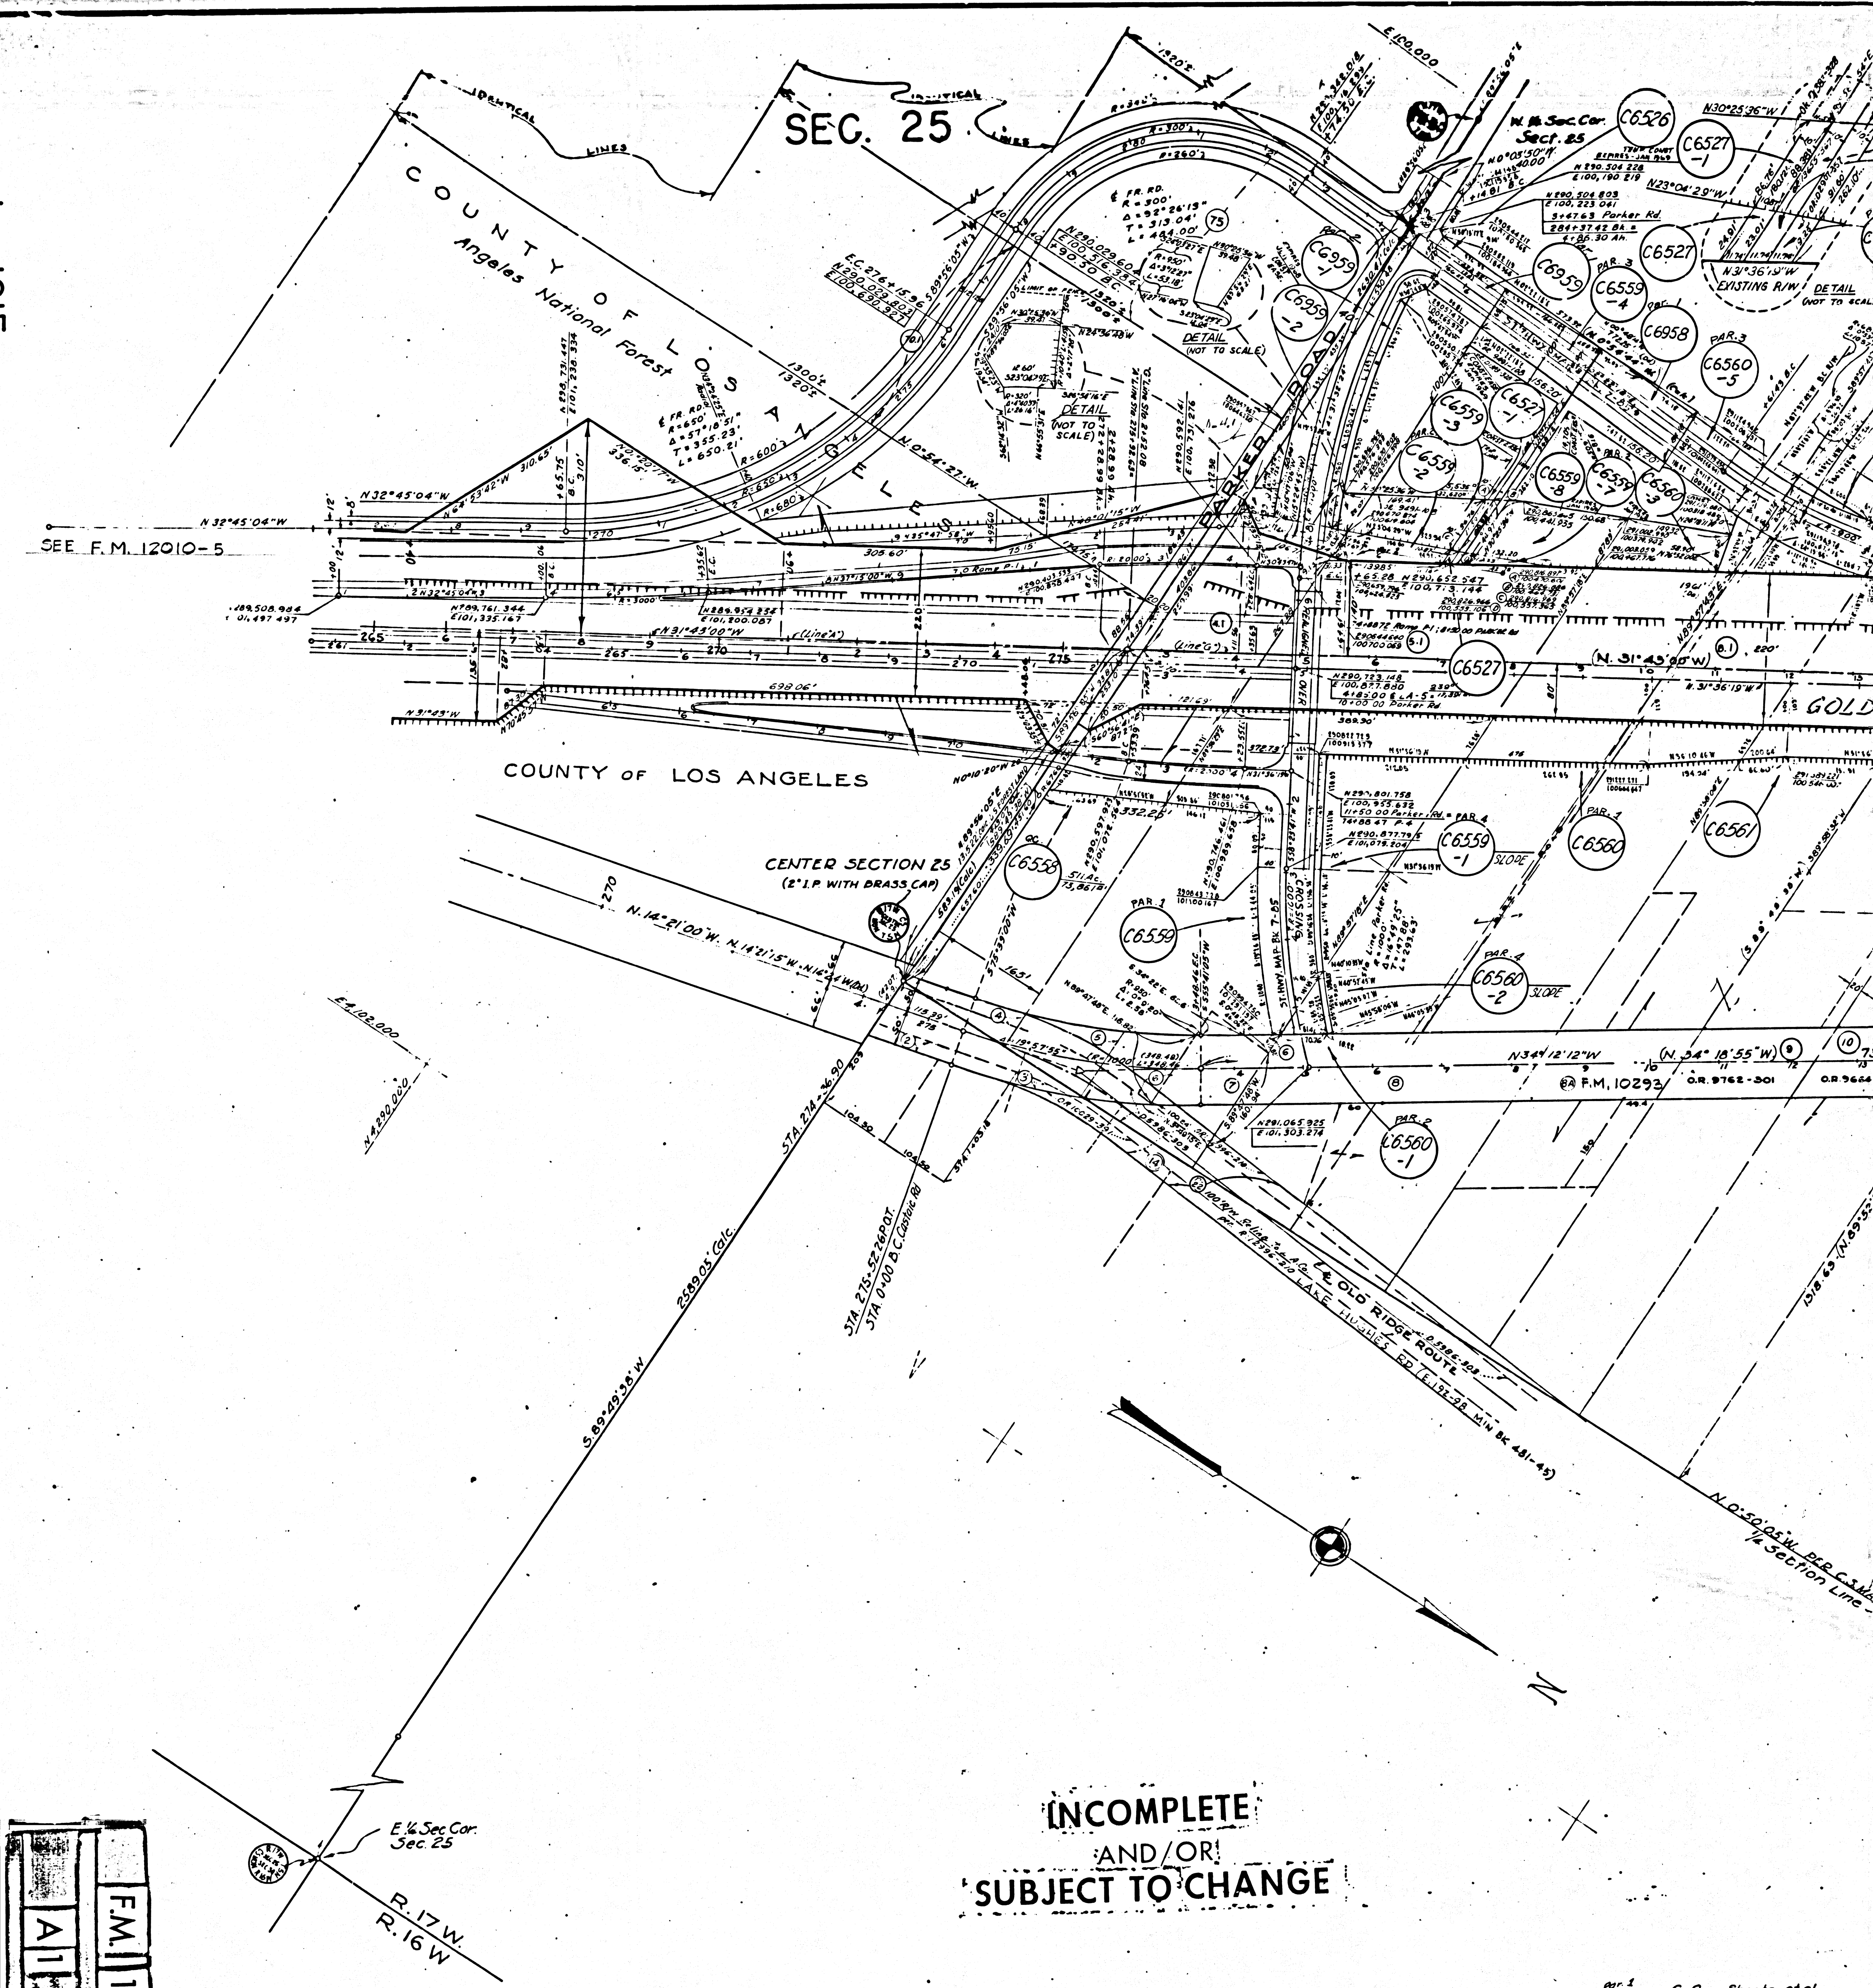

INCOMPLETE
AND/OR
SUBJECT TO CHANGE

F.M. 12010-6
A1 OF A6

Parcel	Grantor / Grantee	Instrument	Recorded	O.R.
2	Charlotte A. Dinsmore	Fee	9-29-32	11801-118
3	Anthony H. Schuyler, et ux	Fee	1-20-30	9636-289
4	J.L. Wilson, Ethel W. Howington	Fee	12-21-29	9626-126
4.1	Louis B. Burson, et al	Fee	11-29-51	37132-138
5	Grover C. Sheets, et al	Fee	12-18-29	9518-363
5.1	G.C. Sheets, Frances Nebe	Fee	1-10-51	34876-380
6	Charles M. Sharples, et ux	Fee	12-18-29	9569-373
14	Anthony H. Schuyler, et al	Donated	7-8-30	10029-391
R-22	State to County of Los Angeles	Rel.	10-2-34	12996-210
7	Delight E. Miller	Fee	1-10-31	10538-264
8.1	Herbert C. Parker, et ux	Fee	12-6-50	35039-246
8A	William J. Burton	Fee	1-10-30	9692-60
9	Joseph H. Klein, et ux	Fee	3-19-30	9762-301
9.1	Edward C. Babbitt, et ux	Fee	5-17-50	33134-378
D-9.1	State to Glen E. Sallee, et ux	D.D.	4-29-52	38819-36
9.2	Glen E. Sallee, et ux	Fee	1-5-50	31889-382
10	Phil V. Crawford, et al	Fee	1-22-30	9664-177
10.1	George A. Ryan, et ux	Fee	2-21-51	35628-306
11	Joseph Kaan, et ux	Fee	1-20-30	9655-219
11.1	Alex A. Black, et ux	Fee	10-31-49	31364-372
61	Calvin C. Branson, et ux	Fee	2-23-49	31069-157
C6526	I. Kathleen M. Maloney	Fee	7-7-66	D3358-377
D-C6528	State to Wayne Uffelman, et ux	D.D.	7-6-67	D3694-926
C6527	John W. Johnson, et ux	Fee	6-26-67	D3683-9
C6527-1	John W. Johnson, et ux	Const. Ease. — Expires January 1969		
C6528	P.L. Cangiano, et ux	Fee	5-24-66	D-3319-915
C6529	Peter C. Smith, et ux			
C6530	Wayne Uffelman, et ux	Fee	2-24-67	D3565-979
C6558	Frowell Corp.	Fee	5-4-67	D3692-937
C6559 (Par. 1)	G. C. Sheets, et al	Fee	6-26-67	D3683-3
C6559-1 (Par. 4)	G. C. Sheets, et al	Fee	6-26-67	D3683-3
C6559-2 (Par. 2)	G. C. Sheets, et al	Fee	6-26-67	D3683-3
C6559-3	G.C. Sheets, et al	Const. Ease. — Expires January 1969		
C6559-4 (Par. 3)	G.C. Sheets, et al	Fee; Part. Temp. Const. Ease. Expires January 1969	6-26-67	D3683-3
C6559-7 (Par. 2)	G.C. Sheets, et al	Fee	6-26-67	D3683-3
C6559-8	G.C. Sheets, et al	Const. Ease. — Expires January 1969		
C6560 (Par. 1)	H.C. Parker, et ux	Fee	6-30-67	D3689-183
C6560-1 (Par. 2)	H.C. Parker, et ux	Fee	6-30-67	D3689-183
C6560-2 (Par. 4)	H.C. Parker, et ux	Slope Ease.	6-30-67	D3689-183
C6560-3	H.C. Parker, et ux	Const. Ease.		
C6560-5 (Par. 3)	H.C. Parker, et ux	Fee	6-30-67	D3689-183
C6560-6 (Par. 5)	H.C. Parker, et ux	Fee	6-30-67	D3689-183

L O S A

SEC. 25
T. 5N., R17W. S.B.B.&M.

F.M. 12010-6

A 2 OF A 6

8 Herbert C. Parker, et ux Fee 9611-281 1-10-30

(12) Wm. Henry Callis Fee 9713-49 1-14-30

(13) Ernest Hare, et ux. Fee 9583-367 1-21-30

(13.1) Millie C. Parker Fee 35167-408 12-27-50

62 Vern Ferguson, et ux Fee 35070-188 12-11-50

(63) Ernest Hare, et ux Fee 35970-187 4-4-51

(64) Ignacio J. Cordova, et ux Fee 30831-385 8-22-49

65 Howard M. Conant, et ux Fee 31364-365 10-31-49

66 Marybelle Royal Fee 31042-68 9-20-49

(66.1) F.A. Bell, et ux Fee 30726-369 8-8-49

Par. 1 (C6559) w. G.C. Sheets, et al ins. Fee Rec. 6-26-67 o.r. 03683-3

Par. 4 (C6559-1) w. G.C. Sheets, et al ins. Fee Rec. 6-26-67 o.r. 03683-3

Par. 2 (C6559-2) w. G.C. Sheets, et al ins. Fee Rec. 6-26-67 o.r. 03683-3

(C6559-3) w. G.C. Sheets, et al ins. Const. Ease Rec. o.r. Expires January 1969

Par. 3 (C6559-4) w. G.C. Sheets, et al ins. Fee Rec. 6-26-67 o.r. 03683-3 Part. Temp. Const. Ease Expires January 1969

Par. 2 (C6559-7) w. G.C. Sheets, et al ins. Fee Rec. 6-26-67 o.r. 03683-3

(C6559-8) w. G.C. Sheets, et al ins. Const. Ease Rec. o.r. Expires January 1969

Par. 3 (C6560) w. N.C. Parker, et ux ins. Fee Rec. 6-30-67 o.r. 03689-183

Par. 2 (C6560-1) w. H.C. Parker, et ux ins. Fee Rec. 6-30-67 o.r. 03689-183

Par. 4 (C6560-2) w. H.C. Parker, et ux ins. Slope Ease. Rec. 6-30-67 o.r. 03689-183

(C6560-3) w. H.C. Parker, et ux ins. Const. Ease Rec. o.r.

Par. 3 (C6560-5) w. H.C. Parker, et ux ins. Fee Rec. 6-30-67 o.r. 03689-183

Par. 5 (C6560-6) w. H.C. Parker, et ux ins. Fee Rec. 6-30-67 o.r. 03689-183

(C6561) w. Santa Clarita Land Corp. ins. Fee Rec. 6-22-66 o.r. 03343-194

(C6563) w. Russell S. Starksen, et al ins. Fee Rec. 5-31-66 o.r. 03319-966

(C6564) w. Carl E. Bashe, et ux ins. Fee/Land Rec. 6-29-67 o.r. 03688-188

(7UP-208) w. So. Calif. Edison Co. ins. Jt. Use Agmt. Rec. o.r.

(C6566) w. Roy D. Ellis, et ux ins. Fee Rec. 3-21-66 o.r. 03249-327

(C6958) w. Lewis E. Nebe, et ux ins. Const. Ease Rec. o.r. Expires January 1969

Par. 1&2 (C6958) w. Lewis E. Nebe, et ux ins. Fee Rec. 6-26-67 o.r. 03683-12

Par. 1 (C6959) w. Jessie J. Burson ins. Fee Rec. 7-1-66 o.r. 03353-718

Par. 2 (C6959-1) w. Jessie J. Burson ins. Slope Ease. 7-1-66 o.r. 03353-718

(C6959-2) w. Jessie J. Burson ins. Const. Ease Rec. o.r.

Par. 2 (C6567) w. Carl E. Bashe, et al ins. Fee & Ease from Rec. 8-12-67 o.r. 03740-816

Par. 1&2 (C6568) w. Vern Ferguson, et ux ins. Fee Rec. 4-19-66 o.r. 03275-480

(C6569) w. E. Hare, et ux ins. Rec. o.r.

(C6571) w. Robert A. Kogelgu ins. Fee Rec. 6-22-66 o.r. 03348-181

(C6572) w. Carl E. Bashe, et al ins. Fee & Utility Rec. 7-31-67 o.r. 03719-638

(C6573) w. Carl E. Bashe, et al ins. Fee & Utility Rec. 7-31-67 o.r. 03719-638

(C6573-1) w. Carl E. Bashe, et al ins. Fee & Utility Rec. 7-31-67 o.r. 03719-638

(C6576) w. Carl E. Bashe, et al ins. Fee & Utility Rec. 8-1-67 o.r. 03721-145

(C6876) w. Charles Webster, et al ins. Fee Rec. 7-26-67 o.r. 03714-56

(D.13.1) w. N.C. Parker, et al ins. D.D. Rec. 10-12-67 o.r. 03800-988

(C6930) w. Rancho Land Co. ins. Fee Rec. 8-6-66 o.r. 03896-182

A N G E L E S

SEC 24
T. 5N., R17W. S.B.B.&M.

F.M. 12010-6
A36 OF A6

HIGHWAY

F.M. 10793

Sec. Corner Fd.
Std. L.A.C.S. Mon. Per
C.S.B. 1226 (A-27.001-24)

Detail
No Scale

Detail
No Scale

¼ Section Cor. Fd.
Std. L.A.C.S. Mon Per
C.S.B 1226 (A-27.001-A)

EAST LINE SECTION 23
WEST LINE SECTION 24

Detail Scale: 1"=30'

12" So. Calif. Gas 40401-U
E. CASTAIC RD.
10" Mobil Oil 40401-T
22" So Cal Gas 40401-S
26" Pacific Gas 40401-R
R/W
Exist. R/W
NE Line Castaic Road

OR. 9617-260
OR. 16173-249
OR. 9678-187
OR. 16743-13
OR. 22016-266
OR. 35661-364
OR. 14942-296
OR. 5611-387
OR. 5611-388
62 Vern Ferguson, et ux — Fee — 12-11-50 — 35070-188

63 Ernest Hare, et ux — Fee — 6-6-51 — 35970-187

64 Ignacio J. Cordova, et ux — Fee — 8-22-49 — 30831-385

65 Howard M. Conant, et ux — Fee — 10-31-49 — 31364-365

66 Marybelle Royal — 9-20-49 — 31042-68

66.1 F. A. Ball, et ux — Fee — 8-8-49 — 30726-369

D-66.1 State to William E. Gulley, et ux — D.D. — 1-12-50 — 31955-146

66.2 John L. Fithian — Fee — 9-23-49 — 31073-150

D-66.2 State to Howard M. Conant, et ux — D.D. — 9-24-52 — 38543-156

66.3 Myrtle Bradford — Fee — 10-6-49 — 31173-205

66.4 E. J. Lehman, et vir — Fee — 9-22-49 — 31060-164

D-66.4 State to Arthur N. Goodwin, et ux — D.D. — 2-27-50 — 38381-344

66.5 William L. Micham, et ux — Fee — 9-15-49 — 31062-60

66.6 Glendon D. Jackson — Fee — 10-14-49 — 31231-327

67 Oliver P. Jackson, et ux — Fee — 8-17-49 — 30801-332

69 William E. Gulley, et ux — Fee — 8-26-49 — 30868-377

D-69 State to Wayman K. Johnson, et ux — D.D. — 1-12-50 — 31955-6

71 Wayman K. Johnson, et ux — Fee — 8-26-49 — 30868-365

72 Henry H. Gulley, et ux — Fee — 8-12-49 — 30769-203

74 Arthur N. Goodwin, et ux — Fee — 10-6-49 — 31153-296

90 Roy D. Ellis, et ux — Fee — 12-5-50 — 35026-332

34.1 Beacon Coffee Shops Ltd., et al — Fee by Cond. — 11-27-51 — 37113-401

Aban. 34 State to Olive M. Jenkins — Abandoned State Rights — 2-8-40 — 17138-381

14 Olive M. Jenkins — Fee — 1-11-30 — 9617-260

15 State of Calif. to Co. of L.A. — Reling. Unrecorded (Effective: July 24, 1952)

40403 James W. Pike, et ux — Fee — 1-19-67 — D3535-784

40404 to Earl Schmidt, et ux — Ind. Fee — Rec. — O.R.

40404-A to — Ind. — Rec. — O.R.

40404-B to Earl Schmidt, et ux — Mobil — Ind. Ease. — Rec. — O.R.

40404-C to — Ind. — Rec. — O.R.

Par. 1 — 40400 to Newhall Land & Farming Co. — Ind. Fee — Rec. 12-1-66 — O.R. D3495-576

Par. 2 — 40400-A to Newhall Land & Farming Co. — Ind. Fee — Rec. 12-1-66 — O.R. D3495-576

Par. 3 — 40400-B to Newhall Land & Farming Co. — Ind. Fee — Rec. 12-1-66 — O.R. D3495-576

Par. 4 — 40400-C to Newhall Land & Farming Co. — Ind. Ease — Rec. 12-1-66 — O.R. D3496-167

40400-C to Newhall Land & Farming — So. California Edison Co. — Ind. Ease — Rec. 12-1-66 — O.R. D3496-167

40406 to William L. Reeves, et al — Ind. Fee — Rec. 6-13-67 — O.R. D3672-594

40407 Ed Adkins Clay Prod. Co. — Fee Cond. — 5-12-67 — D3644-452

40408 Loffland Bros. — Fee — 6-21-67 — D3620-333

40408-A to Loffland Bros. — Edison Ease. — 6-21-67 — D3620-536

40408-B to Loffland Bros. — Const. Ease

C6876 to Charles Webster, et al — Ind. Fee — Rec. 7-26-67 — O.R. D3714-56

D-13.1 to N. C. Parker, et al — Ind. D.D. — Rec. 10-17-67 — O.R. D3800-988

C6930 to Rancho Land Co. — Ind. Fee — Rec. 8-6-66 — O.R. D3896-182

to — Ind. — Rec. — O.R.

So. Calif. Edison Co.

& 50ft Ease. to Pacific Lighting Gas Supply Co. for Pipelines O.R. 5611-909

Charles Webster, et al — Ind. Fee — Rec. 7-26-67 — O.R. D3714-56

N. C. Parker, et al — Ind. D.D. — Rec. 10-17-67 — O.R. D3800-988

Rancho Land Co. — Ind. Fee — Rec. 8-6-66 — O.R. D3896-182

to — Ind. — Rec. — O.R.

S C O U N
SEC. 23
T.5N., R.17W. S.B.B.&M.
F.M. 12010-6
A4 OF A6
40411 DETAIL NOT TO SCALE
40411-A EDISON EASE.
Melvern D. Roberson, et ux
N33°31'47"W 50' EDISON EASE.
40411-B TEMP. GRAD. EASE.
Par. 1 & 2 40411
DETAIL NO SCALE
25' EXISTING PRIVATE ROAD
APPROXIMATE 1/4 SECTION LINE
N 89°58'05" W Per Map B-1226
LINE SECTION 23
1/4 Section Cor.
S31°43'00"E 3456.15' (Dd.)
℄ Frontage Rd
O.R. 35661-364
N44°43'58"W
N34°23'19"W
40401-E
(GOLDEN STATE HWY. ALTERNATE RIDGE RTE. - HWY. 99) CASTAIC ROAD
N 34°12'24" W C.C.M.
N 34°18'55" W
Pacific Light & Gas 26"
26" PAC LITE & GAS EASE 40401-R
22" SO. CALIF GAS EASE 40401-S
7JU-3433
40404
10" MOBIL OIL EASE 40401-T
EDISON EASE 40408-A
GRADING EASE 40408-B
40408
40409
40411-A
UTILITY EASE 40401-F FOR EDISON
GRADING EASE 40401-V
10" MOBIL OIL EASE 40401-M
22" SO CALIF GAS EASE 40401-Q
ROAD EASE 40401-H Par. 5
Par. 2 40401-G
PALOMAS WASH
7CU-3433
GRADING EASE 40401-W
10" MOBIL OIL 40401-N
UTILITY EASE 40401-K FOR EDISON
MARPLE
GRADING EASE 40401-X
N.31° 43' W.
Par. A
Par. B
℄ Improvement of Violin Chnl
IMPROVEMENTS OF ... CHANNEL
EDISON EASE 40409-A
GRADING EASE 40409-B
40411 Par. 1 & 2
GRADING EASE 40411-B
So. Calif. Edison Co. Kern River Line
Wash
VIOLIN ... 70
R=3000' Δ=27°16'59" L=1428.54'
40407
SOUTHBOUND ROADWAY
N 31°28'34" W
Proposed R/W Line
Par. 1 40401
Section Cor. Fd. C.S. Mon Per ...26 (A-27.001.4)
EAST LINE - SECTION 23
WEST LINE - SECTION 24
SE1/4 of NE1/4
D-40407
Property Line
Detail Scale: 1"=30'
R/W
12" So. Calif Gas 40401-U
℄ CASTAIC RD.
10" Mobil Oil 40401-T
22" So Cal Gas 40401-S
26" Pacific Gas 40401-R
Exist. R/W
NE Line Castaic Road
Newhall Land & Farming Co. Fee Rec. 12-1-66 D3495-576
Newhall Land & Farming Co. Fee Rec. 12-1-66 D3495-576
Newhall Land & Farming Co. Fee Rec. 12-1-66 D3495-576
Newhall Land & Farming Co. Fee Rec. 12-1-66 D3495-576
Newhall Land & Farming to So. California Edison Co. Ease Rec. 12-1-66 D3496-167
40406 William L. Reeves et al Fee Rec. 6-15-67 D3672-594
40407 Ed Adkins Clay Prod. Co. Fee Rec. 5-12-67 D3614-452
40408 Loffland Bros. Fee 4-21-67 D3620-533
40408-A Loffland Bros. Edison Ease 4-21-67 D3620-536
40408-B Loffland Bros. Const Ease
40409 Mabel Reynolds Graham Fee
40409-A Mabel Reynolds Graham to So. Calif Edison Co. Utility Ease
40409-B Mabel Reynolds Graham Const Ease
Par. 1 & 2 40411 Melvern D. Roberson, et ux Fee D3947-384
40411-A Melvern D. Roberson, et ux to So. Calif. Edison Co. Utility Ease Rec. 3-29-68 D3955-964
40411-B Melvern D. Roberson Const Ease
D-40407 State to Newhall Co. Water District D.D. Ease Rec. 8-29-68 D4116-422-425
So. Calif. Edison Co.
OLD RIDGE ROUTE Ease. Reling. to County
(O.R. 7467-98)
Section corner Fd. L.A.C.S. Mon. per C.S. B-1226-A.26-001-5
23 24 13 14
R-22
LA-4-B 11
LA-4-B 15
15 Alexander A. Honna, et ux Fee 4-18-30 9678-187
Par. 1, 2, 3, 4. 15.1 Ethel B. Alexander Fee 2-27-51 35661-364
15.3 Ernest J. Barker, et ux Fee 2-1-60 32149-122
Rel. 15 State to County of Los Angeles Relinquishment Not Recorded
LA-4-B 11 Alex A. Honna Hwy. Ease. 2-16-29 7467-98
Par. 1 40401 Ethel B. Alexander Fee
Par. 6 40401-A Ethel B. Alexander Fee
Par. 3 40401-B Ethel B. Alexander Fee
40401-C Ethel B. Alexander Fee
40401-D
40401-E Ethel B. Alexander Fee

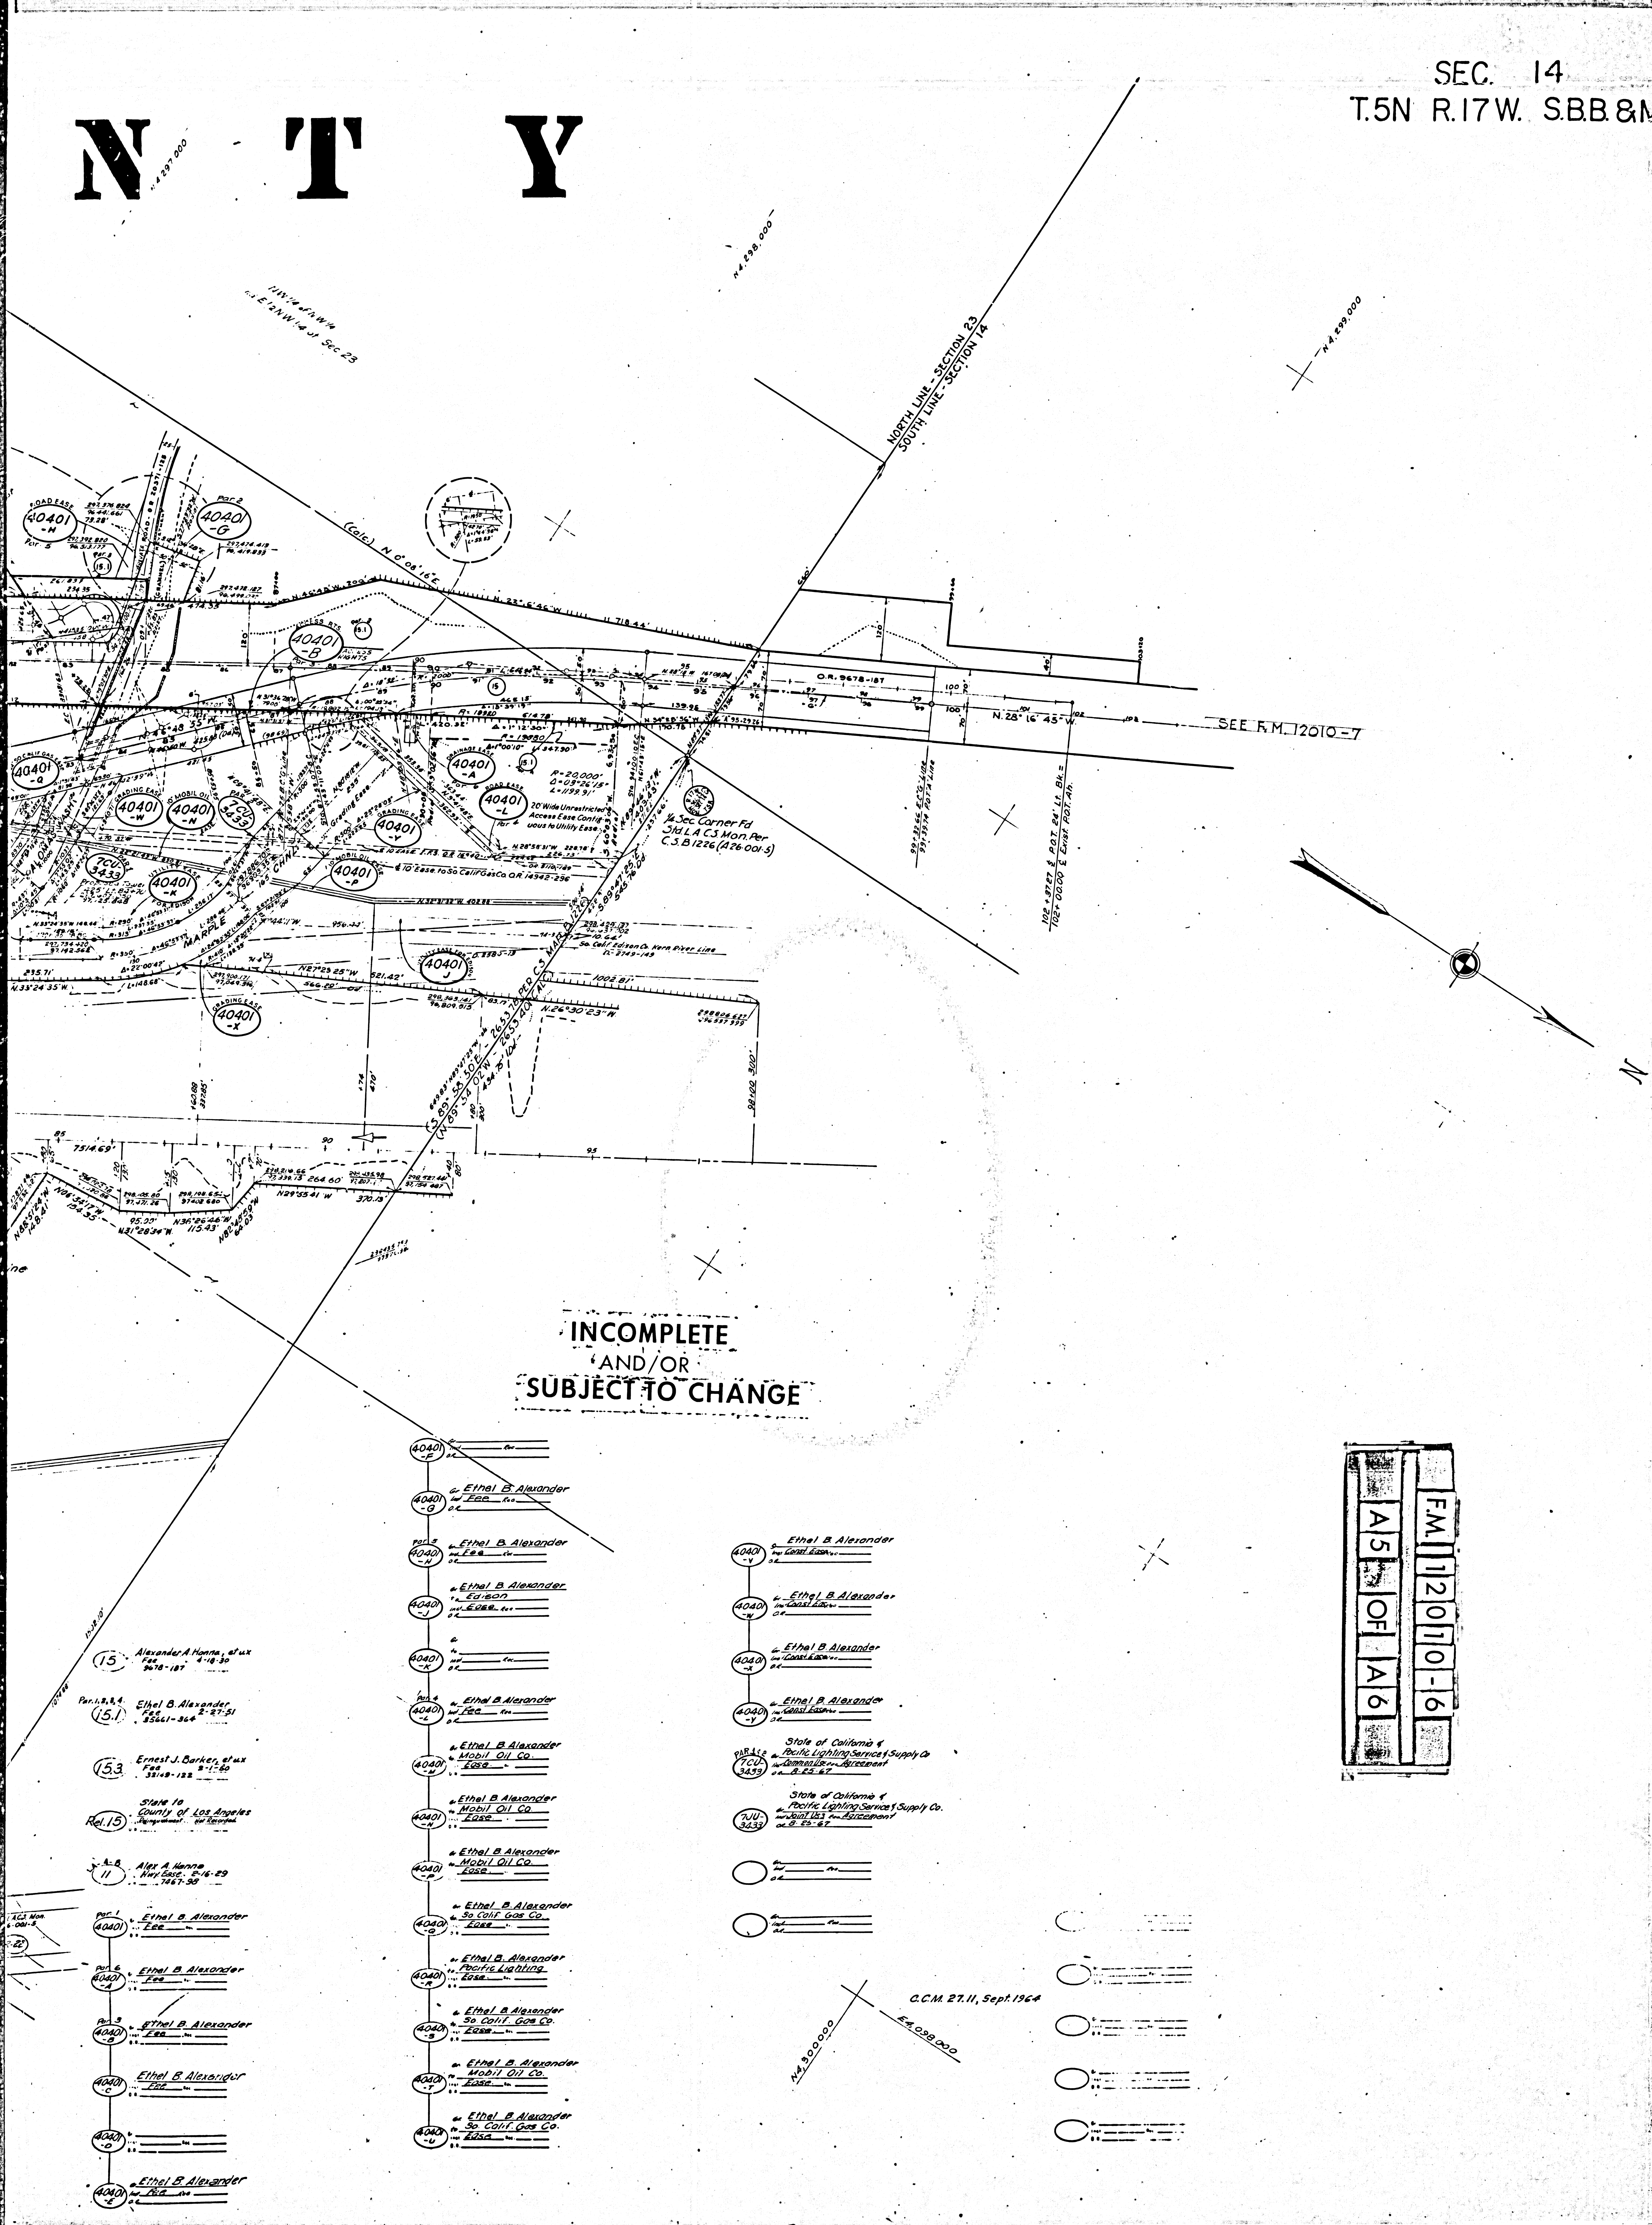
N T Y
SEC. 14
T.5N R.17W. S.B.B.&M.
NORTH LINE - SECTION 23
SOUTH LINE - SECTION 14
N.W.1/4 of N.W.1/4
E1/2 NW1/4 of Sec 23
N 4,297,000
N 4,298,000
N 4,299,000
(Calc.) N 0°08'16"E
N. 22°6'46"W 718.44'
O.R. 9678-187
N. 28° 16' 45" W.
SEE F.M. 12010-7
99+32.66 E.C."G" Line
99+39.74 P.O.T."A" Line
102+37.27 £ P.O.T. 24' Lt. Bk.=
102+00.00 £ Exist. P.O.T. Ah.
1/4 Sec. Corner Fd
Std. L.A. C.S. Mon. Per
C.S. B1226 (A26-001-5)
R=20,000'
Δ=03°26'15"
L=1199.91'
20' Wide Unrestricted Access Ease. Contiguous to Utility Ease.
10' Ease. to So. Calif. Gas Co. O.R. 14942-296
So. Calif. Edison Co. Kern River Line
N.26°30'23"W.
1002.81'
N27°25'25"W
521.42'
566.29'
MARPLE
INCOMPLETE
AND/OR
SUBJECT TO CHANGE
15 Alexander A. Hanna, et ux Fee 4-18-30 9678-187
15.1 Par. 1, 2, 3, 4. Ethel B. Alexander Fee 2-27-51 35661-364
15.3 Ernest J. Barker, et ux Fee 2-1-60 32149-122
Rel. 15 State to County of Los Angeles Relinquishment Not Recorded
A-B 11 Alex A. Hanna Hwy. Ease. 2-16-29 7467-98
40401 Par. 1 Ethel B. Alexander Fee
40401-A Par. 6 Ethel B. Alexander Fee
40401-B Par. 3 Ethel B. Alexander Fee
40401-C Ethel B. Alexander Fee
40401-D
40401-E Ethel B. Alexander Fee
40401-F
40401-G Ethel B. Alexander Fee
40401-H Par. 5 Ethel B. Alexander Fee
40401-J Ethel B. Alexander to Edison Ease.
40401-K
40401-L Par. 4 Ethel B. Alexander Fee
40401-M Ethel B. Alexander to Mobil Oil Co. Ease.
40401-N Ethel B. Alexander to Mobil Oil Co. Ease.
40401-P Ethel B. Alexander to Mobil Oil Co. Ease.
40401-Q Ethel B. Alexander to So. Calif. Gas Co. Ease.
40401-R Ethel B. Alexander to Pacific Lighting Ease.
40401-S Ethel B. Alexander to So. Calif. Gas Co. Ease.
40401-T Ethel B. Alexander to Mobil Oil Co. Ease.
40401-U Ethel B. Alexander to So. Calif. Gas Co. Ease.
40401-V Ethel B. Alexander Const. Ease.
40401-W Ethel B. Alexander Const. Ease.
40401-X Ethel B. Alexander Const. Ease.
40401-Y Ethel B. Alexander Const. Ease.
PAR. 1 & 2 7CU-3433 State of California & Pacific Lighting Service & Supply Co. Common Use Agreement 8-25-67
7JU-3433 State of California & Pacific Lighting Service & Supply Co. Joint Use Agreement 8-25-67
C.C.M. 27.11, Sept. 1964
N 4,300,000
E 4,098,000
F.M. 12010-6
A5 OF A6

SEC. 14
T.5N R.17W. S.B.B.&M.

LA-5

Parker Road PM 59.0 to
Sec. 23/14 T.5N.,R.17W.
8.09 M.9.

N 4,298,000

NORTH LINE - SECTION 23
SOUTH LINE - SECTION 14

N 4,299,000

660'

39.46

120

40'

103.26

O.R. 9678-187

95 96 97 98 99 100 101 102 103

100'

70'

139.98

N. 28° 16' 45" W.

SEE F.M. 12010-7

99+39.66 E of "G" line
99+39.74 P.O.T.A. Line

102+87.27 ℄ P.O.T. 24' Lt. Bk. =
102+00.00 ℄ Exist. P.O.T. Ah.

¼ Sec Corner Fd
3" dia L.A.C.S. Mon. Per
C.S.B. 1226 (A26-001-5)

Normal River Line

89°06'22"E
396.597 399

88.102 300'

N

R/W RECORD MAP
NOT TO BE TAKEN FROM DISTRICT OFFICE

COORDINATES SHOWN ARE FOR INTERNAL USE OF THE DIVISION OF HIGHWAYS AND ARE TO BE USED FOR REFERENCE ONLY

STATE OF CALIFORNIA
TRANSPORTATION AGENCY
DEPARTMENT OF PUBLIC WORKS
DIVISION OF HIGHWAYS

ROAD: 7-LA-5
(Old 7-LA-4-G)

RIGHT OF WAY MAP

PARKER RD. (PM 59.0) TO
SEC. 23/14, T.5N., R.17W. (PM 60.8)
I.M. ~~17~~ & ~~27~~
279-097

0 100 200 300 400 500

F.M. 12010-6
A6
OF A6

MPLETE
/OR
O CHANGE

(4040-Y) Ethel B. Alexander — Int. Const. Esmt. — Or.
(4040-W) Ethel B. Alexander — Int. Const. Esmt. — Or.
(4040-X) Ethel B. Alexander — Int. Const. Esmt. — Or.
(4040-Y) Ethel B. Alexander — Int. Const. Esmt. — Or.
PAR 1 (7CU-3439) State of California & Pacific Lighting Service & Supply Co — Int. Common Use Agreement — Or. B-25-67
(7JU-3433) State of California & Pacific Lighting Service & Supply Co. — Int. Joint Use Agreement — Or. B-25-67
( ) — In — Int. — No. — Or.
( ) — In — Int. — No. — Or.

C.C.M. 27.11, Sept. 1964
N 4,300,000
E 4,098,000