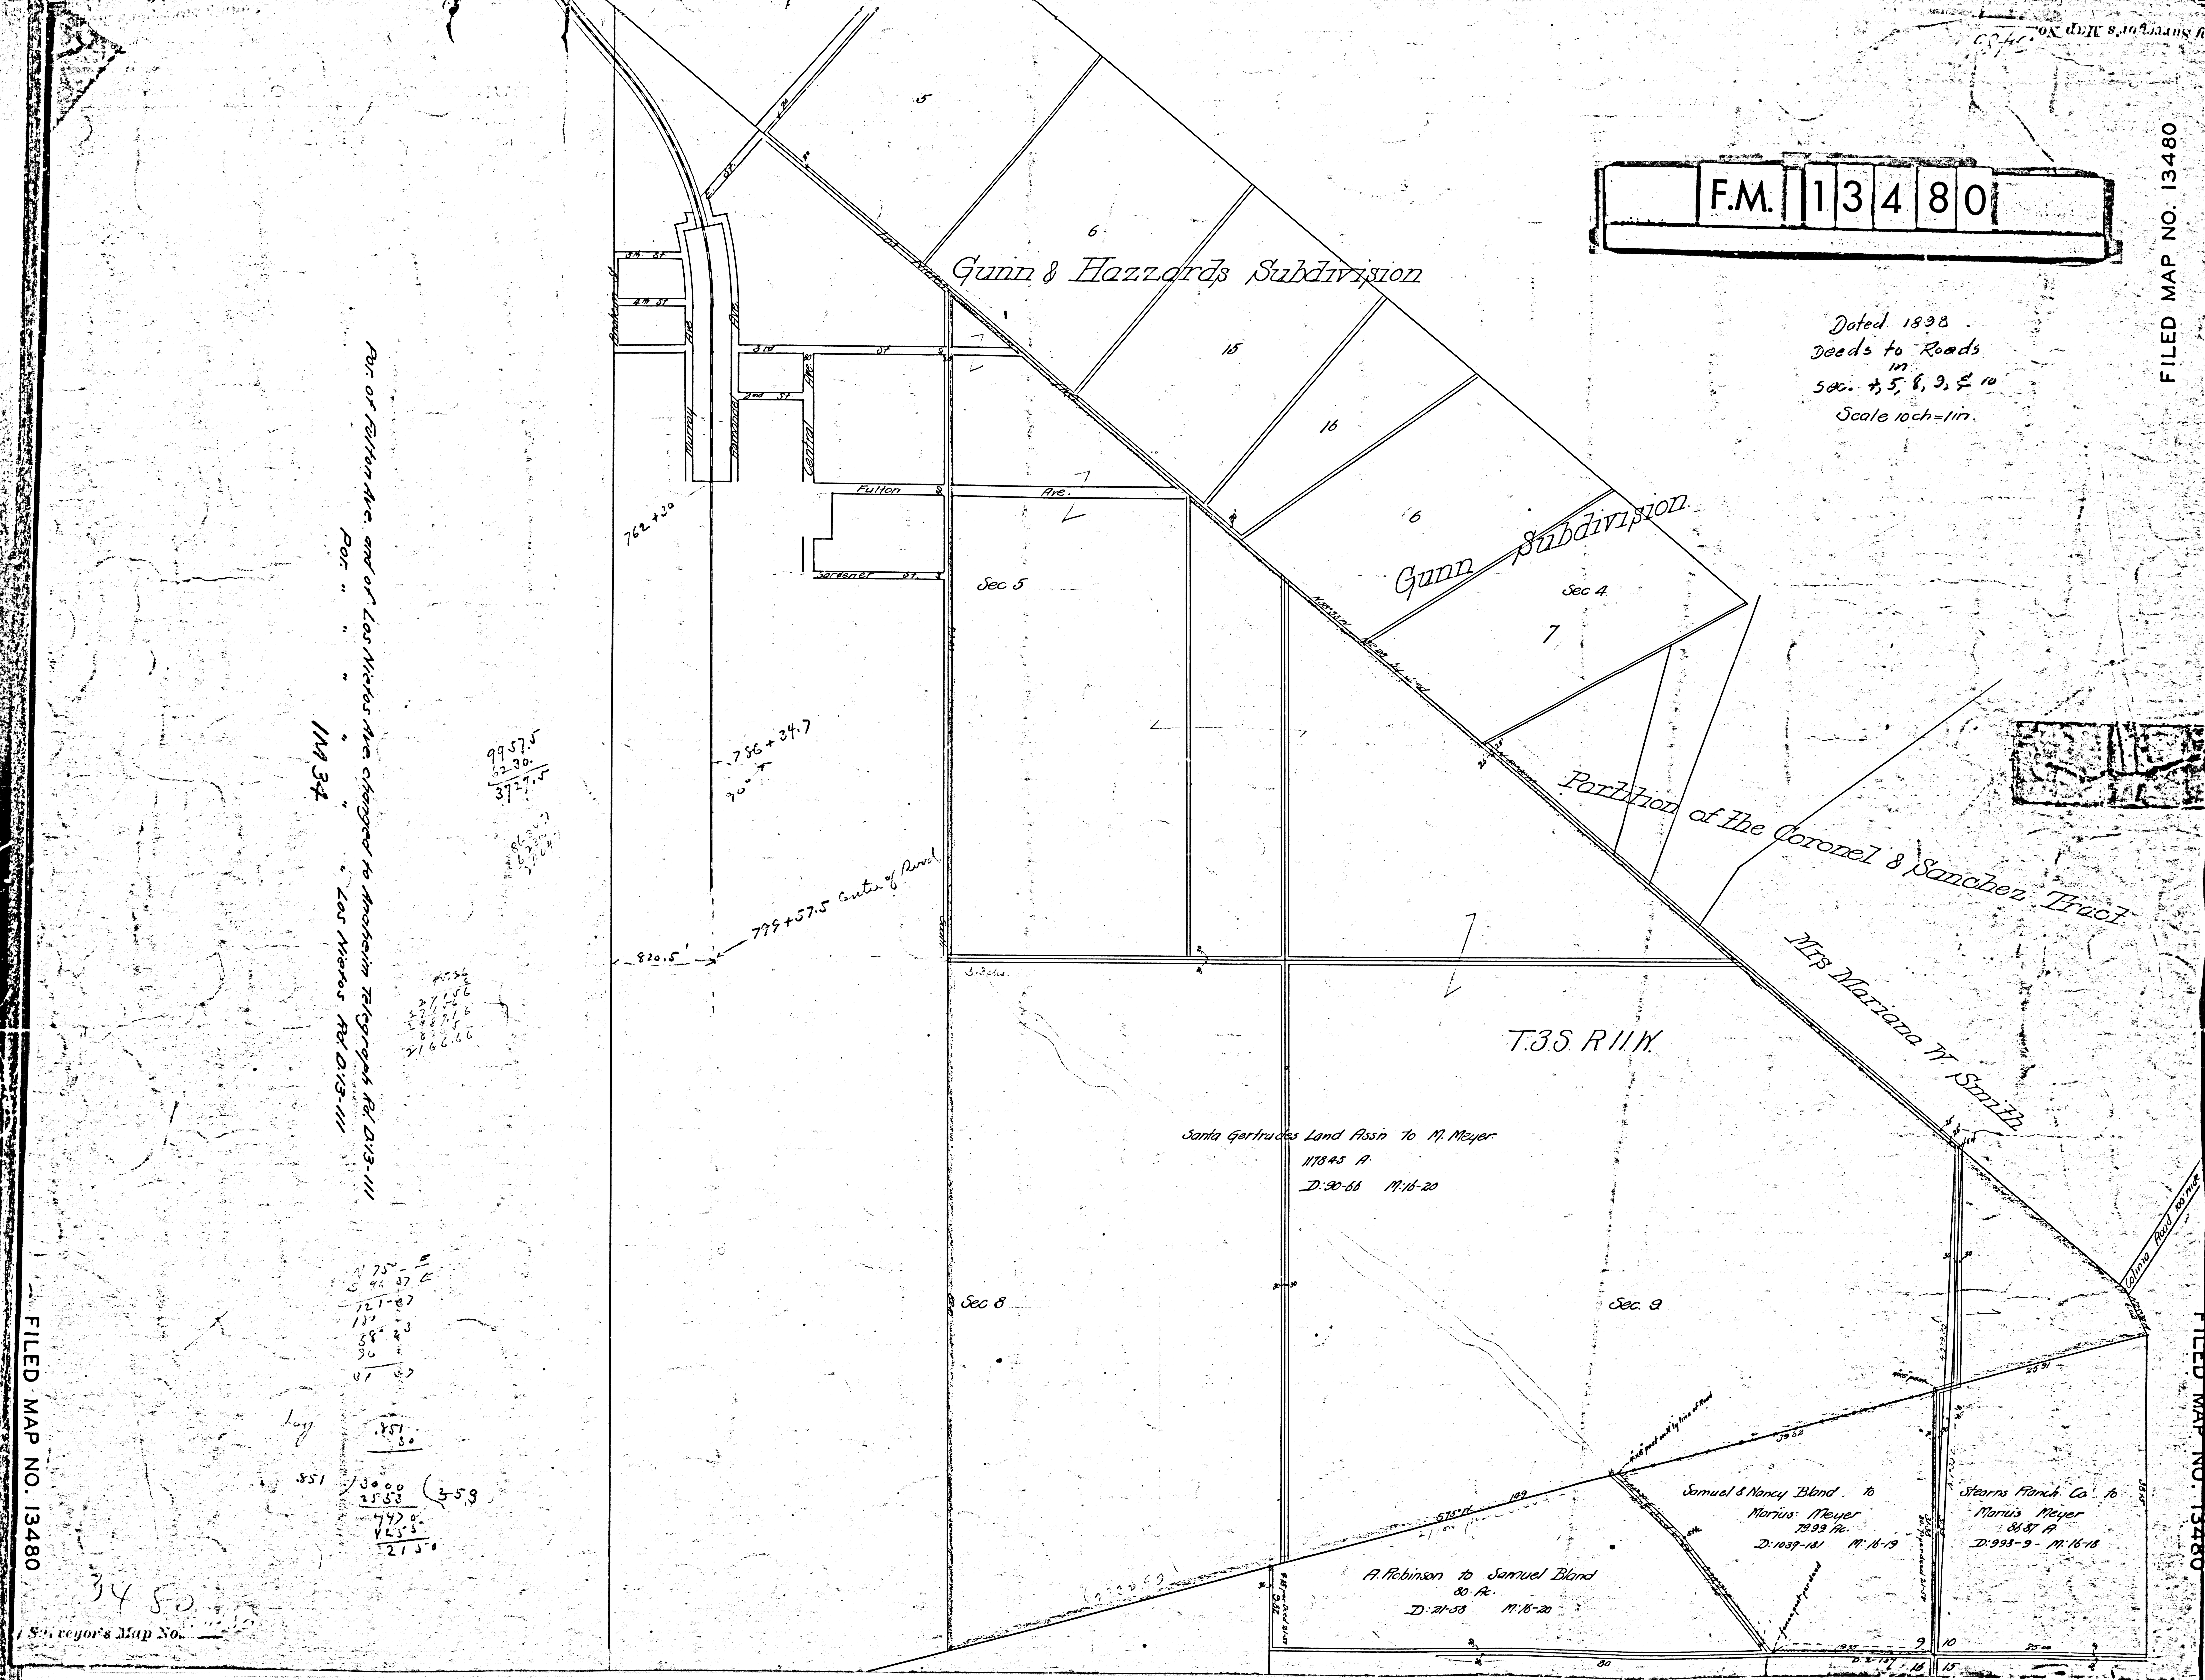
F.M. 13480
FILED MAP NO. 13480
Dated 1898
Deeds to Roads in sec. 4, 5, 8, 9, & 10
Scale 10ch=1in.
Gunn & Hazzards Subdivision
Gunn Subdivision
Partition of the Coronel & Sanchez Tract
Mrs Mariana W. Smith
T.3S. R.11W.
Sec 4
Sec 5
Sec 8
Sec. 9
Santa Gertrudes Land Assn to M. Meyer
117845 A.
D:90-66 M:16-20
A. Robinson to Samuel Bland
80 Ac.
D:21-58 M:16-20
Samuel & Nancy Bland to
Marius Meyer
79.99 Ac.
D:1039-181 M:16-19
Stearns Ranch Co. to
Marius Meyer
86.87 A.
D:998-9- M:16-18
Colima Road 100' wide
Fulton Ave.
Gardener St.
Central Ave.
Murray
Anaheim St
3rd St.
2nd St.
4th St
5th St.
Los Nietos Ave.
Por. of Fulton Ave. and of Los Nietos Ave. changed to Anaheim Telegraph Rd. D:13-111
Por. " " " " Los Nietos Rd D:13-111
IM 34
762+30
786+34.7
779+57.5 Center of Road
820.5'
FILED MAP NO. 13480
Surveyor's Map No.