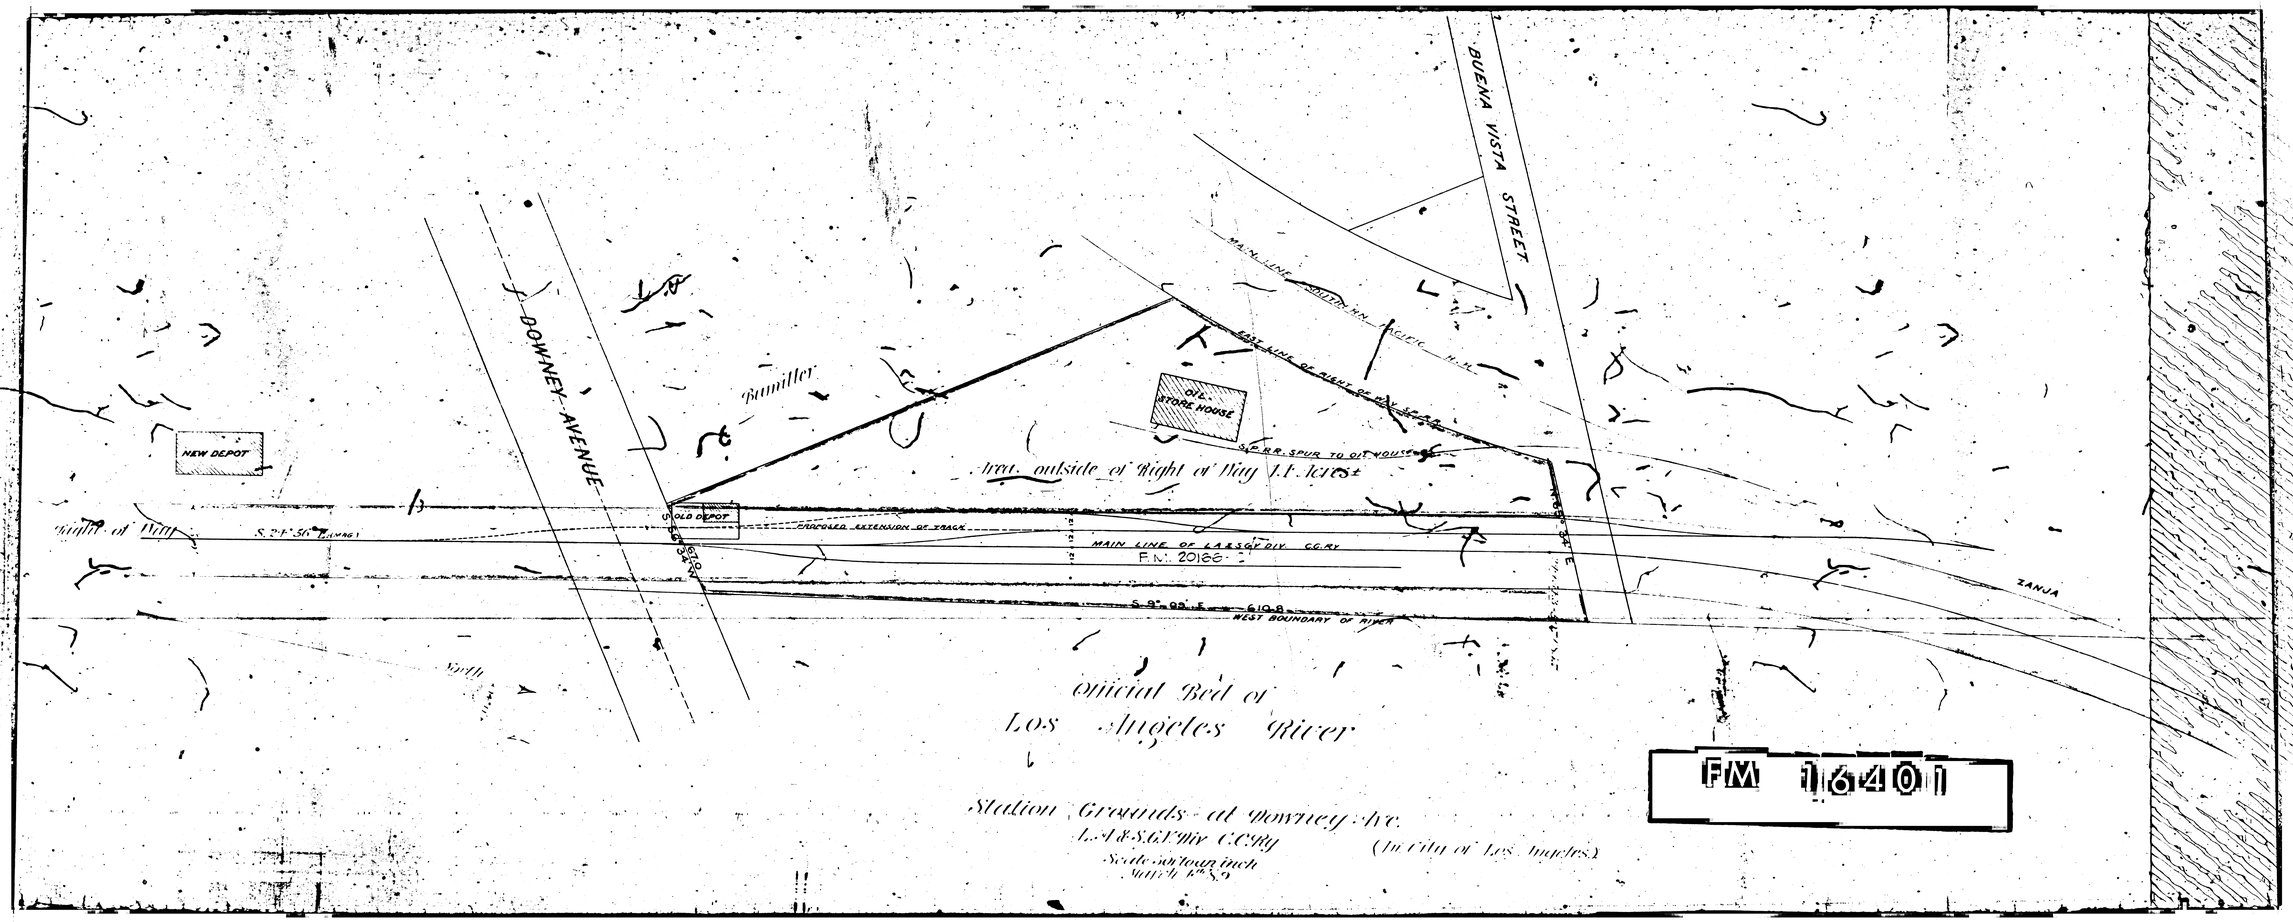
BUENA VISTA STREET
DOWNEY AVENUE
Bumiller
NEW DEPOT
OIL STORE HOUSE
MAIN LINE SOUTHERN PACIFIC R.R.
EAST LINE OF RIGHT OF WAY S.P.R.R.
S.P.R.R. SPUR TO OIL HOUSE
Area outside of Right of Way 1.1 Acres±
Right of Way
S. 24° 56' E. (MAG.)
OLD DEPOT
PROPOSED EXTENSION OF TRACK
MAIN LINE OF L.A.&S.G.V. DIV. C.C.RY
F.M. 20188
S. 9° 09' E. 610.8
WEST BOUNDARY OF RIVER
ZANJA
North
Official Bed of
Los Angeles River
Station Grounds at Downey Ave.
L.A.&S.G.V. Div. C.C.Ry
(In City of Los Angeles)
Scale 50 to an inch
March 4th 89
FM 16401