Plat of the
H. M. Stone's Subdivision of the
Glassell Tract
Showing C.C.R.R. Right of Way through same
Scale 100ft to an inch
Nov 14th 1868.

Sht 7

See later opinion and sketch in D. 22-165.

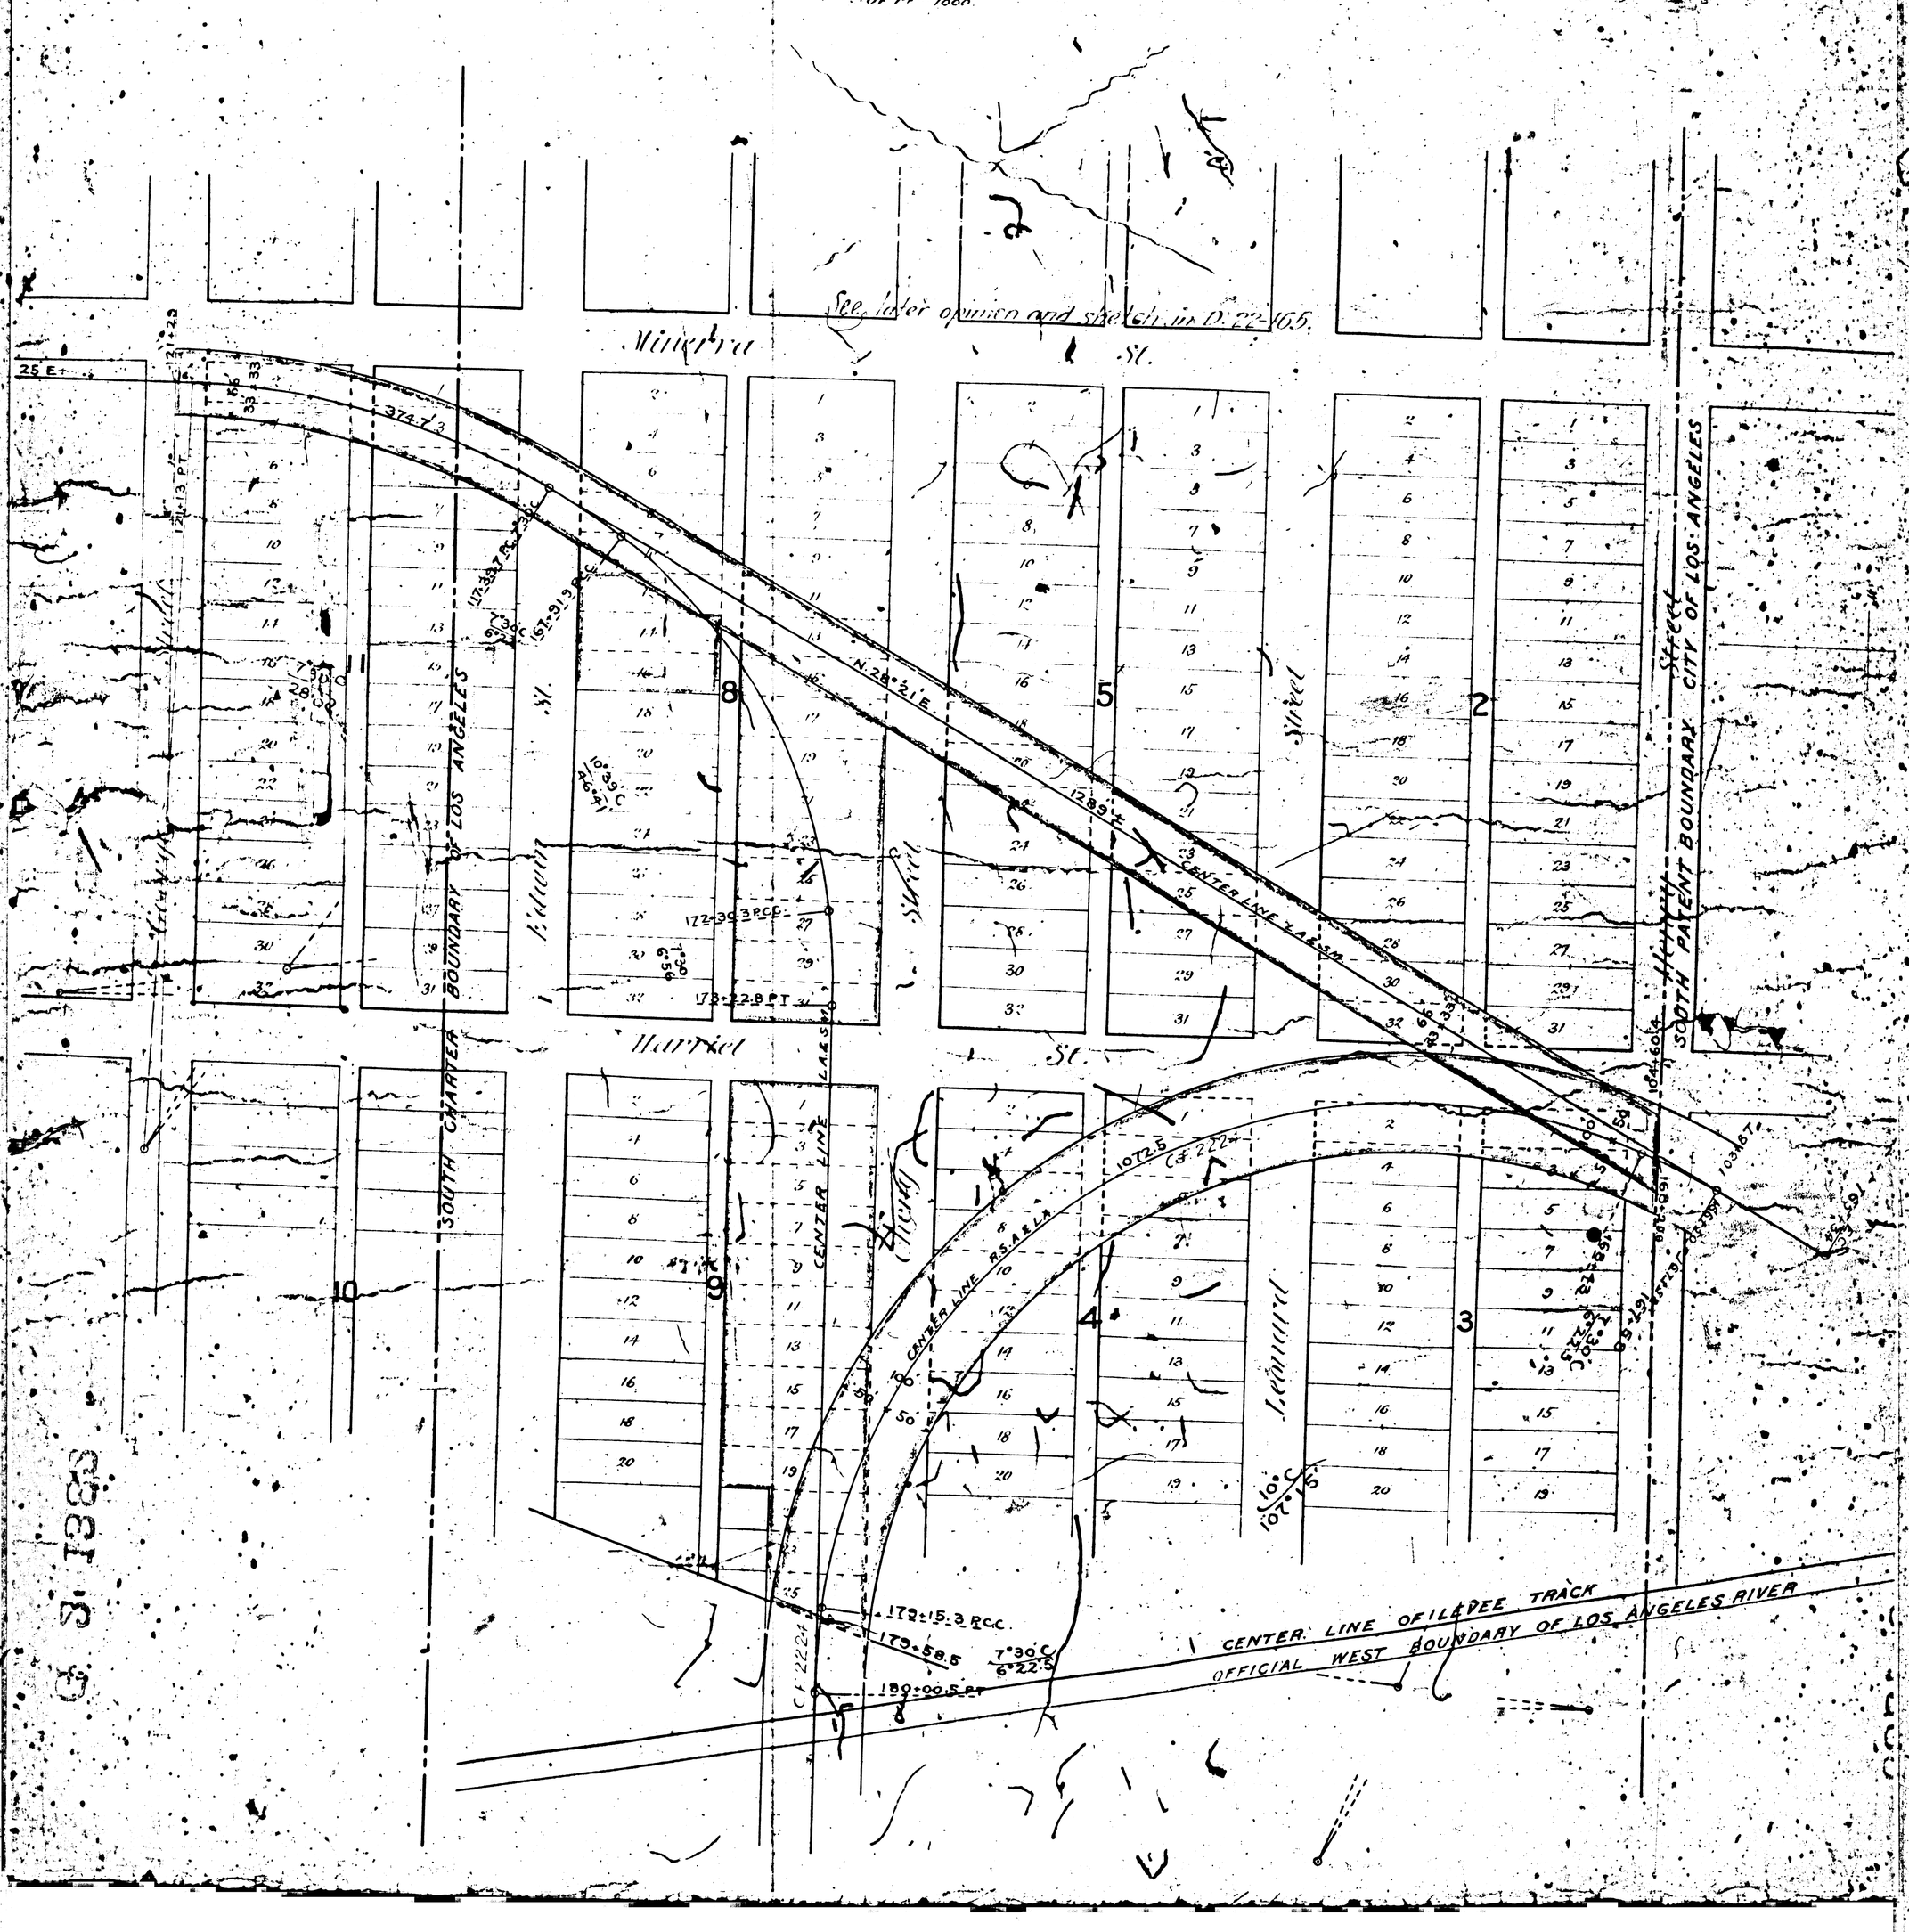
Center Line R.S.A. & L.A.
South Charter Boundary City of Los Angeles
South Patent Boundary City of Los Angeles
Center Line of Levee Track
Official West Boundary of Los Angeles River
N. 28° 21' E.
1289.2'
374.7'
172.39.3 P.C.C.
173.22.8 P.T.
172.39.3 P.C.C.
179.58.5
180.00.5 P.T.
C.S. 222.4
1072.5
C.S. 222.4
1030.6'
1084.6'
