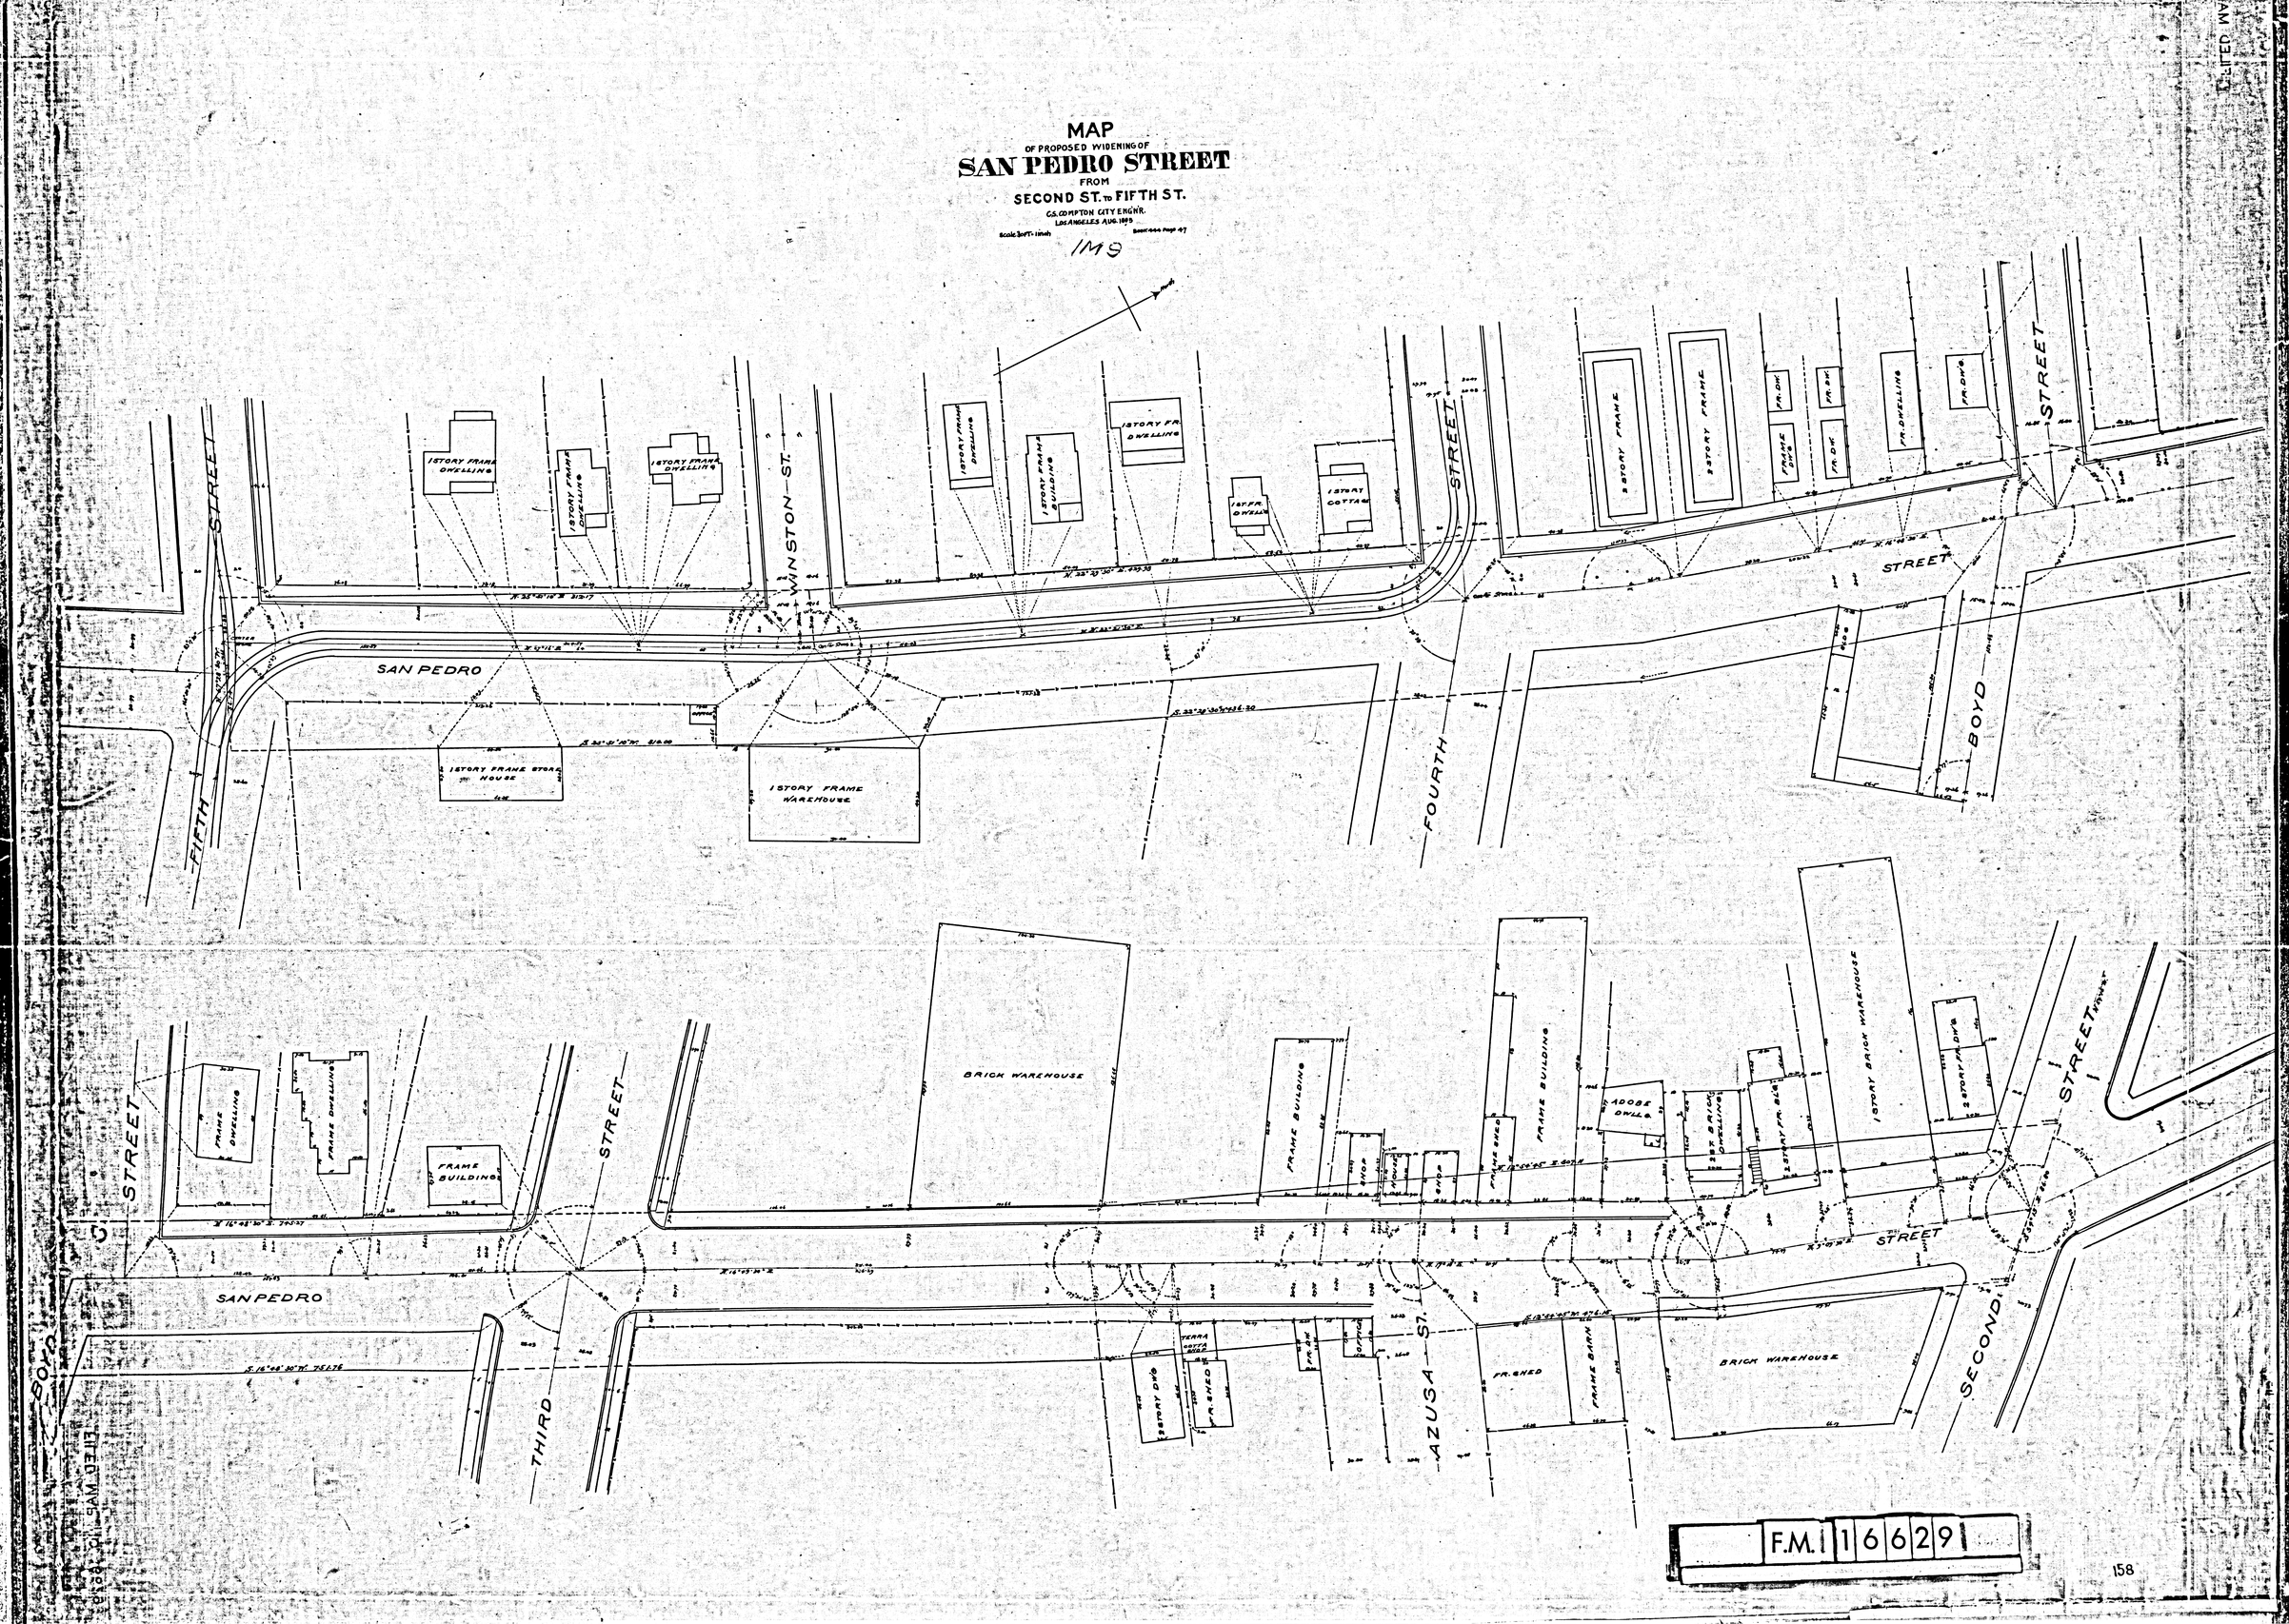
MAP
OF PROPOSED WIDENING OF
SAN PEDRO STREET
FROM
SECOND ST. TO FIFTH ST.
C.S. COMPTON CITY ENGR.
LOS ANGELES AUG. 1889
Scale 30 FT. = 1 inch
Book 444 Page 47
1M9
FIFTH STREET
WINSTON ST.
FOURTH STREET
BOYD STREET
SAN PEDRO
1 STORY FRAME DWELLING
1 STORY FRAME DWELLING
1 STORY FRAME DWELLING
1 STORY FRAME DWELLING
1 STORY FRAME BUILDING
1 STORY FR. DWELLING
1 ST. FR. DWELL.
1 STORY COTTAGE
2 STORY FRAME
2 STORY FRAME
FR. DW.
FR. DW.
FR. DW.
FR. DWELLING
FR. DW'G.
1 STORY FRAME STORE HOUSE
1 STORY FRAME WAREHOUSE
THIRD STREET
SAN PEDRO
BOYD STREET
FRAME DWELLING
FRAME DWELLING
FRAME BUILDING
BRICK WAREHOUSE
FRAME BUILDING
SHOP
HOUSE
SHOP
FRAME SHED
FRAME BUILDING
ADOBE DWLG.
2 ST. BRICK DWELLING
2 STORY FR. BLG.
1 STORY BRICK WAREHOUSE
2 STORY FR. DW'G.
SECOND STREET
2 STORY DW'G.
TERRA COTTA SHOP
FR. SHED
FR. DW.
OFFICE
AZUSA ST.
FR. SHED
FRAME BARN
BRICK WAREHOUSE
F.M. 16629
158