



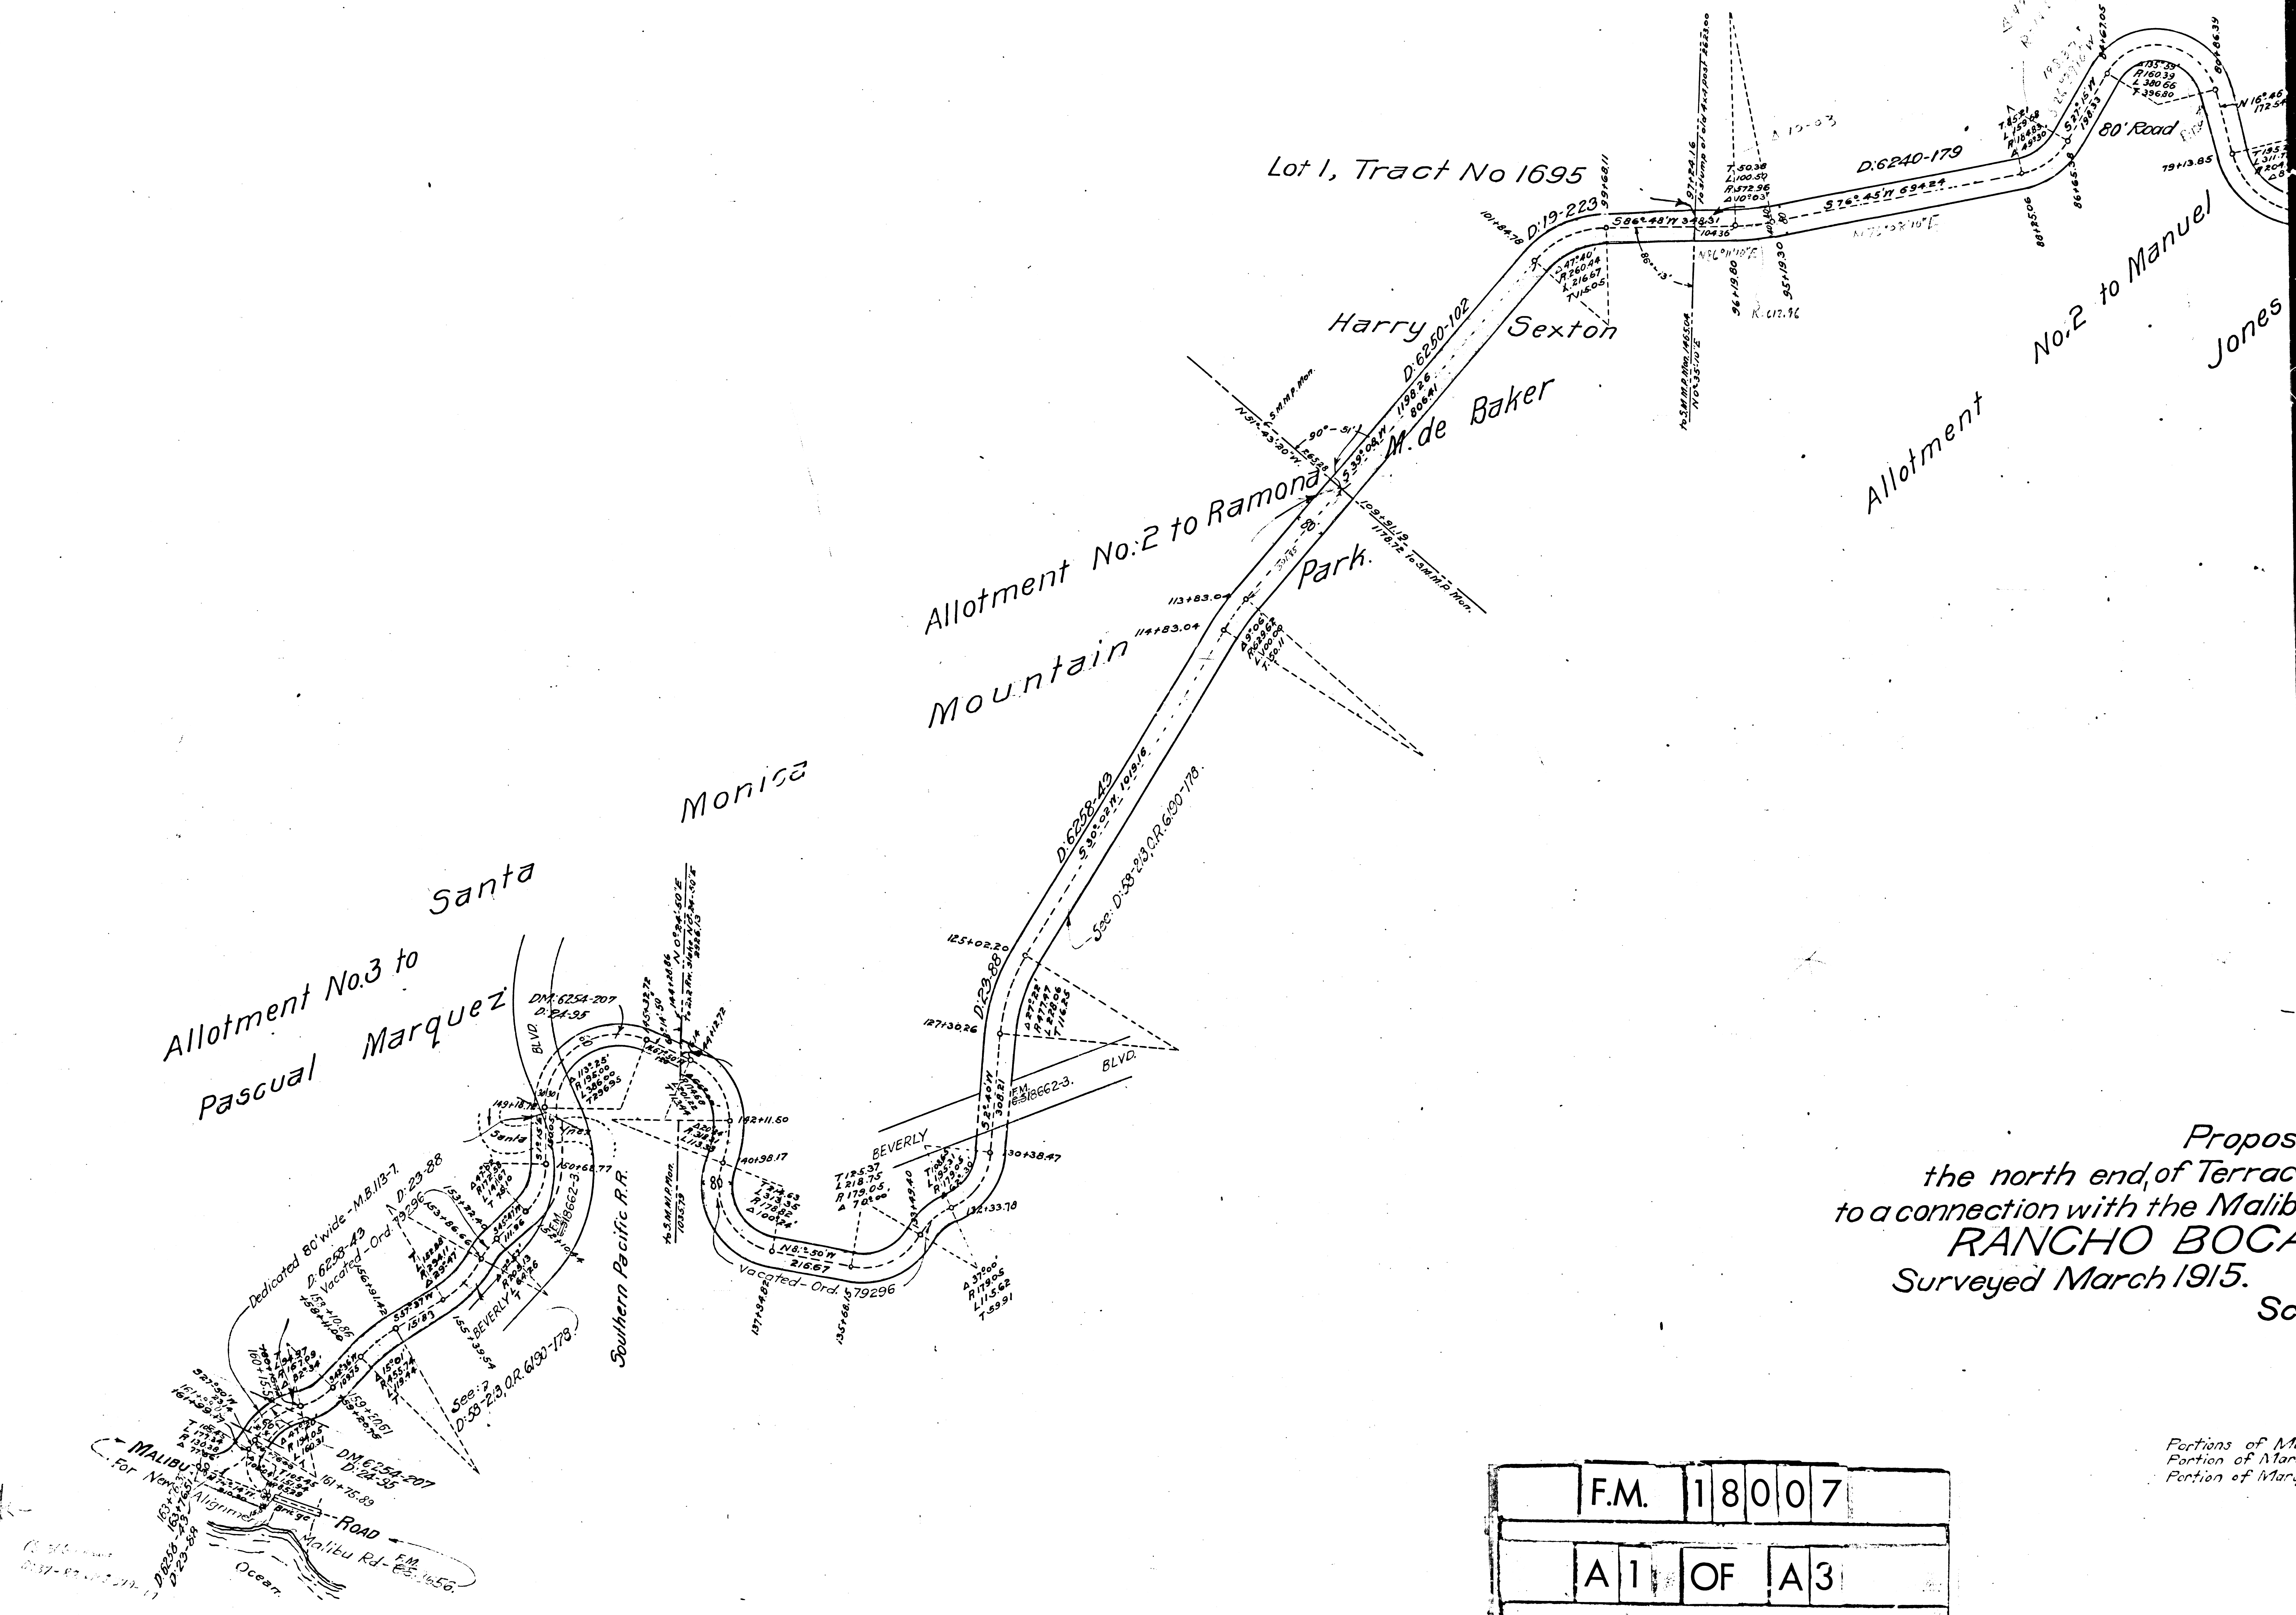

Proposed
the north end of Terrace
to a connection with the Malibu
RANCHO BOCA
Surveyed March 1915.
Scale

Portions of Map
Portion of Map
Portion of Map

 

Proposed road from
the north end of Terrace Drive, west of Rustic Cañon
to a connection with the Malibu Road in Santa Ynez Cañon, in the
RANCHO BOCA de SANTA MONICA
Surveyed March 1915.

Wilkie Woodard
Civil Engineer.


Scale 1" = 200'

Field Work. J. M. Tate
F.B. Binder No. B-p 1-79
Def. & Traced J. M. T.
Profile No. 230
Calculations 24-102
Map revised May 22-15

I.M. 58

Portions of Marquez Ave. vacated - Ord. 57023
Portion of Marquez Ave. vacated - Ord. 57105
Portion of Marquez Ave. vacated - R.B. 17-269 D:12-240 - See Ord. 34794

F.M.	1	8	0	0	7
A	2	OF	A	3	

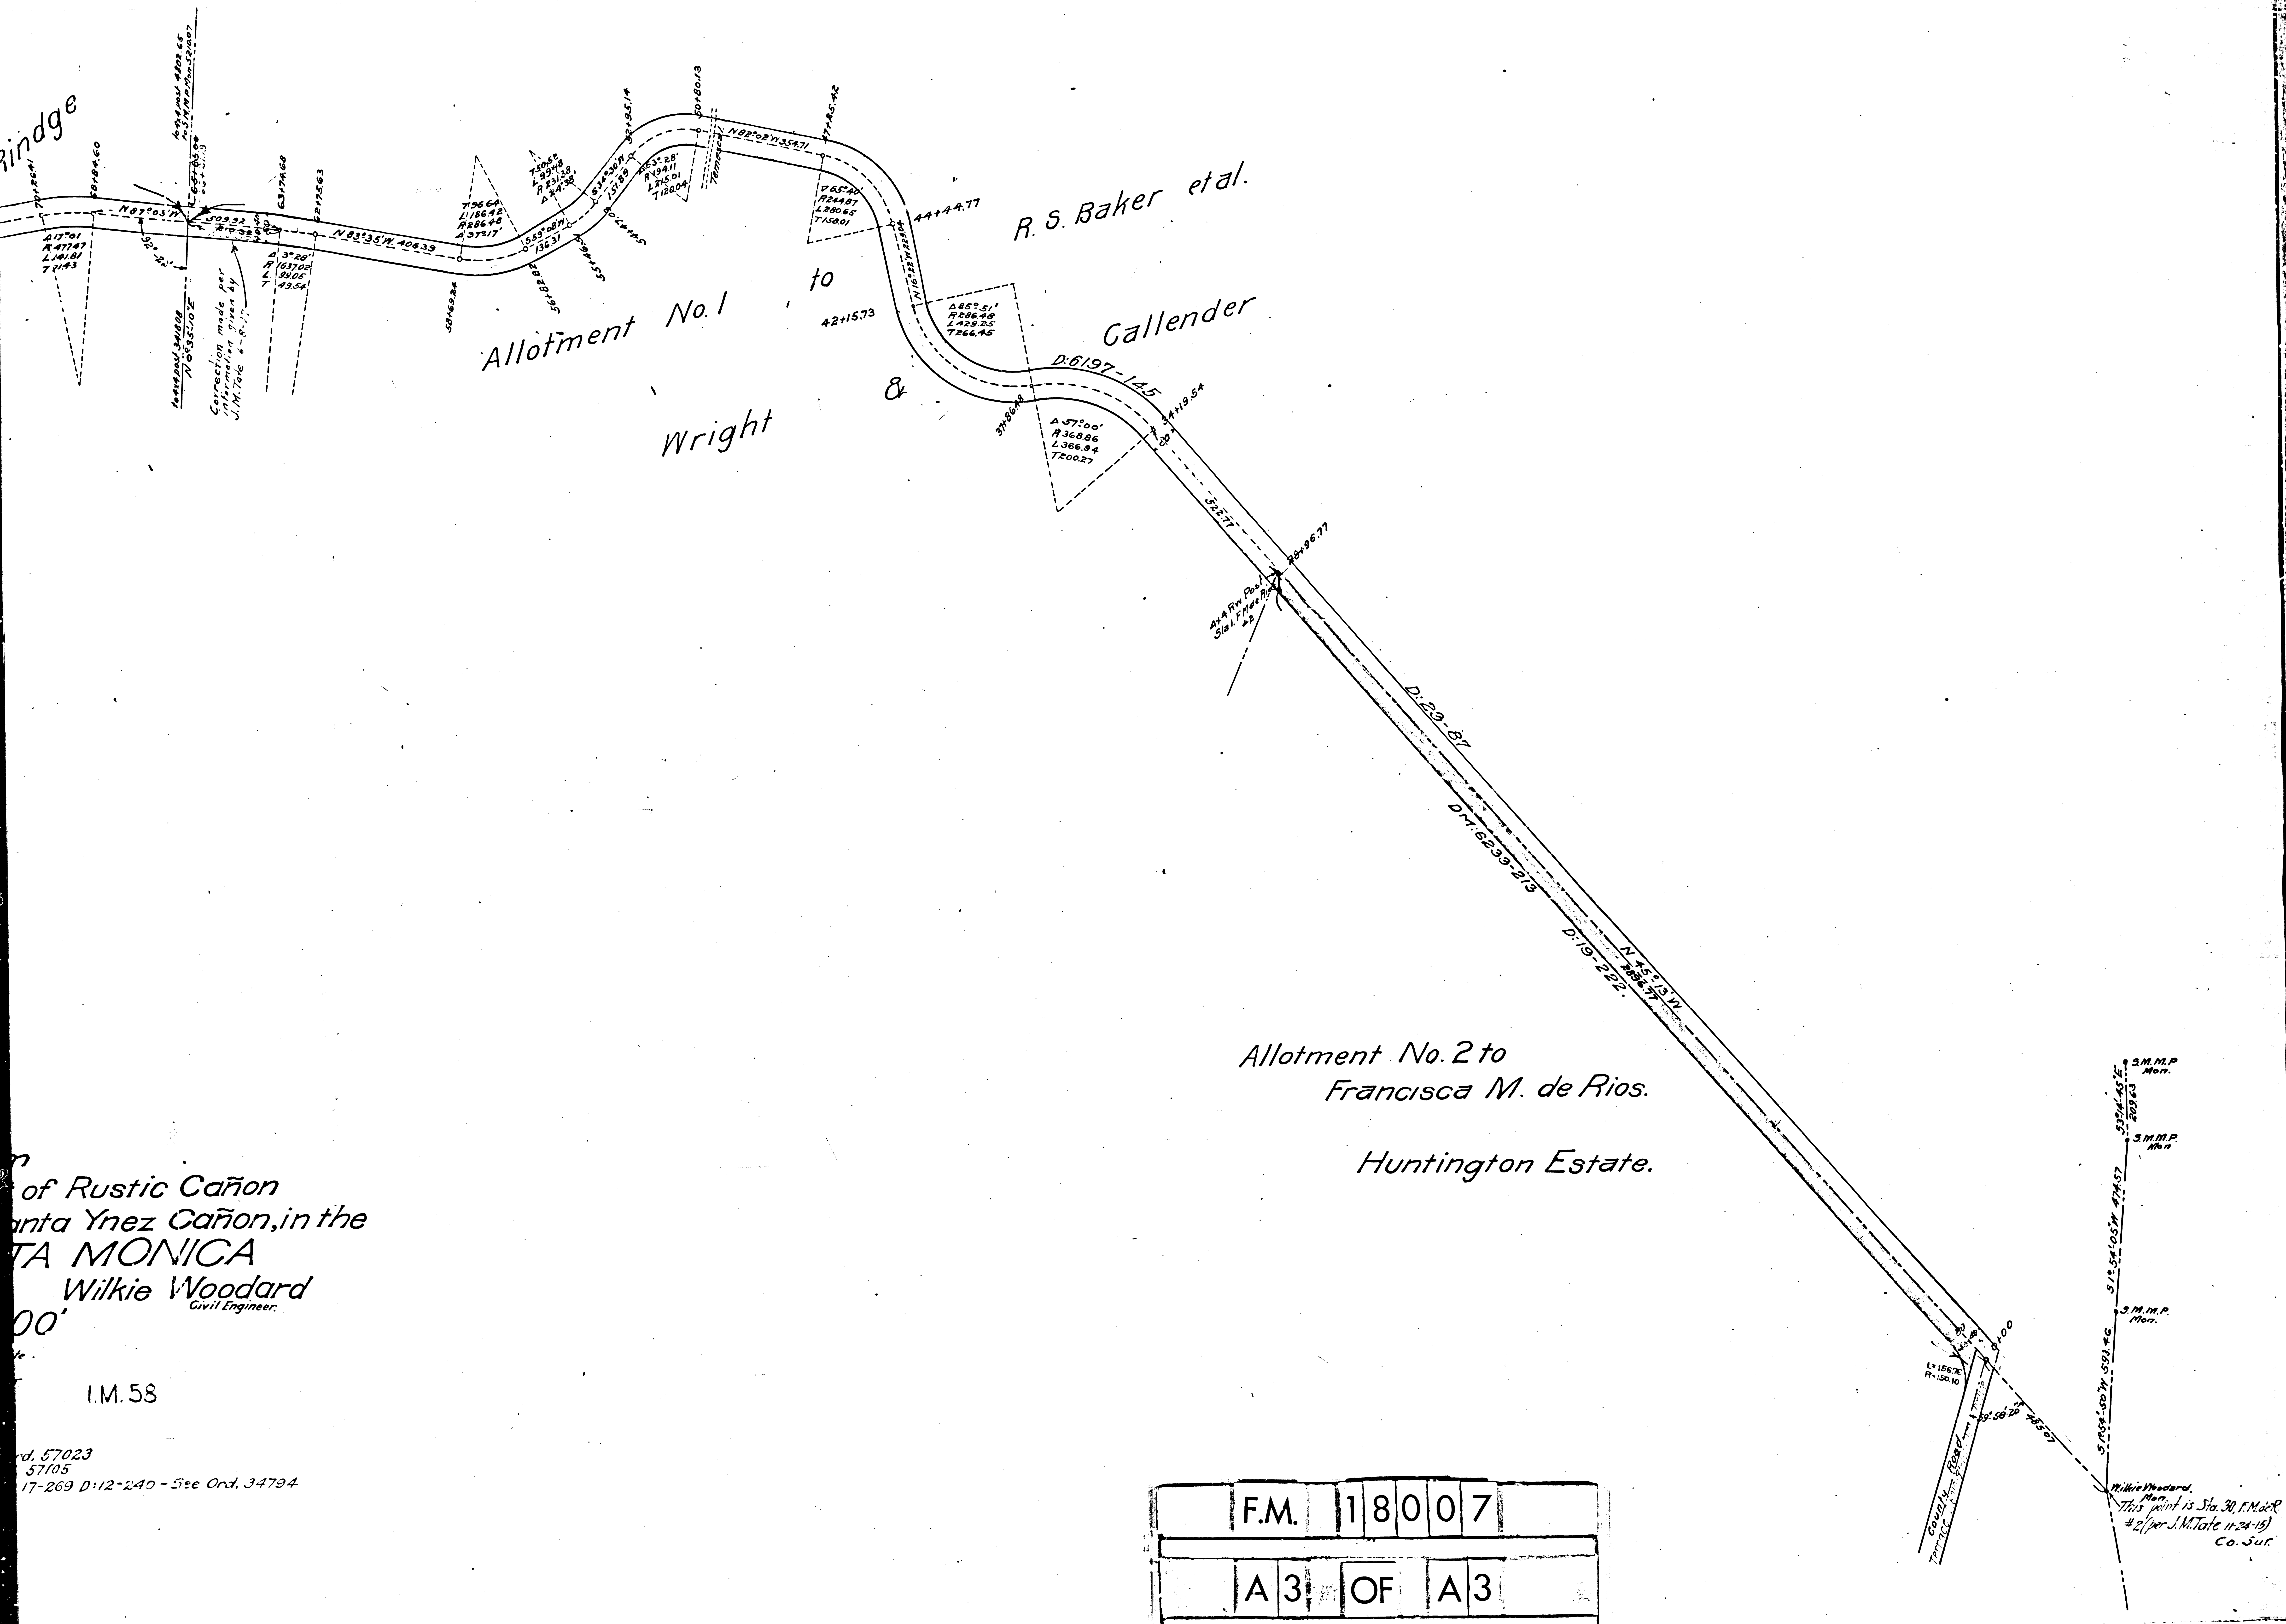

of Rustic Cañon
 Santa Ynez Cañon, in the
 TA MONICA
 Wilkie Woodard
 Civil Engineer

I.M. 58

Ord. 57023
 57105
 17-269 D:12-240 - See Ord. 34794

F.M.	1	8	0	0	7
A	3	OF	A	3	

3 M.M.P. Mon.
 3 M.M.P. Mon.
 3 M.M.P. Mon.
 Wilkie Woodard, Civil Engineer
 This point is Sta. 30 F.M. de R.
 #2 (per J.M. Tate 11-24-15)
 Co. Sur.