

DIV	COUNTY	ROUTE	SECT	SHEET NO.	TOTAL SHEETS
VII	LA.	4	D	11	28


W. Lewis Clark
 Div. Engr. Div. VII.
 Approved *Apr. 13, 1914.*
Geo. P. Winslow
 Highway Engineer

IM. 17


Harriett E. Barneson and
Rea E. Maynard

U.S. Government
Homestead Entry No 021114
By Edward A. Cline

U.S. Government
Homestead Entry No 021114
By Edward A. Cline

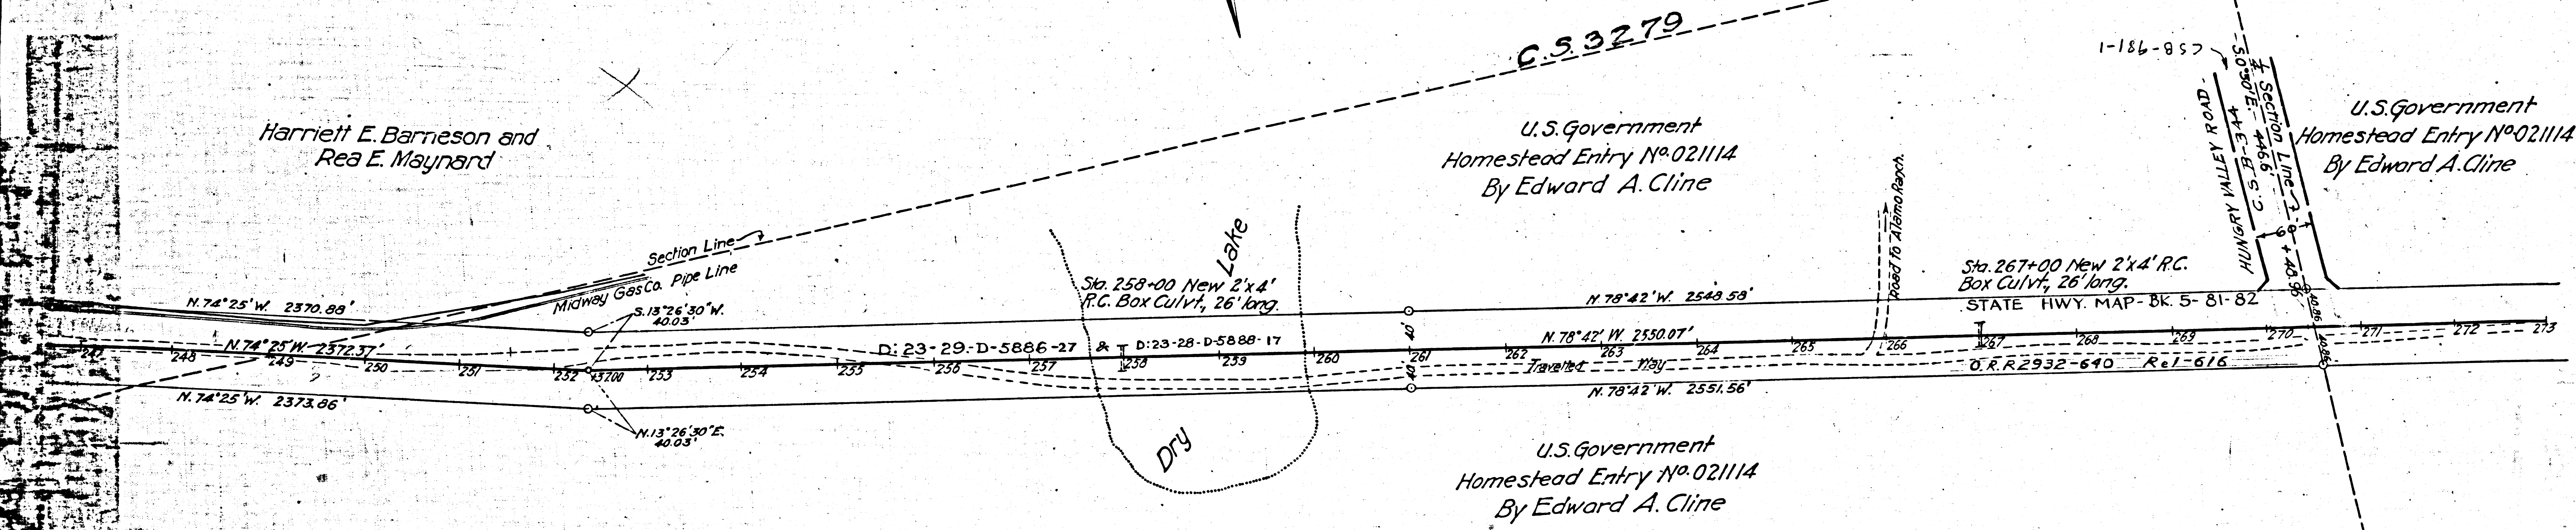


See Sheet No. 4

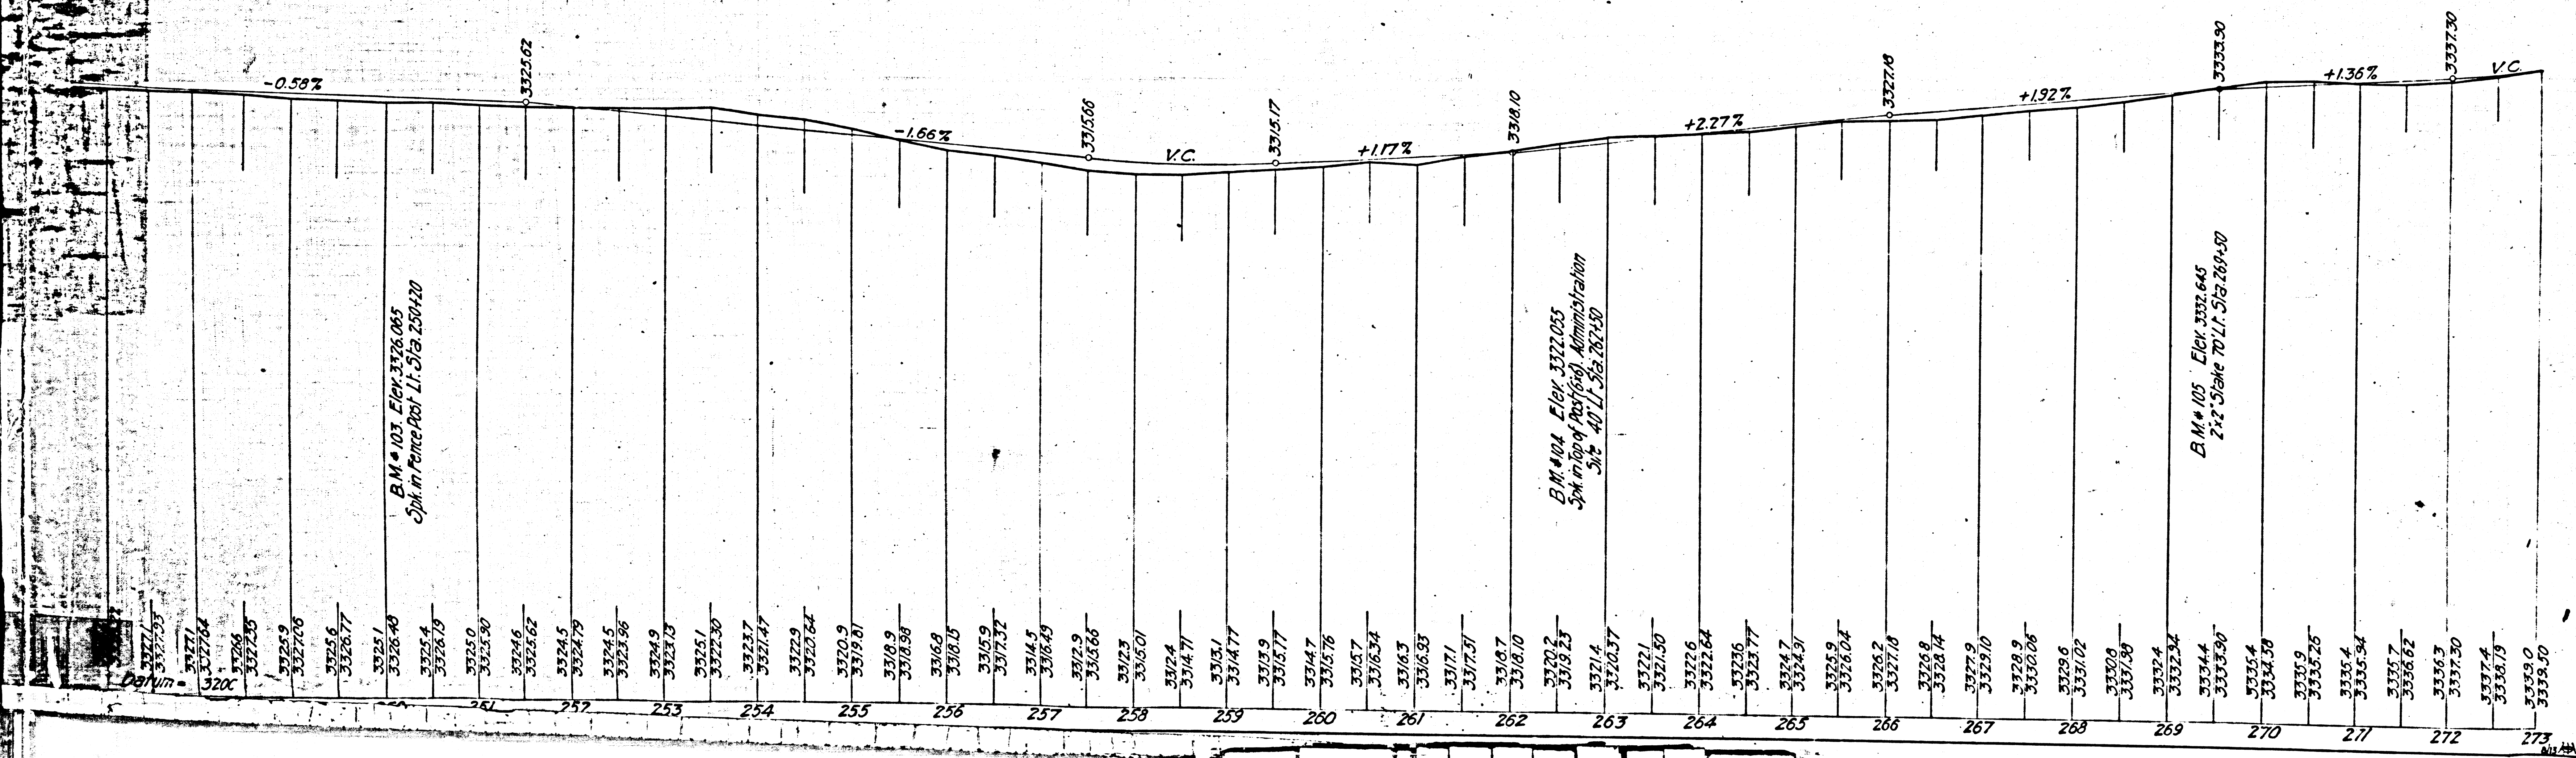

F.M. 18013-5

A 1 OF A 17

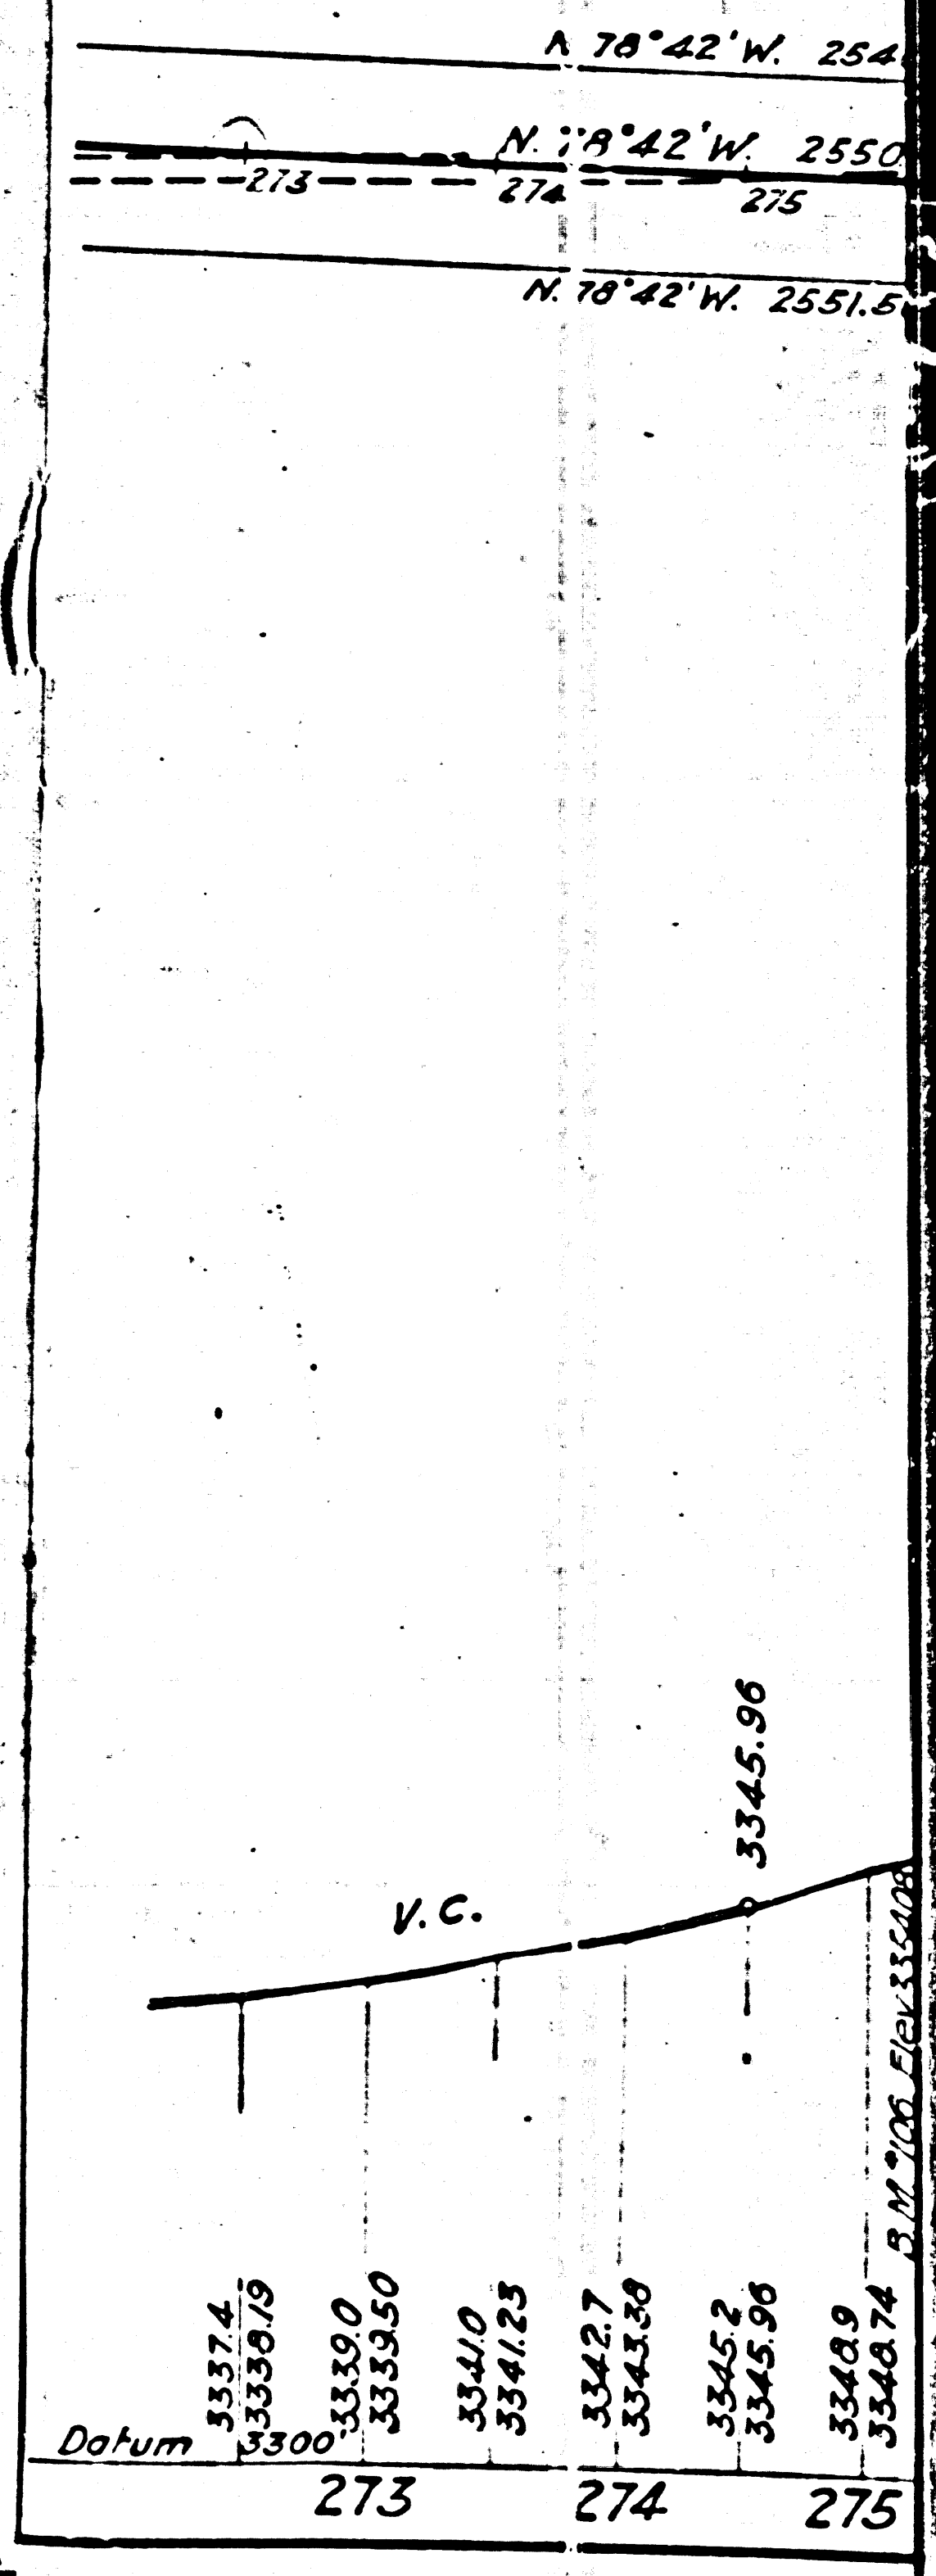

U.S. Government
Homestead Entry No. 021114
By Edward A. Cline

R.18 W.

U.S. Government
Homestead Entry No. 021114
By Edward A. Cline

271 272 273


36% V.C.

3357.4
3356.54
3357.7
3356.62
3356.3
3357.30
3357.4
3356.19
3357.2
3356.50

271 272 273

W. Lewis Clark
Div. Engr. Div. VII
Approved Apr. 13, 1914
Geo. P. Winslow
1st Asst. Highway Engr.

SECTION 16
T.8 N. R.18 W.
Harriet E. Barneson
and
Rea E. Maynard


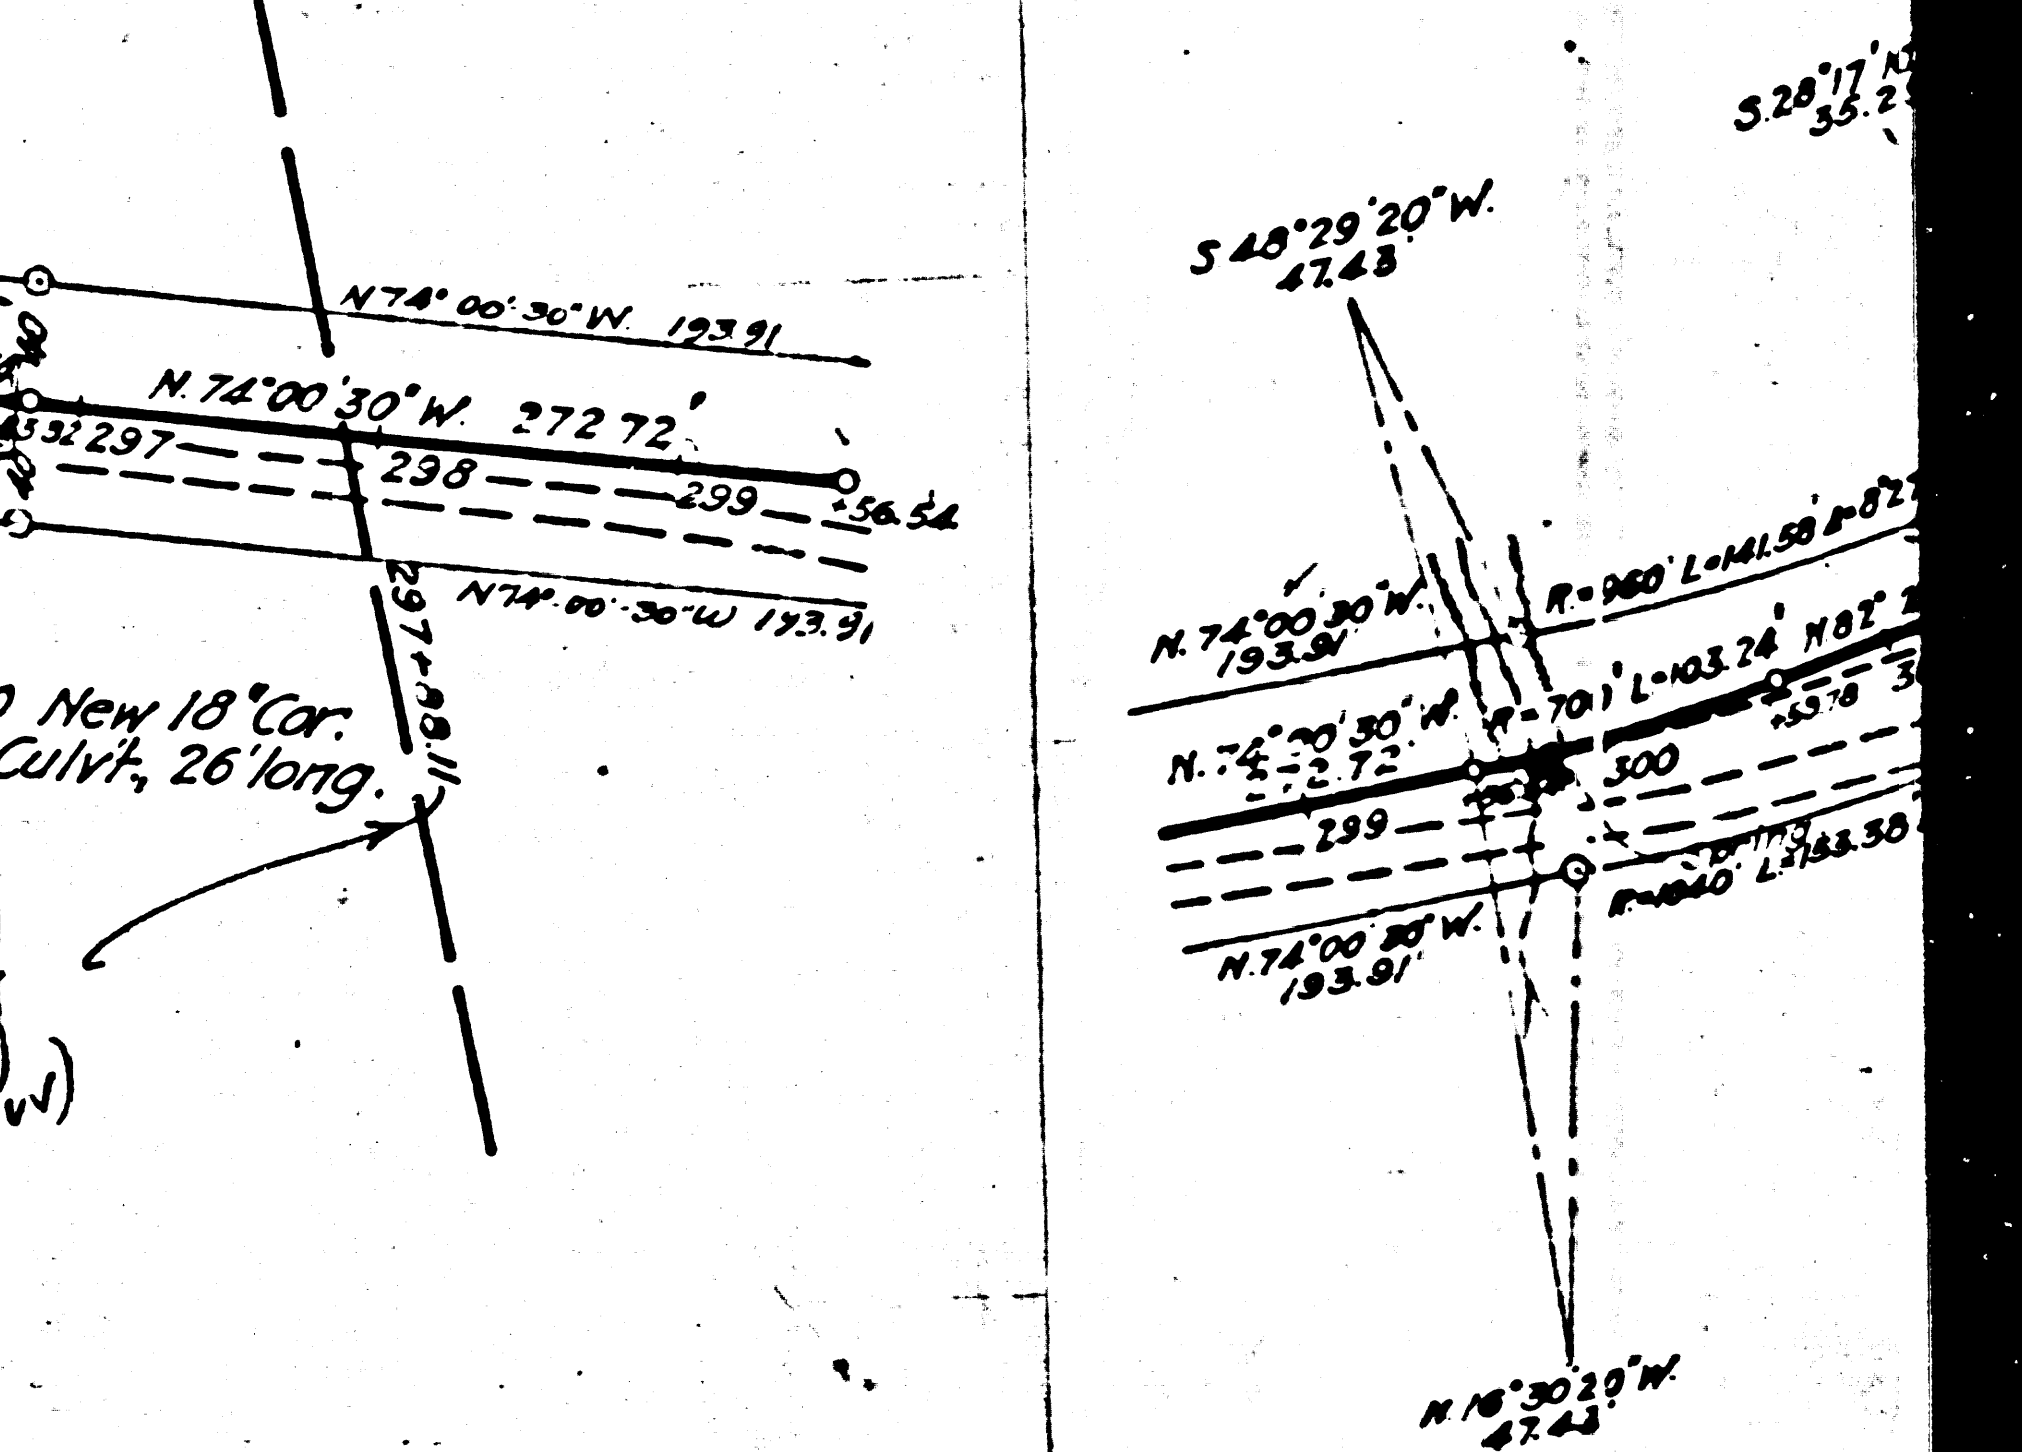


SECTION 22
T.8 N. R.18 W.

SECTION 15
T.8 N. R.18 W.

U.S. Government
Homestead Entry No. 021114
By Edward A. Cline

U.S. Government
Homestead Entry No. 021114
By Edward A. Cline

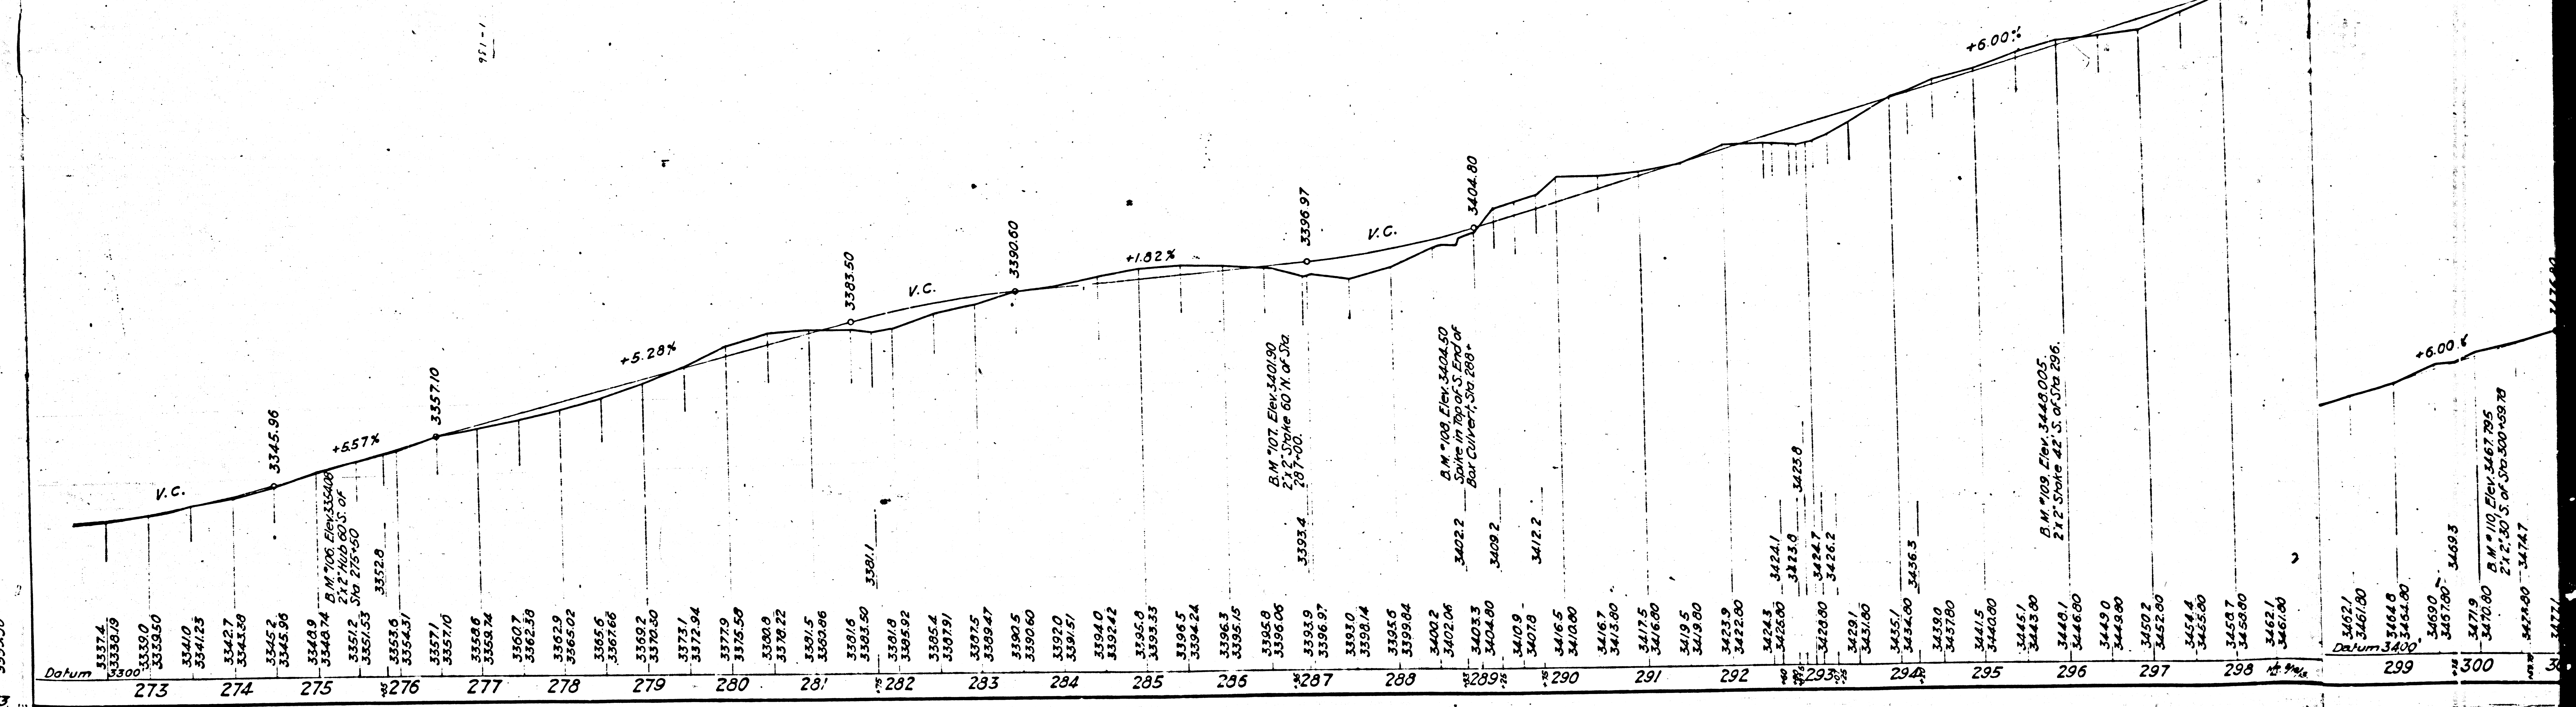
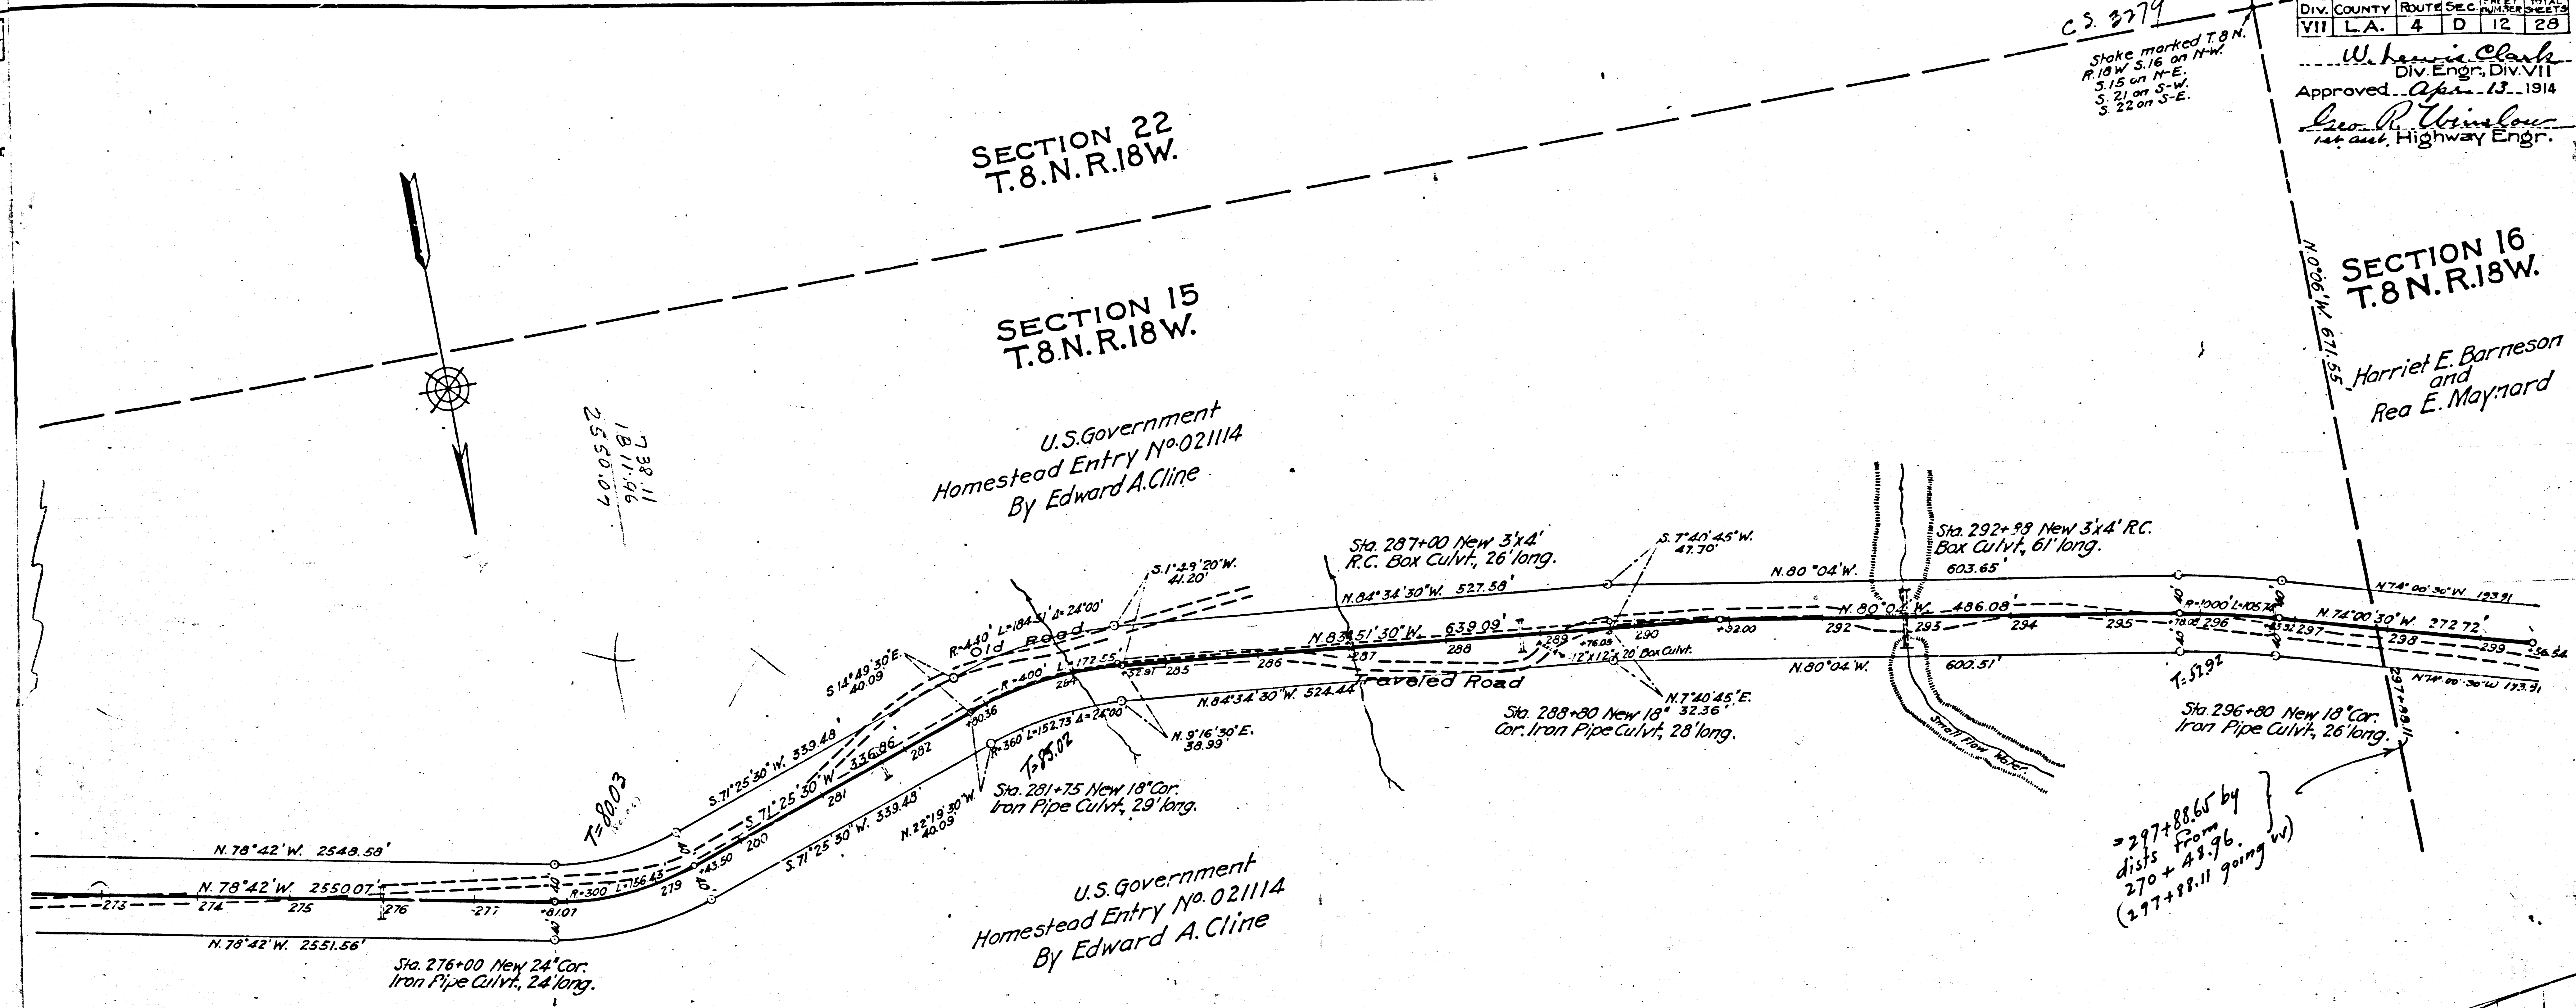


W. Lewis Clark
Div. Engr. Div. VII
Approved Apr. 13, 1914
Geo. R. Winslow
1st Asst. Highway Engr.

W. Lewis Clark
Div. Engr. Div. VII
Approved Apr. 13, 1914
Geo. R. Winslow
1st Asst. Highway Engr.

SECTION 16
T.8 N. R. 18 W.

Harriet E. Barneson and
Rea E. Maynard

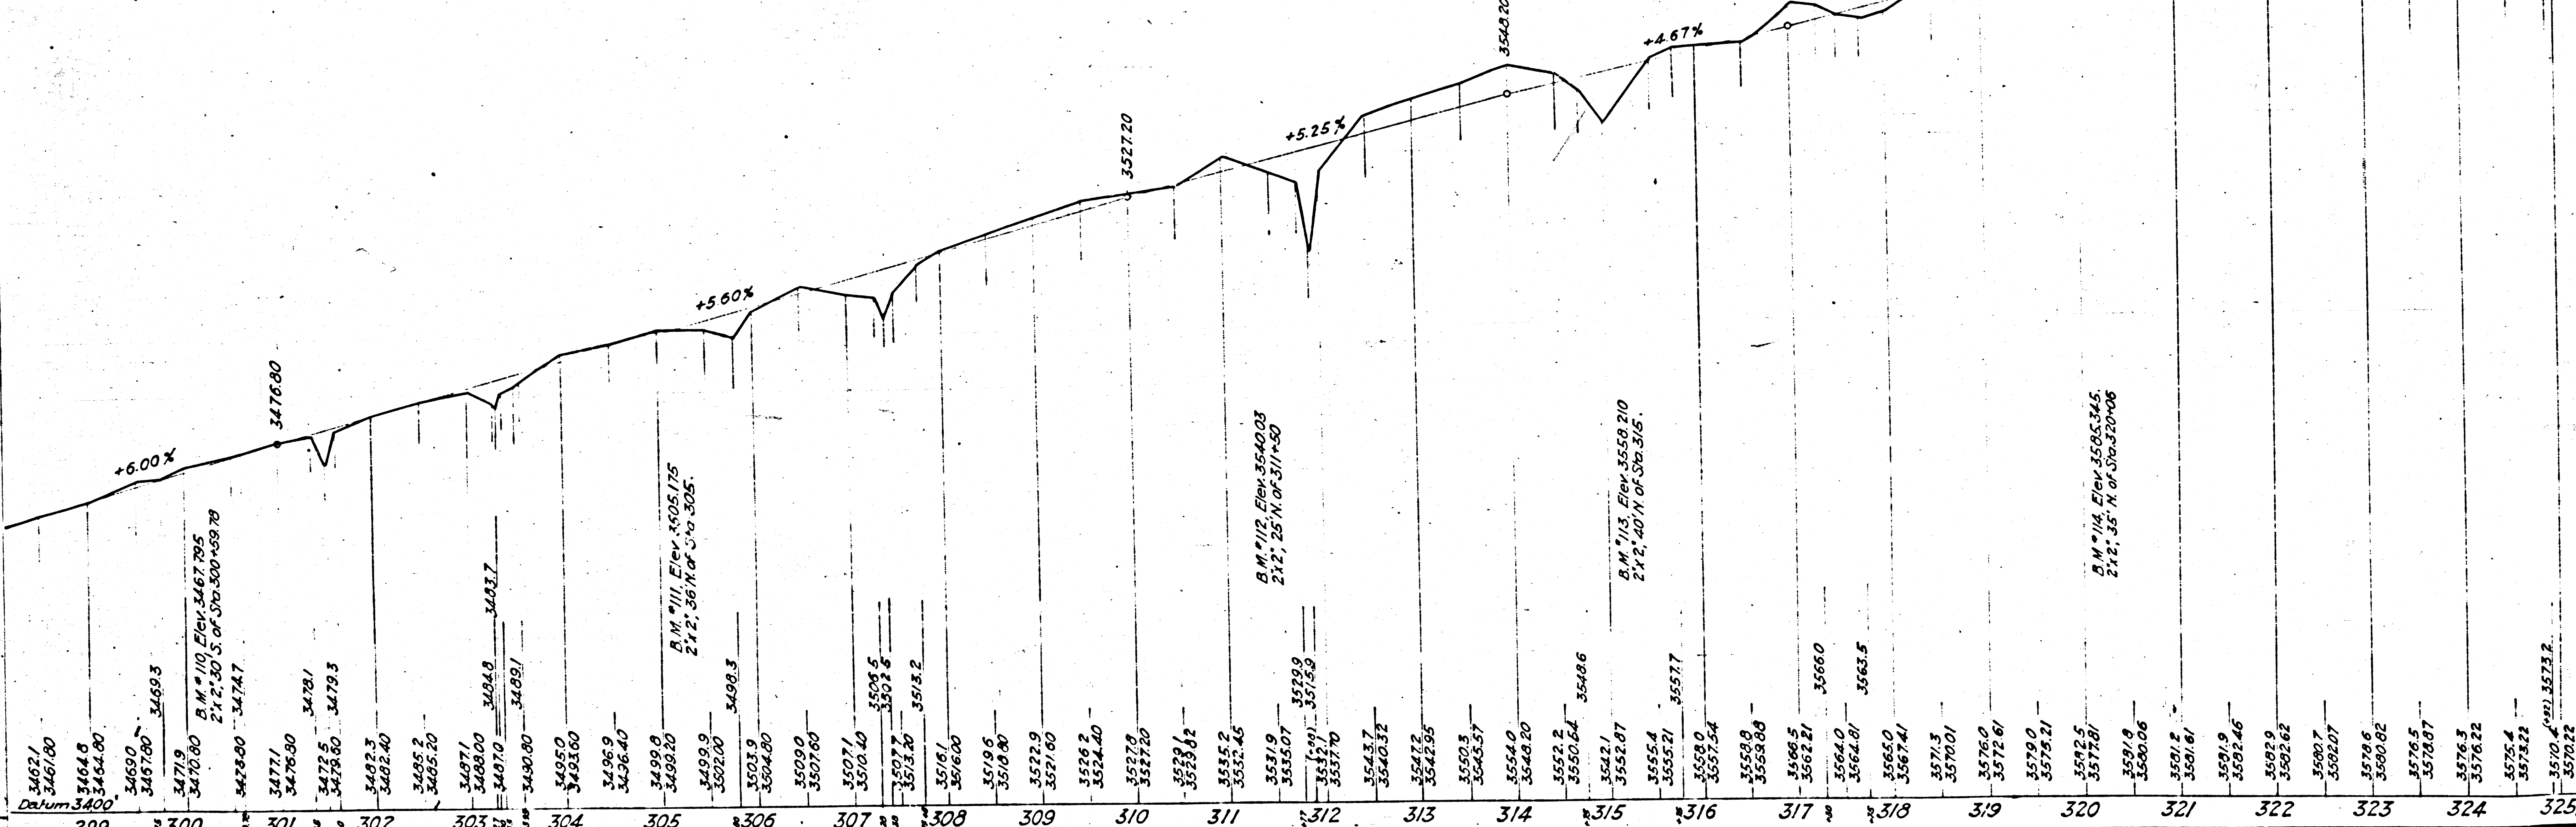
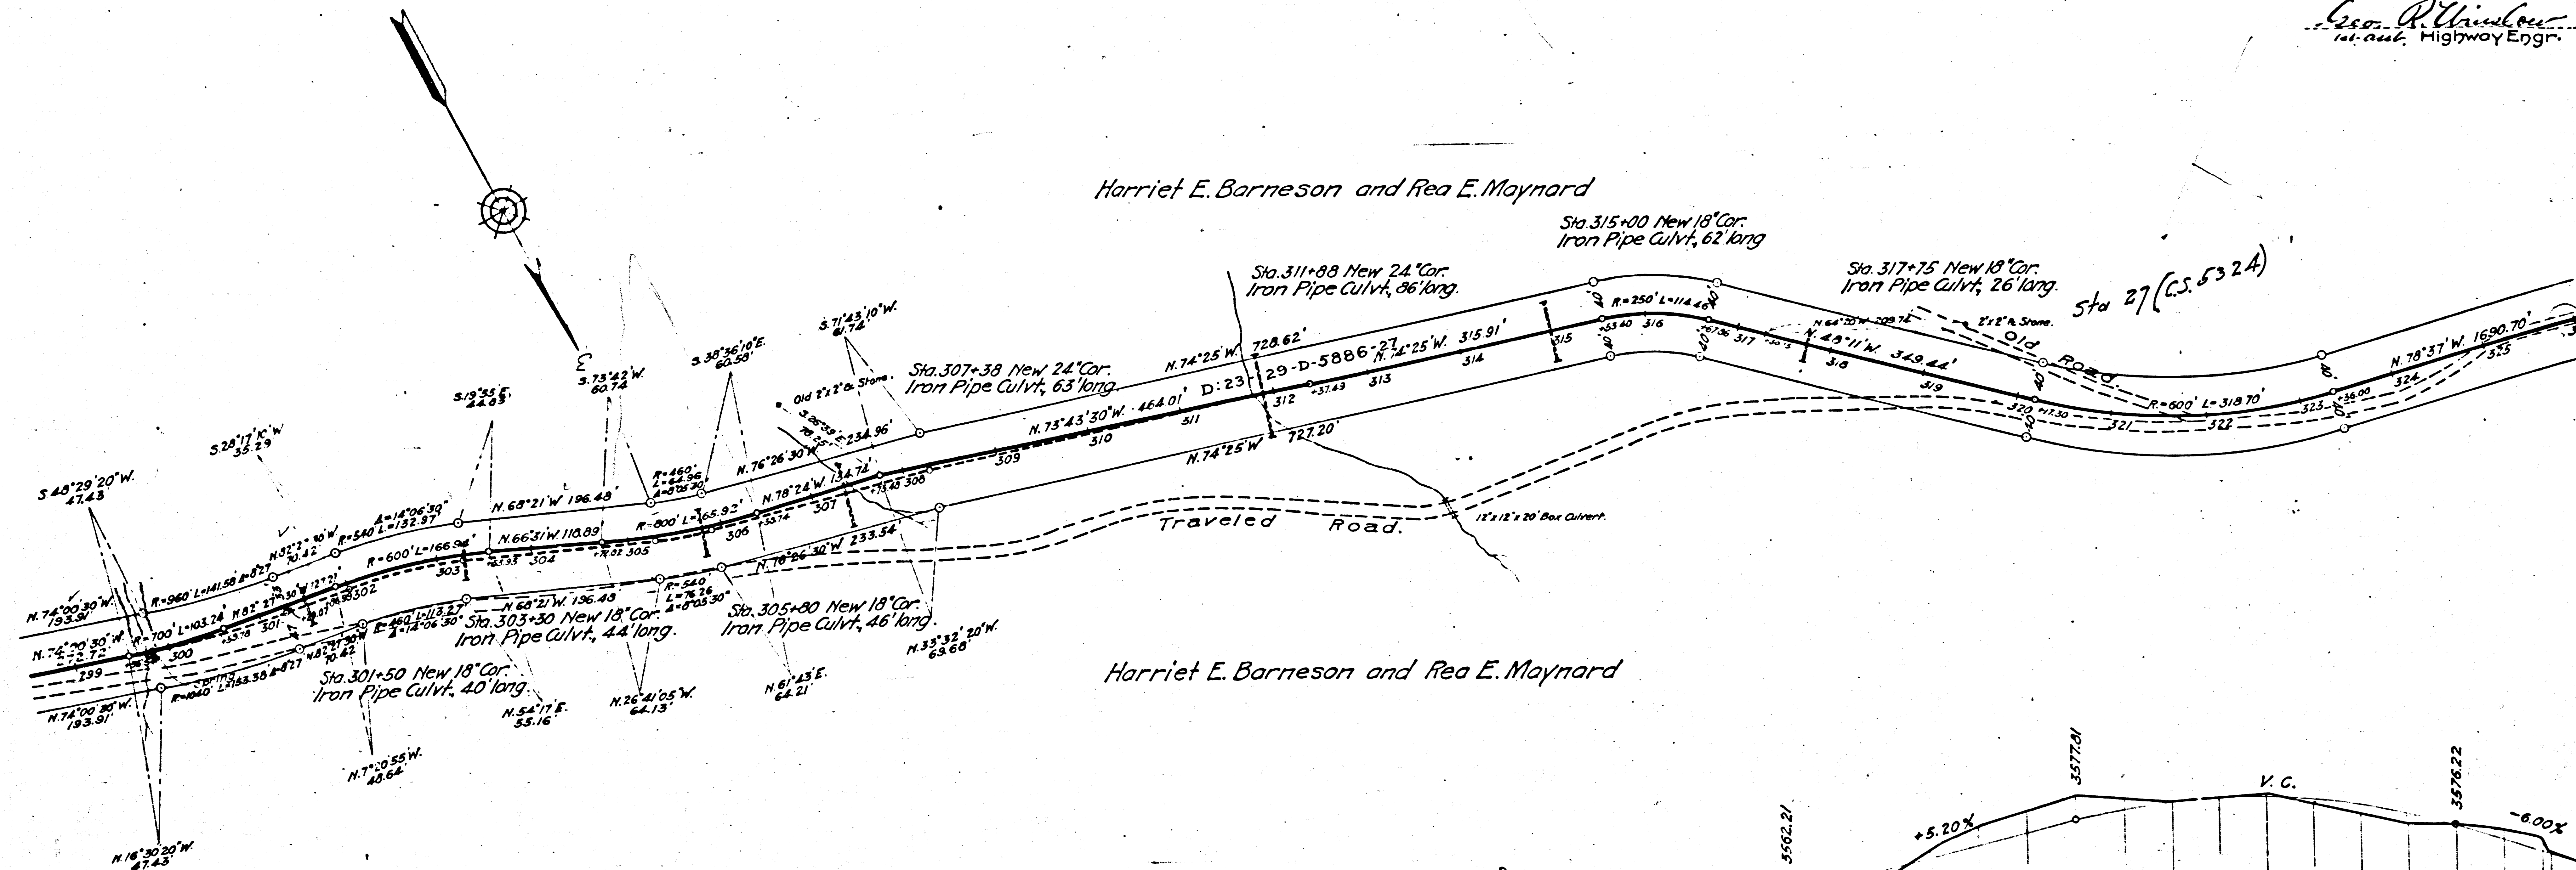


F.M. 18013-5


A3 OF A17

COUNTY ROUTE SEC
 L.A. 4 D 13 20
 W. Lewis Clark
 Div. Engr. Div. VII.
 Approved Apr 13 1914
 Geo. P. Winslow
 Asst. Highway Engr.

COUNTY ROUTE SEC
 VII L.A. 4 D 14 28
 W. Lewis Clark
 Div. Engr. Div. VII.
 Approved Apr 13 1914
 Geo. P. Winslow
 Asst. Highway Engr.

 
 



F.M. 18013-5
 A 4 OF A 17

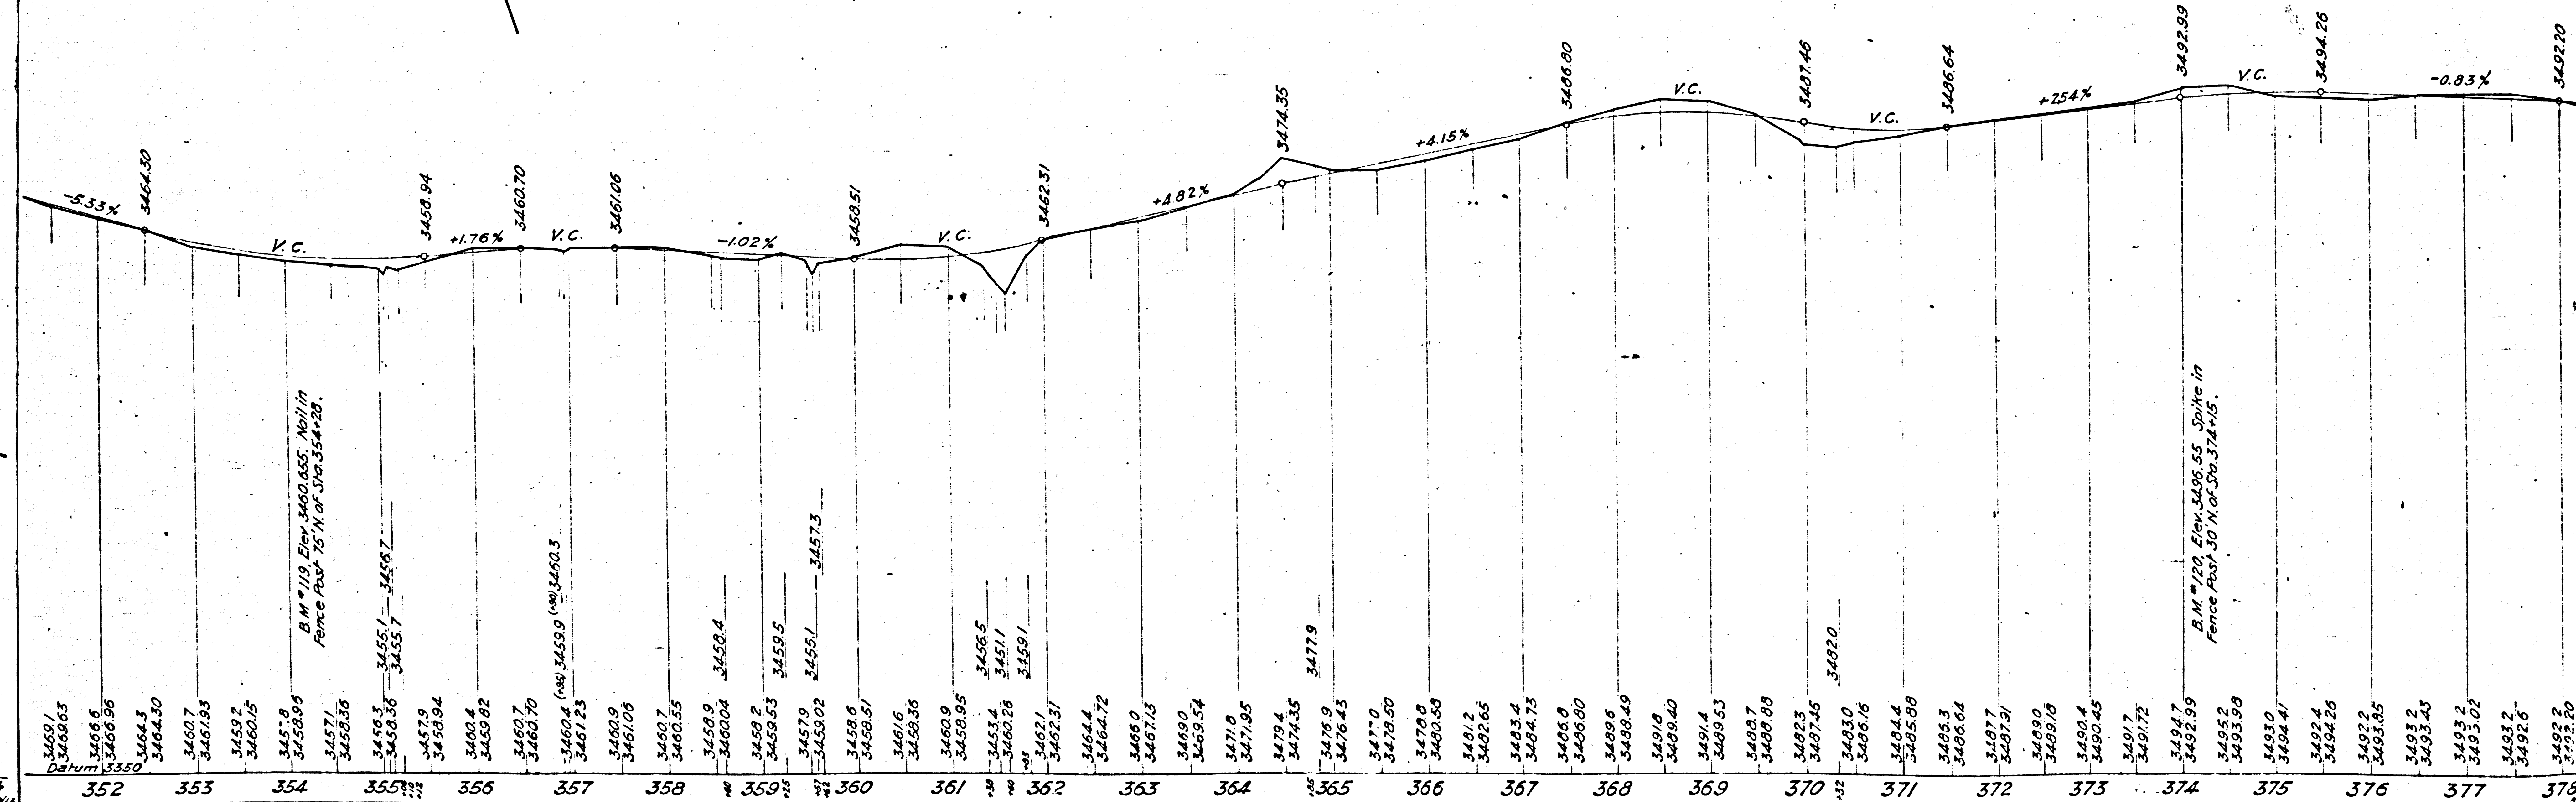

W. Lewis Clark
Div. Engr., Div. VII
Approved Apr. 13, 1914
Geo. P. Winslow
Asst. Highway Engr.

W. Lewis Clark
Div. Engr., Div. VII
Approved Apr. 13, 1914
Geo. P. Winslow
Asst. Highway Engr.

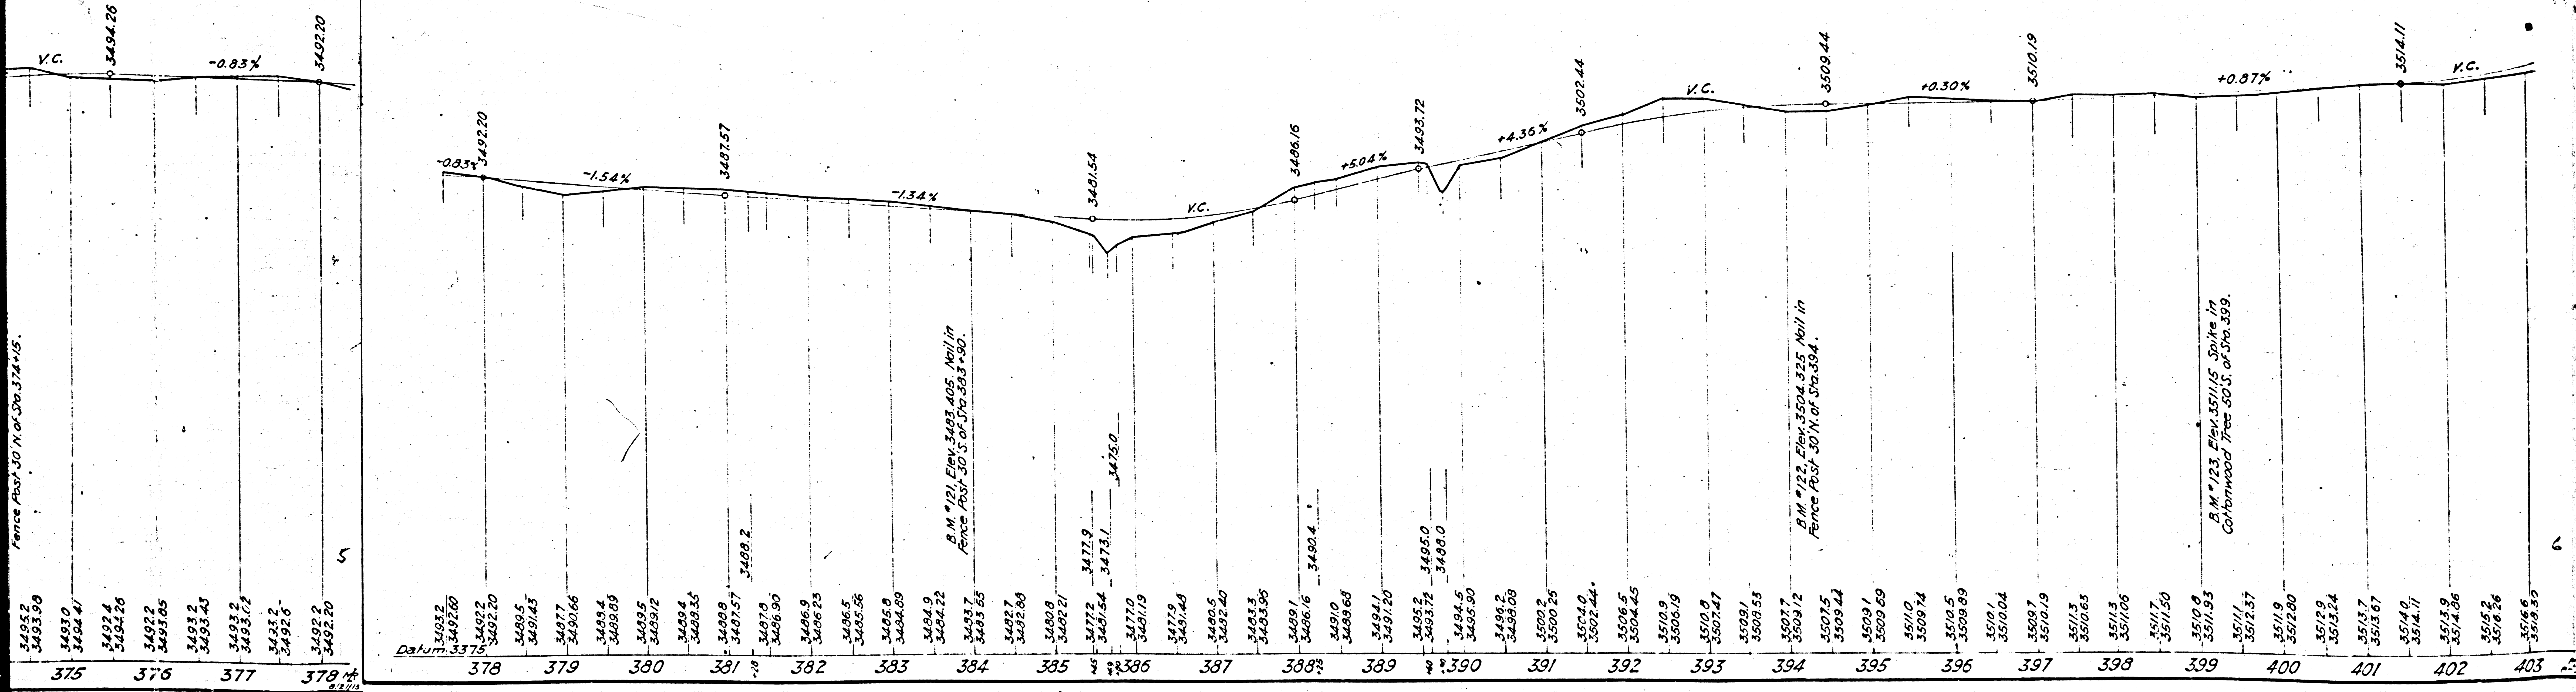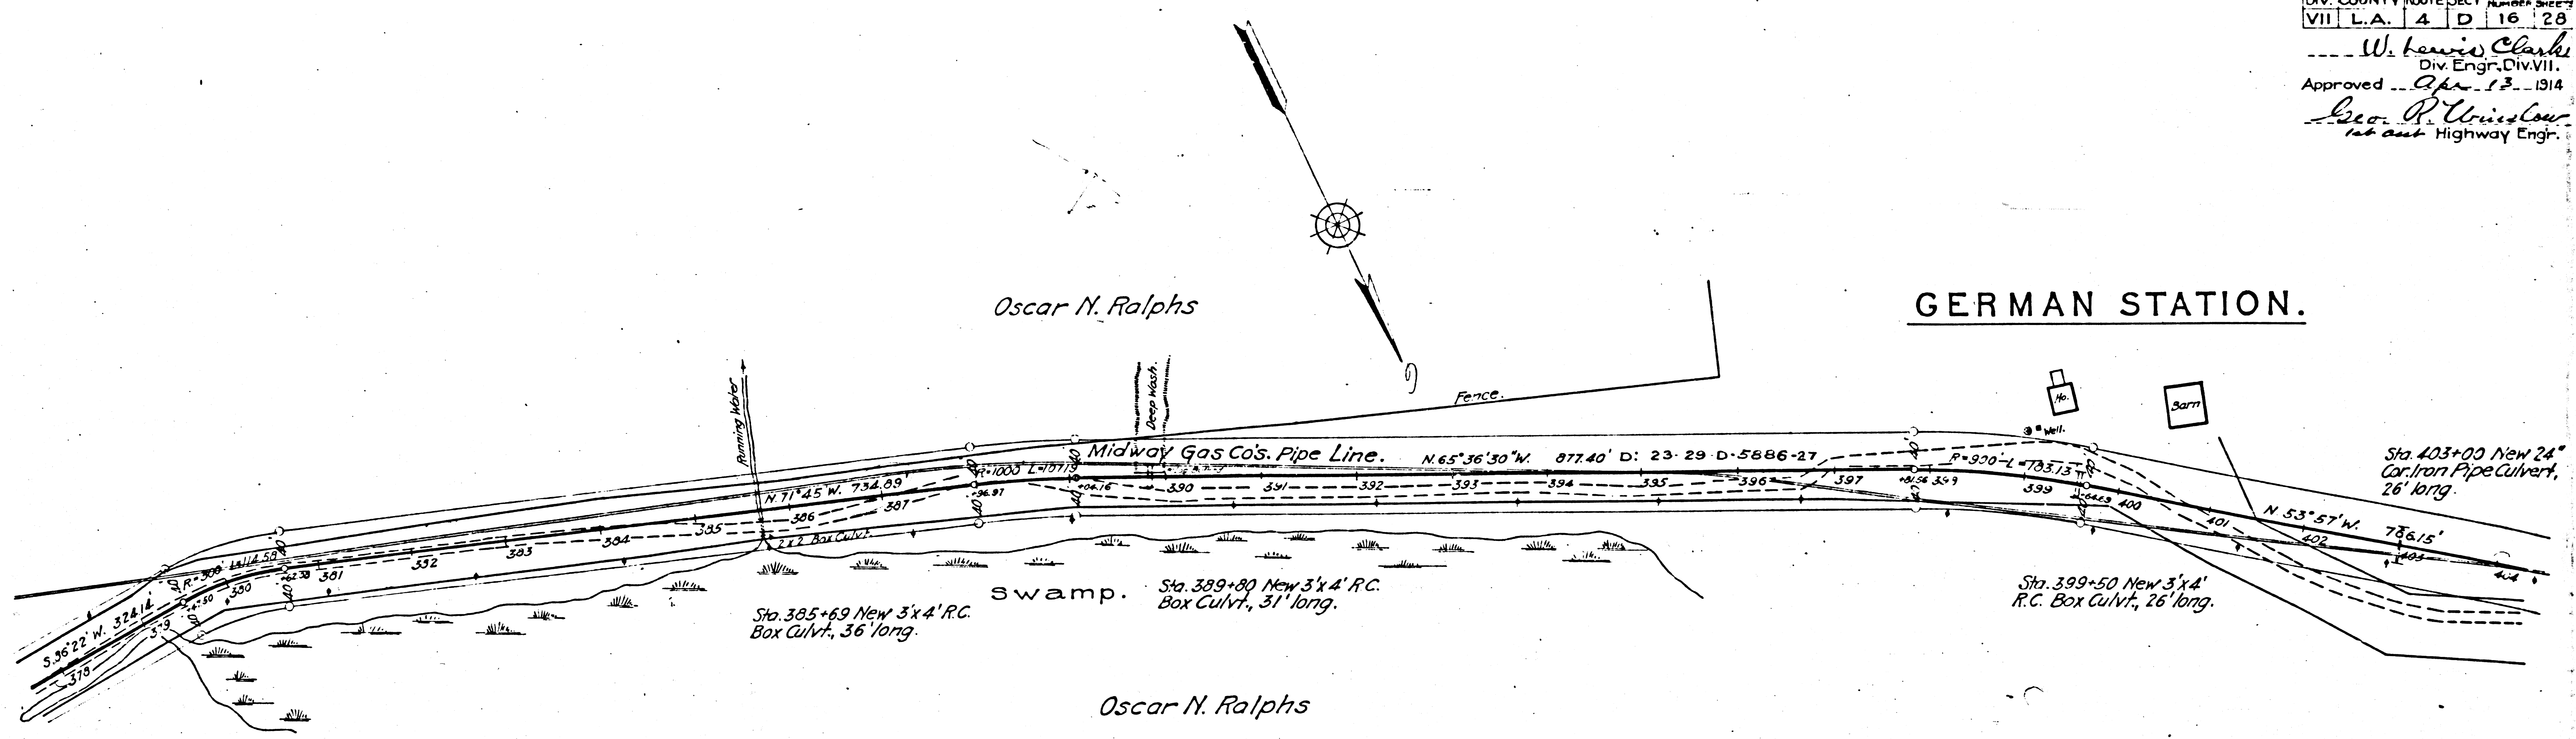

 

F.M. 18013-5


A 7 OF A 17

DIV.	COUNTY	ROUTE	SECT.	SHEET NO.	TOTAL SHEETS
VII	L.A.	4	D	17	28

W. Lewis Clark
Div. Eng. Div. VII.
Approved Apr 13 1914.
Geo. R. Winslow
Asst. Highway Engineer

DIV.	COUNTY	ROUTE	SECT.	SHEET NO.	TOTAL SHEETS
VII	L.A.	4	D	18	28

W. Lewis Clark
Div. Eng. Div. VII.
Approved Apr 13 1914.
Geo. R. Winslow
Asst. Highway Engineer


 


DIV.	COUNTY	ROUTE	SECT.	SHEET	TOTAL
VII	L.A.	4	D	18	28

W. Lewis Clark
Div. Engr. Div. VII.
Approved: Apr. 13, 1914.
Geo. R. Williams
Asst. Highway Engineer.

DIV.	COUNTY	ROUTE	SECT.	SHEET	TOTAL
VII	L.A.	4	D	19	28

W. Lewis Clark
Div. Engr. Div. VII.
Approved: Apr. 13, 1914.
Geo. R. Williams
Asst. Highway Engineer.

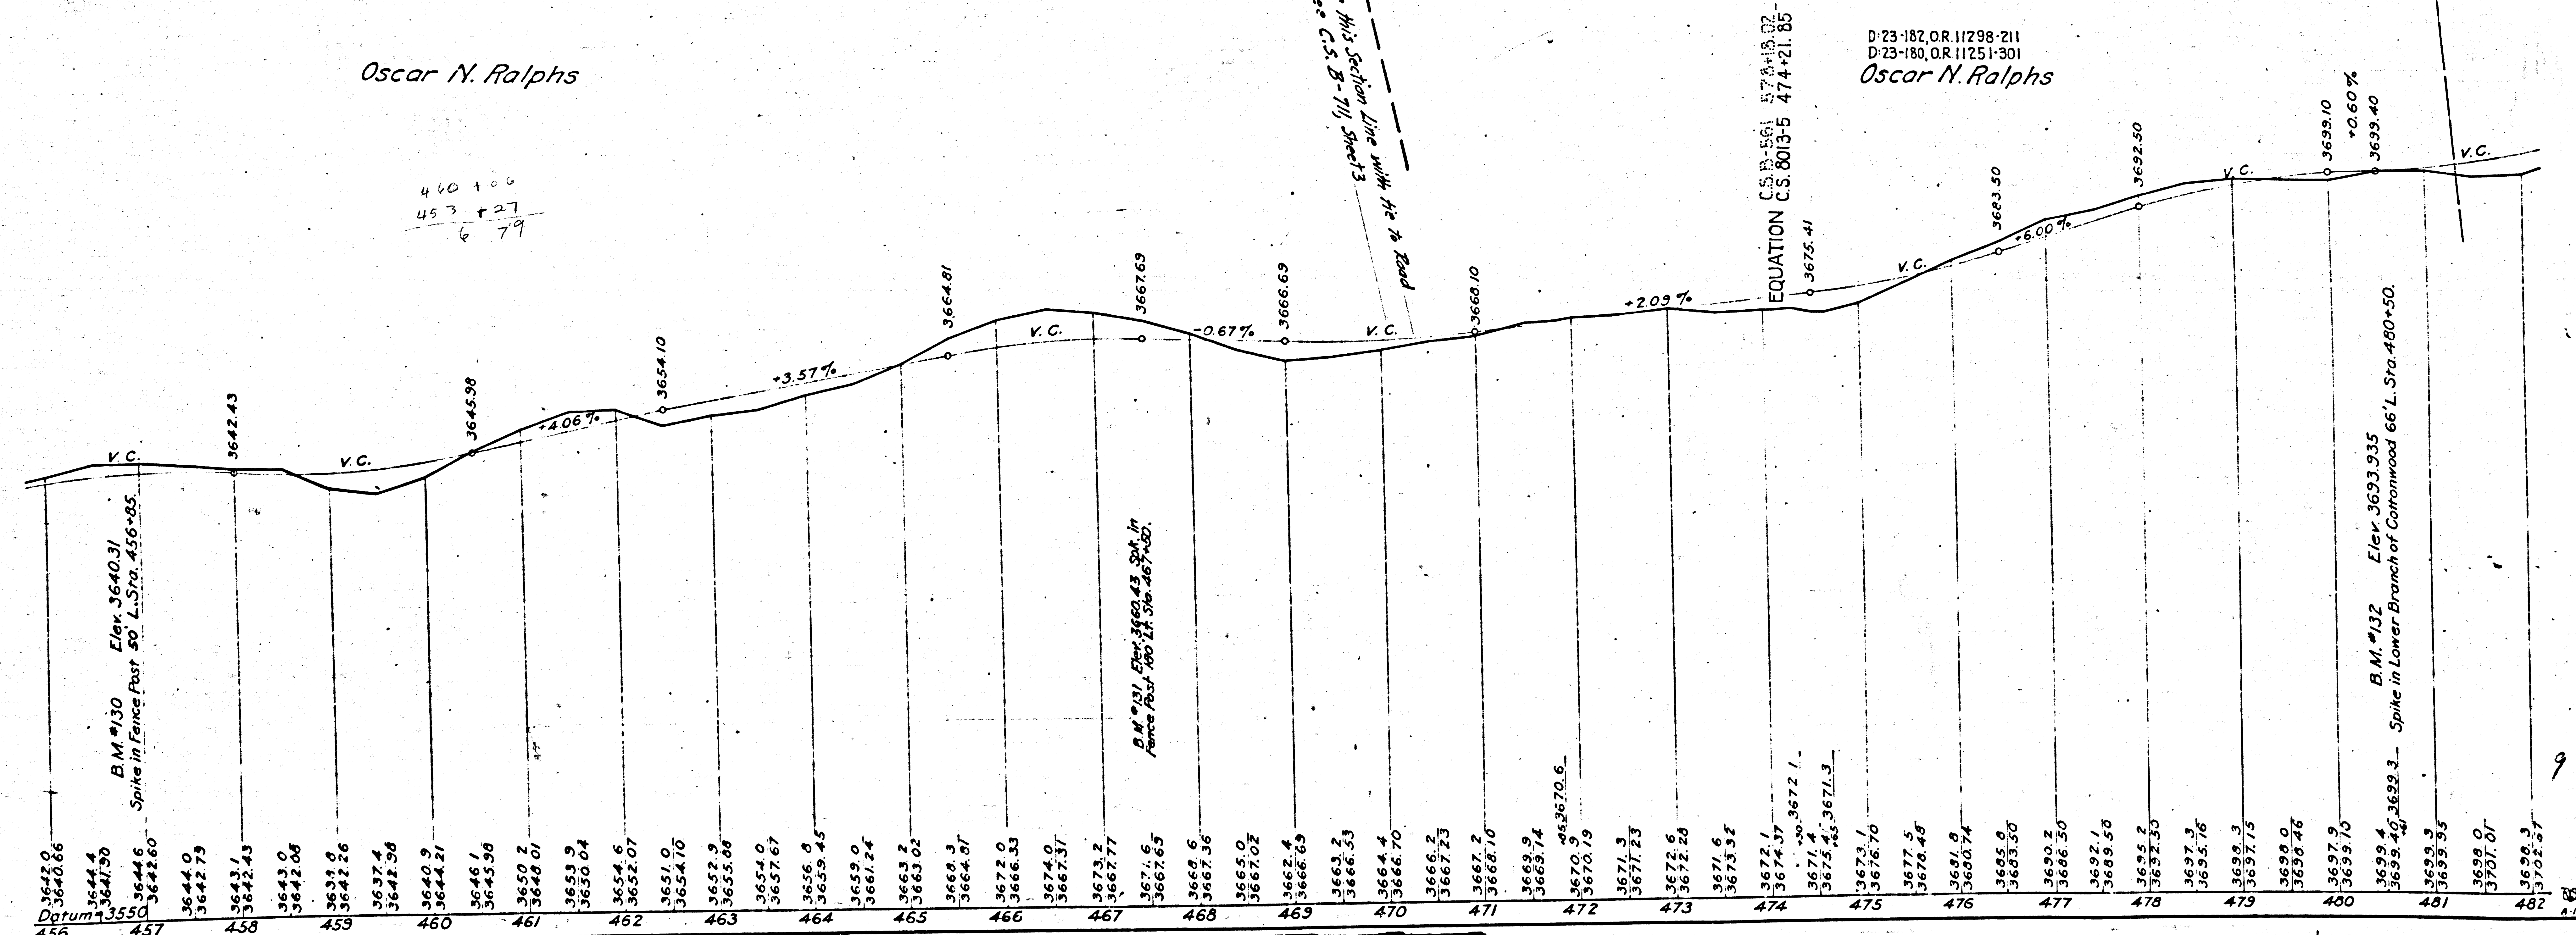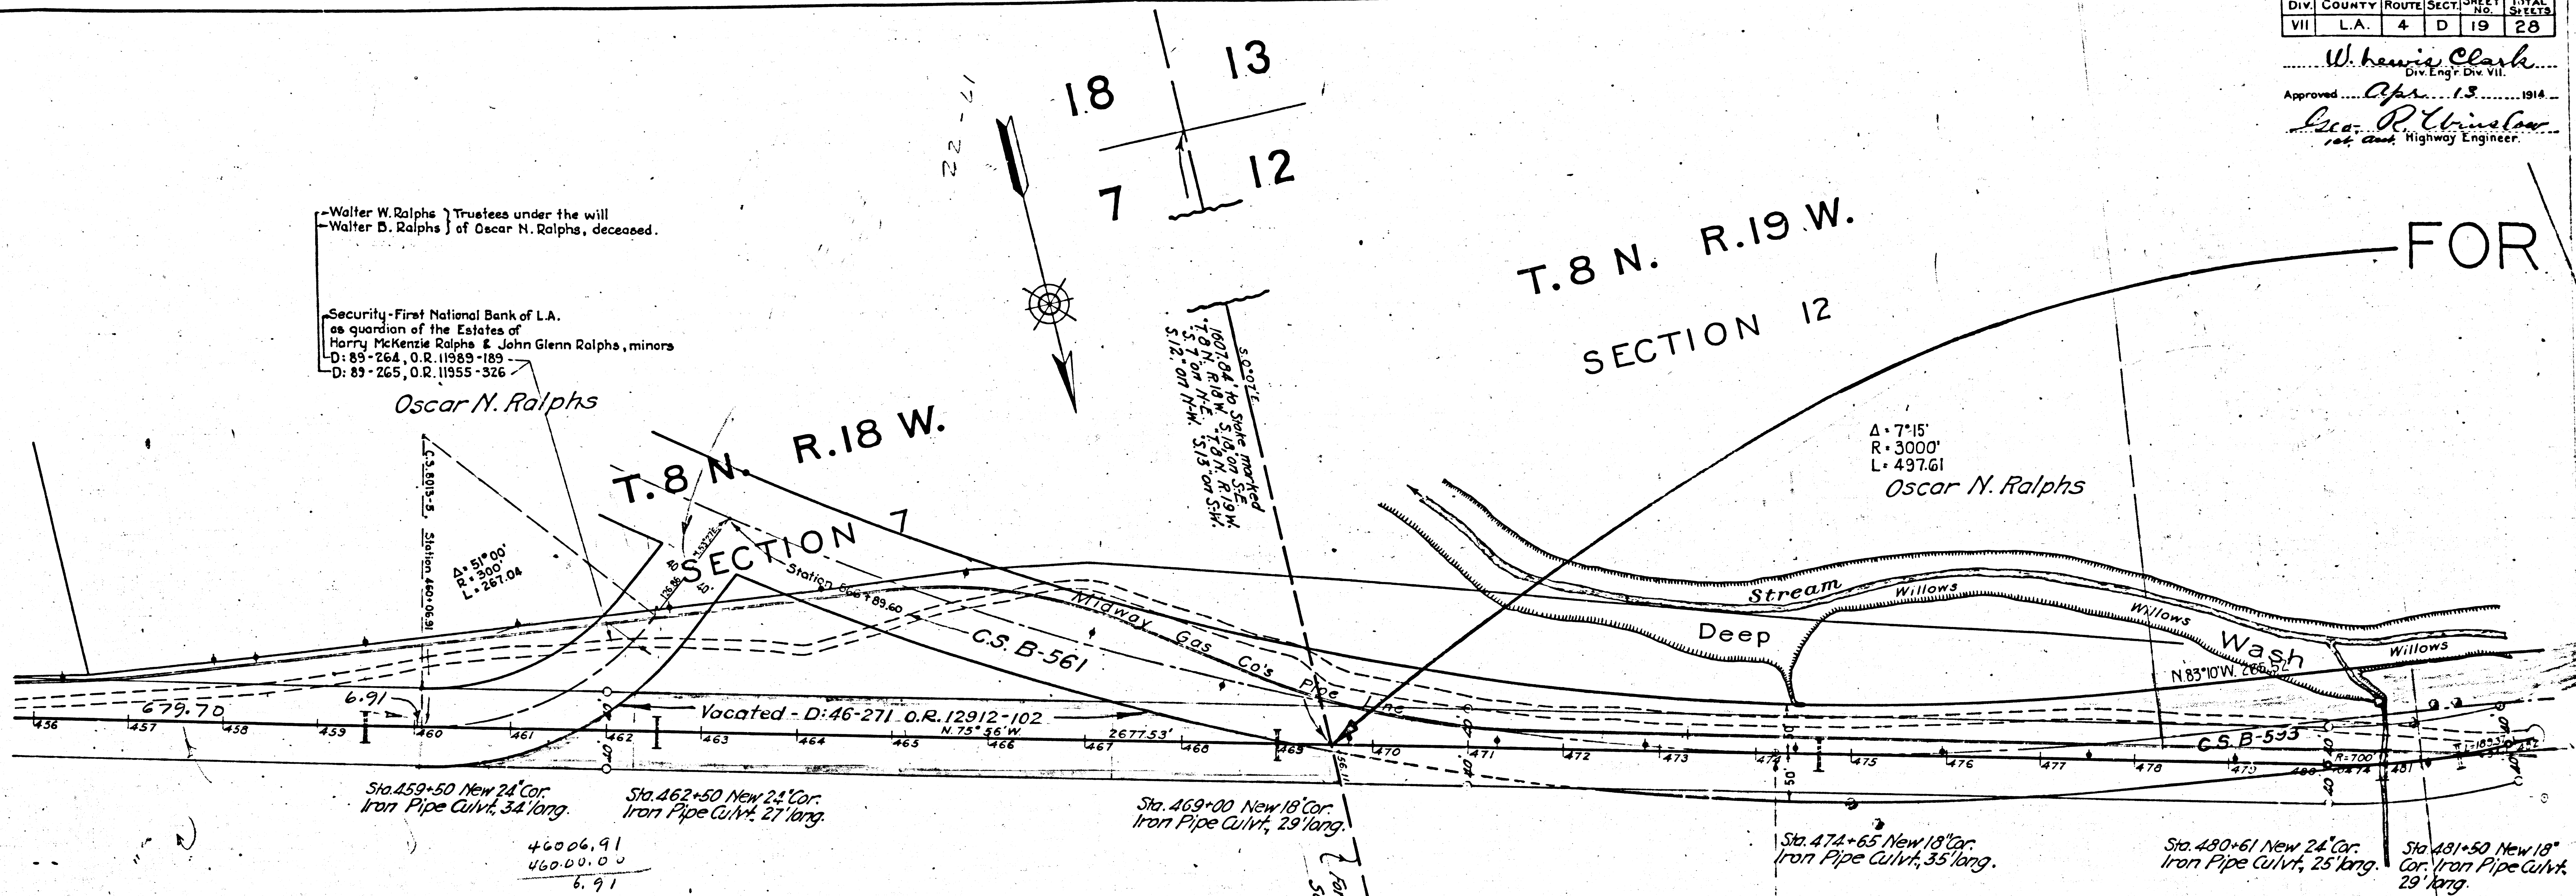

F.M. 18013-5
A 9 OF A 17


DIV.	COUNTY	ROUTE	SECT.	SHEET NO.	TOTAL SHEETS
VII	L.A.	4	D	19	28

W. Lewis Clark
Div. Eng. Div. VII.
Approved Apr. 13, 1914.
Geo. P. Brinson
1st. and Highway Engineer.

DIV.	COUNTY	ROUTE	SECT.	SHEET NO.	TOTAL SHEETS
VII	L.A.	4	D	20	28

W. Lewis Clark
Div. Eng. Div. VII.
Approved Apr. 13, 1914.
Geo. P. Brinson
1st. and Highway Engineer.

FOR VACATION AND NEW ALIGNMENT SEE

 

COUNTY	ROUTE	SECTION	SHEET	TOTAL
L.A.	4	D	20	28



W. Lewis Clark
Div. Engr. Div. VII.
Apr. 13, 1941
Rev. R. Winslow
Highway Engineer.

DIV.	COUNTY	ROUTE	SECTION	SHEET	TOTAL
VII	L.A.	4	D	21	28

W. Lewis Clark
Div. Engr. Div. VII.
Apr. 13, 1941
Rev. R. Winslow
Highway Engineer.

SEE

C.S. B-593

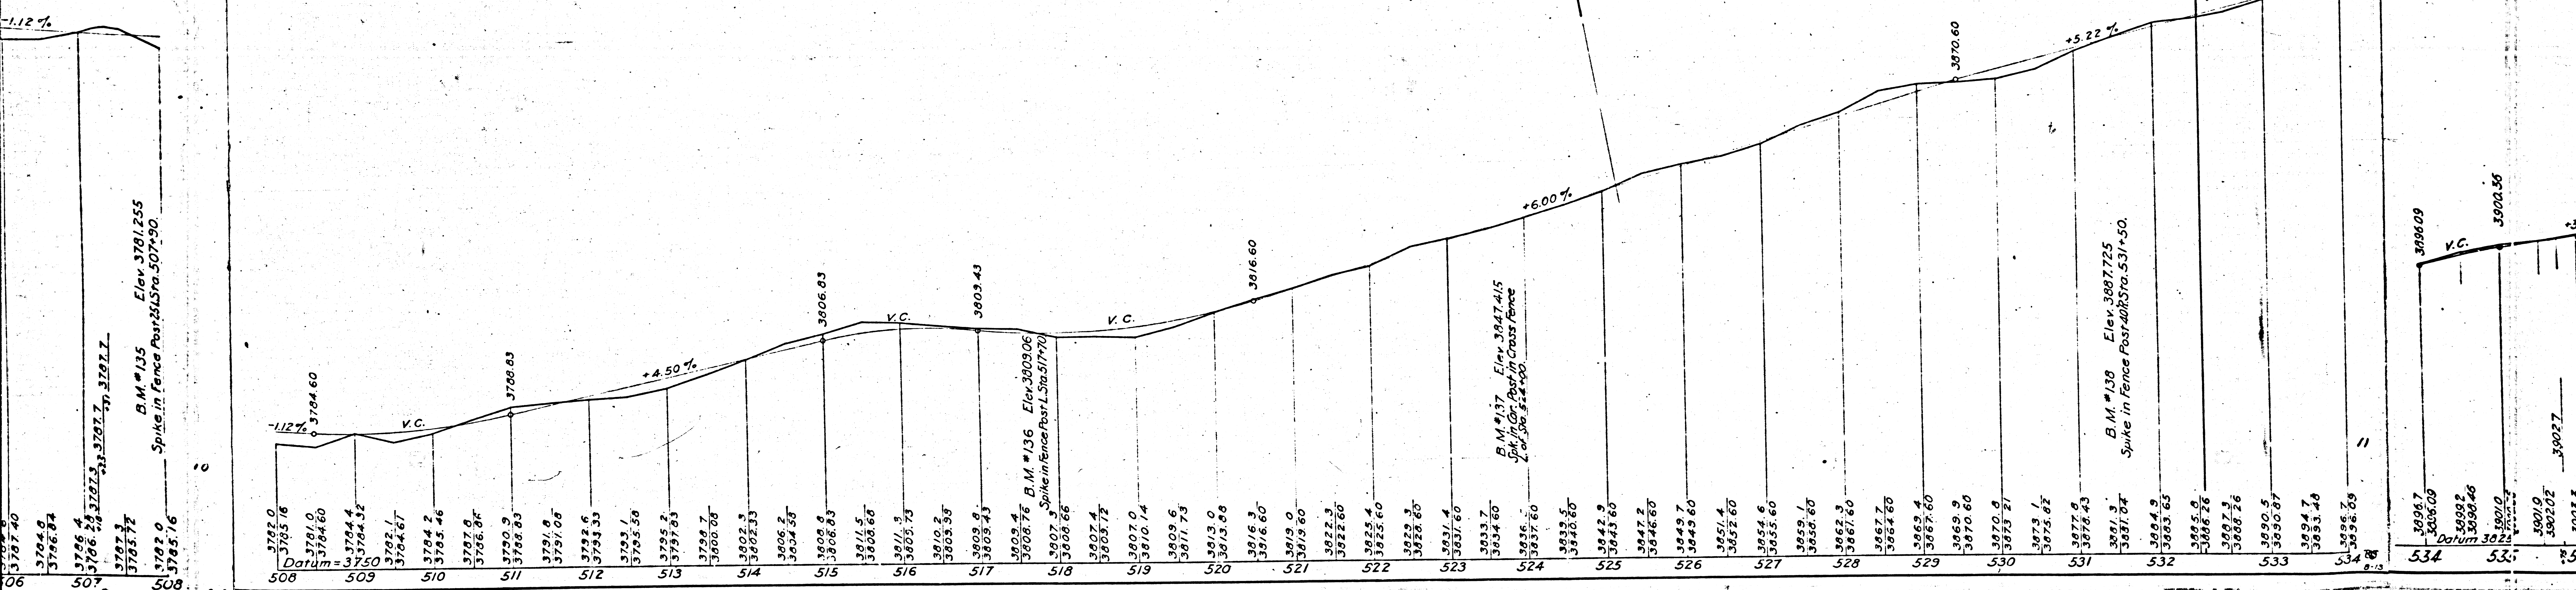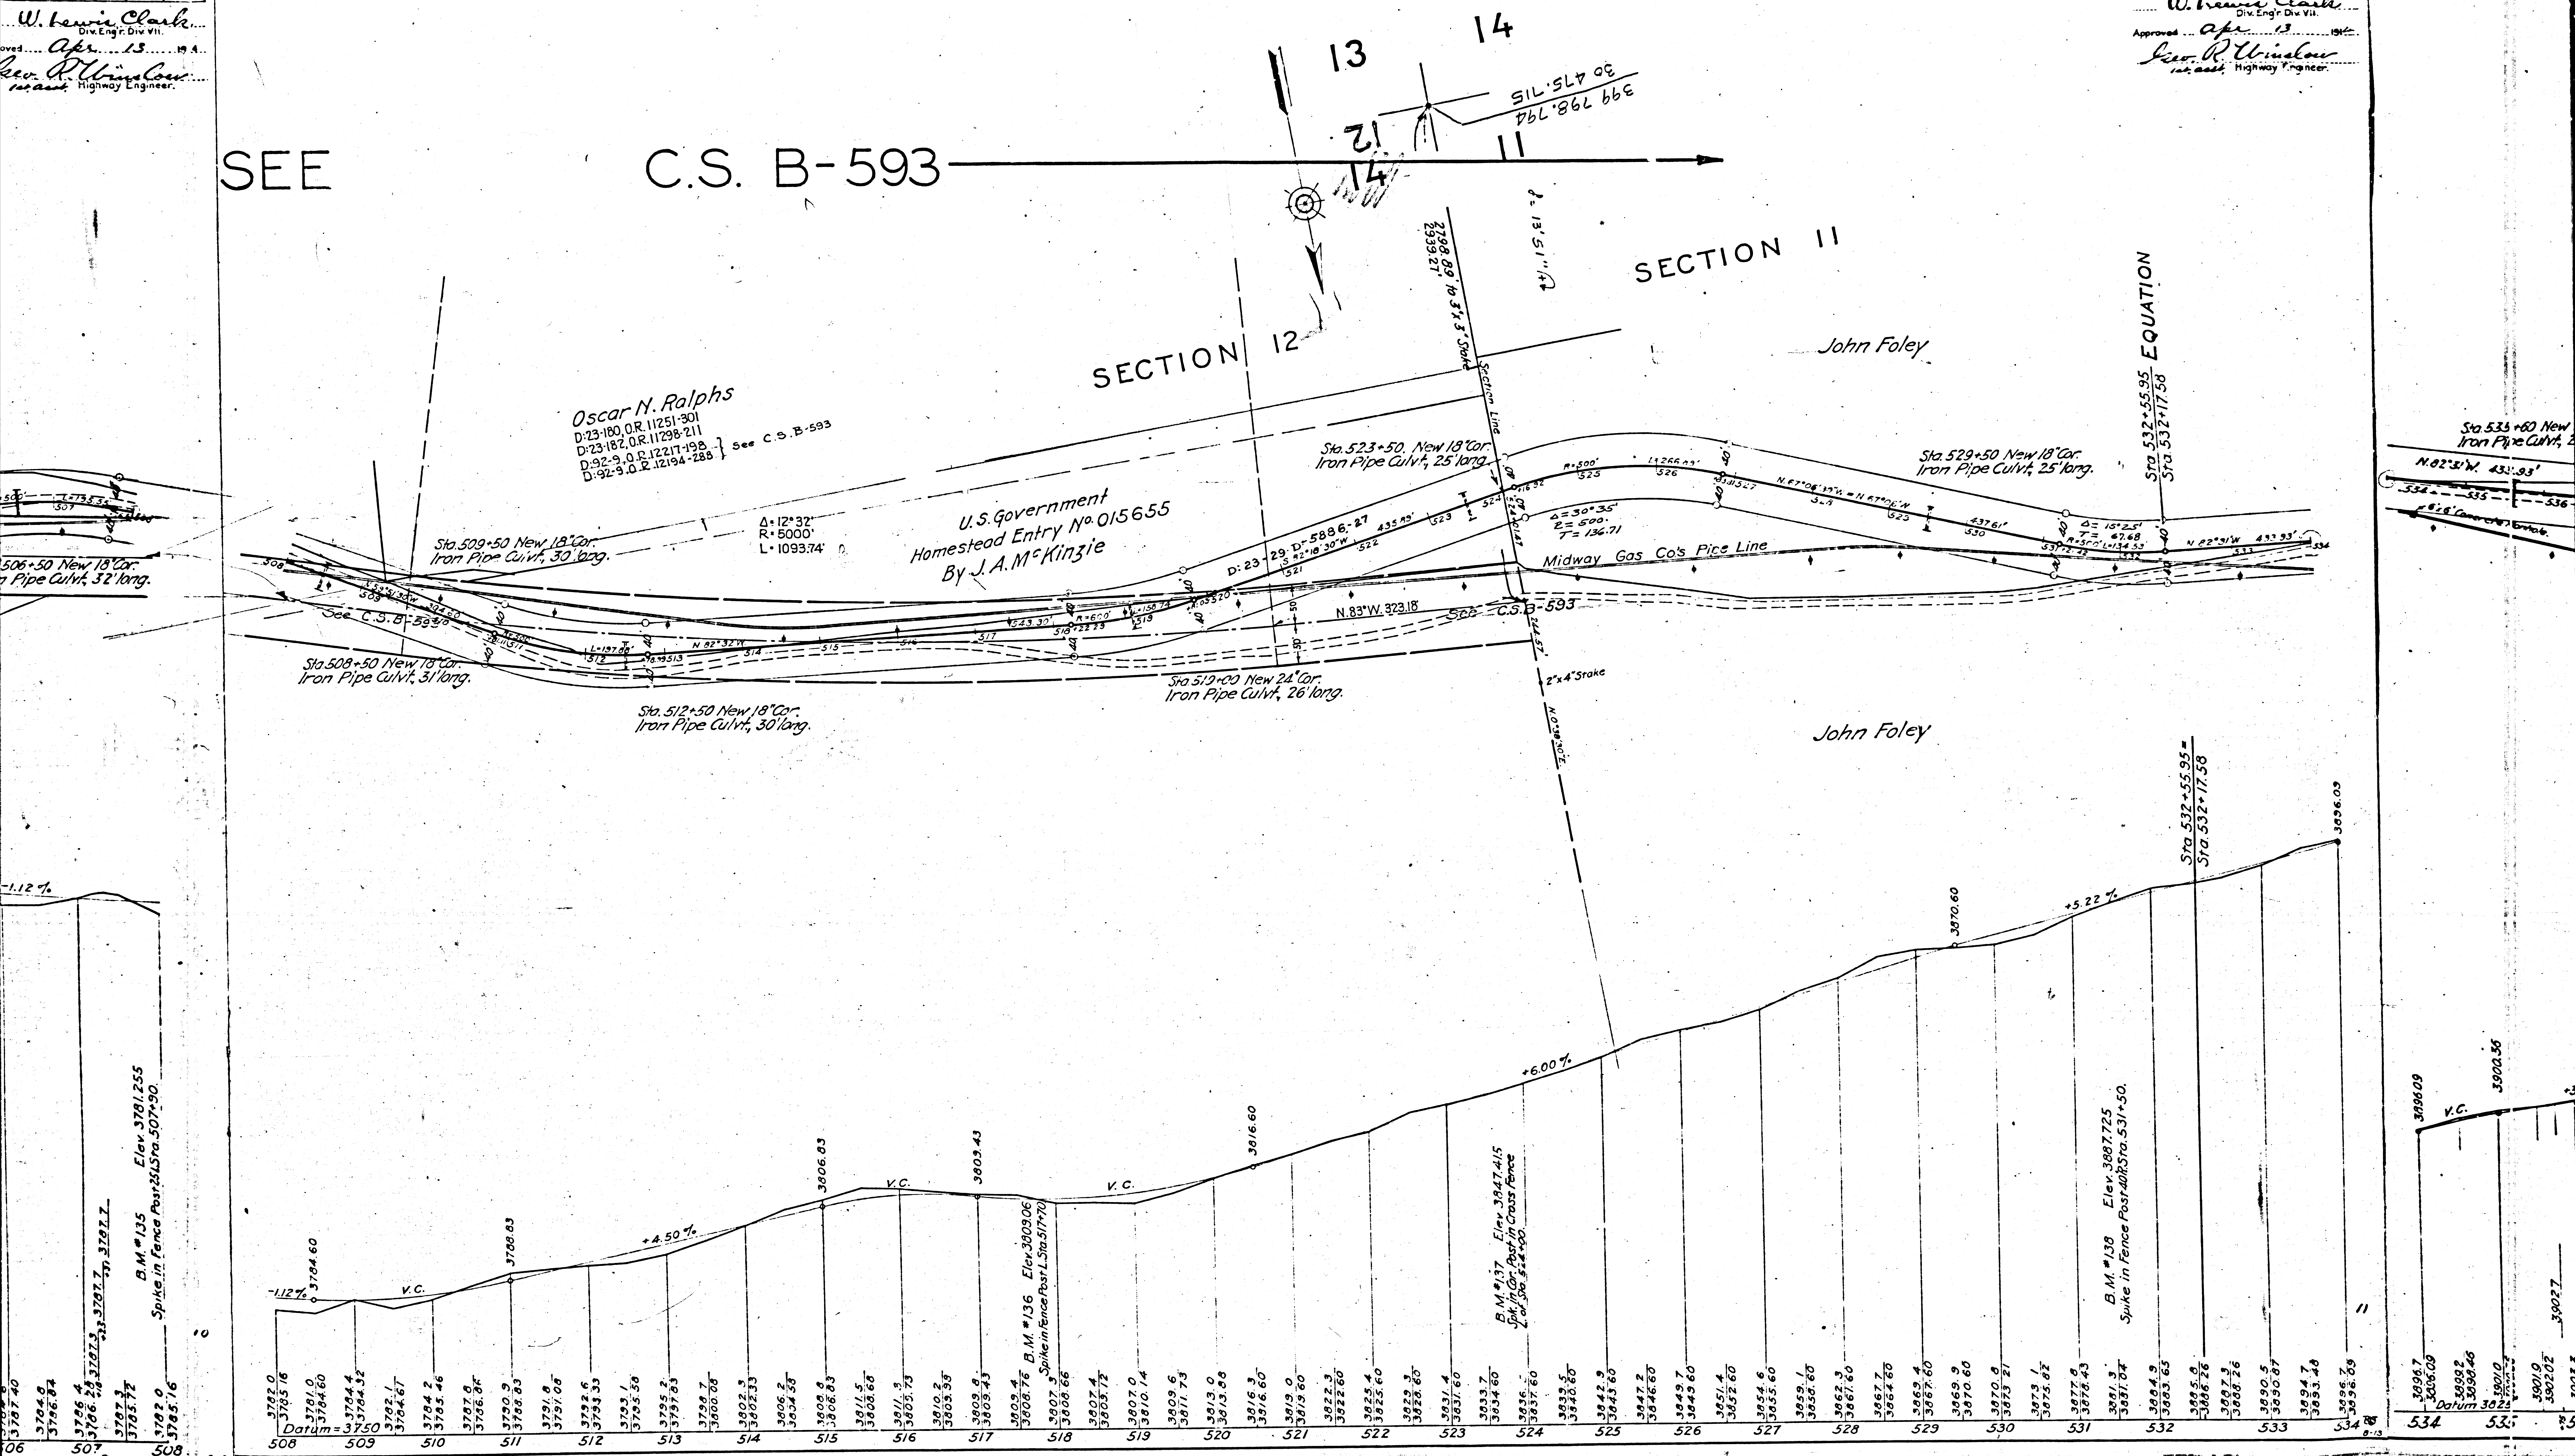

DIV. COUNTY ROUTE SECT. SHEET TOTAL
 VII L.A. 4 D 21 28
 W. Lewis Clark
 Div. Engr. Div. VII
 Approved Apr 13 1914
 Geo. R. Winslow
 Asst. Highway Engineer




DIV. COUNTY ROUTE SECT. SHEET TOTAL
 VII L.A. 4 D 22 28
 W. Lewis Clark
 Div. Engr. Div. VII
 Approved Apr 13 1914
 Geo. R. Winslow
 Asst. Highway Engineer

FOR VACATION AND

EQUATION

$$\frac{Sta. 532+55.95}{Sta. 532+17.56}$$

$$\frac{Sta. 532+55.95}{Sta. 532+17.56}$$

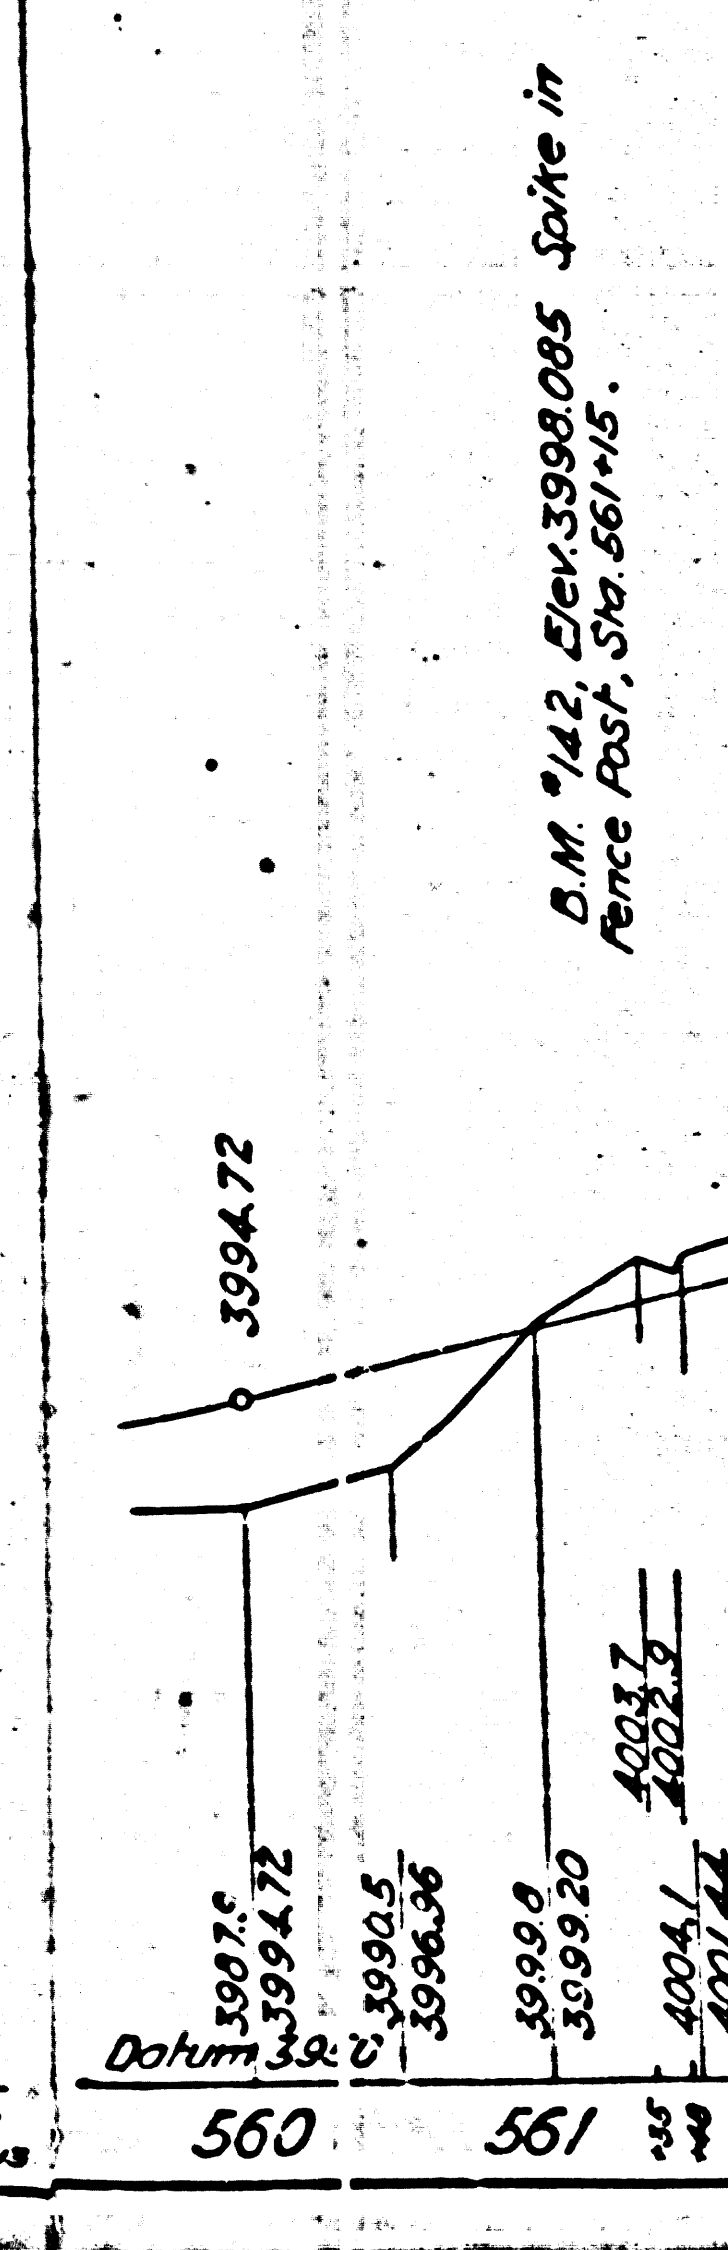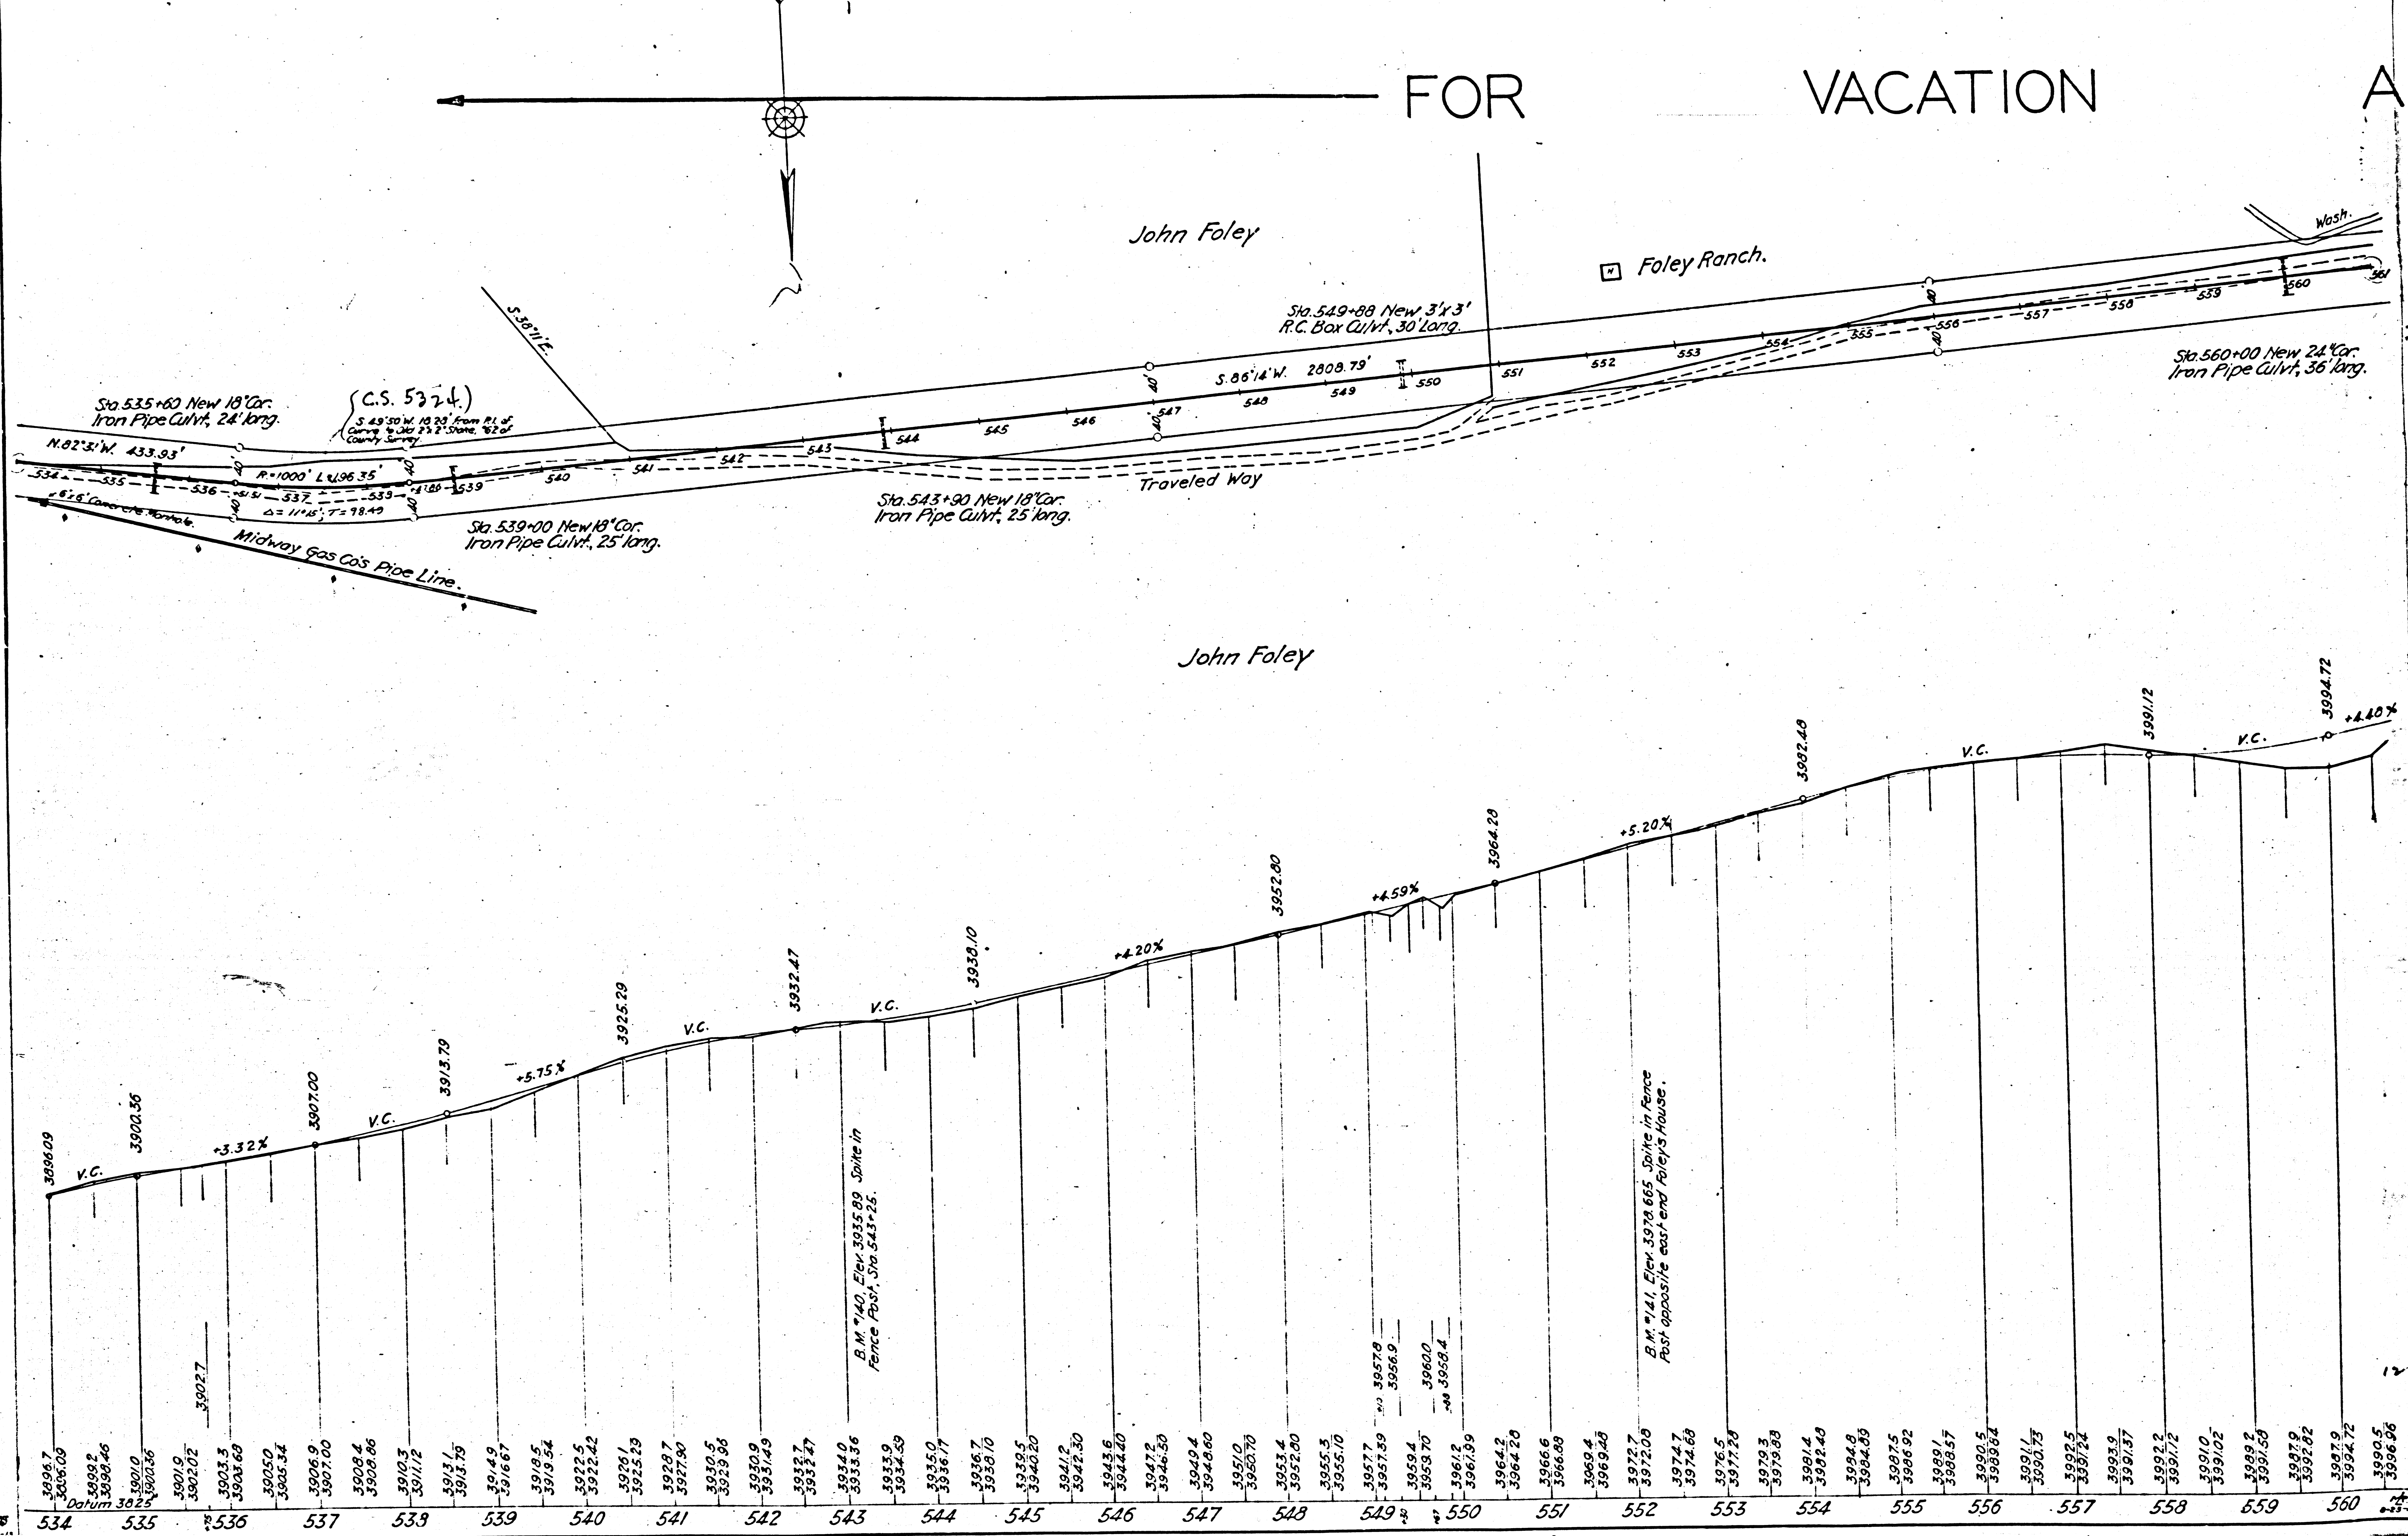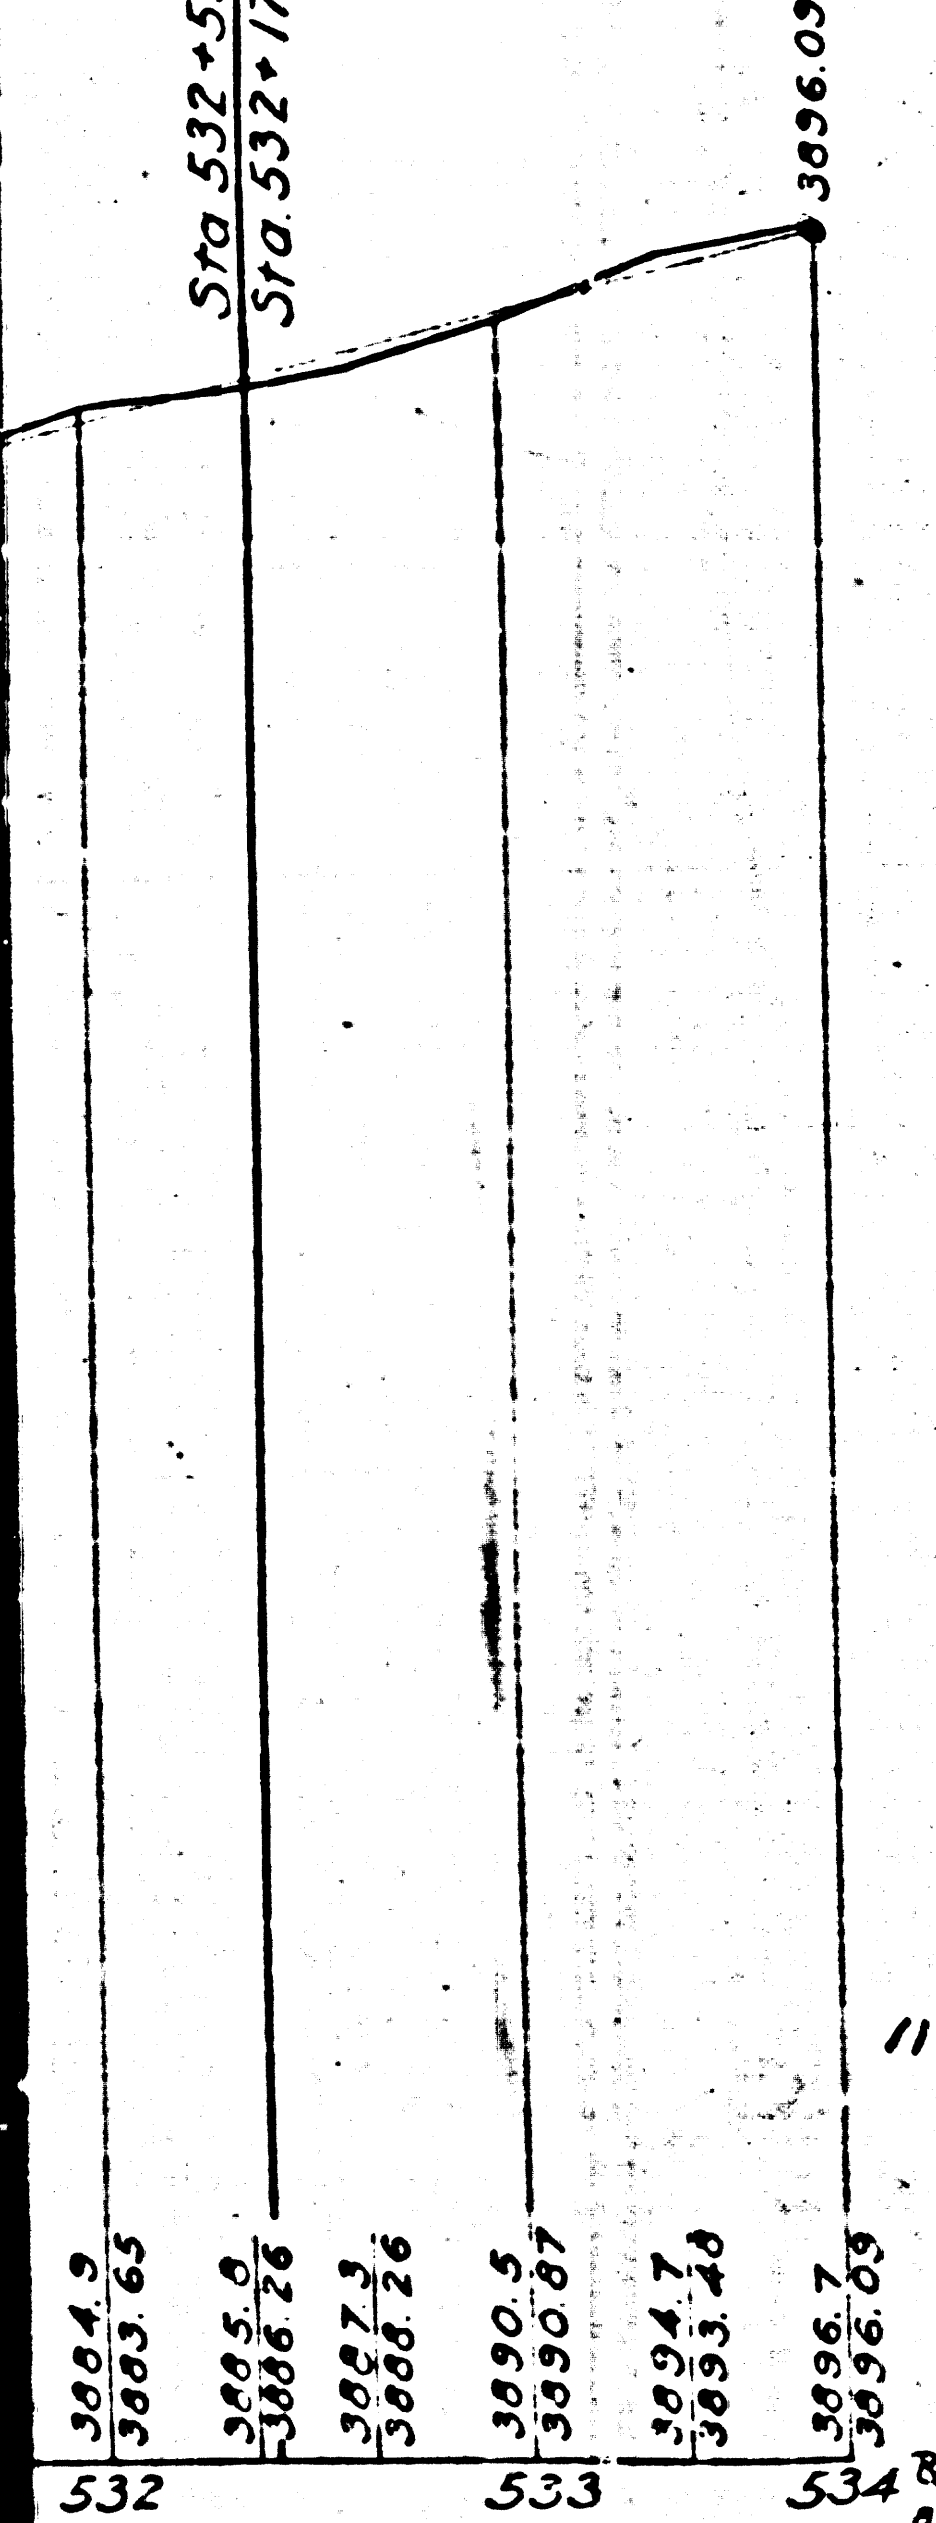


W. Lewis Clark
Div. Engr. Div. VII
Approved Apr 13 1914
Geo. R. Thimbleur
1st Asst. Highway Engr.

SEE

U.S. Government
Homestead Entry N° 018175
By Lila P. Coolbaugh

U.S. Government
Homestead Edition
By Lily P. G.

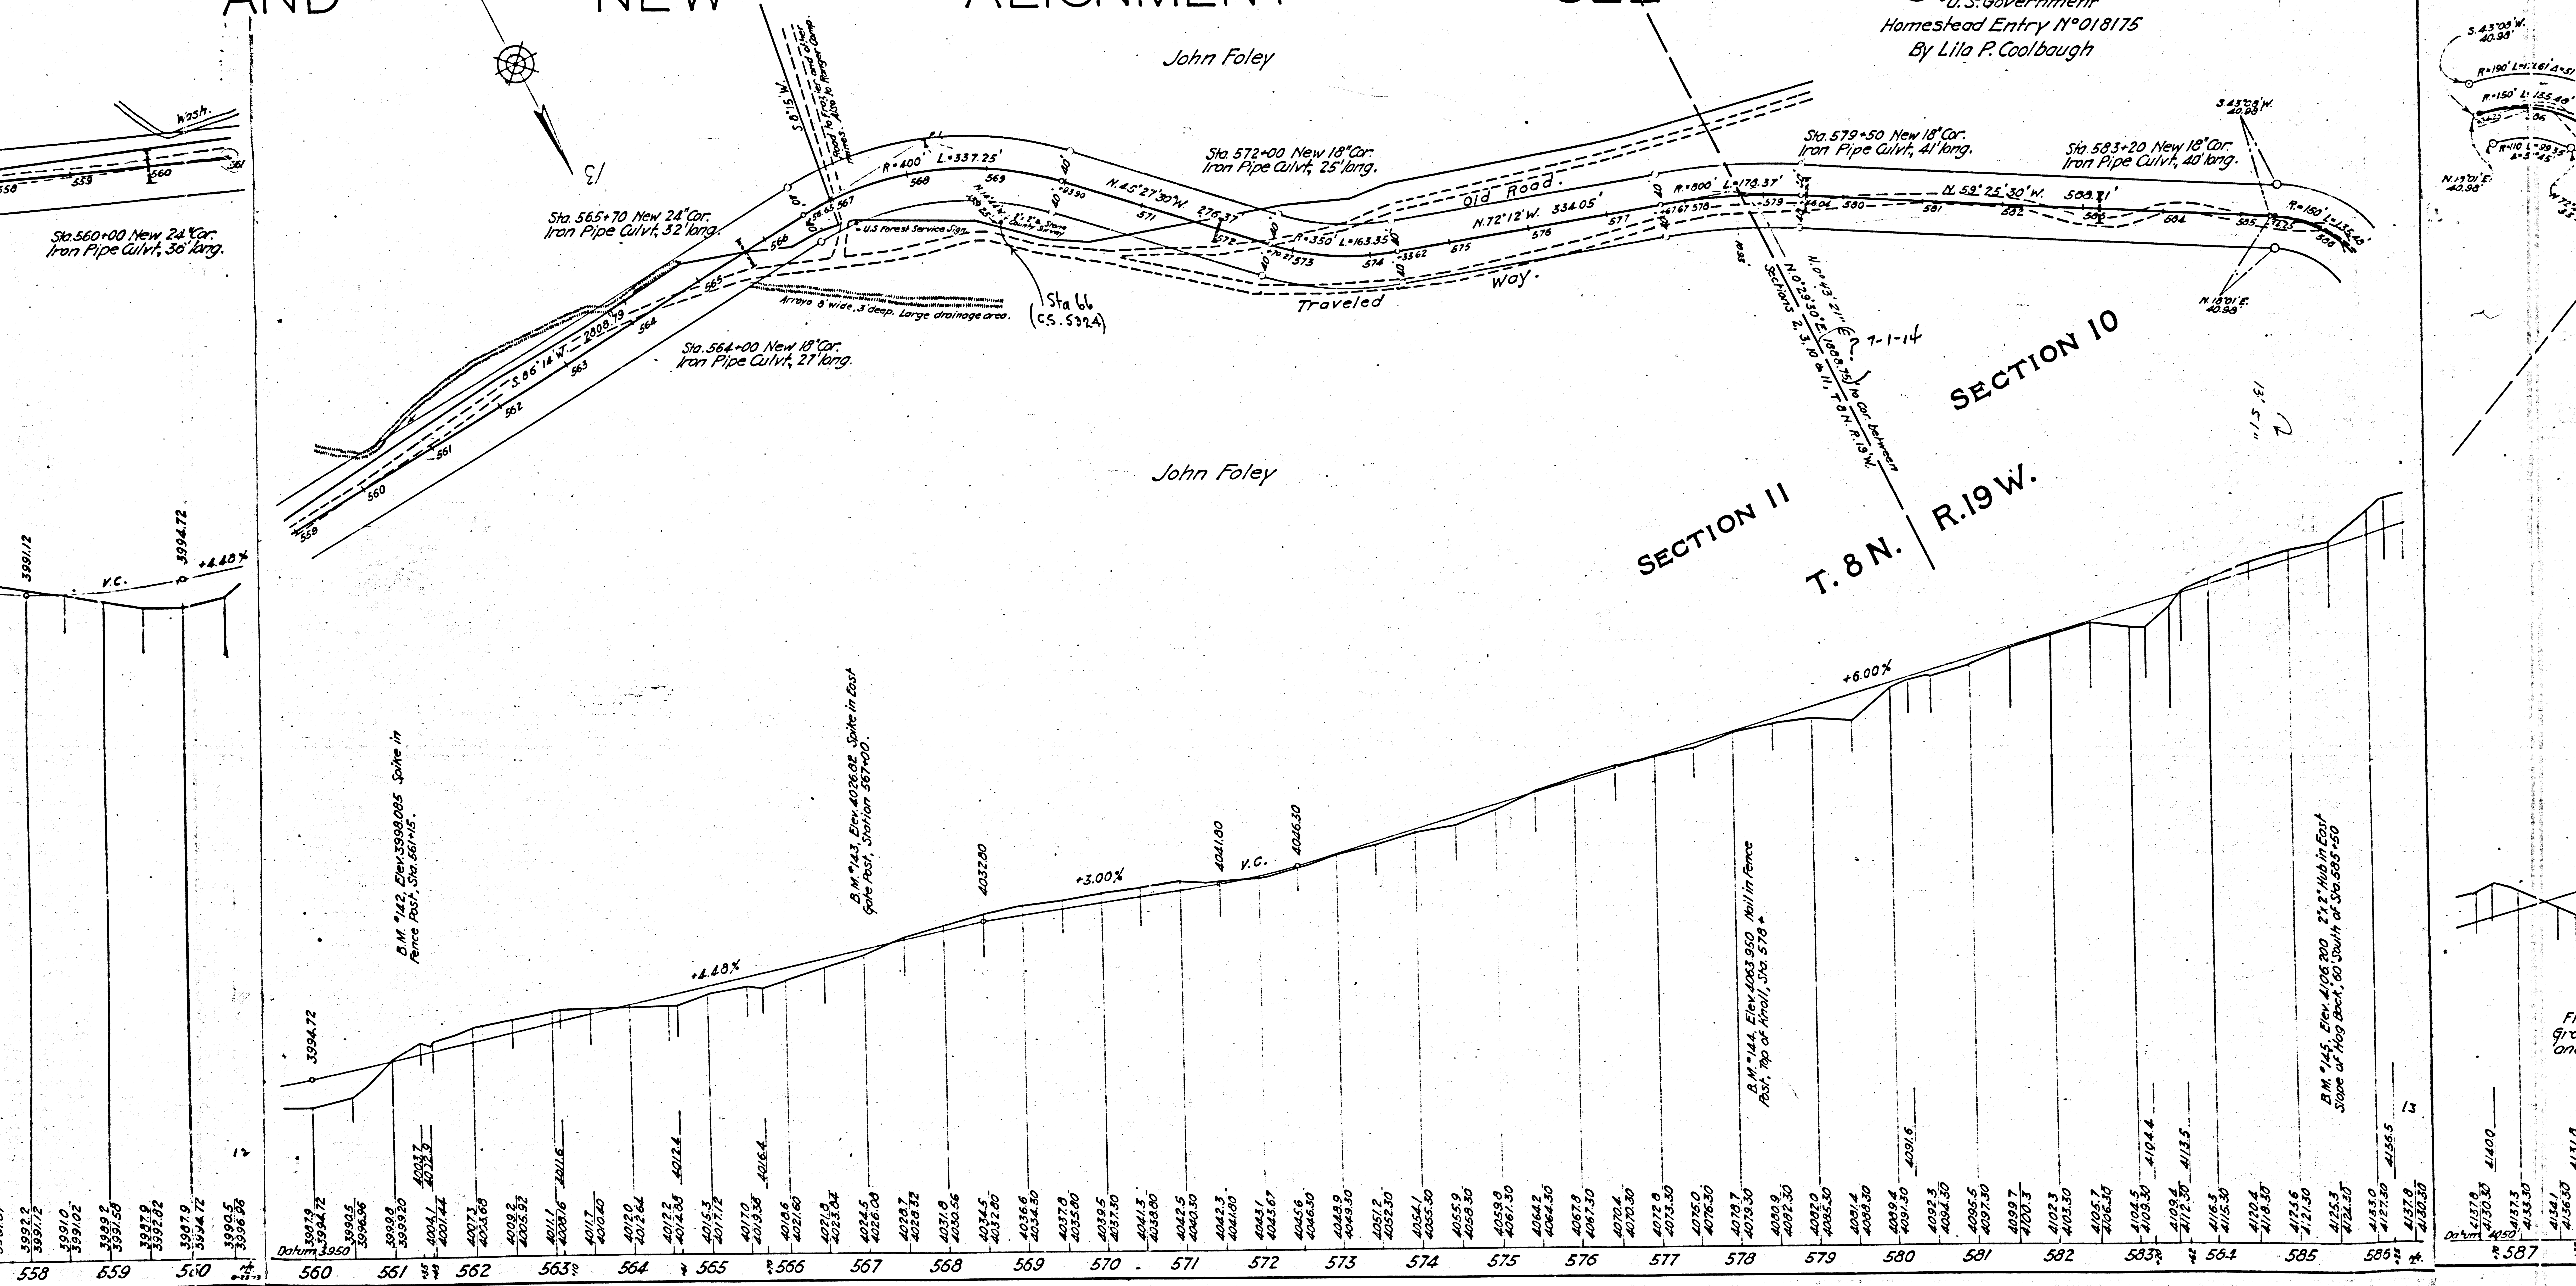

F.M. 18013-5

A 13 OF A 17

COUNTY ROUTE SECT. DIST. TOTAL
 A. 4 D 23 28
 U. S. Highway
 Div. Engr. Div. VII
 Approved Apr. 13, 1914
 R. W. Winston
 Highway Engr.

DIV. COUNTY ROUTE SECT. DIST. TOTAL
 VII L.A. 4 D 24 28
 U. S. Highway
 Div. Engr. Div. VII
 Approved Apr. 13, 1914
 R. W. Winston
 Highway Engr.


U.S. Government
 Homestead Entry No 018175
 By Lila P. Coolbaugh

U.S. Government


U.S. Government

U.S. Government
 Homestead Entry No 021230
 By Jas. O'Neil

U.S. Govt
 Homestead
 By Jas. O'Neil

 


F.M. 18013-5
 A14 OF A17

 

W. Lewis Clark
Div. Engr., Div. VII
Approved *Apr 13* 1914
Geo. R. Winston
Asst. Highway Engr.

W. Lewis Clark
Div. Engr., Div. VII
Approved *Apr 13* 1914
Geo. R. Winston
Asst. Highway Engr.

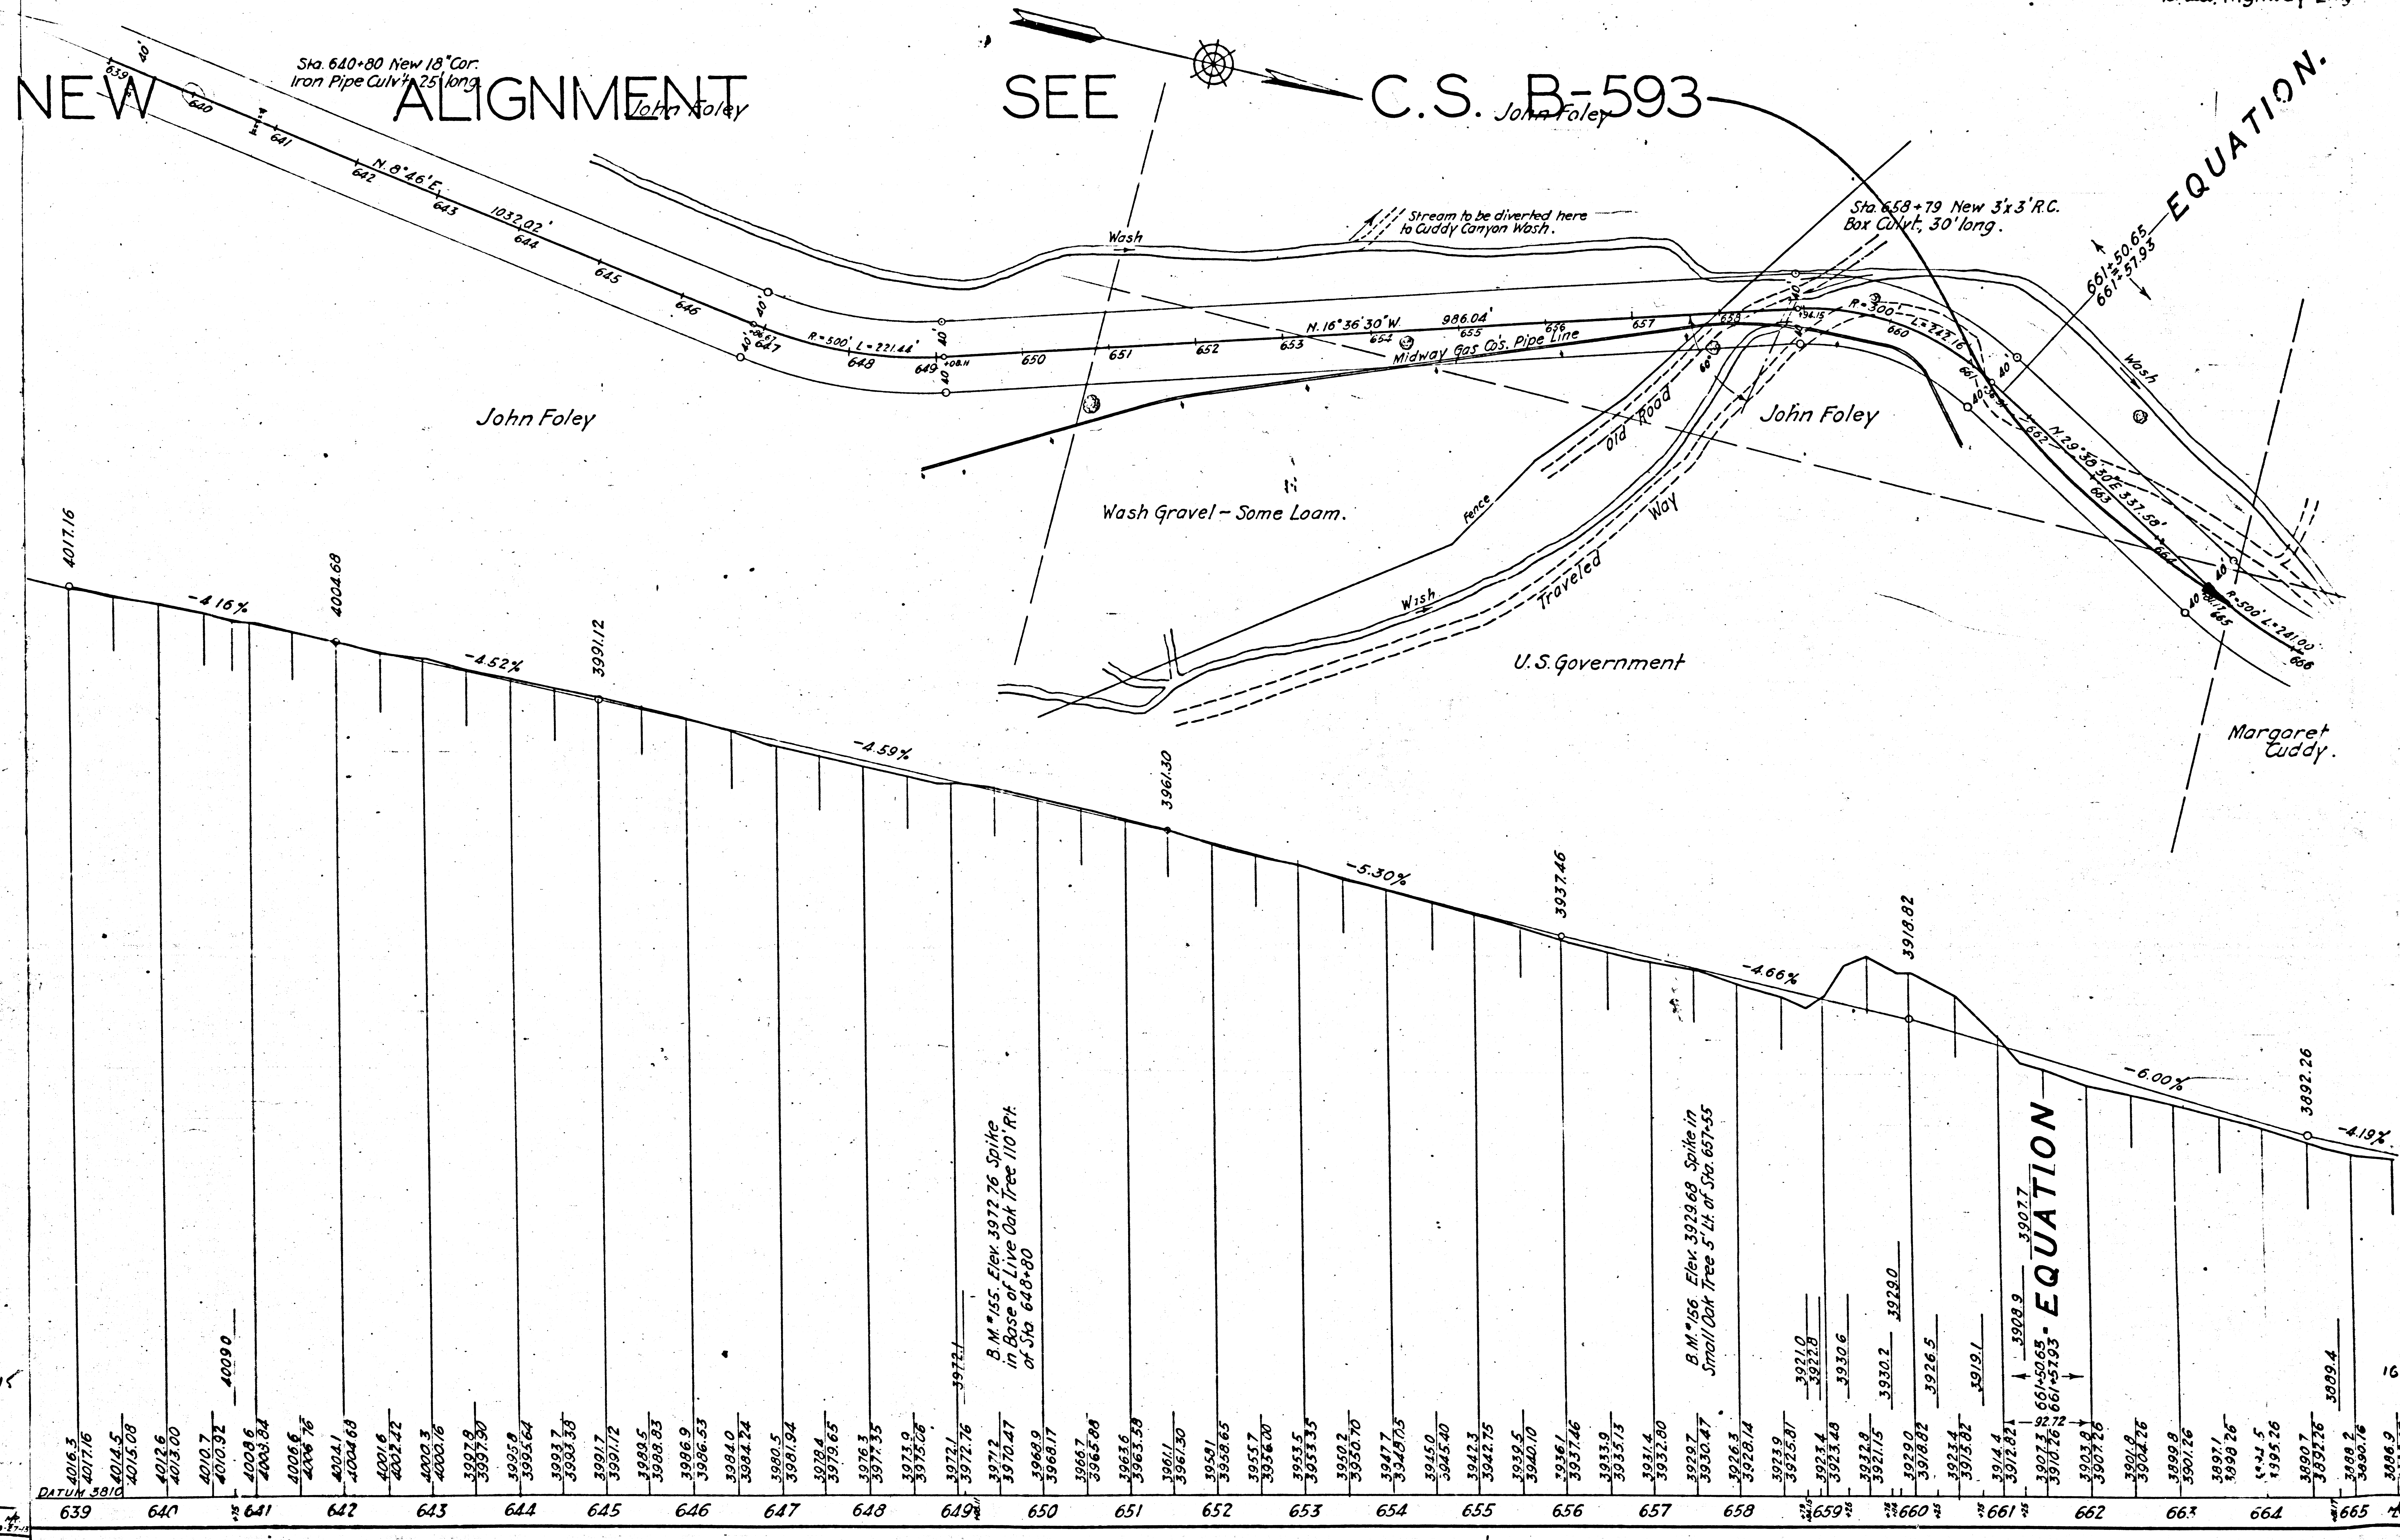


DIV. COUNTY ROUTE SECT. SHEET TOTAL
 VII L.A. 4 D 26 28
 W. Lewis Clarke
 Div. Engr., Div. VII
 Approved: 1914
 Geo. R. Winston
 Asst. Highway Engr.

DIV. COUNTY ROUTE SECT. SHEET TOTAL
 VII L.A. 4 D 27 29
 W. Lewis Clarke
 Div. Engr., Div. VII
 Approved: 1914
 Geo. R. Winston
 Asst. Highway Engr.

LOS ANGELES
 COUNTY.

KERN
 COUNTY.


IM.17

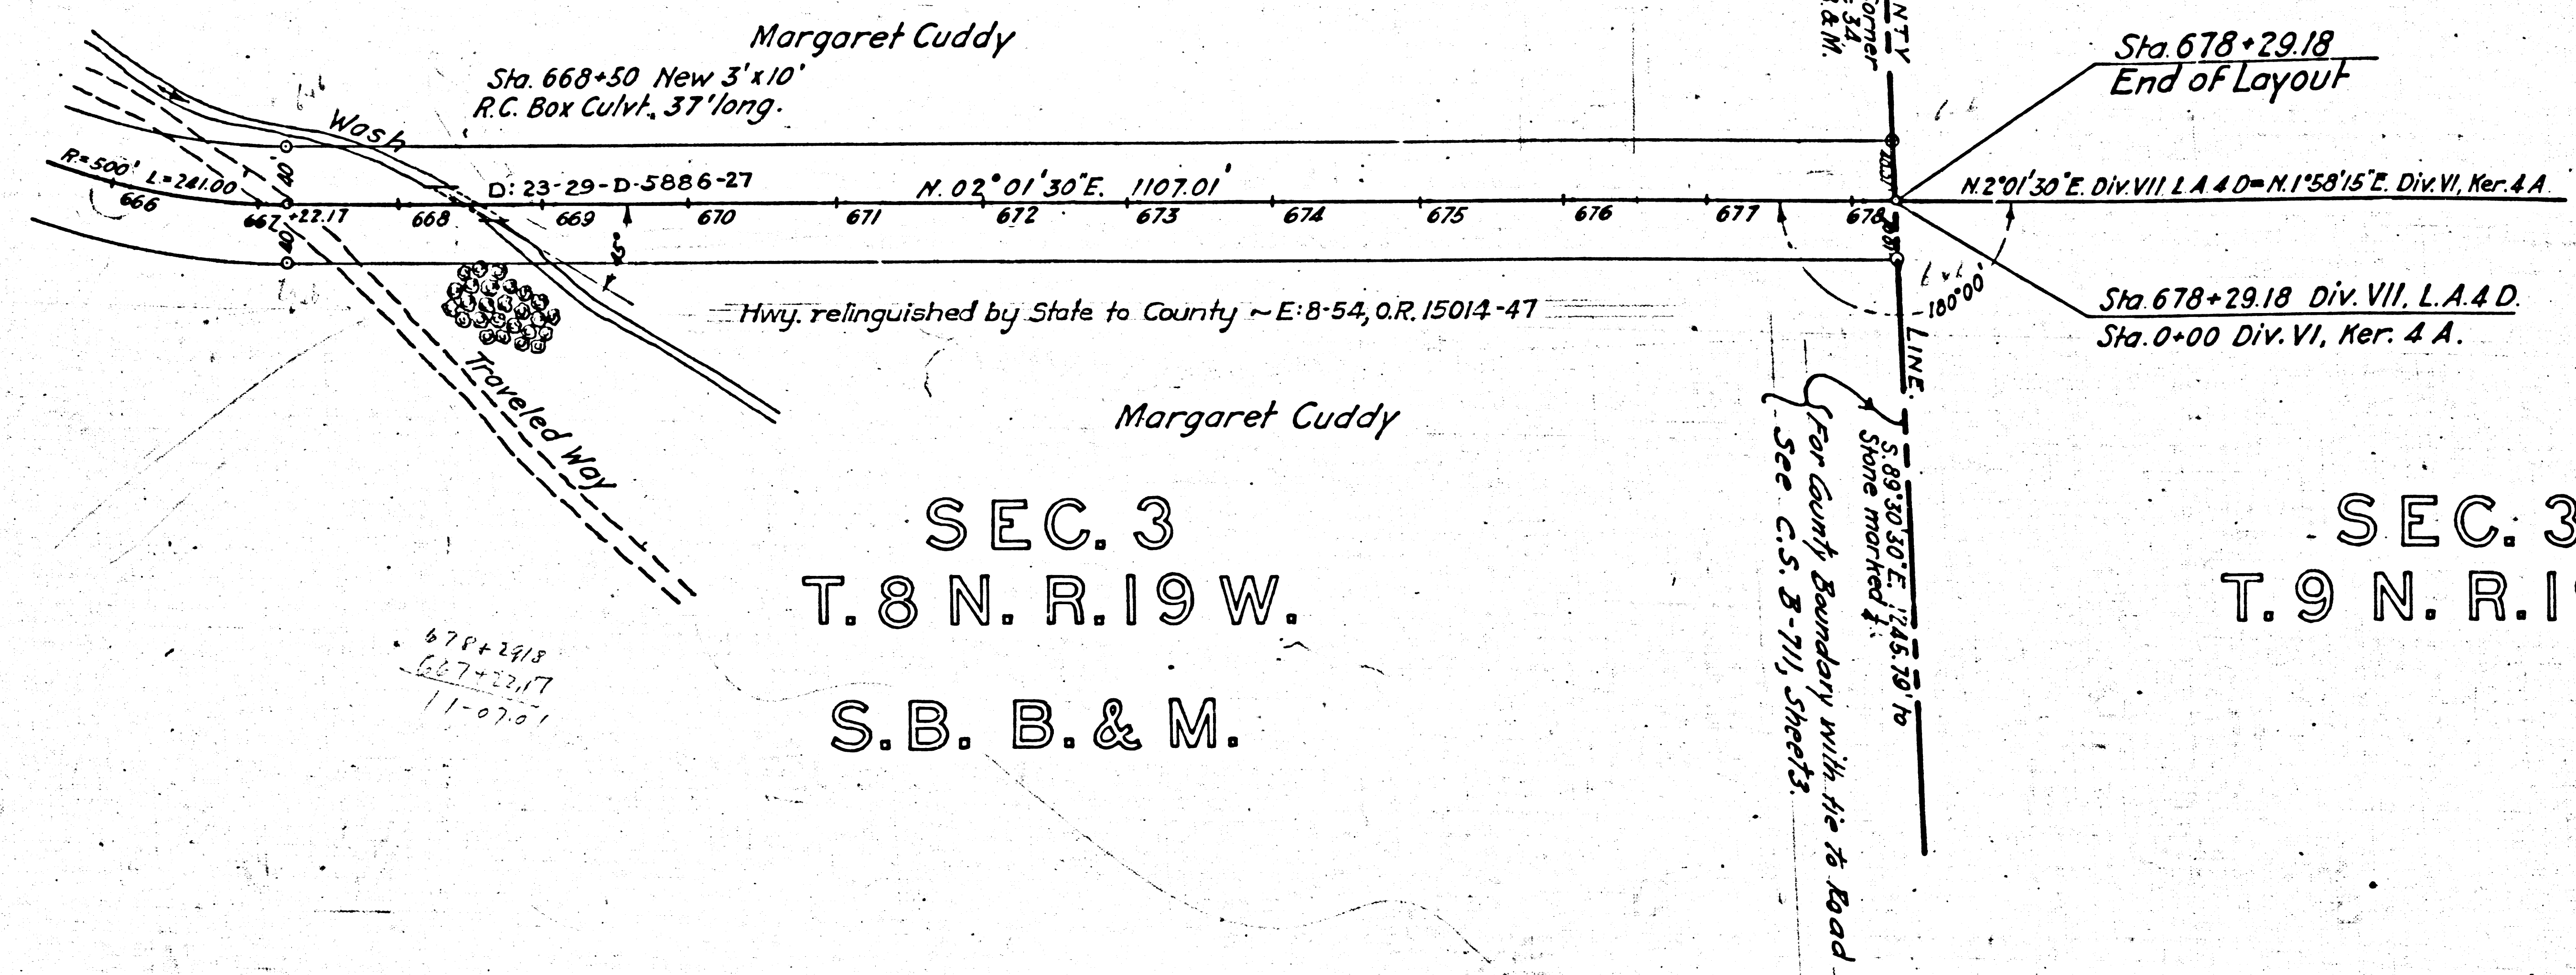

SEC. 3
 T. 8 N. R. 19 W.
 S. B. B. & M.

SEC. 34
 T. 9 N. R. 19 W.

See C.S. 5324
 for old
 FORT TEJON ROAD
 from County Line
 south & East.

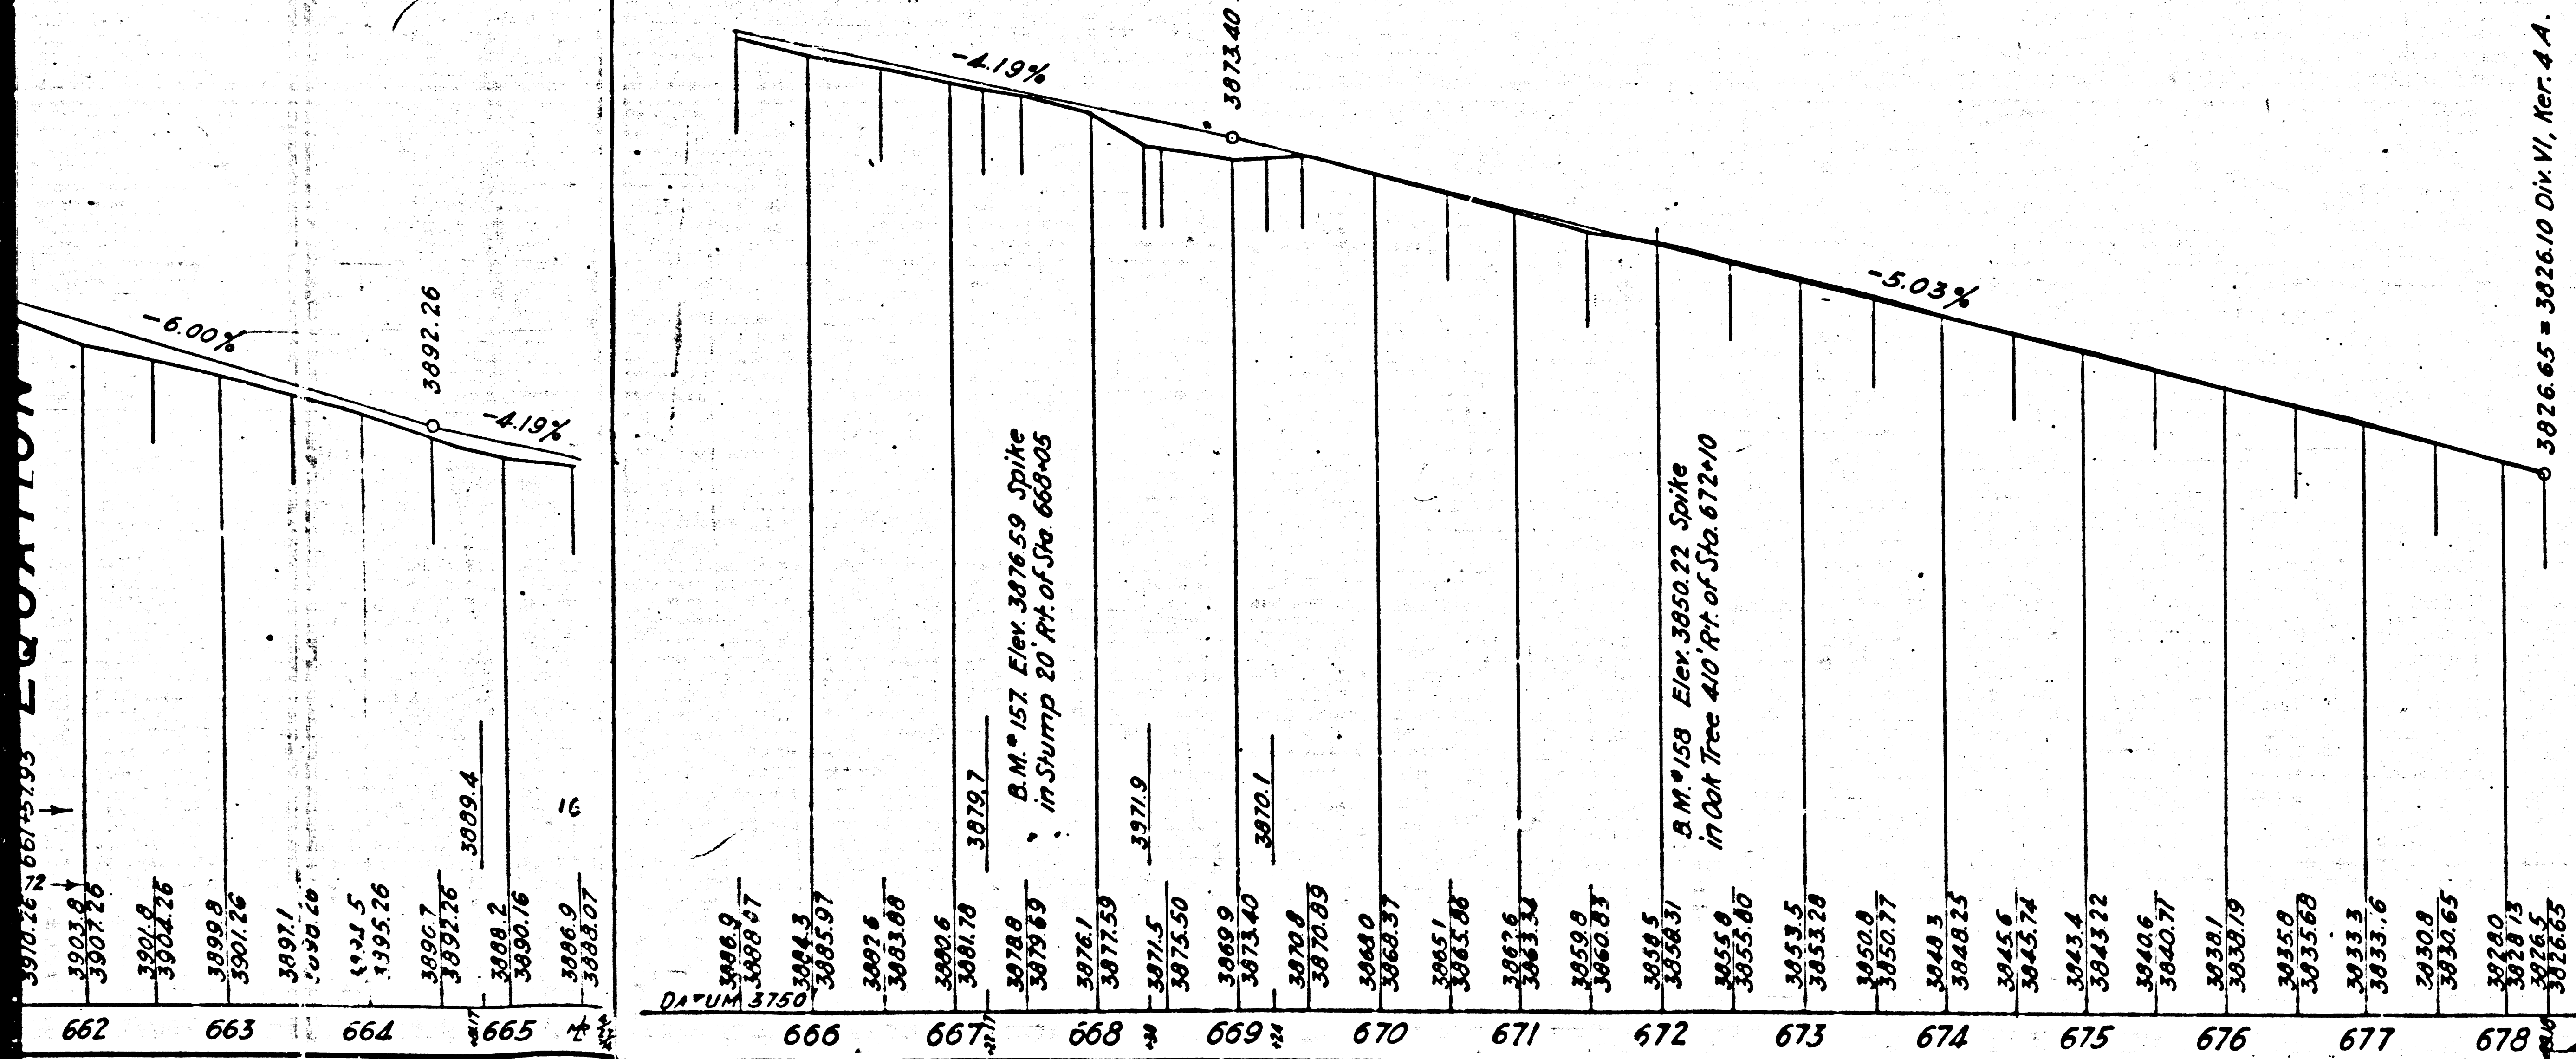

F.M. 18013-5
 A17 OF A17