



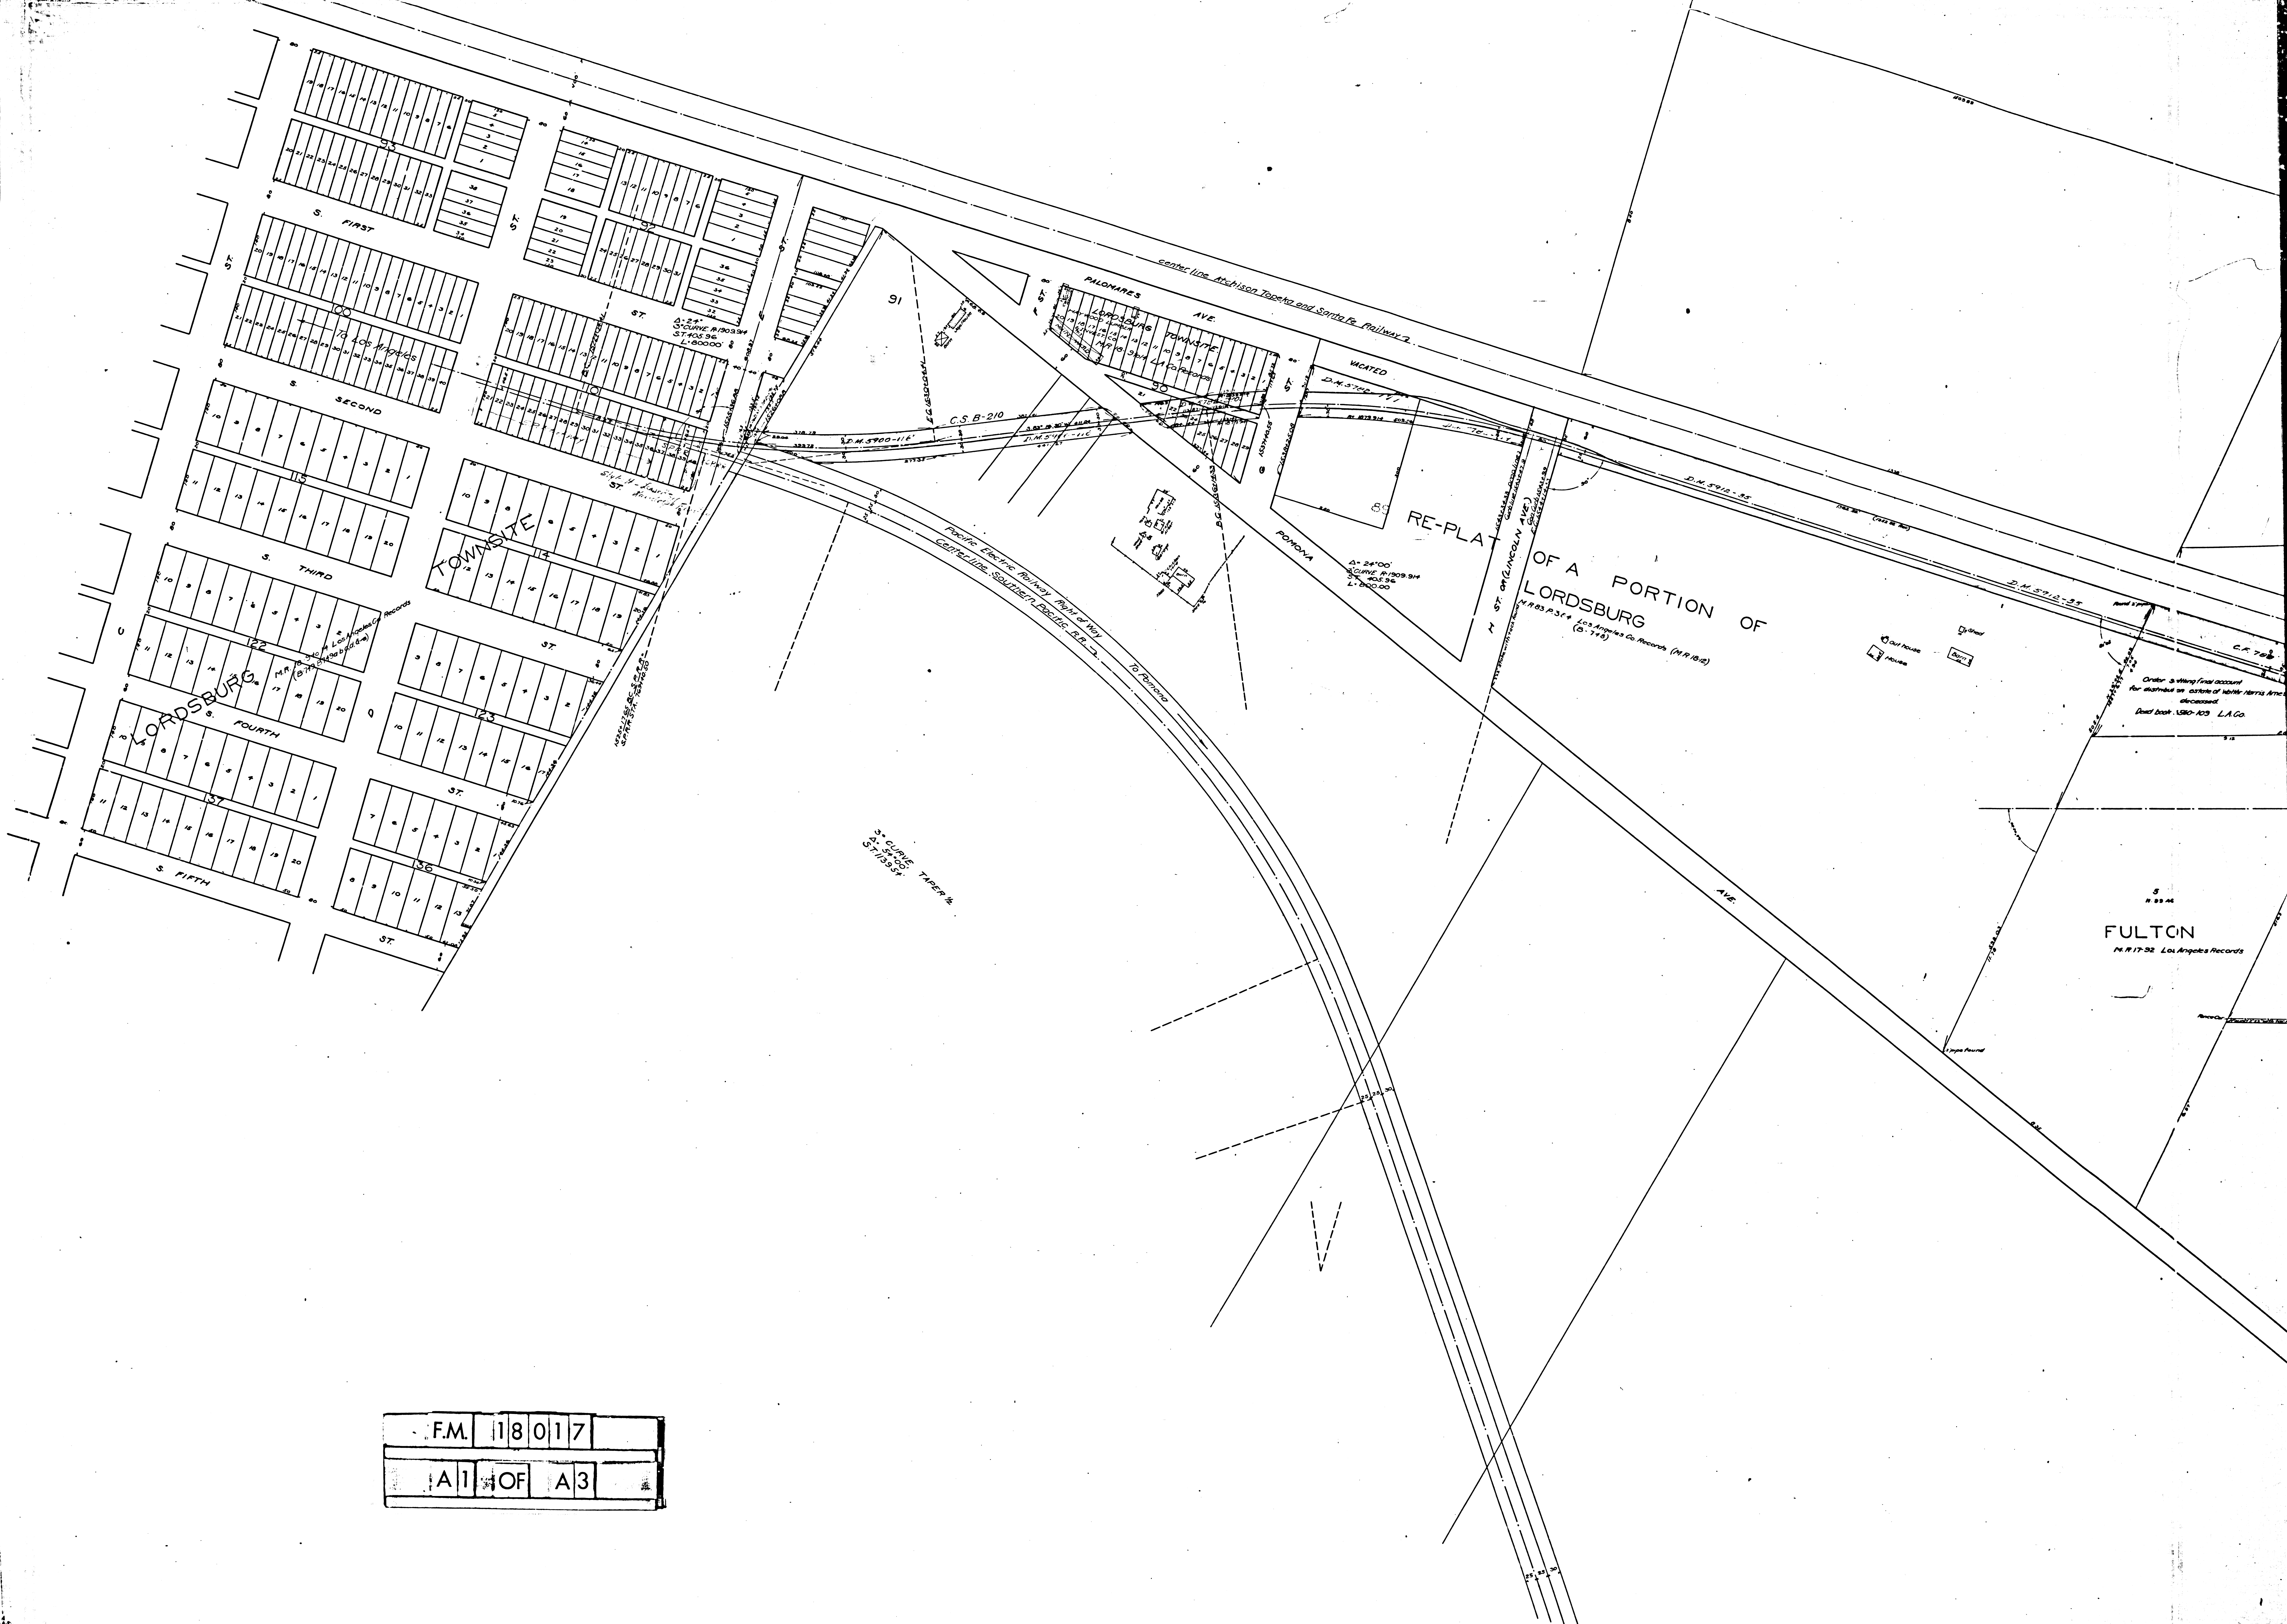

F.M. 18017
A1 OF A3

FULTON
No. 17-32 Los Angeles Records

 

LOOP AND MESERVE TRACT.

M.R. 52 P.1 L.A. CO. RECORDS.

1" CURVE
Δ 17°20'
ST. 673.35

3"00 CURVE 7°2'
Δ 17°20' AC
T- 312.25
L- 632.06

2340 AC
D.M. 5805-122

D.M. 5856-205

C.S. B-210

FULTON
M.R. 17-92 Los Angeles Records

TRACT.
(B-751)

MORRIS M DEWEY'S TRUSTEE REARRANGEMENT

OF PART OF PALOMARES TOWNSITE

M.R. 60-100 Los Angeles Co. Records
(B-752)

OF PALOMARES
TOWNSITE
M.R. 15-72
(B-750, B-750-2)

KNOWN AS BLOCKS IN
TOWNSITE OF PALOMARES
M.R. 15-72
(B-750)

TRACT III 4.

M.R. 17-1126
(B-753)

GREVILLIA ST.


ACACIA ST.

LAUREL ST.

H.P. Bourque et al. vs. No
Ontario and San Antonio Heights R.R. Co.
Deeds #132-218 L.A. Co. Records

LOOP AND MESERVE TRACT.

M.R. 52 P.1 L.A. CO. RECORDS.

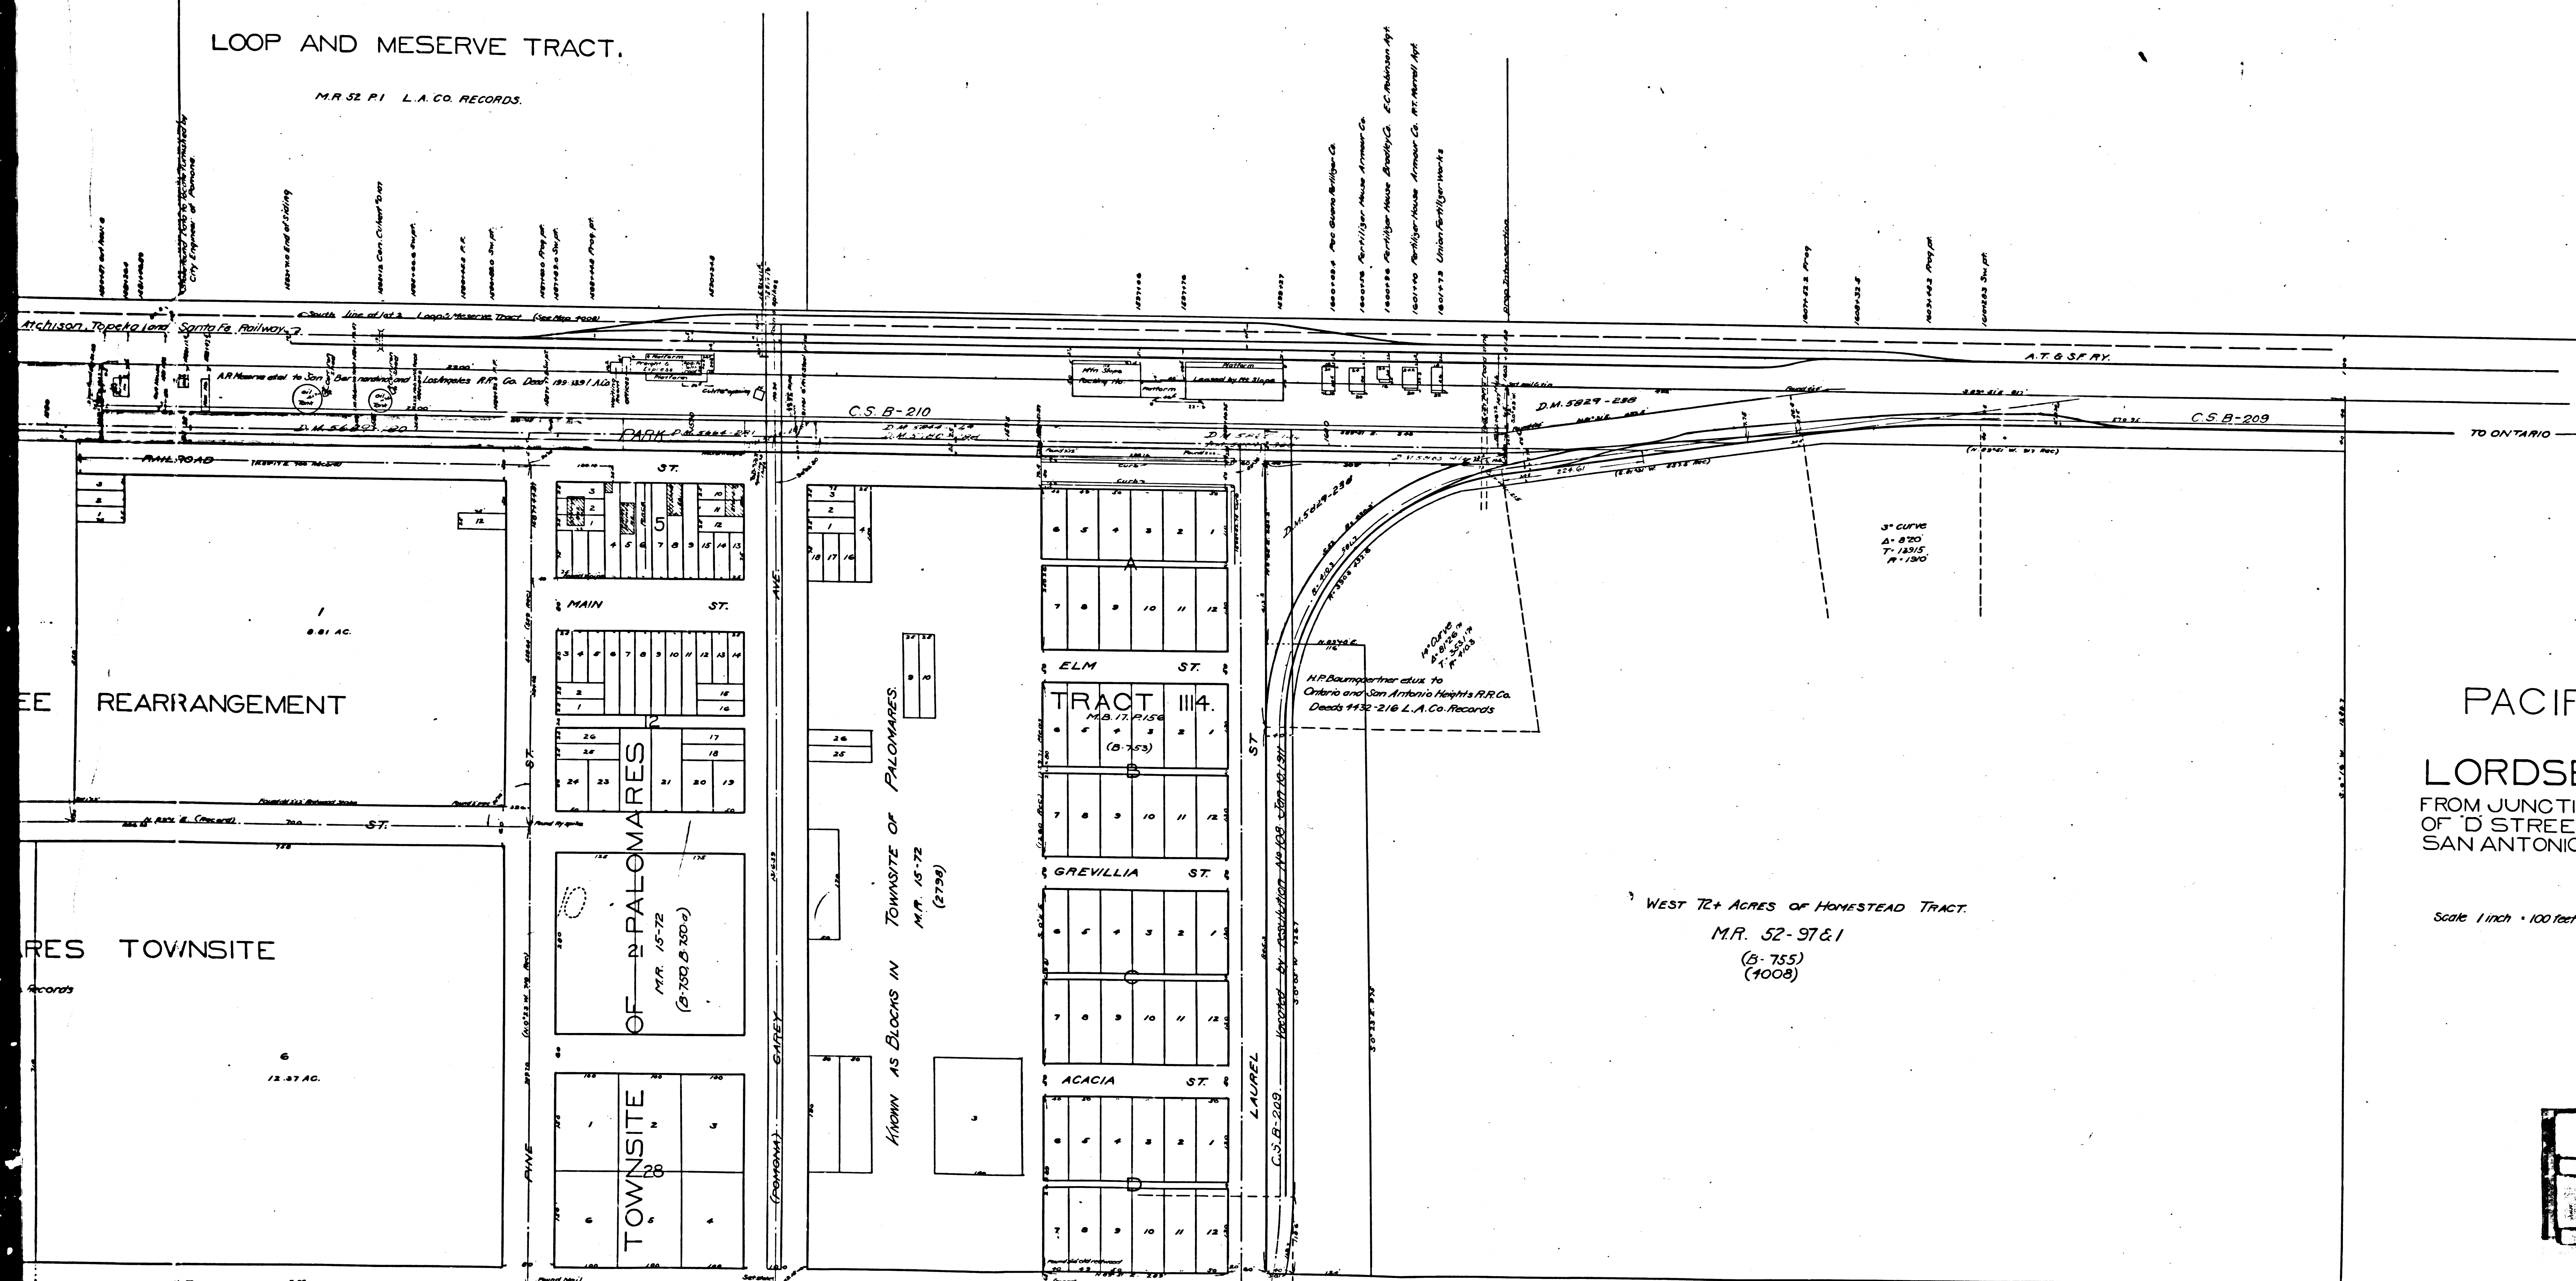

PACIFIC ELECTRIC RAILWAY
RIGHT OF WAY MAP
LORDSBURG TO NORTH POMONA
FROM JUNCTION WITH SOUTHERN PACIFIC RAILROAD EAST
OF D STREET LORDSBURG, TO JUNCTION WITH ONTARIO AND
SAN ANTONIO HEIGHTS LINE EAST OF LAUREL STREET
NORTH POMONA.

Scale 1 inch = 100 feet

6-30-19

F.B. 1813-1820

F.M.	18017
A3	OF A3