J. B. Watson, Little Pearl Watson
&
L.A. Co.
Jan 20, 1916
D: 6235-140
RP 439

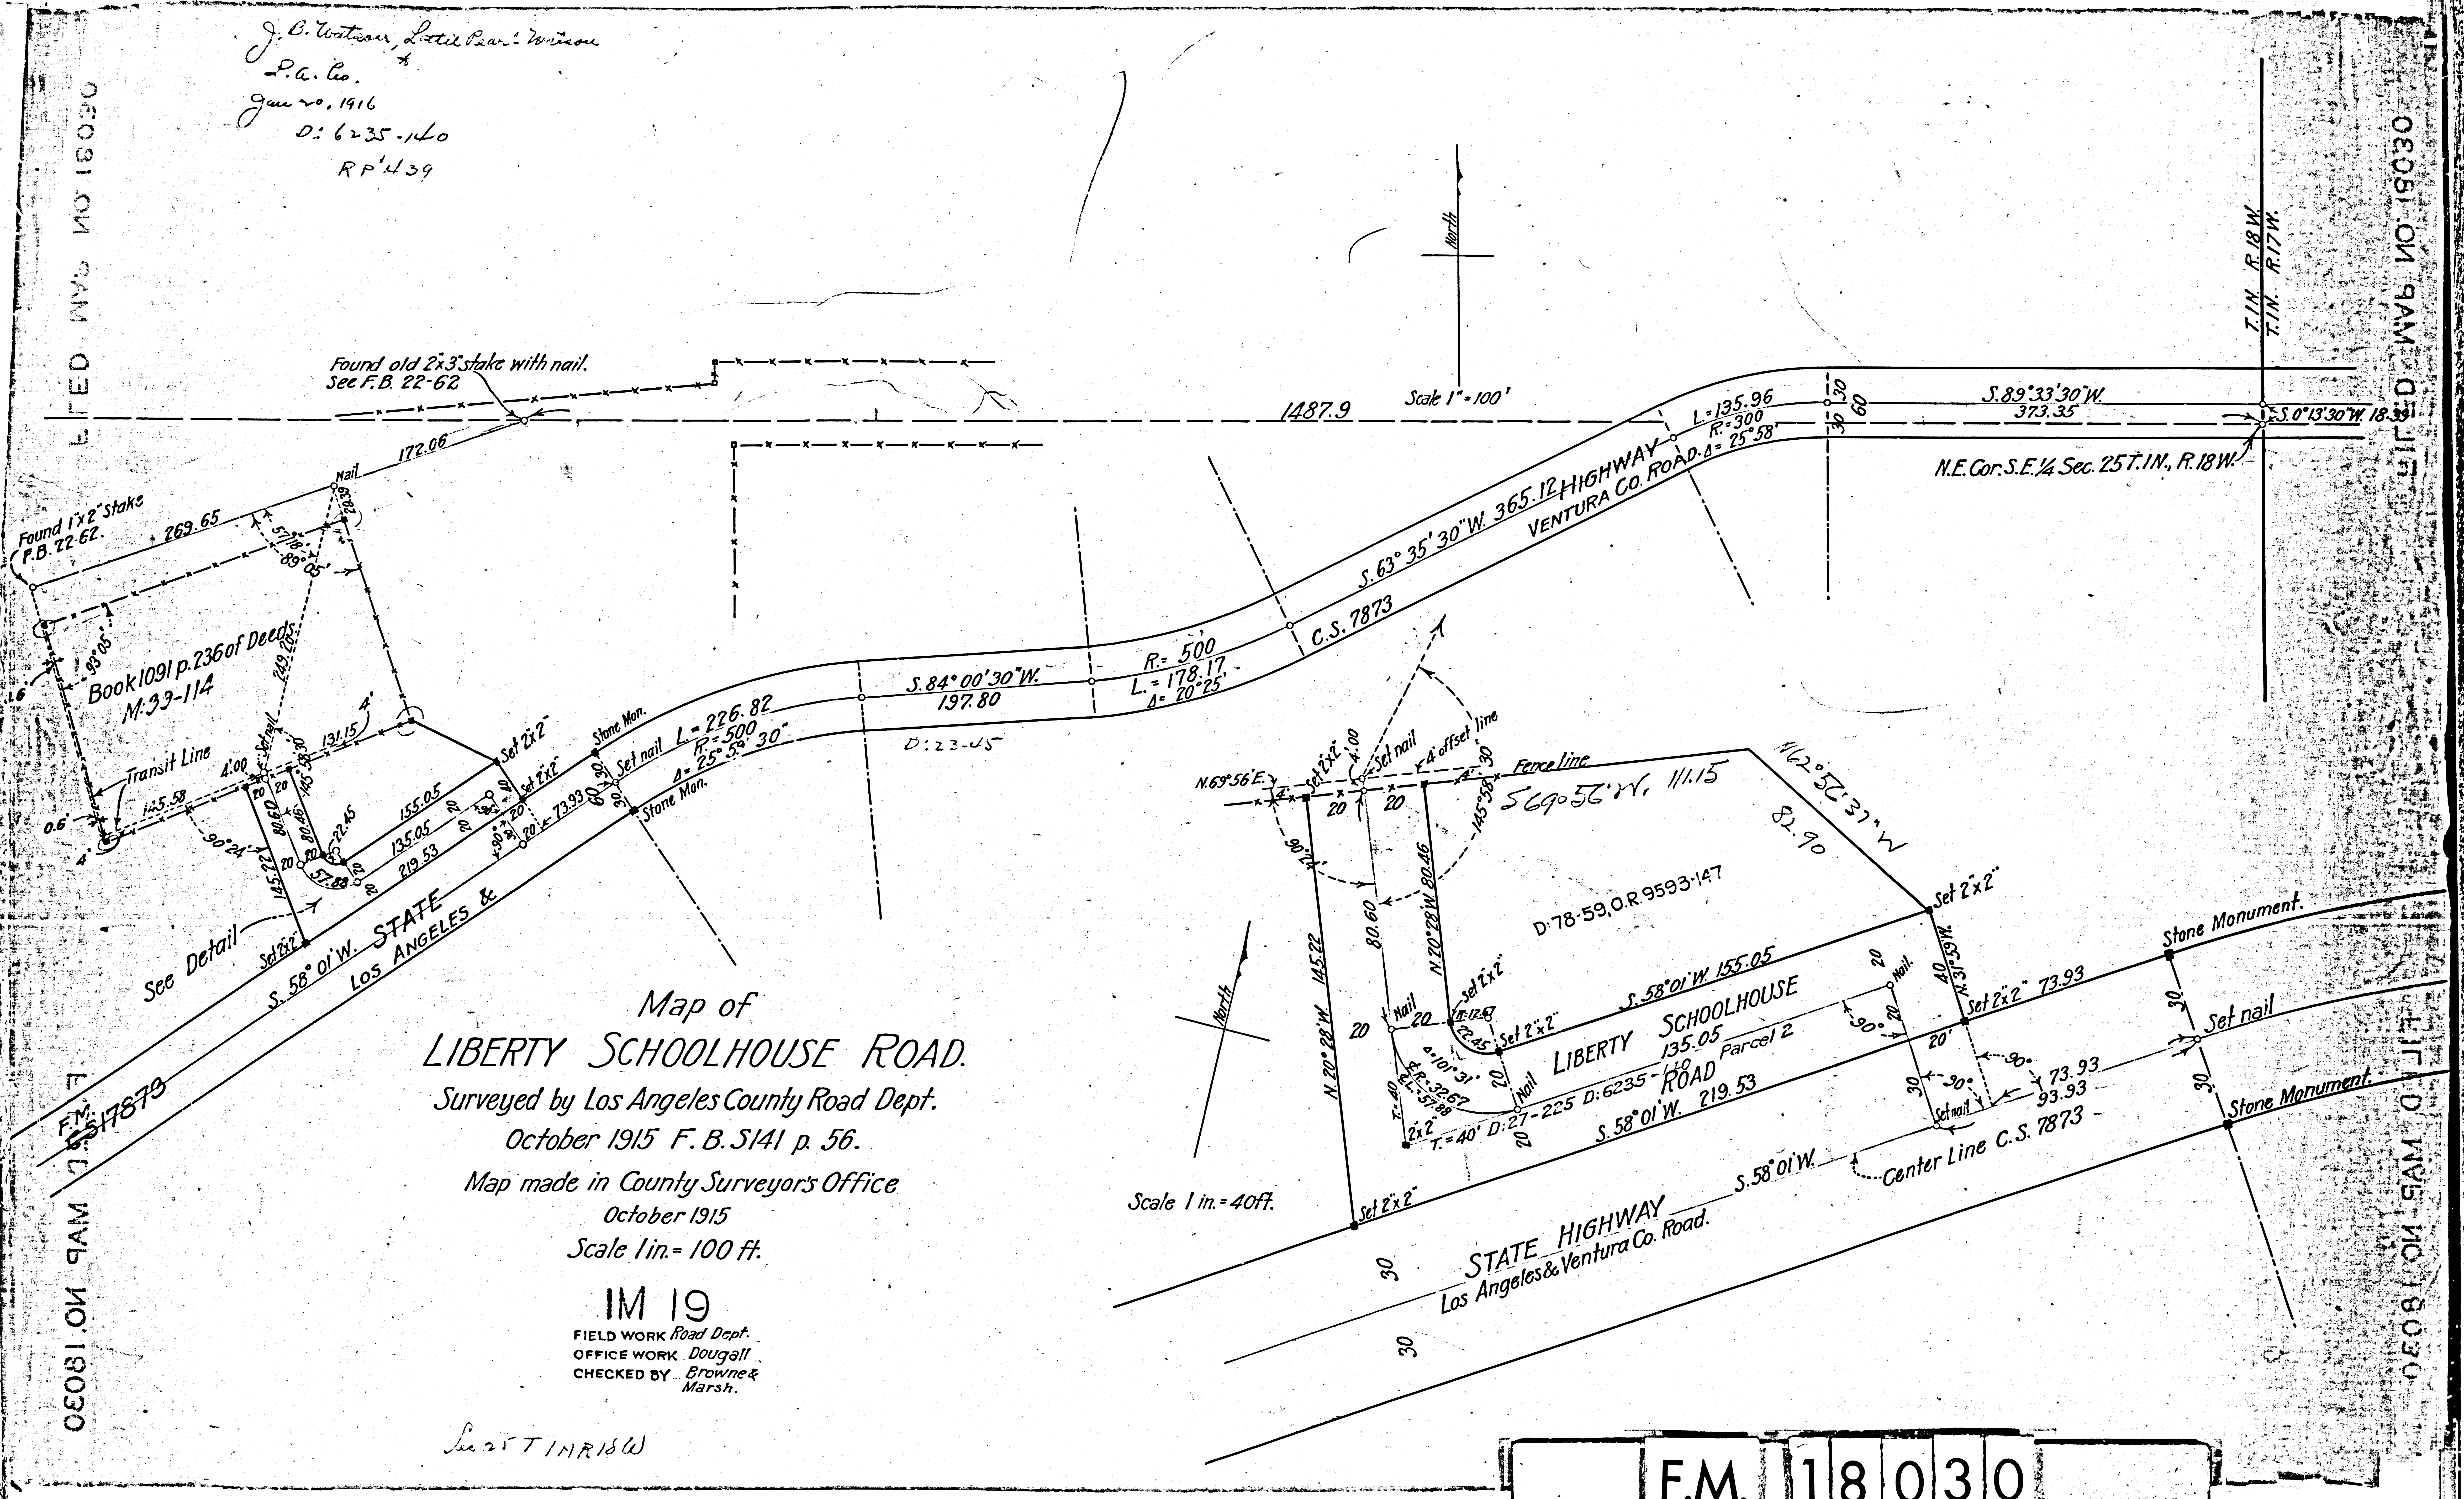

Found old 2"x3" stake with nail.
See F.B. 22-62
172.06
Nail
28.39
Found 1"x2" Stake
F.B. 22-62.
269.65
57°18'
89°05'
93°05'
1.6
Book 1091 p. 236 of Deeds
M:39-114
249.20
4'
131.15
Transit Line
4.00
Set nail
145.58
0.6'
4'
90°24'
20
80.60
80.46
145.58 30
22.45
57.88
145.22
155.05
135.05
219.53
Set 2"x2"
Set 2"x2"
73.93
Stone Mon.
Set nail
L.=226.82
R.=500
Δ=25°59'30"
60
30
30
Stone Mon.
See Detail
Set 2"x2"
S.58°01'W. STATE
LOS ANGELES &
F.M. C.S.17873
S.84°00'30"W.
197.80
D:23-45
R.=500
L.=178.17
Δ=20°25'
C.S. 7873
S.63°35'30"W. 365.12 HIGHWAY
VENTURA CO. ROAD.
L.=135.96
R.=300
Δ=25°58'
1487.9
Scale 1"=100'
North
30
60
30
S.89°33'30"W.
373.35
S.0°13'30"W. 18.33
N.E. Cor. S.E.¼ Sec. 25 T.1N., R.18W.
T.1N. R.18W.
T.1N. R.17W.
N.69°56'E.
4'
Set 2"x2"
4.00
Set nail
4' offset line
30
Fence line
4'
S69°56'W. 111.15
N62°52'37"W
82.90
20
20
90°24'
145°58'
80.60
N.20°28'W. 80.46
N.20°28'W. 145.22
D:78-59, O.R. 9593-147
Set 2"x2"
Nail
20
20
T.=12.67
22.45
Set 2"x2"
Δ=101°31'
R.=32.67
L.=57.88
T.=40
2"x2"
T.=40'
Nail
20
20
S.58°01'W. 155.05
LIBERTY SCHOOLHOUSE
135.05
ROAD
Parcel 2
D:27-225 D:6235-140
S.58°01'W. 219.53
North
Scale 1 in.=40ft.
Set 2"x2"
20
Nail.
20
90°
Set 2"x2" 73.93
40
N.31°59'W.
20'
30
90°
90°
73.93
93.93
Set nail
Center Line C.S. 7873
Stone Monument.
30
Set nail
30
Stone Monument.
S.58°01'W.
STATE HIGHWAY
Los Angeles & Ventura Co. Road.
30
30

Map of
LIBERTY SCHOOLHOUSE ROAD.

Surveyed by Los Angeles County Road Dept.
October 1915 F.B. 5141 p. 56.

Map made in County Surveyor's Office
October 1915
Scale 1 in.=100 ft.

IM 19

FIELD WORK Road Dept.
OFFICE WORK Dougall
CHECKED BY Browne & Marsh.

Sec 25 T1N R18W

FILED MAP NO. 18030

FILED MAP NO. 18030

F.M. 18030