F.M. 18040-2

A1 OF A5

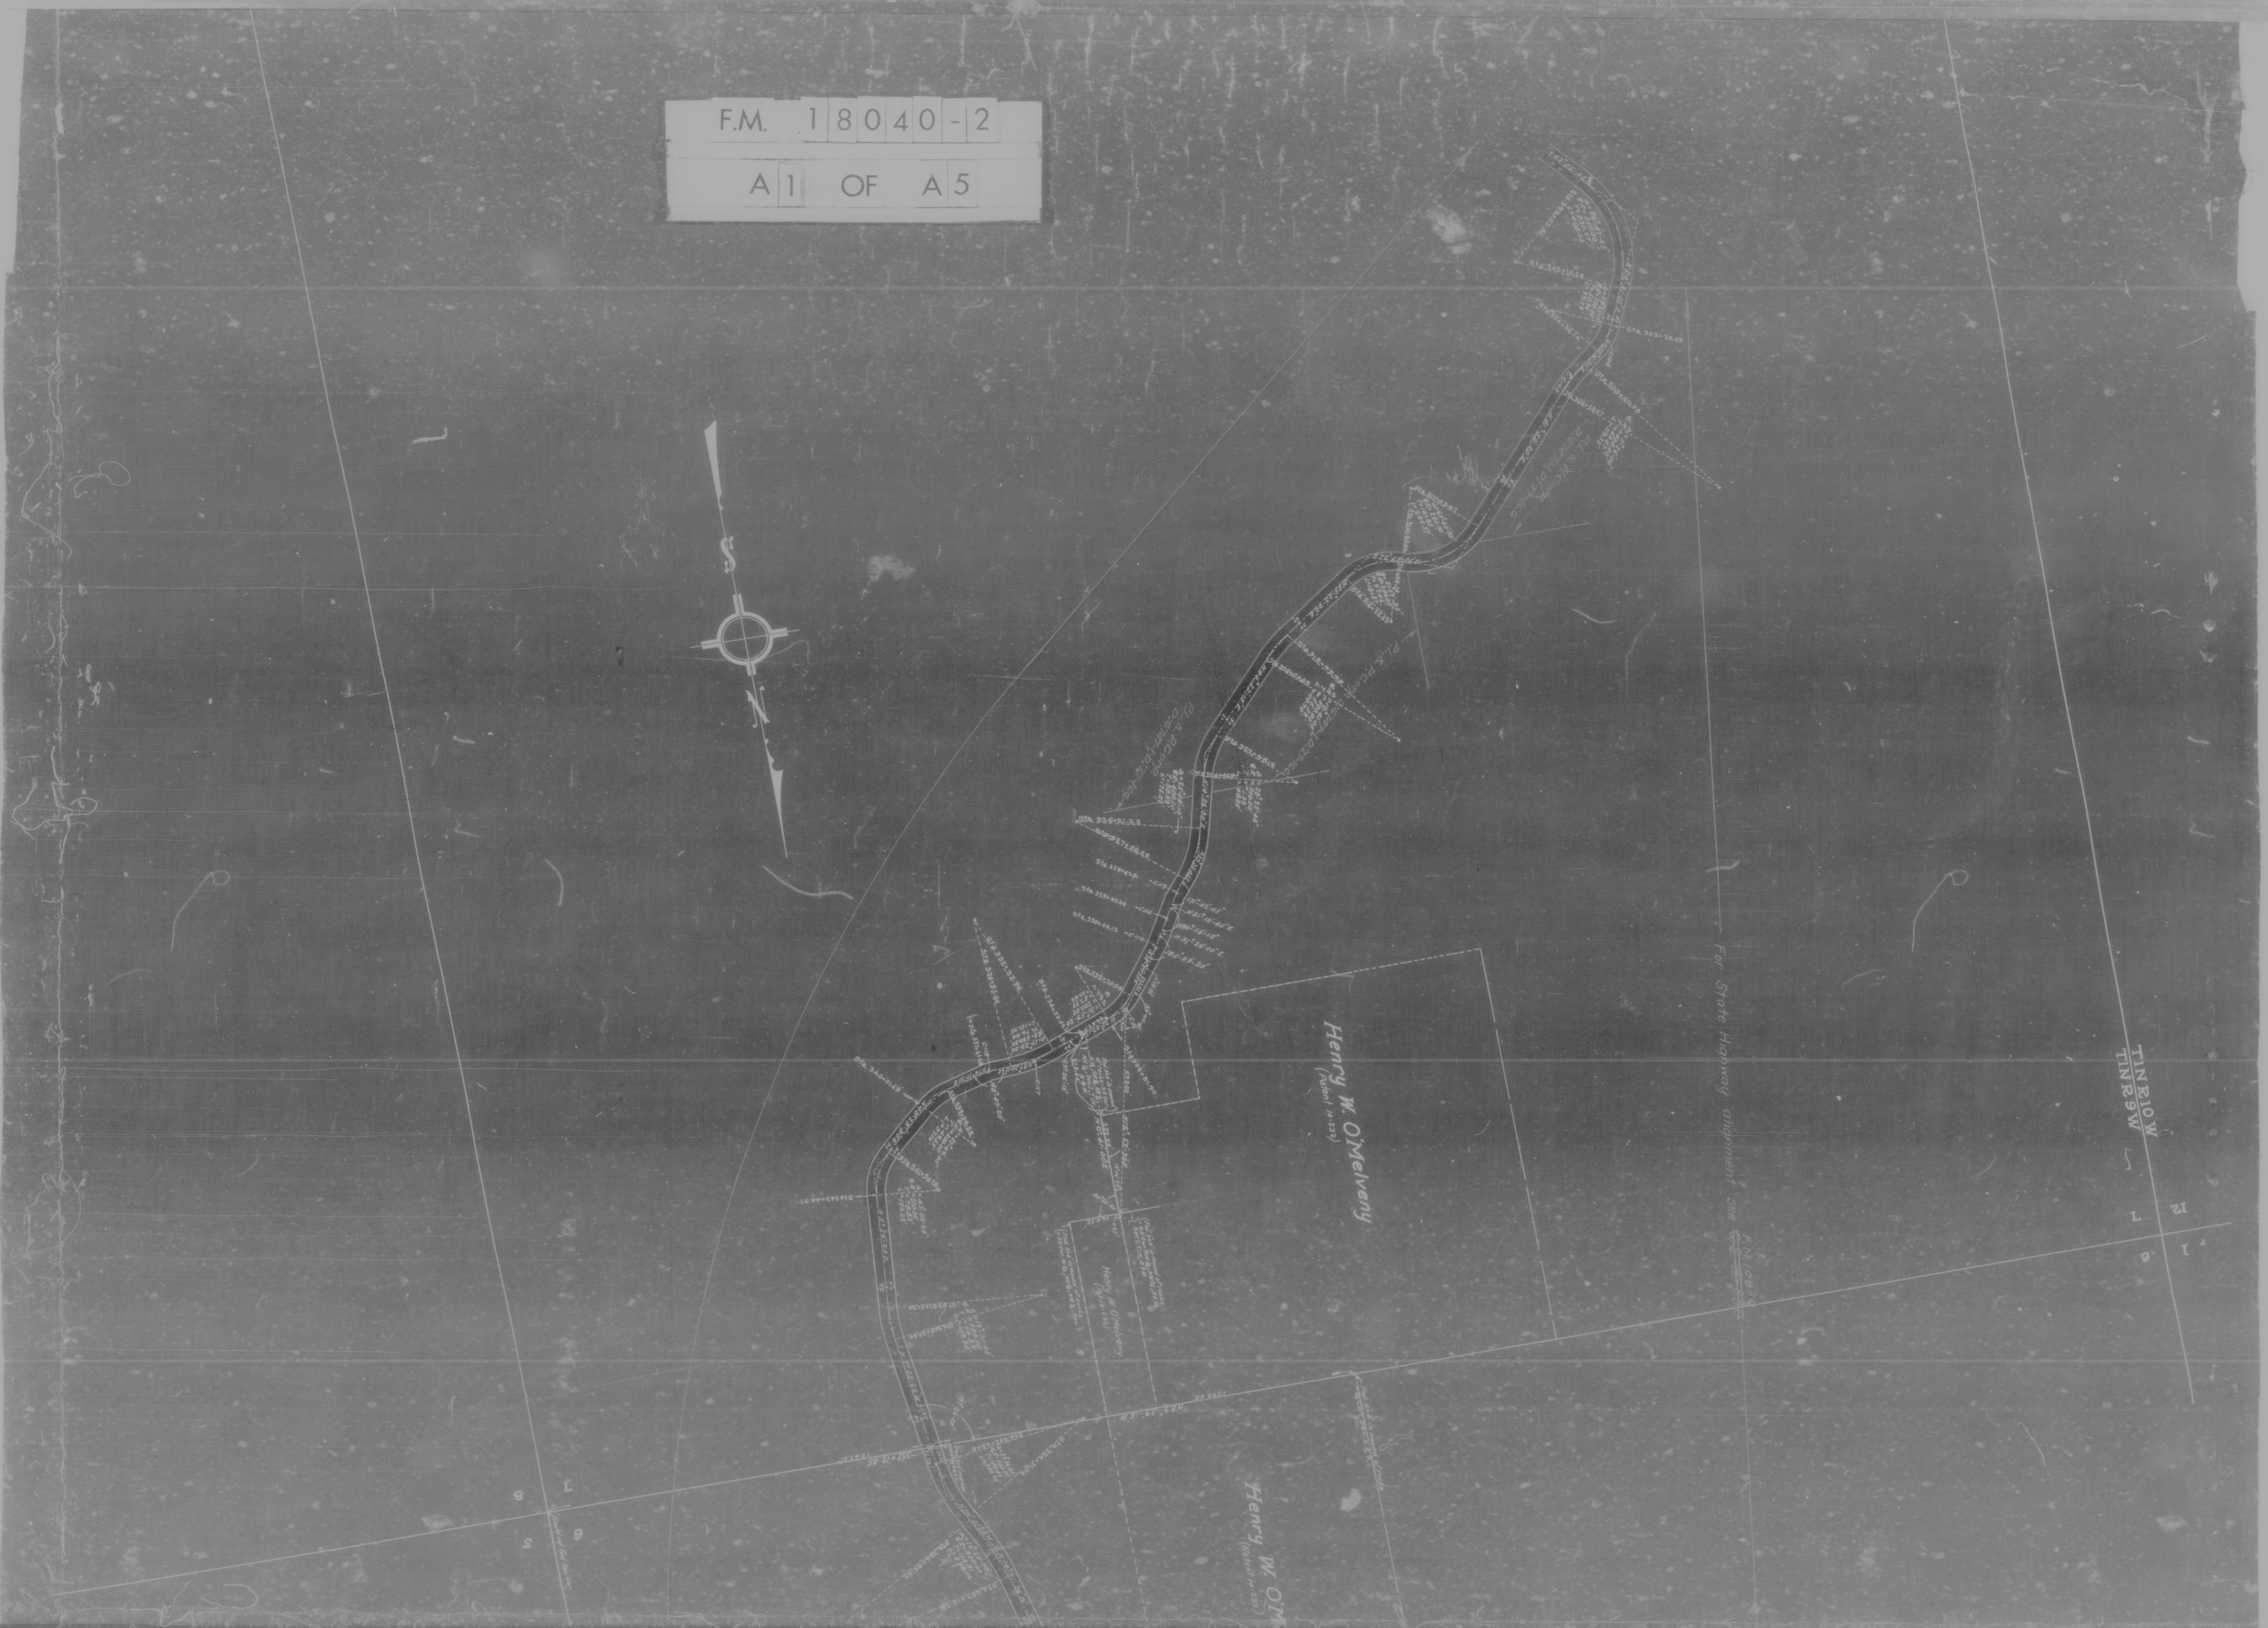

Henry W. O'Melveny
(Patent 14-232)
mound of rocks
WITHDRAWN FOR RANGERS' STA.-1908
SAN GABRIEL RIVER
Vacated - D: 46-250 O.R. 12434-202

RIGHT OF WAY MAP
OF
SAN GABRIEL CANYON ROAD
FROM
AZUSA TO CAMP RINCON

MAP Nº ~~C1-AR2~~ M11-AR2

L.A. COUNTY ROAD DEPT.

FIELD WORK BY-R.K. PATTERSON- JUNE TO SEPT. 1915.
OFFICE WORK BY-A.A. THOMAS- JAN. 1916.
CHECKED- ....1916.

NOTES {FC1 Page 1 to 717
{LC1 " 1 " 930
REFERENCES- MAPS C1-A1 to A12

SCALE 1 INCH = 200. FEET

APPROVED- 1916

....
Road Commissioner.

F.M. 18040-2
A2 OF A5

D: 27-166 / D. 6747-1

F.M. 18040-2

A3 OF A5

F.M. 18040-2

A4 OF A5

F.M. 18040-2

A5 OF A5

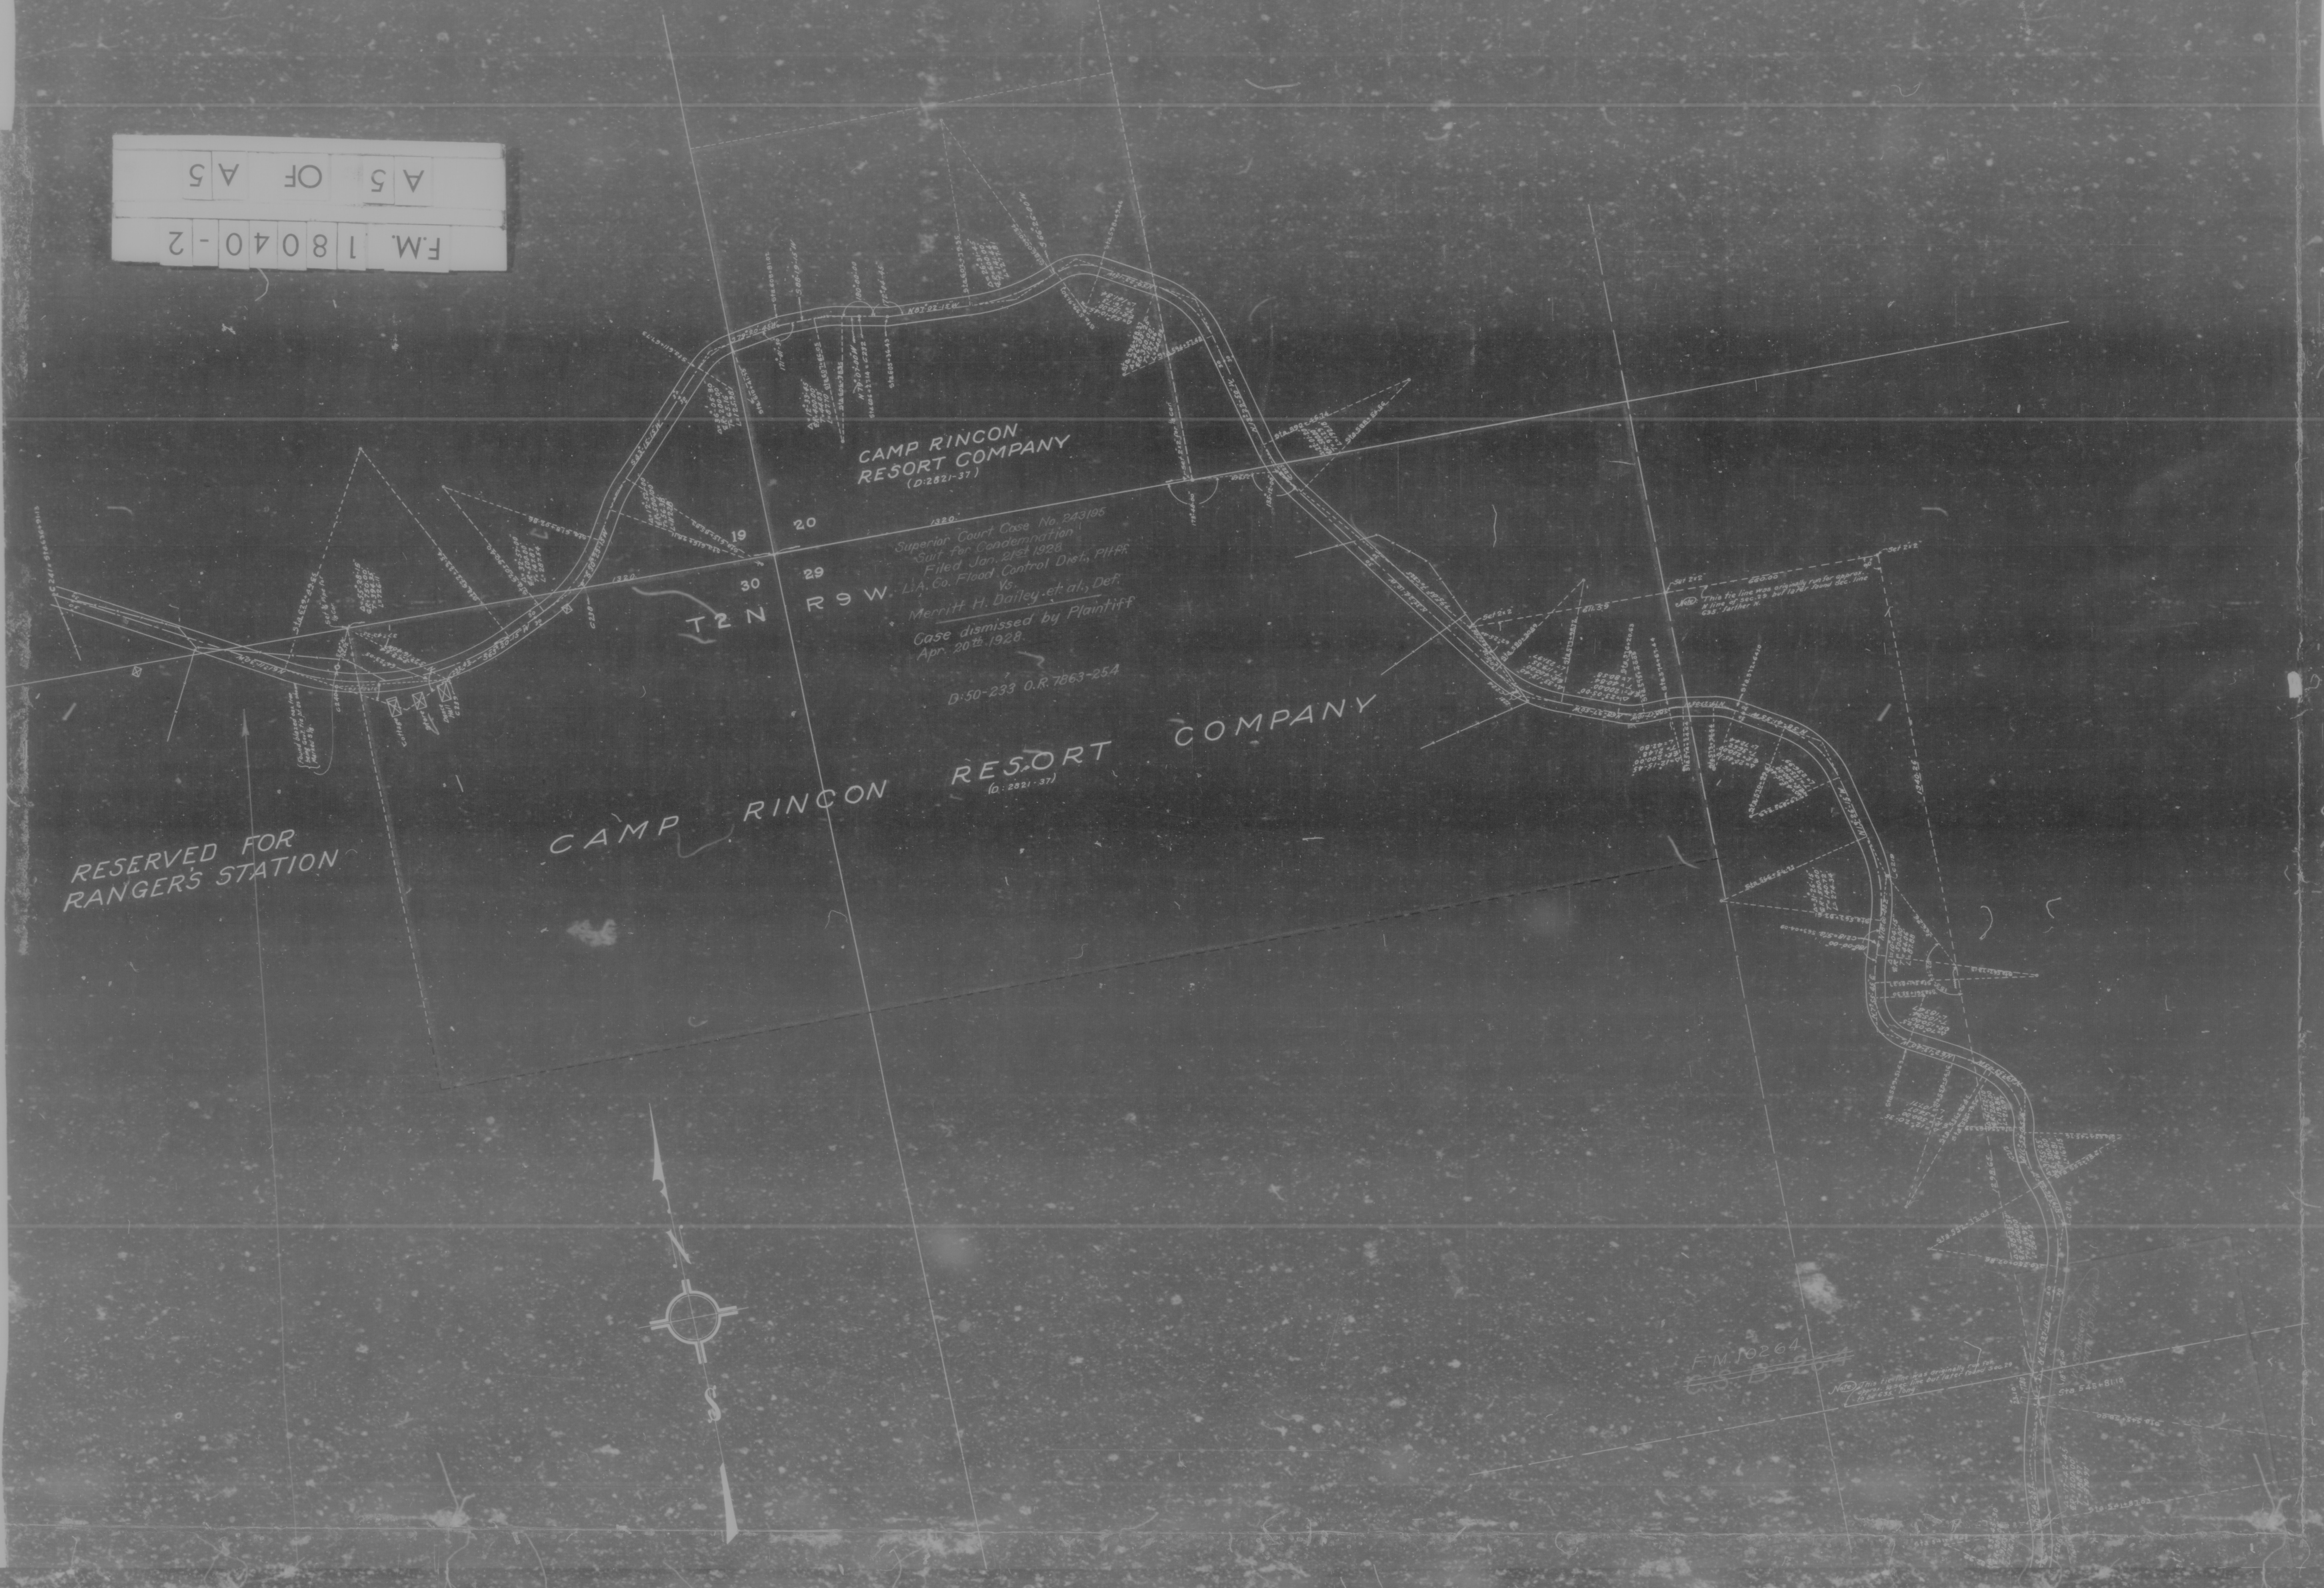
CAMP RINCON
RESORT COMPANY
(D:2821-37)
1320.
19
20
30
29
T2N R9W.
Superior Court Case No. 243195
Suit for Condemnation
Filed Jan. 21st 1928
L.A. Co. Flood Control Dist., Pltff.
Vs.
Merritt H. Dailey et. al., Def.
Case dismissed by Plaintiff
Apr. 20th 1928.
D:50-233 O.R. 7863-254
CAMP RINCON RESORT COMPANY
(D:2821-37)
RESERVED FOR
RANGER'S STATION
N
S
F.M. 10264
~~C.S.B. 264~~
Note: This tie line was originally run for approx. ¼ sec. line but later found Sec. 29 to be 635.' long
Sta. 545+81.10
N 18°37'10" E