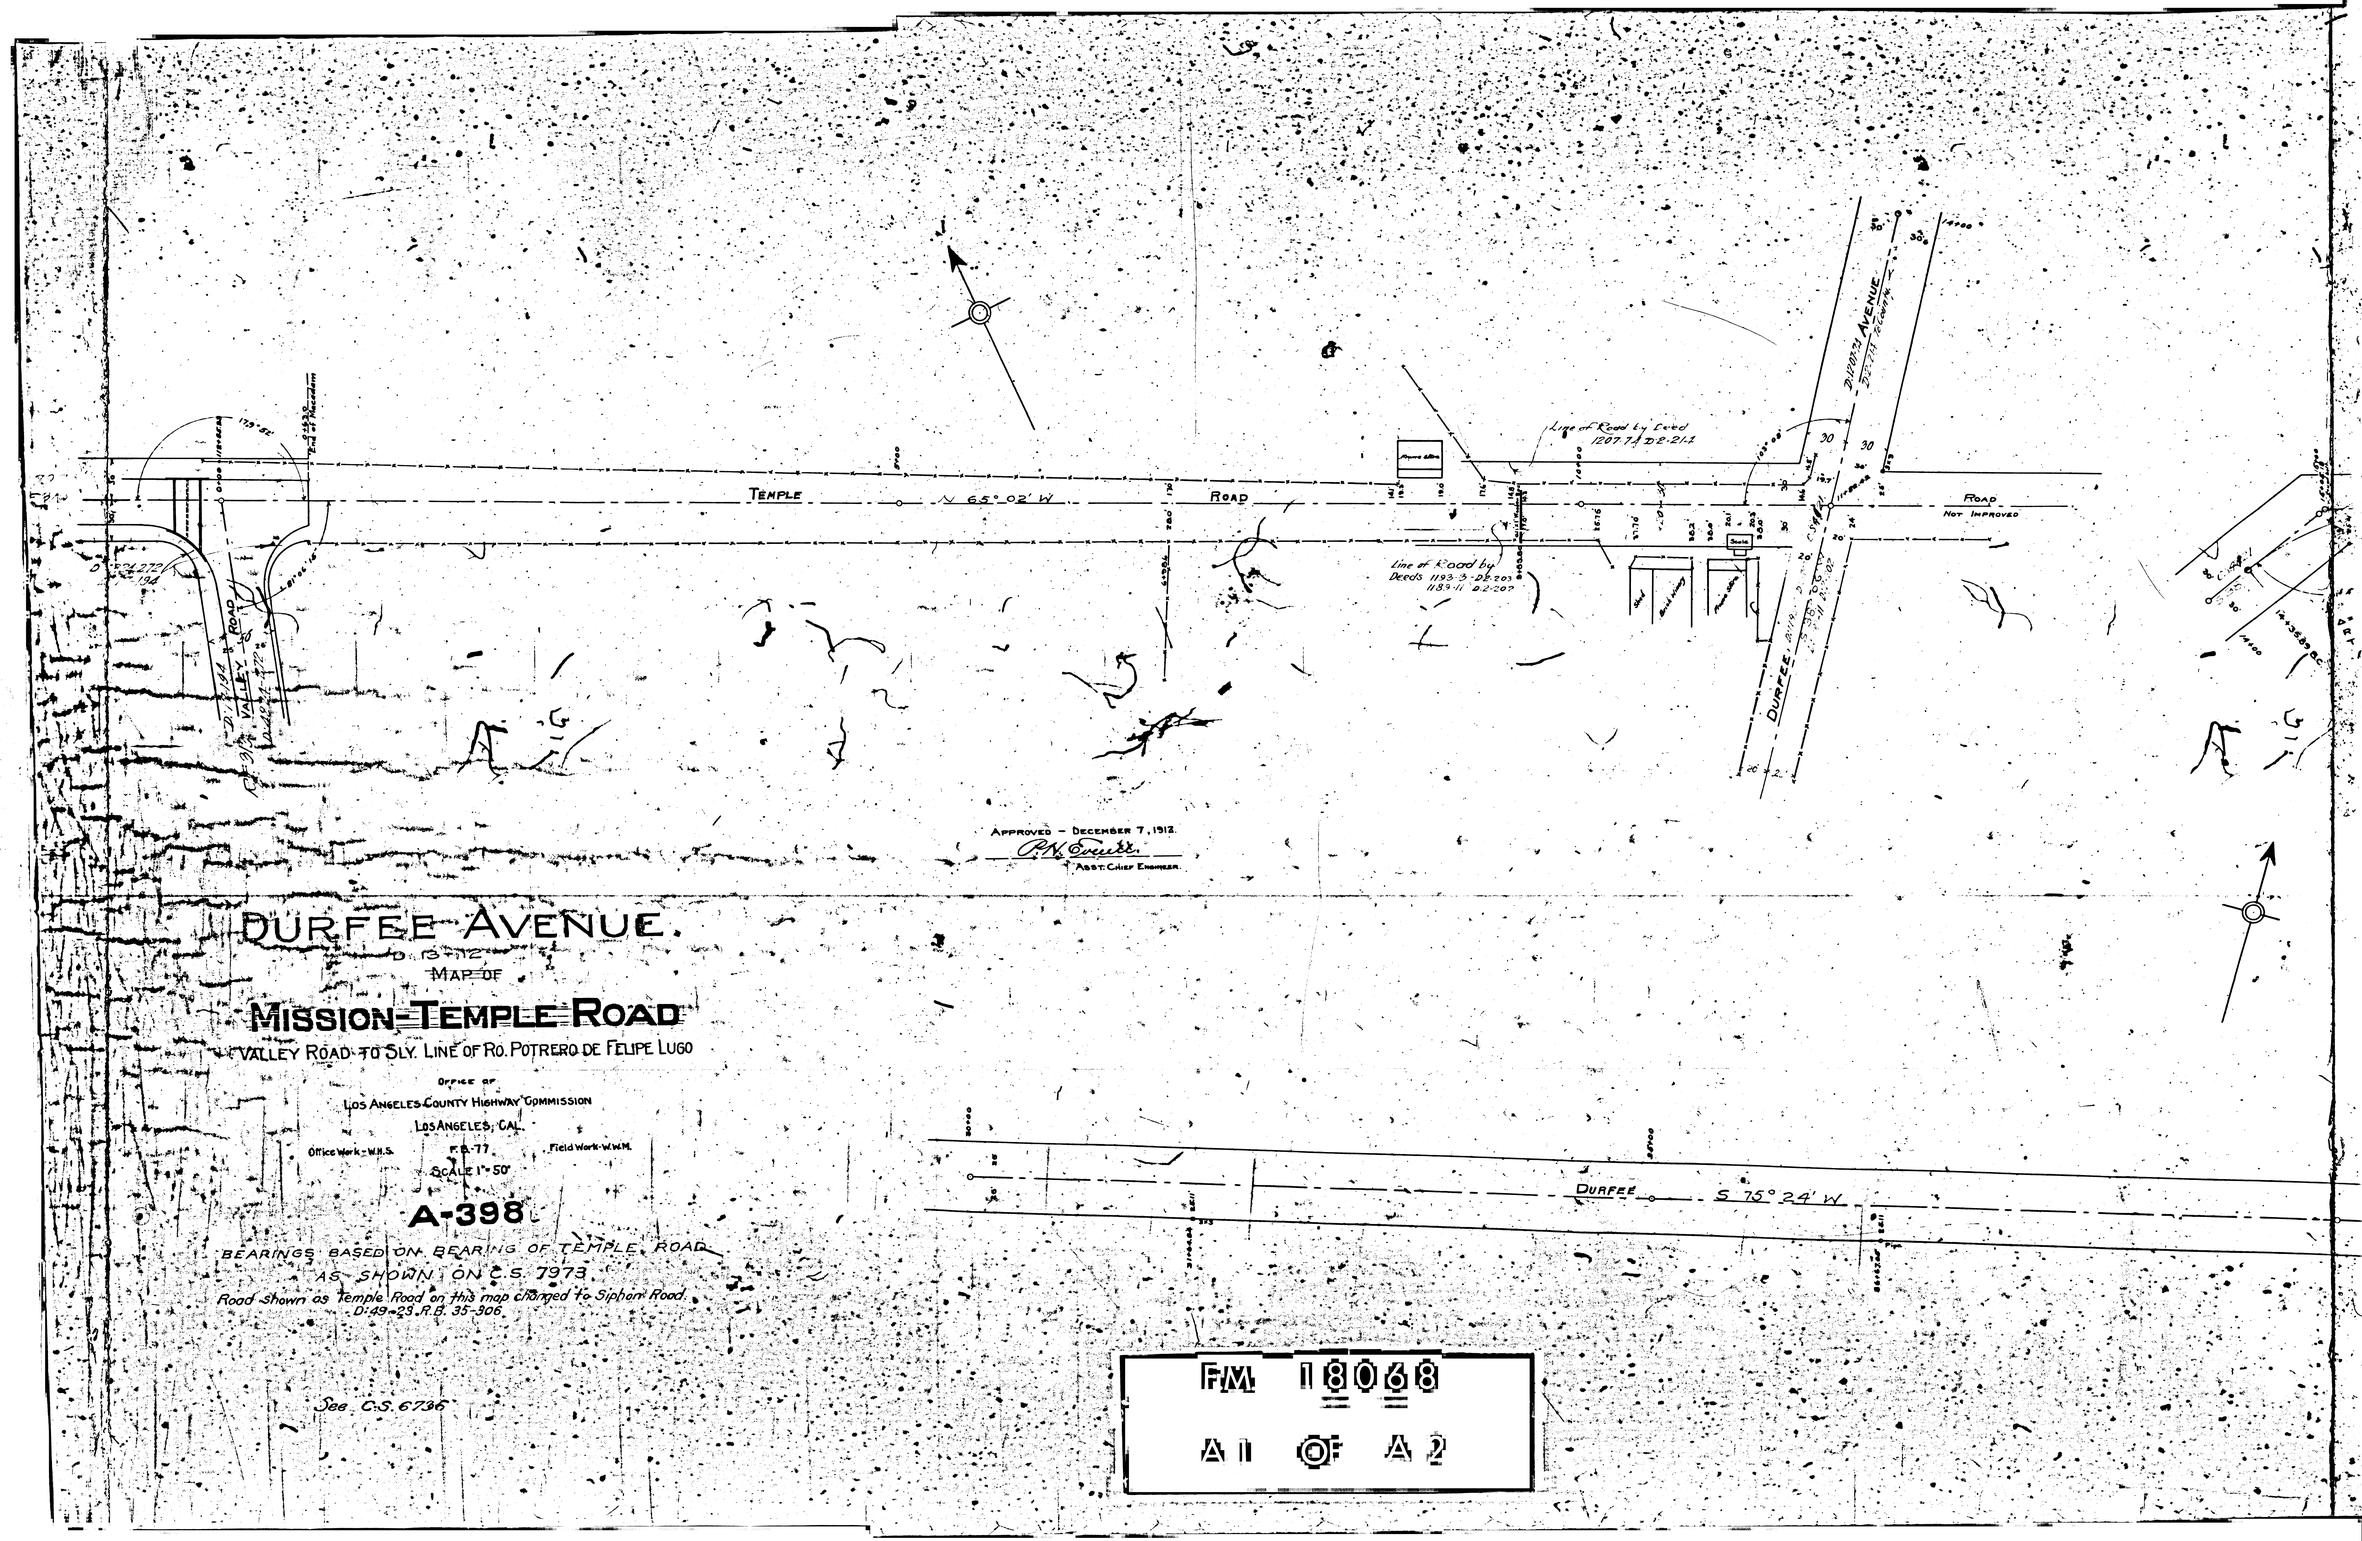
TEMPLE
N 65° 02' W
ROAD
ROAD
NOT IMPROVED
Line of Road by Deed 1207-74 D.B. 2-1-1
Line of Road by Deeds 1193-3 D.B. 203 1189-11 D.B. 207
DUPONT AVENUE
DURFEE AVENUE
DURFEE
S 75° 24' W
Scale
Approved - December 7, 1912.
Asst. Chief Engineer.
DURFEE AVENUE.
MAP OF
MISSION-TEMPLE ROAD
VALLEY ROAD TO SLY. LINE OF RO. POTRERO DE FELIPE LUGO
Office of
Los Angeles County Highway Commission
Los Angeles, Cal.
Office Work - W.H.S.
F.B. 77
Field Work - W.W.M.
SCALE 1" = 50'
A-398
BEARINGS BASED ON BEARING OF TEMPLE ROAD AS SHOWN ON C.S. 7973.
Road shown as Temple Road on this map changed to Siphon Road. O:49-23 R.B. 35-306.
See C.S. 6736
FM 18068
A1 OF A2

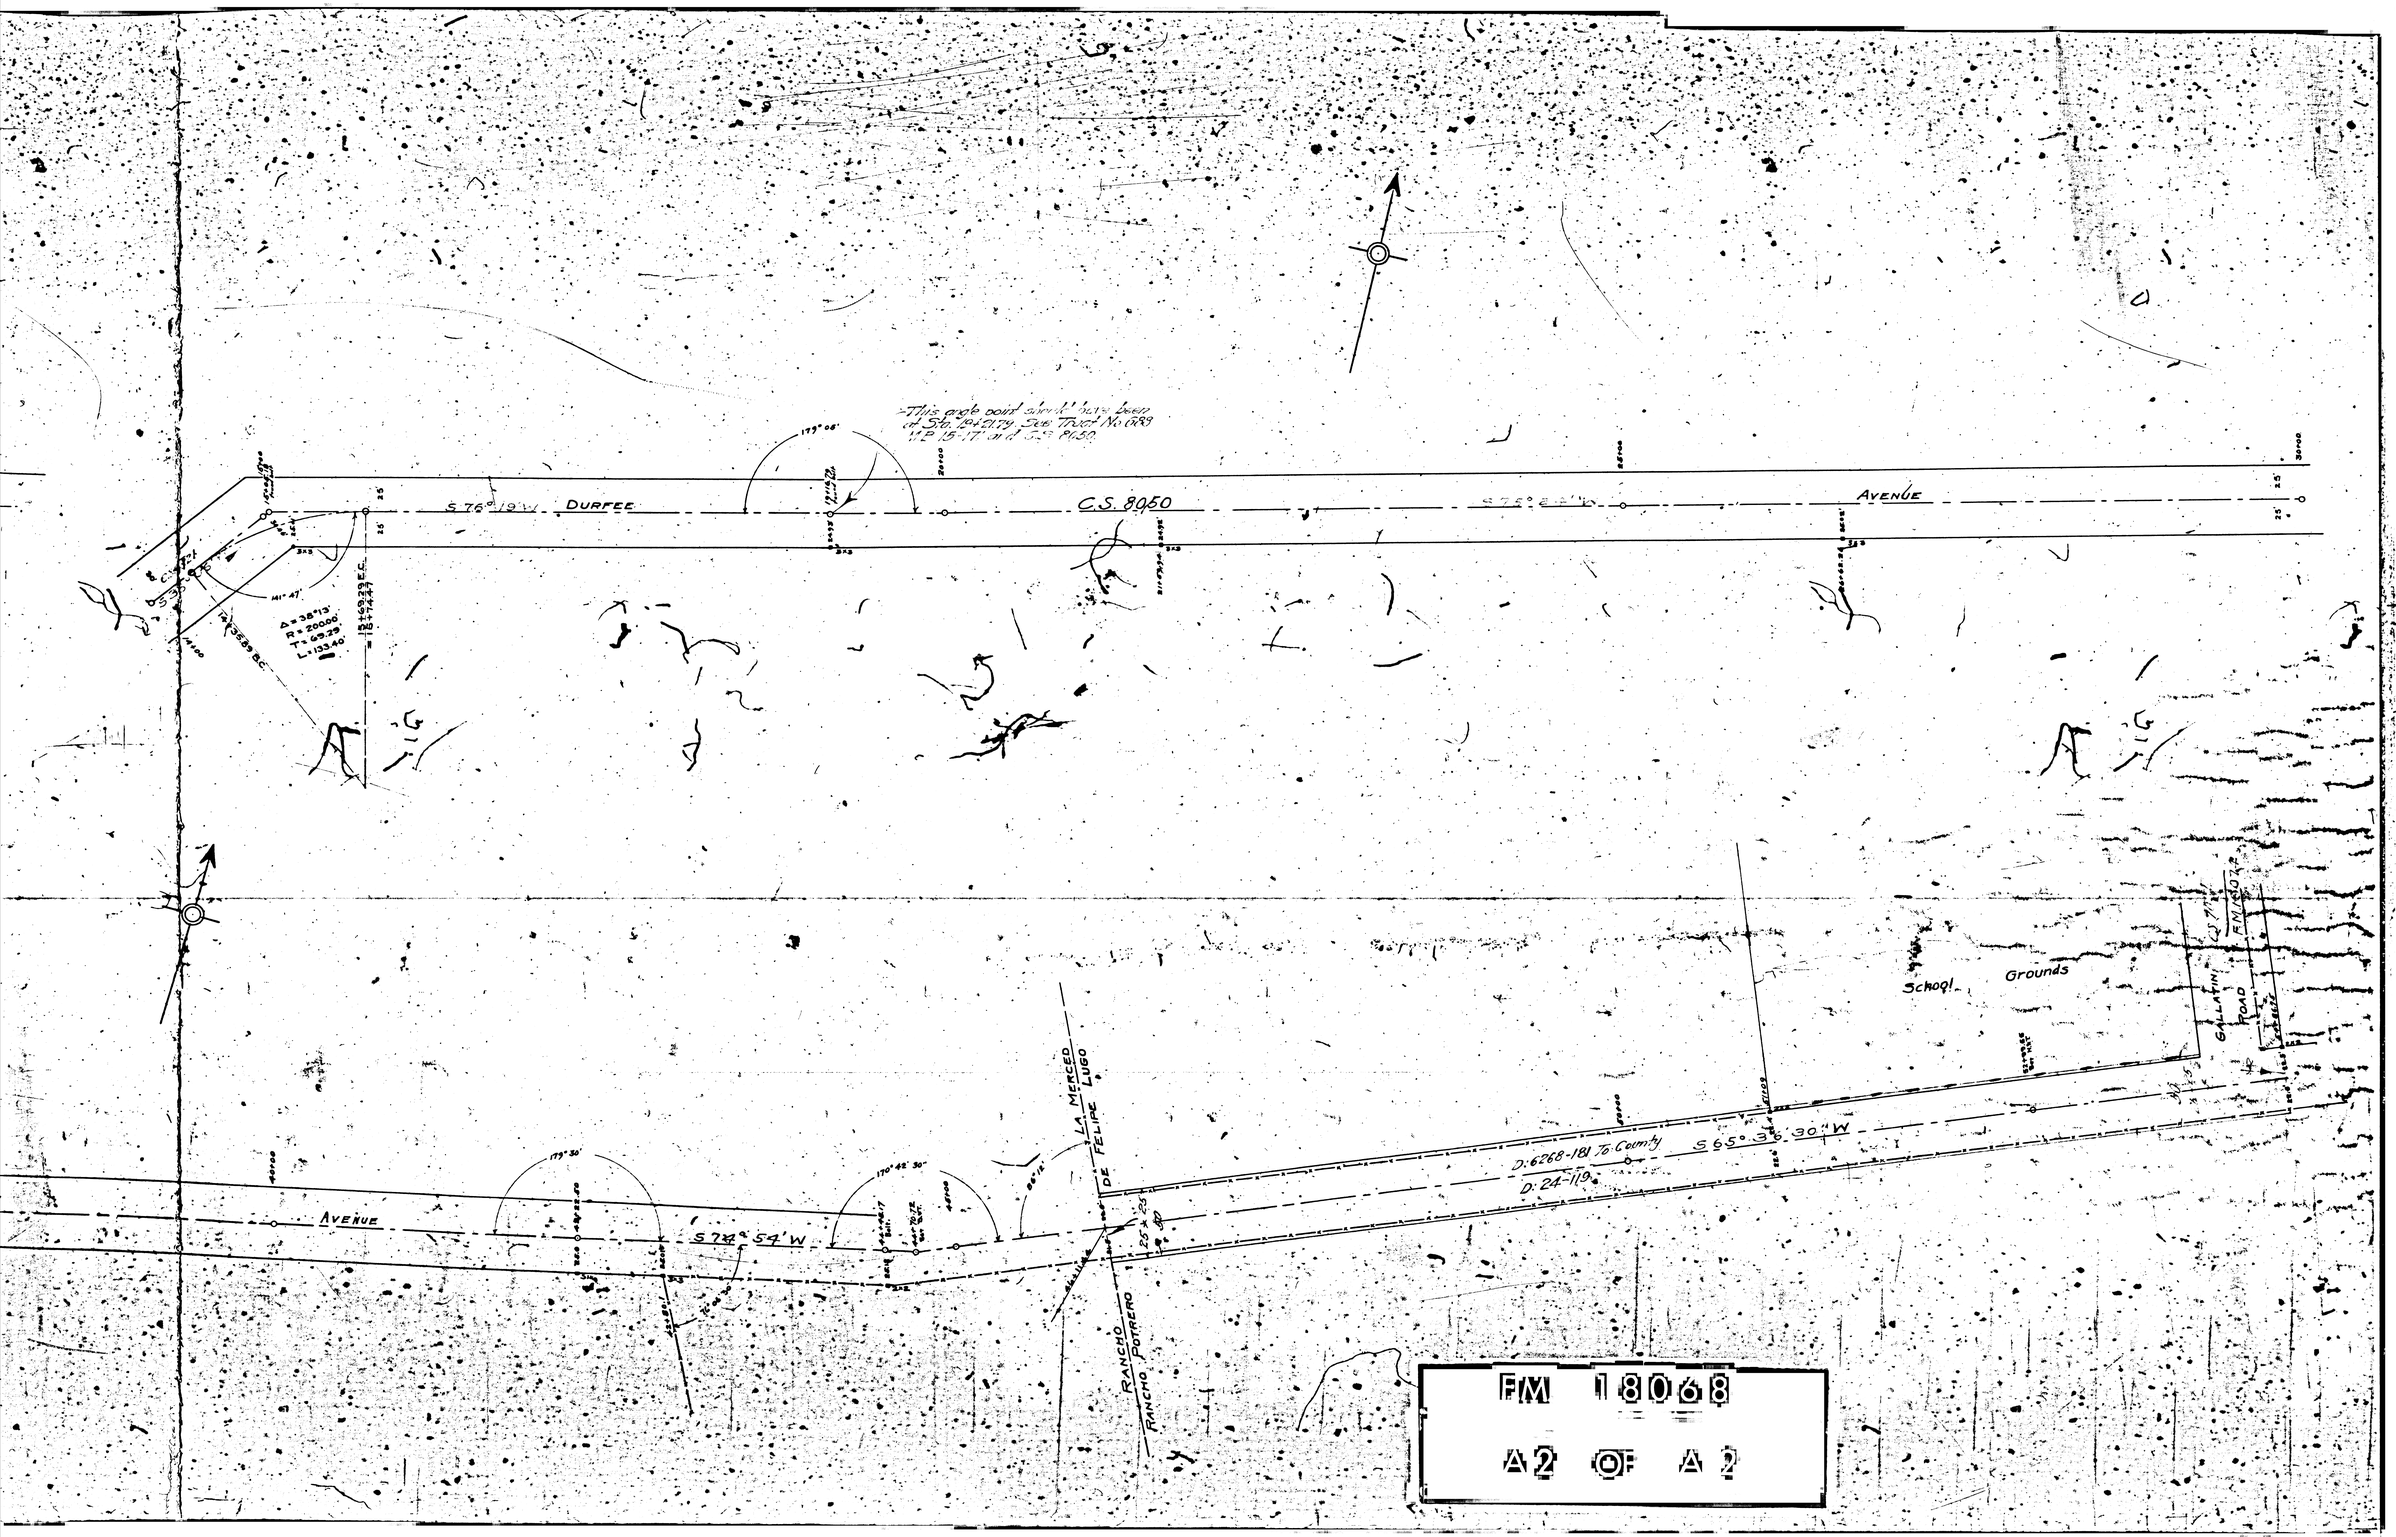

FM 18068

A2 OF A2