

RANCHO

POTRERO
Pat. 1-3
M.R. 54-57 & 58
P.G. 9

GRANDE

RANCHO POTRERO CHICO

PEDRO REPETTO

TIMOTEO


ELIZABETH BARRY

JULIA DE CRUZ

FRANK SANCHEZ

RANCHO POTRERO DE FELIPE LUGO


LA MERCED
Pat. 13-24

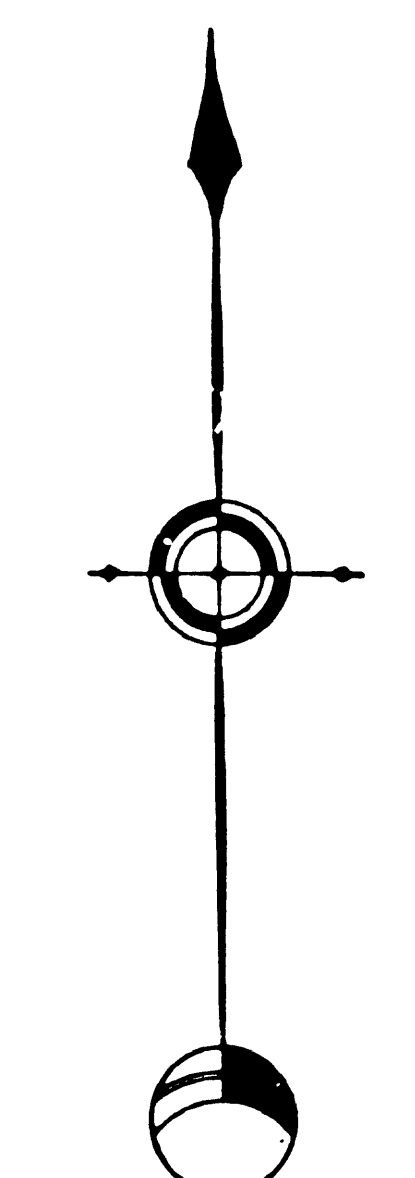

MAP
Showing Location of the
RANCHO POTRERO CHICO
and the Property within existing fences, and claimed by
PEDRO ALVITRE, TIMOTEO REPETTO, ELIZABETH BARRY,
JULIA DE CRUZ AND FRANK SANCHEZ
Located in the
RANCHO POTRERO GRANDE, RANCHO POTRERO CHICO
AND
RANCHO LA MERCED
LOS ANGELES COUNTY CALIFORNIA

SCALE 1 INCH = 200 FT. Surveyed March 1917
McCurdy Bros.
Civil Engineer

F.M. 18172-1

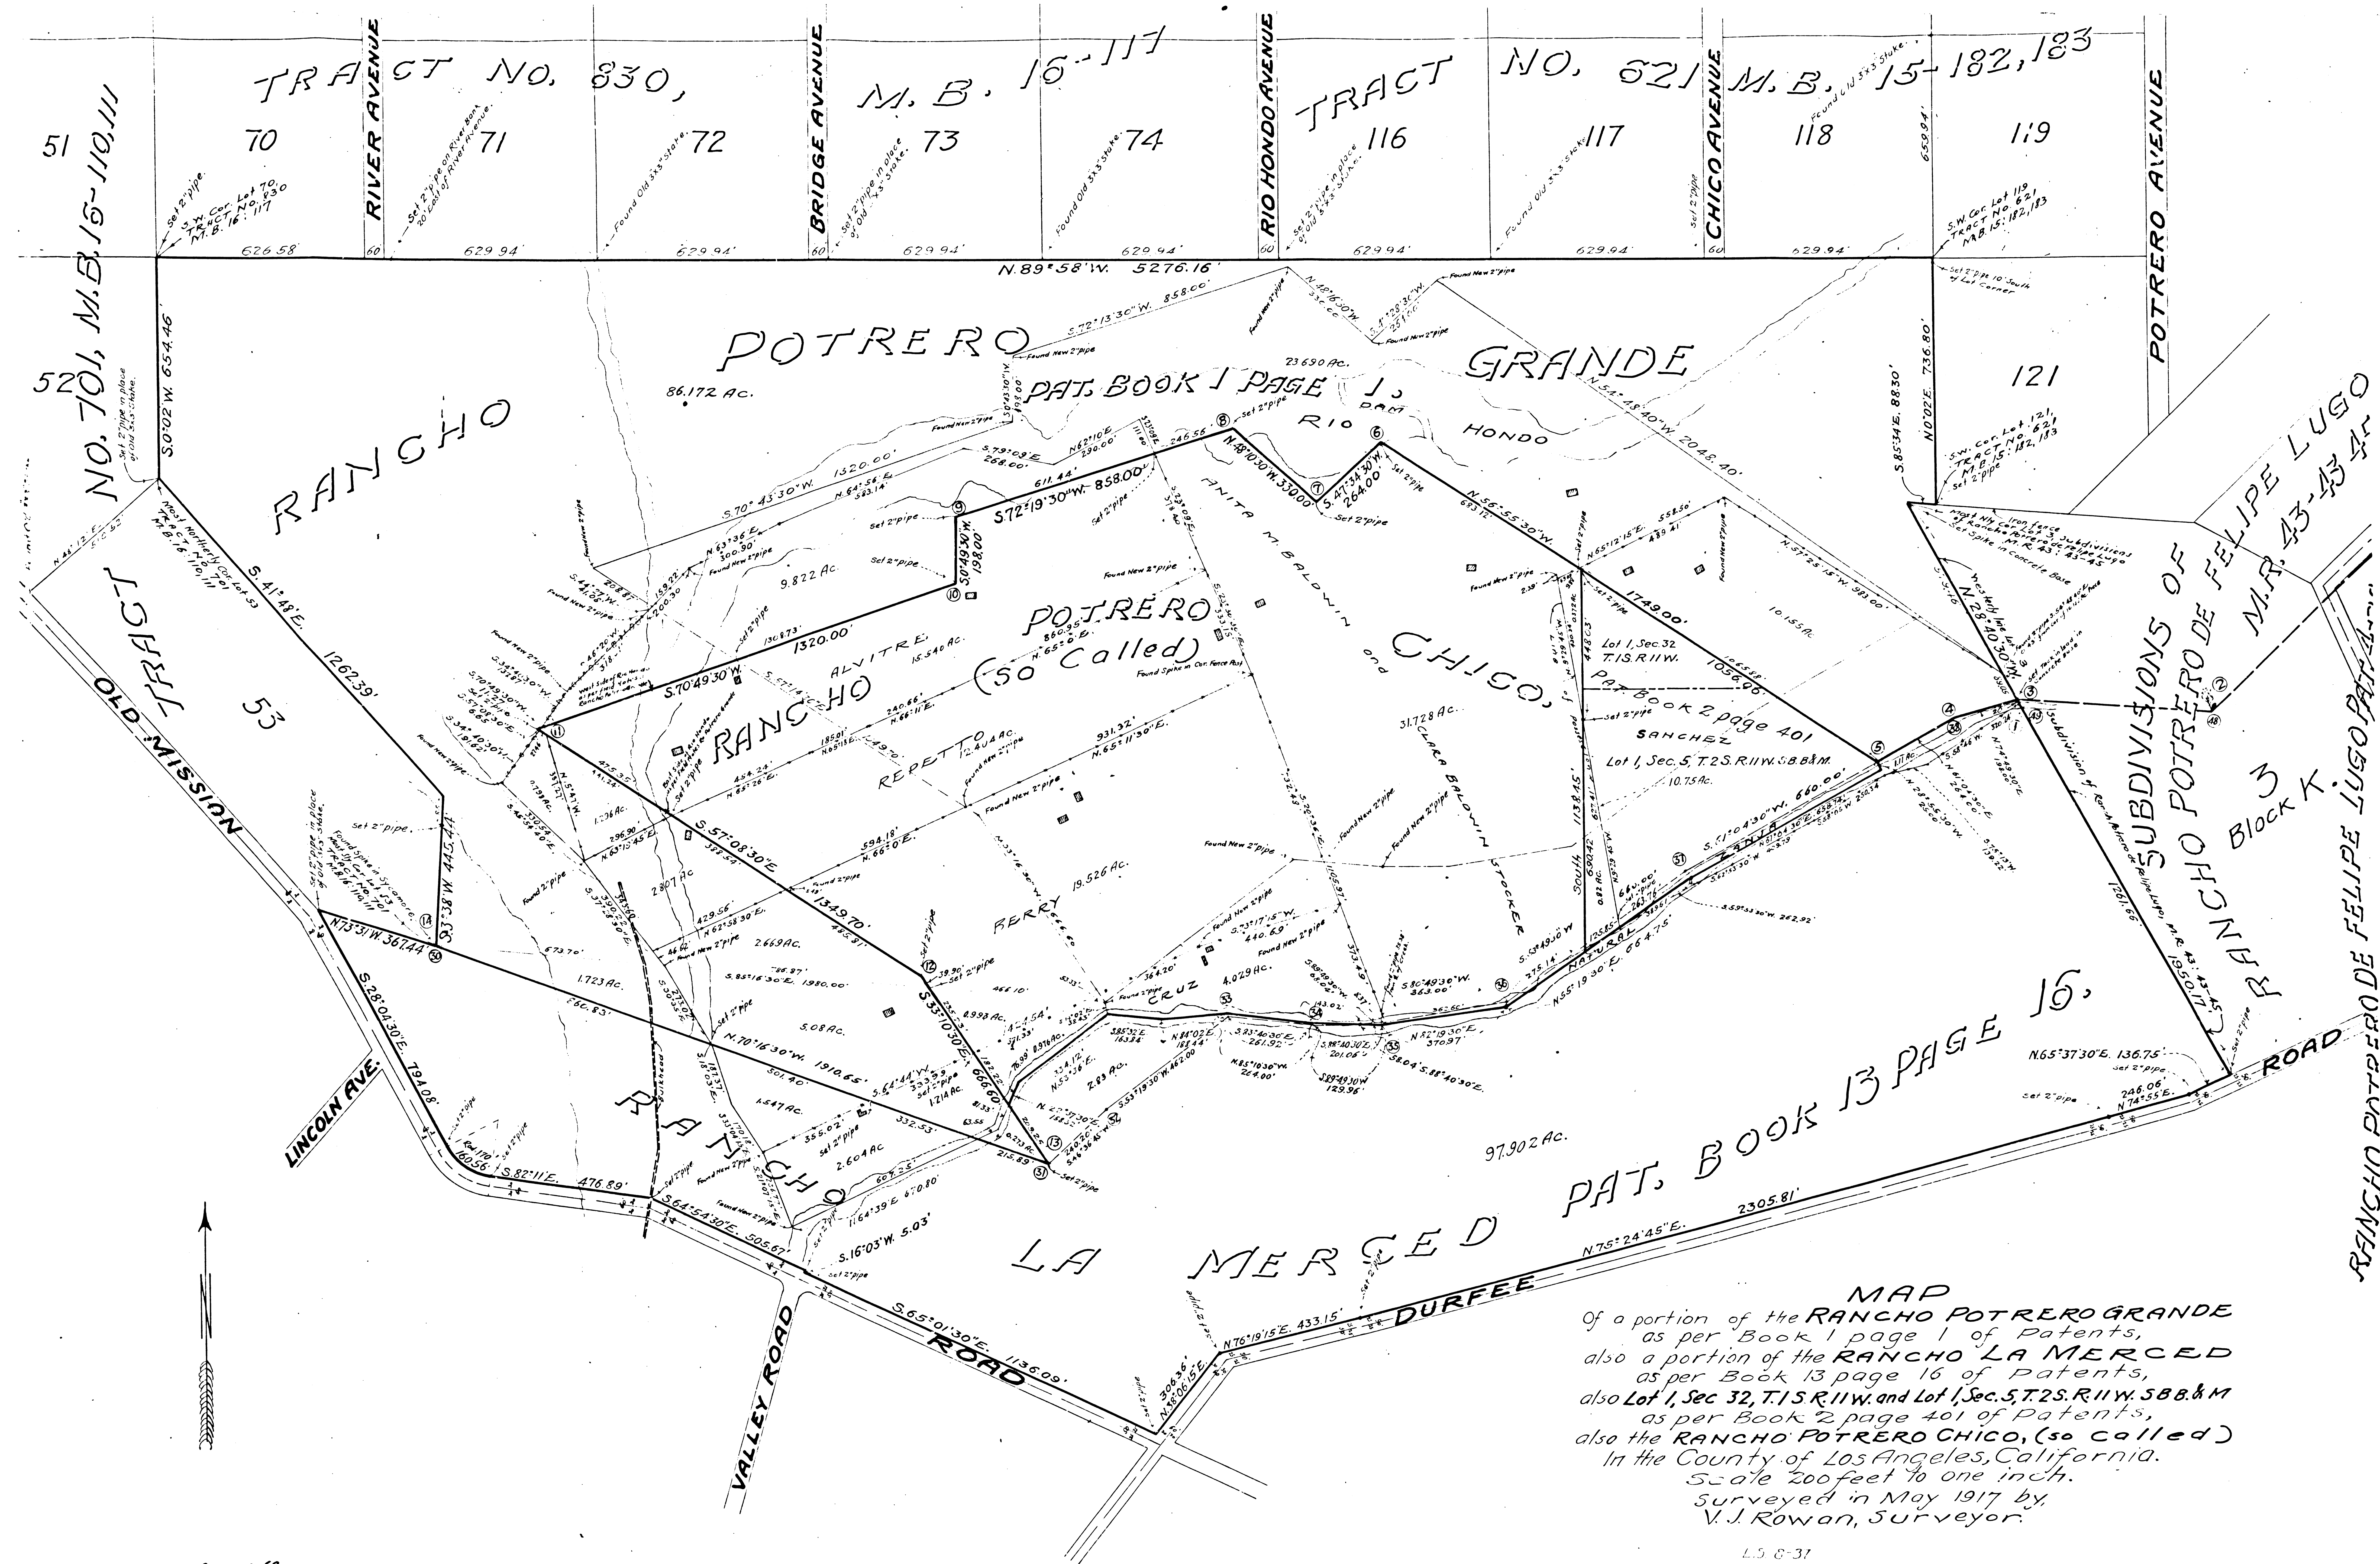

MAP
Of a portion of the RANCHO POTRERO GRANDE
as per Book 1 page 1 of Patents,
also a portion of the RANCHO LA MERCED
as per Book 13 page 16 of Patents,
also Lot 1, Sec 32, T.1S. R.11W. and Lot 1, Sec. 5, T.2S. R.11W. S.B.B. & M.
as per Book 2 page 401 of Patents,
also the RANCHO POTRERO CHICO, (so called)
in the County of Los Angeles, California.
Scale 200 feet to one inch.
Surveyed in May 1917 by
V.J. Rowan, Surveyor.

L.S. 8-31
C.S. 8050 36-42
F.D. 7317
F.B. 16-52
M.C. 64-57

F.M. 18172-2

362 367 368
38-44 34-46