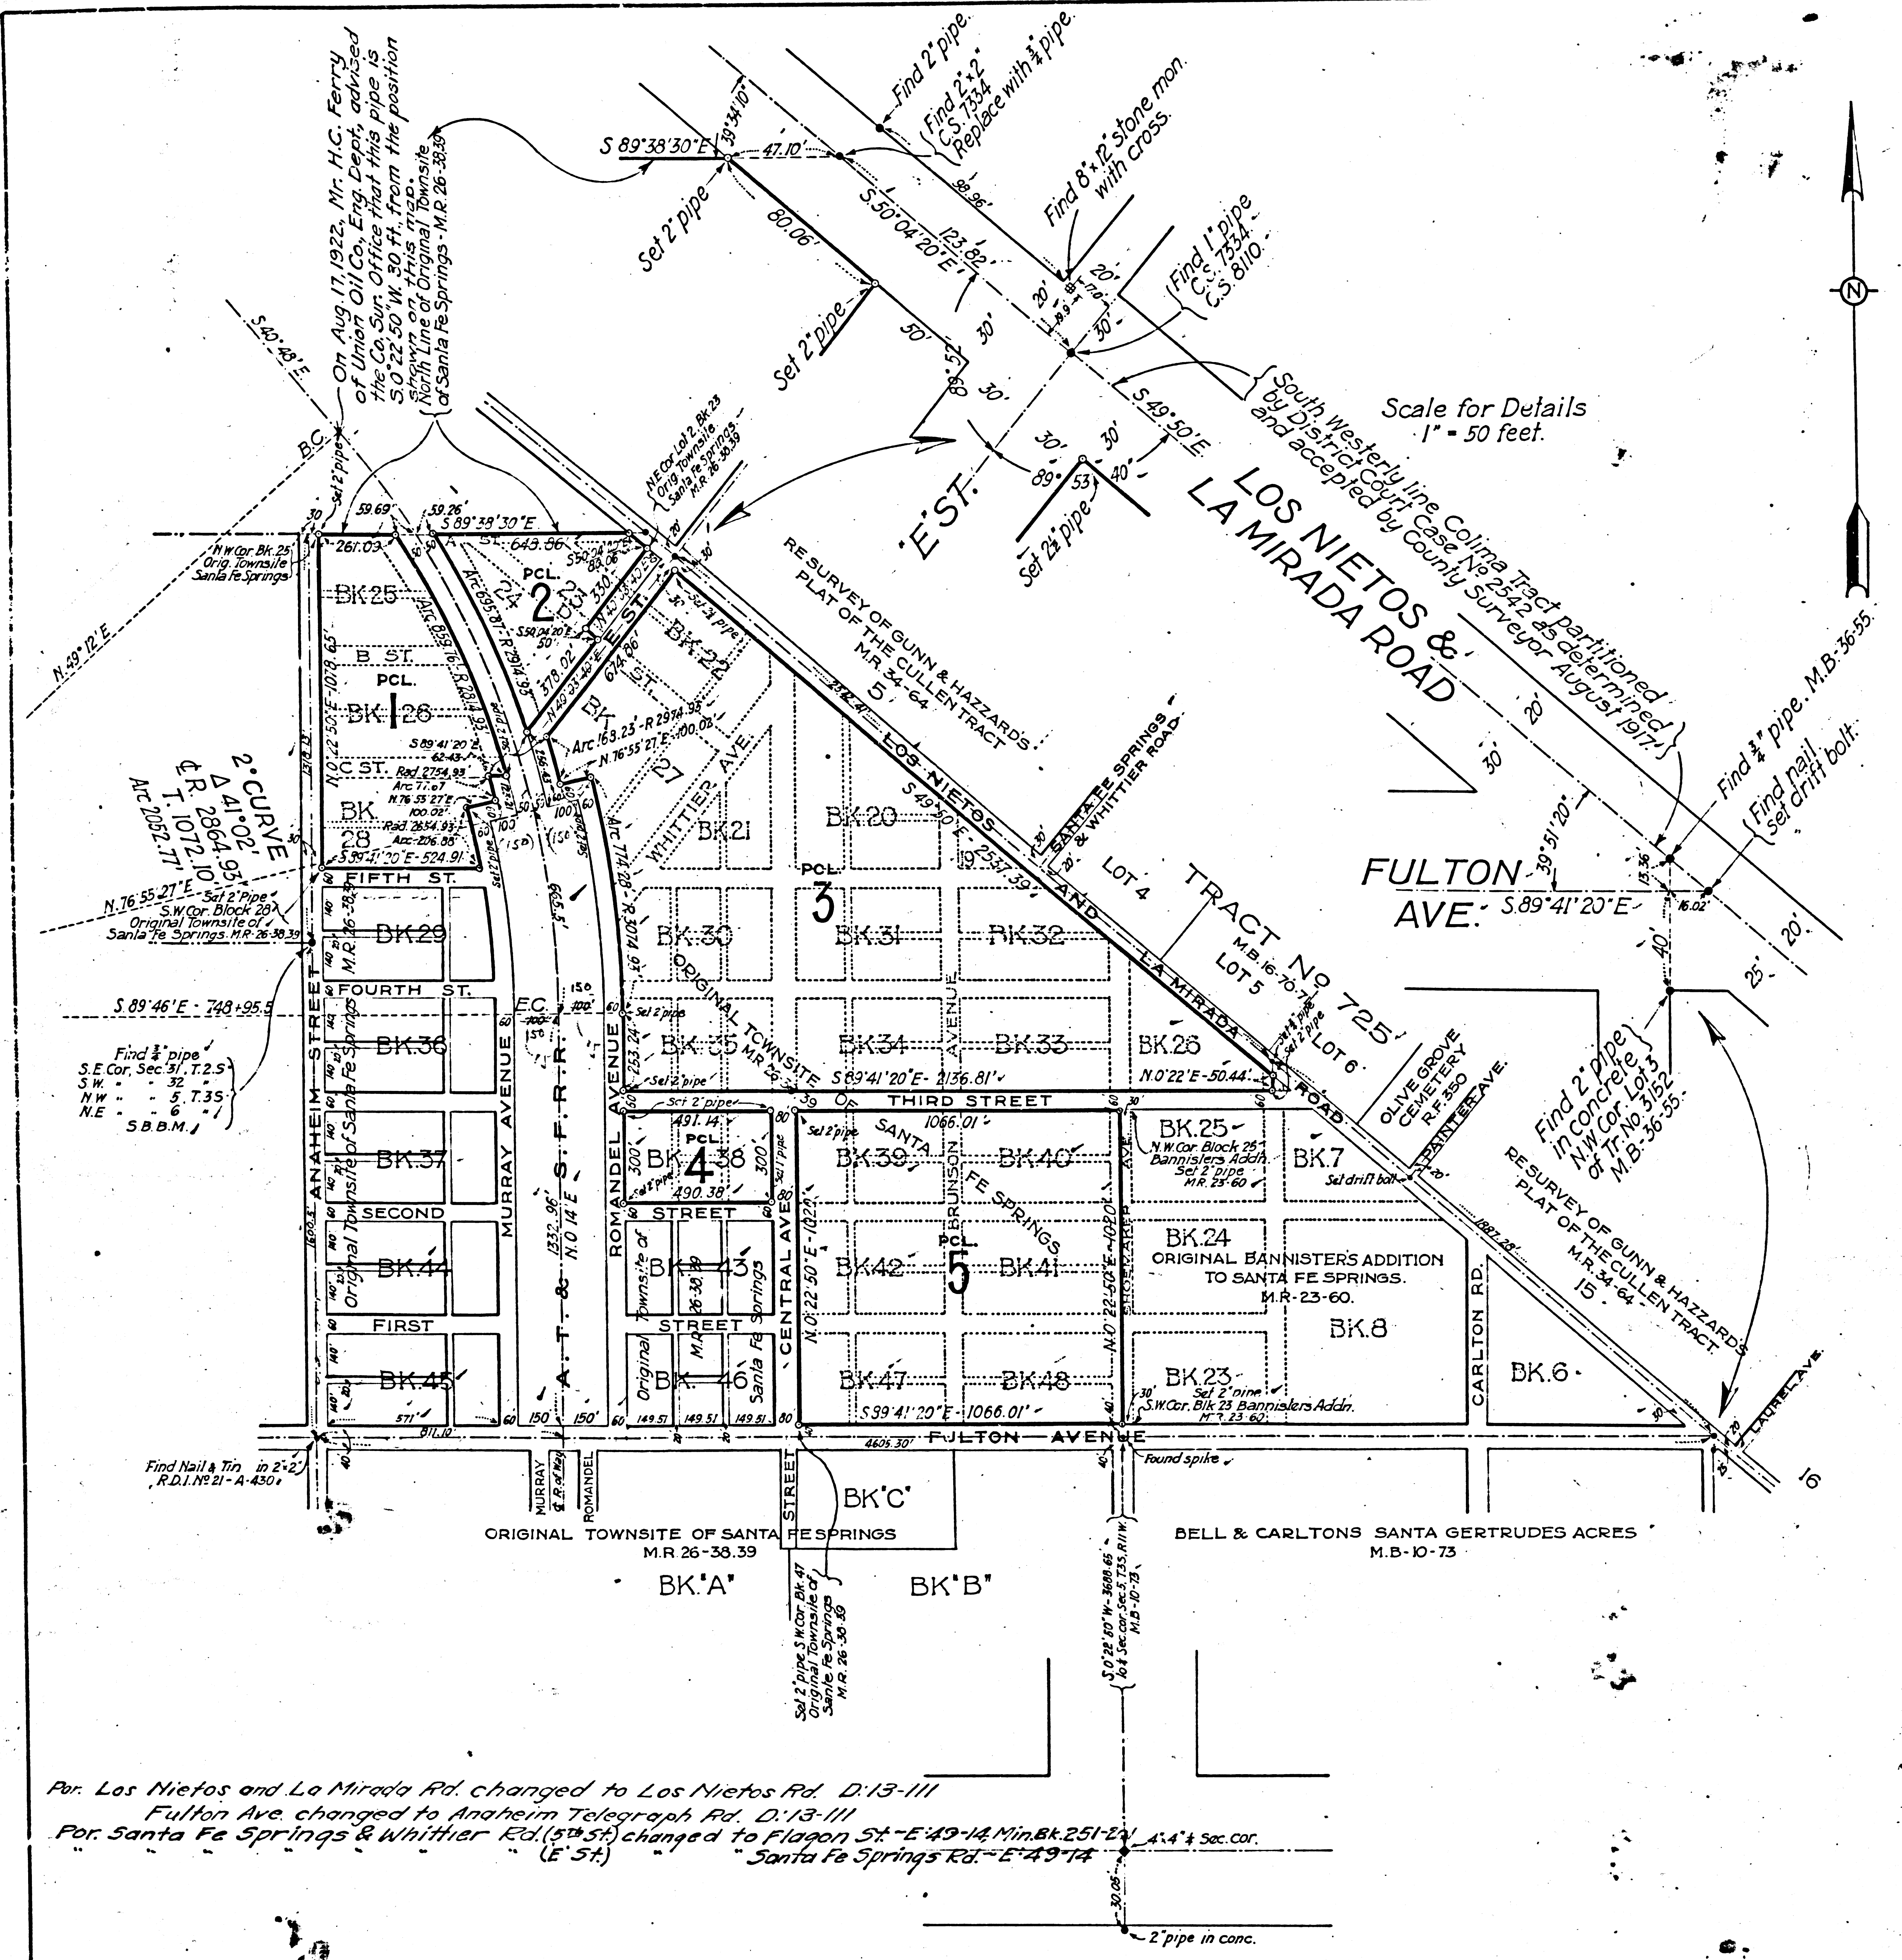
On Aug. 17, 1922, Mr. H.C. Ferry of Union Oil Co. Eng. Dept., advised the Co. Sur. Office that this pipe is S.0°22'50"W. 30 ft. from the position shown on this map. North Line of Original Townsite of Santa Fe Springs - M.R. 26-38.39
S 89°38'30"E
47.10'
39°34'10"
Set 2" pipe
80.06'
S.50°04'20"E
123.82'
98.96'
Find 2" pipe.
Find 2"x2" C.S. 7334 Replace with 3/4" pipe.
Find 8"x12" stone mon. with cross.
Find 1" pipe C.S. 7334 C.S. 8110.
Set 2" pipe
50'
30'
20'
89°53'
S 49°50'E
40'
Set 2 1/2" pipe
'E' ST.
South westerly line Colima Tract partitioned by District Court Case No 2542 as determined and accepted by County Surveyor August 1917.
Scale for Details 1" = 50 feet.
LOS NIETOS & LA MIRADA ROAD
S.40°48'E.
B.C.
Set 2" pipe
N.W. Cor. Bk. 25 Orig. Townsite Santa Fe Springs
N.49°12'E.
59.69'
59.26'
S 89°38'30"E
261.09
643.86
S 50°24'20"E 83.06
N.E. Cor. Lot 2, Bk. 23 Orig. Townsite Santa Fe Springs M.R. 26-38.39
BK 25
PCL. 2
24
B ST.
PCL. 1
BK 26
C ST.
BK 28
N.0°22'50"E.-1078.65'
Arc 859.16'-R 2814.93
Arc 695.87'-R 2914.93
S 89°41'20"E 62.43
Rad. 2754.93
Arc 71.07
N.76°55'27"E. 100.02'
Rad. 2654.93
Arc-206.88
S 89°41'20"E-524.91
378.02'
N 40°33'40"E
330'
674.86'
E ST.
BK 22
BK 27
Arc 163.23'-R 2974.93
N.76°55'27"E.-100.02'
2° CURVE
Δ 41°02'
℄ R. 2864.93
T. 1072.10
Arc 2052.77'
N.76°55'27"E.
Set 2" Pipe S.W. Cor. Block 28 Original Townsite of Santa Fe Springs. M.R. 26-38.39
FIFTH ST.
BK 29
FOURTH ST.
BK 36
BK 37
SECOND
BK 44
FIRST
BK 45
S.89°46'E - 748+95.5
Find 3/4" pipe S.E. Cor. Sec. 31, T.2.S. S.W. " " 32 " N.W. " " 5, T.3.S. N.E. " " 6 " S.B.B.M.
ANAHEIM STREET
Original Townsite of Santa Fe Springs M.R. 26-38.39
MURRAY AVENUE
A.T. & S.F.R.R.
1332.96' N.0°14'E
E.C.
ROMANDEL AVENUE
Arc 774.28'-R 3074.93
WHITTIER AVE.
BK 21
BK 20
PCL. 3
BK 30
BK 31
BK 32
BK 35
BK 34
BK 33
BK 26
ORIGINAL TOWNSITE OF SANTA FE SPRINGS M.R. 26-38.39
AVENUE
S 89°41'20"E - 2136.81'
N.0°22'E-50.44'
RE SURVEY OF GUNN & HAZZARD'S PLAT OF THE CULLEN TRACT M.R. 34-64 5
S 49°50'E - 2537.39'
SANTA FE SPRINGS & WHITTIER ROAD
LOS NIETOS AND LA MIRADA ROAD
LOT 4
TRACT No 725 M.B. 16-70-71
LOT 5
LOT 6
FULTON AVE.
S.89°41'20"E
39°51'20"
15.36
16.02'
Find 3/4" pipe. M.B. 36-55.
Find nail set drift bolt.
Find 2" pipe in concrete N.W. Cor. Lot 3 of Tr. No. 3152 M.B. 36-55.
OLIVE GROVE CEMETERY R.F. 350
PAINTER AVE.
THIRD STREET
491.14
PCL. 4
BK 38
490.38'
300'
STREET
BK 43
BK 46
1066.01'
BK 39
BK 40
BRUNSON
PCL. 5
BK 42
BK 41
BK 47
BK 48
N.0°22'50"E.-1022'
N.0°22'50"E.-1020'
S 89°41'20"E-1066.01'
CENTRAL AVE.
BK 25
N.W. Cor. Block 25 Bannister's Addn. Set 2" pipe M.R. 23-60
BK 7
Set drift bolt
BK 24
ORIGINAL BANNISTER'S ADDITION TO SANTA FE SPRINGS. M.R. 23-60.
BK 8
BK 23
Set 2" pipe S.W. Cor. Blk 23 Bannister's Addn. M.R. 23-60
CARLTON RD.
BK 6
1887.28'
RE SURVEY OF GUNN & HAZZARD'S PLAT OF THE CULLEN TRACT M.R. 34-64 15
LAUREL AVE.
16
FULTON AVENUE
4605.30'
811.10
571'
Found spike
Find Nail & Tin in 2"x2" R.D.I. No 21-A-430
MURRAY
℄ R. of Way
ROMANDEL
STREET
BK 'C'
ORIGINAL TOWNSITE OF SANTA FE SPRINGS M.R. 26-38.39
BK 'A'
BK 'B'
Set 2" pipe S.W. Cor. Bk. 47 Original Townsite of Santa Fe Springs M.R. 26-38.39
S.0°22'80"W.-3688.65' to 1/4 Sec. cor. Sec. 5, T.3S., R.11W. M.B. 10-73
BELL & CARLTONS SANTA GERTRUDES ACRES M.B.-10-73
1/4 - 1/4 Sec. Cor.
30.05
2" pipe in conc.

Por. Los Nietos and La Mirada Rd. changed to Los Nietos Rd. D:13-111
Fulton Ave. changed to Anaheim Telegraph Rd. D:13-111
Por. Santa Fe Springs & Whittier Rd. (5th St.) changed to Flagon St.-E.49-14 Min.Bk. 251-21
" " " " " " (E St.) " " Santa Fe Springs Rd.-E 49-14

AREAS

PARCEL	1 :	11.886 Ac.
"	2	5.137 "
"	3	47.518 "
"	4	3.380 "
"	5	24.961 "
TOTAL		92.882 Ac.

REVISED DESTROY ALL PRINTS BEARING EARLIER DATE

DATE	REVISIONS	REV. BY	TRC'D BY	CK'D BY	APPR.	APPR.
Sep. 4. '19	As to boundaries Parcels 4 & 5.	E.C.P.	MTN			

UNION OIL COMPANY
OF CALIFORNIA
LOS ANGELES, CAL.

EXTERIOR BOUNDARIES OF FARWELL LEASE
TOWNSITE OF SANTA FE SPRINGS
AND BANNISTER'S ADDITION THERETO
LOS ANGELES COUNTY. CALIF.

PLATTED OR DESIGNED BY R.E.B.	APPROVED K.K.J.	DRAWING NO. A1A24
PLAT OR DES. CHECKED BY E.C.P. H.M.S.	APPROVED O.B.S.	
DRAWN BY E.C.P.	REF. OR F. B.	
TRACED BY E.C.P.	SCALE 1" = 400 feet	SHEETS:
TRAC'G CK'D BY M.N.T.	DATE August 12. 1919	

F.M. 18199