

TRACT N^o 2227
SHEET N^o
SCALE 1" = 300'

Being a subdivision of a portion of Lot 2 and all of Lots 3 and 4 in Section 12, Lots 1, 2 and 3 in Section 13, T.3N. R.16W. Lot 1, the NE 1/4 of NW 1/4 and the NW 1/4 of NE 1/4 of Section 18, T.3N. R.15W. S.B.M. also the south portion of Lot 13 and all of Lots 17 and 18 in Tract N^o 2703 per Map Book 28, pages 20 & 21 Records of Los Angeles County, California.

I, Harry V. Wheeler, hereby certify that I am a Civil Engineer, and that this map, consisting of two sheets, correctly represents a survey made under my supervision in September 1917, and that all of the monuments, shown hereon, actually exist and the their positions are correctly shown.
Harry V. Wheeler

State of California } ss.
County of Los Angeles.

On this 2nd day of November 1917, Before me, Joseph Streeton, a Notary Public in and for said County, personally appeared Harry V. Wheeler, known to me to be the person whose name is subscribed to the foregoing instrument and acknowledged that he executed the same.
Witness my hand and Official Seal.
Joseph Streeton
Notary Public in and for the County of Los Angeles, State of California

Certificate of Owners.

We hereby certify that we are the owners of, or interested in, the land included within the subdivision shown on the annexed map, and that we are the only persons whose consent is necessary to pass a clear title to said land, and we consent to the making of said map and subdivision, as shown within the colored border line.

Edward A. Clamptt
Eunice Clamptt


Eureka Crude Oil Company,
By E. A. Clamptt, President
By Eunice Clamptt, Secretary

State of California } ss.
County of Los Angeles.

On this day of November 1917, Before me, a Notary Public in and for said County, personally appeared Edward A. Clamptt and Eunice Clamptt, known to me to be the persons whose names are subscribed to the foregoing instrument and acknowledged that they executed the same, also personally appeared Edward A. Clamptt known to me to be the President and Harry A. Green known to me to be the Secretary of the Eureka Crude Oil Company, the corporation that executed the within instrument, known to me to be the persons who executed the within instrument on behalf of the corporation therein named and acknowledged to me that such corporation executed the same.
Witness my hand and Official Seal.

M 62
114 234-117

Notary Public in and for the County of Los Angeles, State of California.

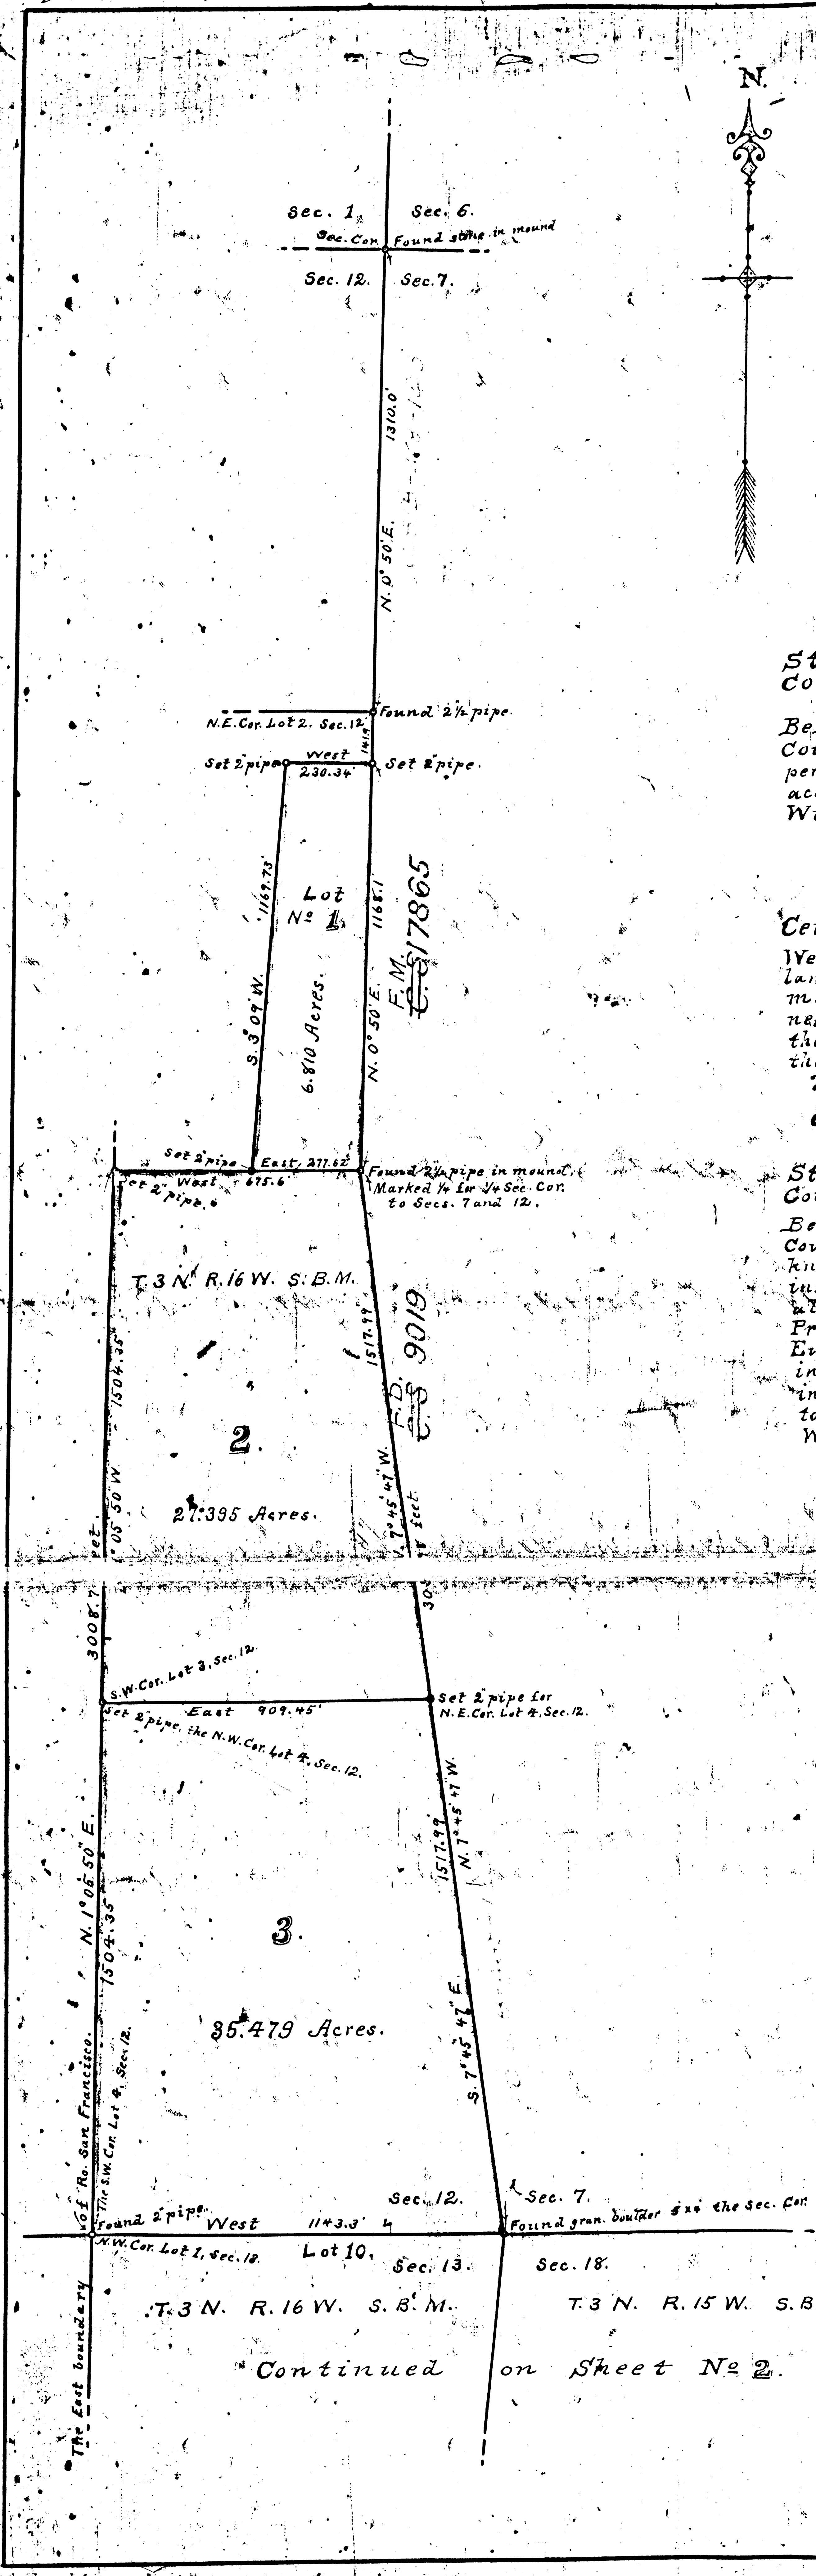


IF M
= 18 2 4 2
OF
A 2

CS 8242

Continued on Sheet N^o 2.

SHEET No 2.
 SCALE: 1 = 300.

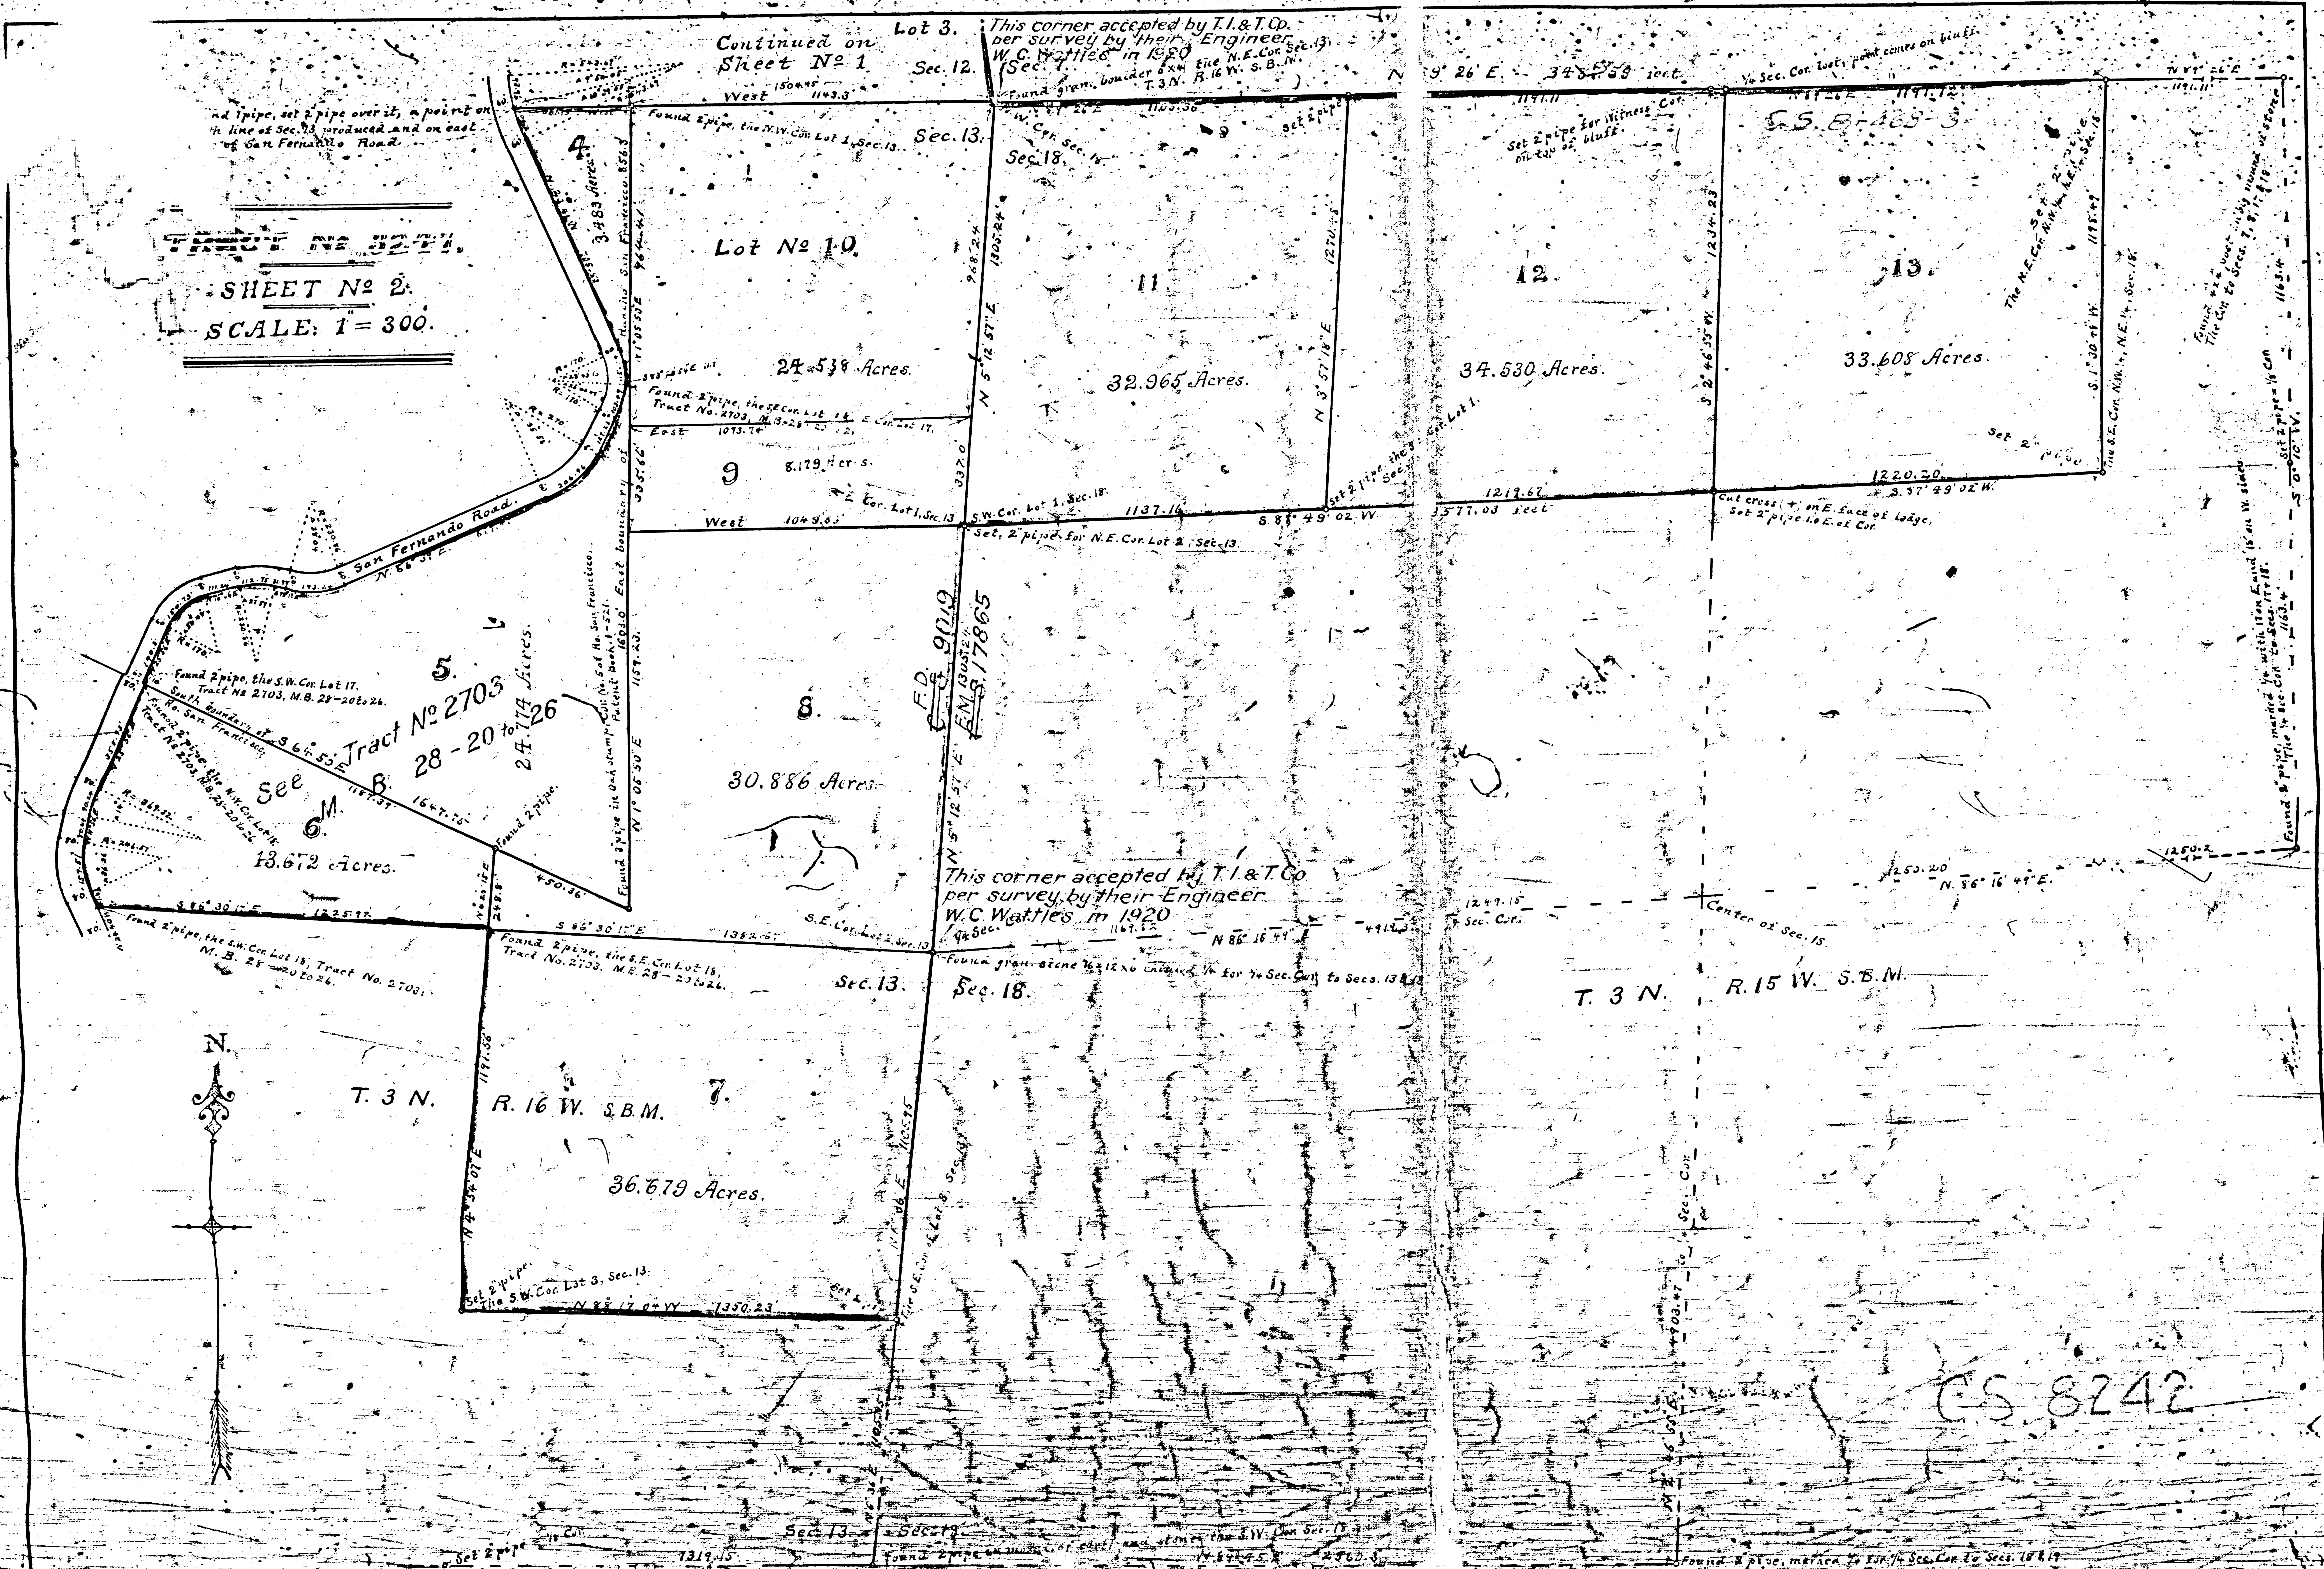

CS 8242