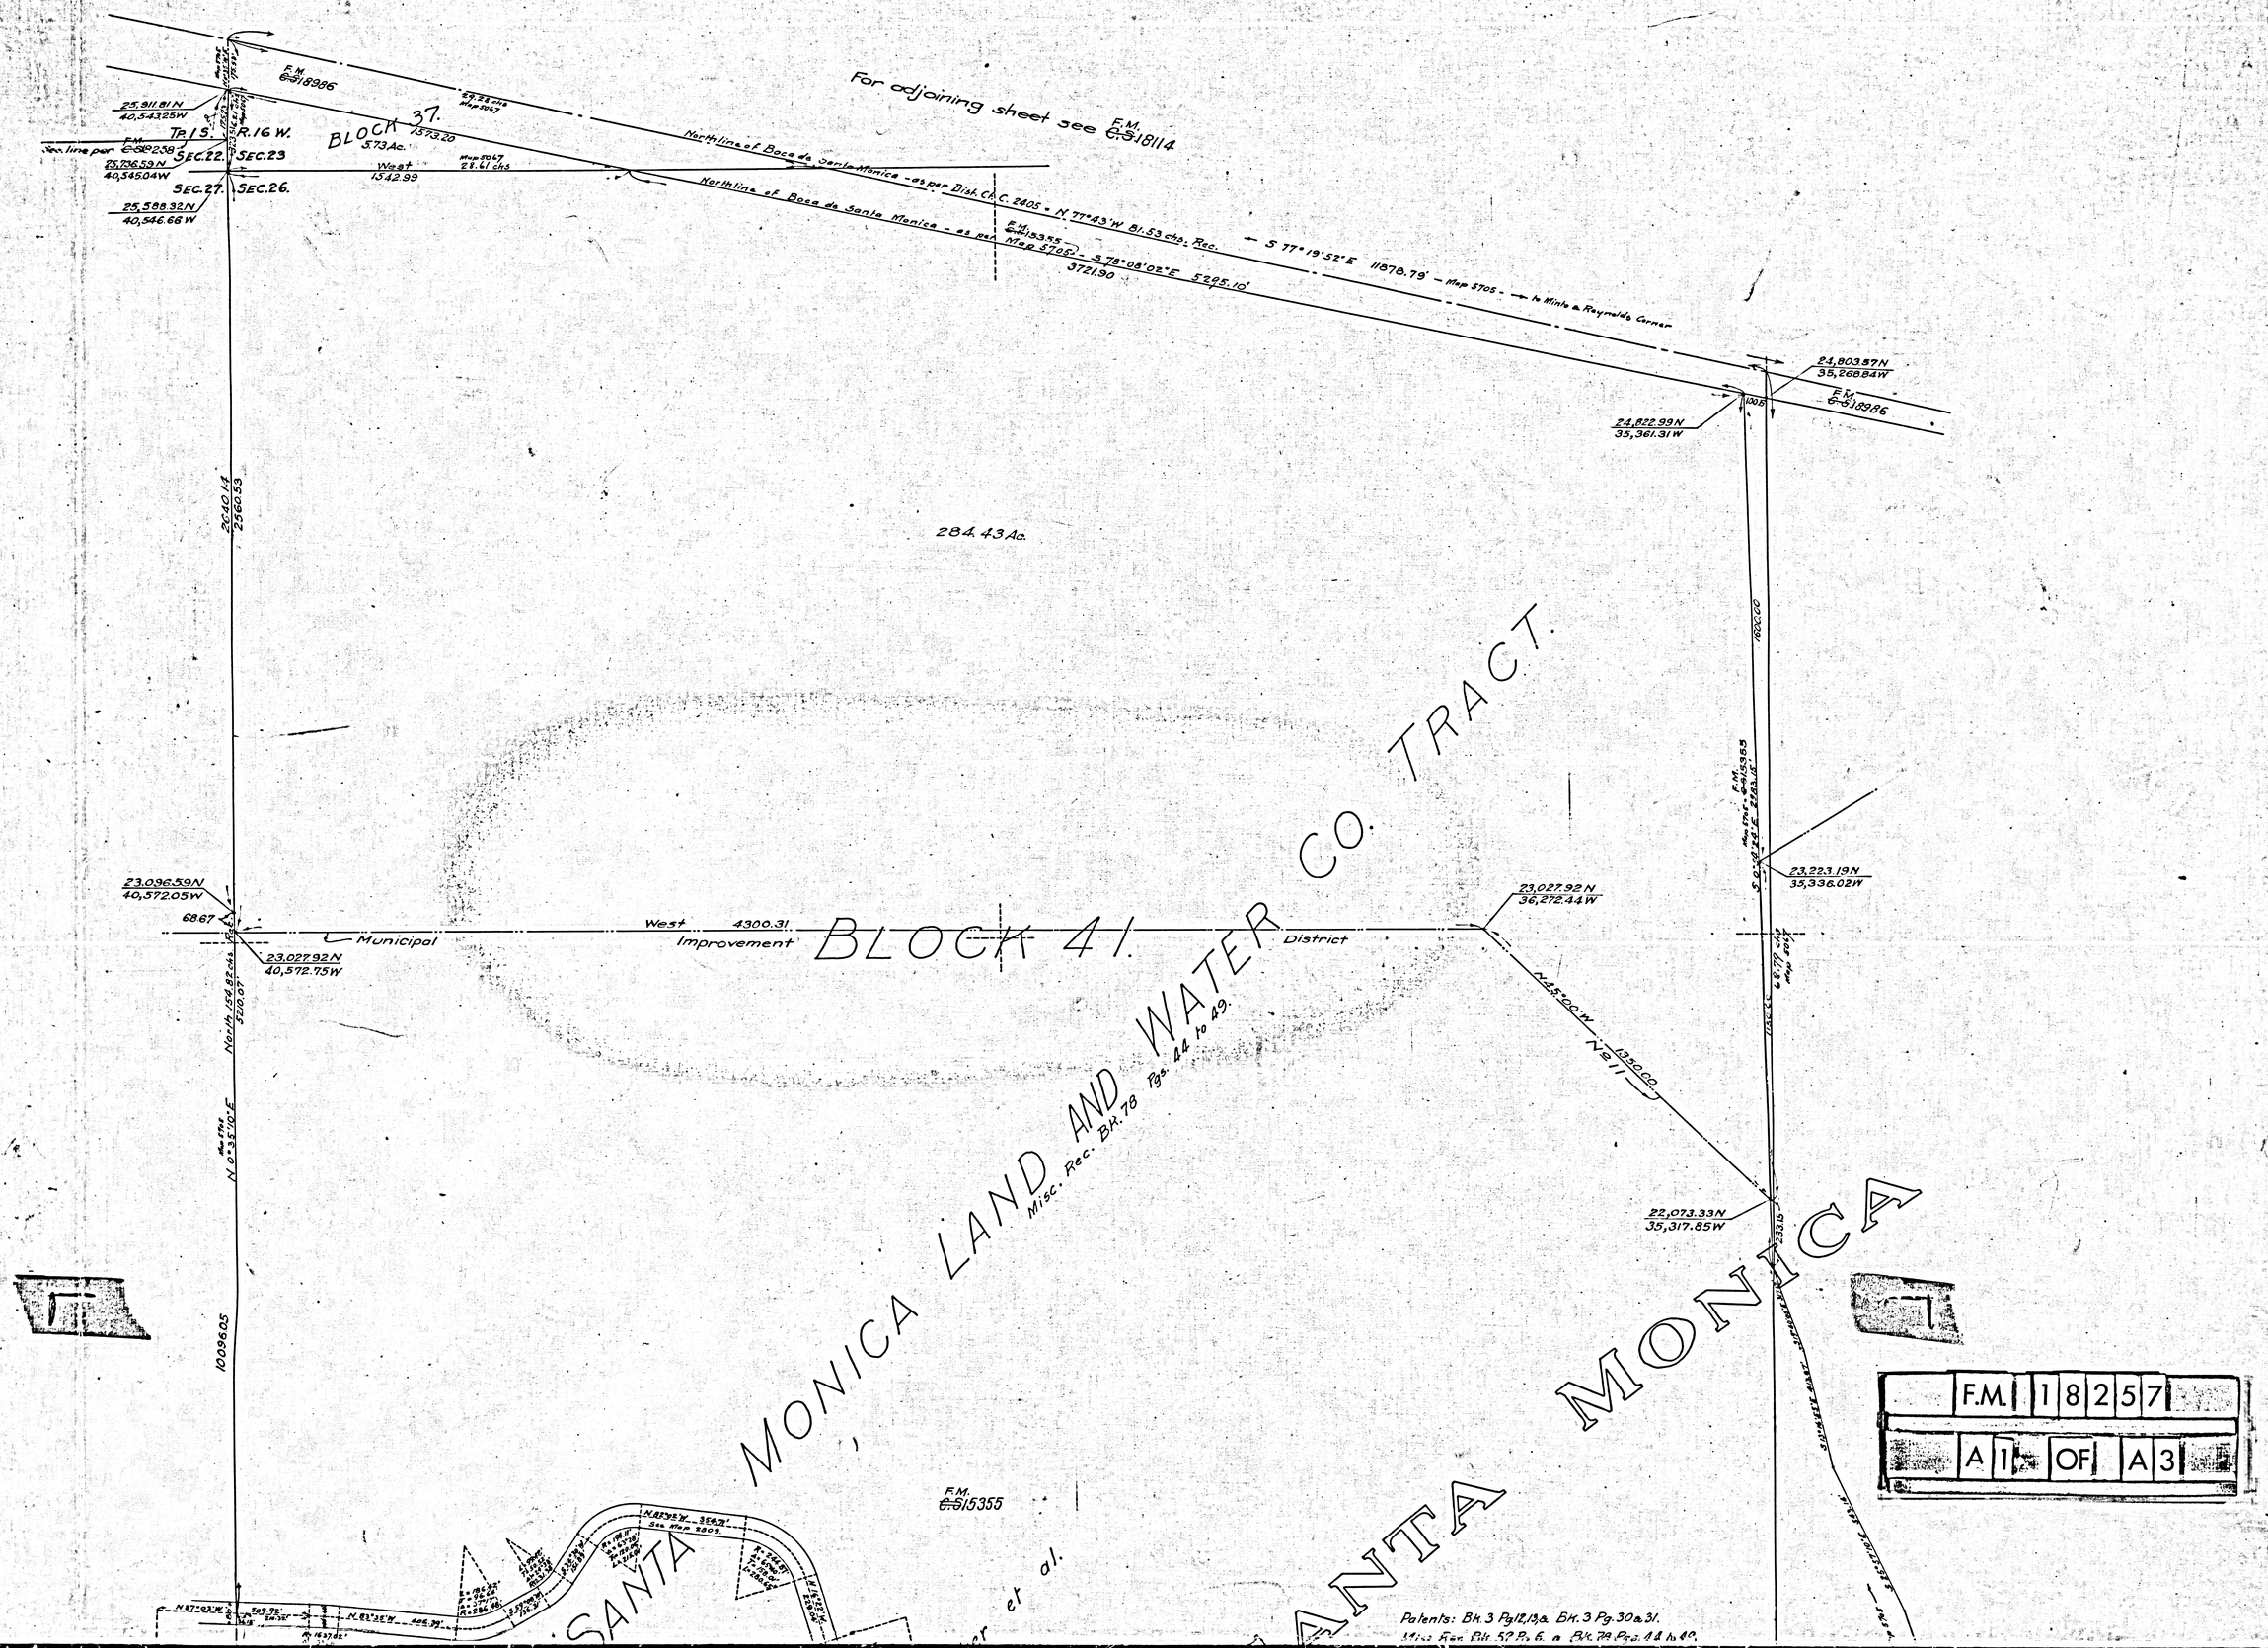
For adjoining sheet see F.M. C.S. 18114
BLOCK 37.
5.73 Ac.
Tp. 1 S. R. 16 W.
SEC. 22. SEC. 23
SEC. 27. SEC. 26.
West 1542.99
Northline of Boca de Santa Monica - as per Dist. Ct. C. 2405 - N. 77°43'W 81.53 chs. Rec.
S 77°19'52"E 11878.79' - Map 5705 - to Minto & Reynolds Corner
S 78°08'02"E 5295.10'
3721.90
24,803.57N 35,268.84W
24,822.99N 35,361.31W
284.43 Ac.
2640.14
2560.53
1600.00
23,096.59N 40,572.05W
68.67
23,027.92N 40,572.75W
West 4300.31
Municipal Improvement District
BLOCK 41.
23,027.92N 36,272.44W
23,223.19N 35,336.02W
N 45°00'W 1350.00
N 11
22,073.33N 35,317.85W
1009.05
MONICA LAND AND WATER CO. TRACT.
Misc. Rec. Bk. 78 Pgs. 44 to 49.
SANTA MONICA
SANTA MONICA
F.M. C.S. 15355
F.M. 18257
A1 OF A3
Patents: Bk. 3 Pg. 12, 13 & Bk. 3 Pg. 30 & 31.

SANTA MONICA

RANCHO BOCA DE SANTA MONICA

BLOCK 45.

BLOCK 45.

Allotment No 1 to R. S. Baker et al.

F.M. ~~C.S.~~15355

Patents: Bk. 3 Pg 12, 13 & Bk. 3 Pg. 30 & 31.
Misc. Rec. Bk. 52 Pg. 6. & Bk. 78 Pgs. 44 to 49.
(C.F. 72 - Dist Ct. C. 2405) - Map 5067.
Map 5705.

Tr. 1 S. R. 16 W.
SEC. 27 | SEC. 26.
SEC. 34 | SEC. 35.

Tr. 1 S. R. 16 W.
SEC. 26. | SEC. 25.
SEC. 35. | SEC. 36.

East 40.0 chs.

N 87°-03' W 507.92'
N 83°-35' W 446.79'
N 87°-35' W 369.71'
See Map 2809.
N 87°-12' W 269.80'
S 37°-46' W 326.30'
S 37°-46' W 326.30'
S 37°-46' W 326.30

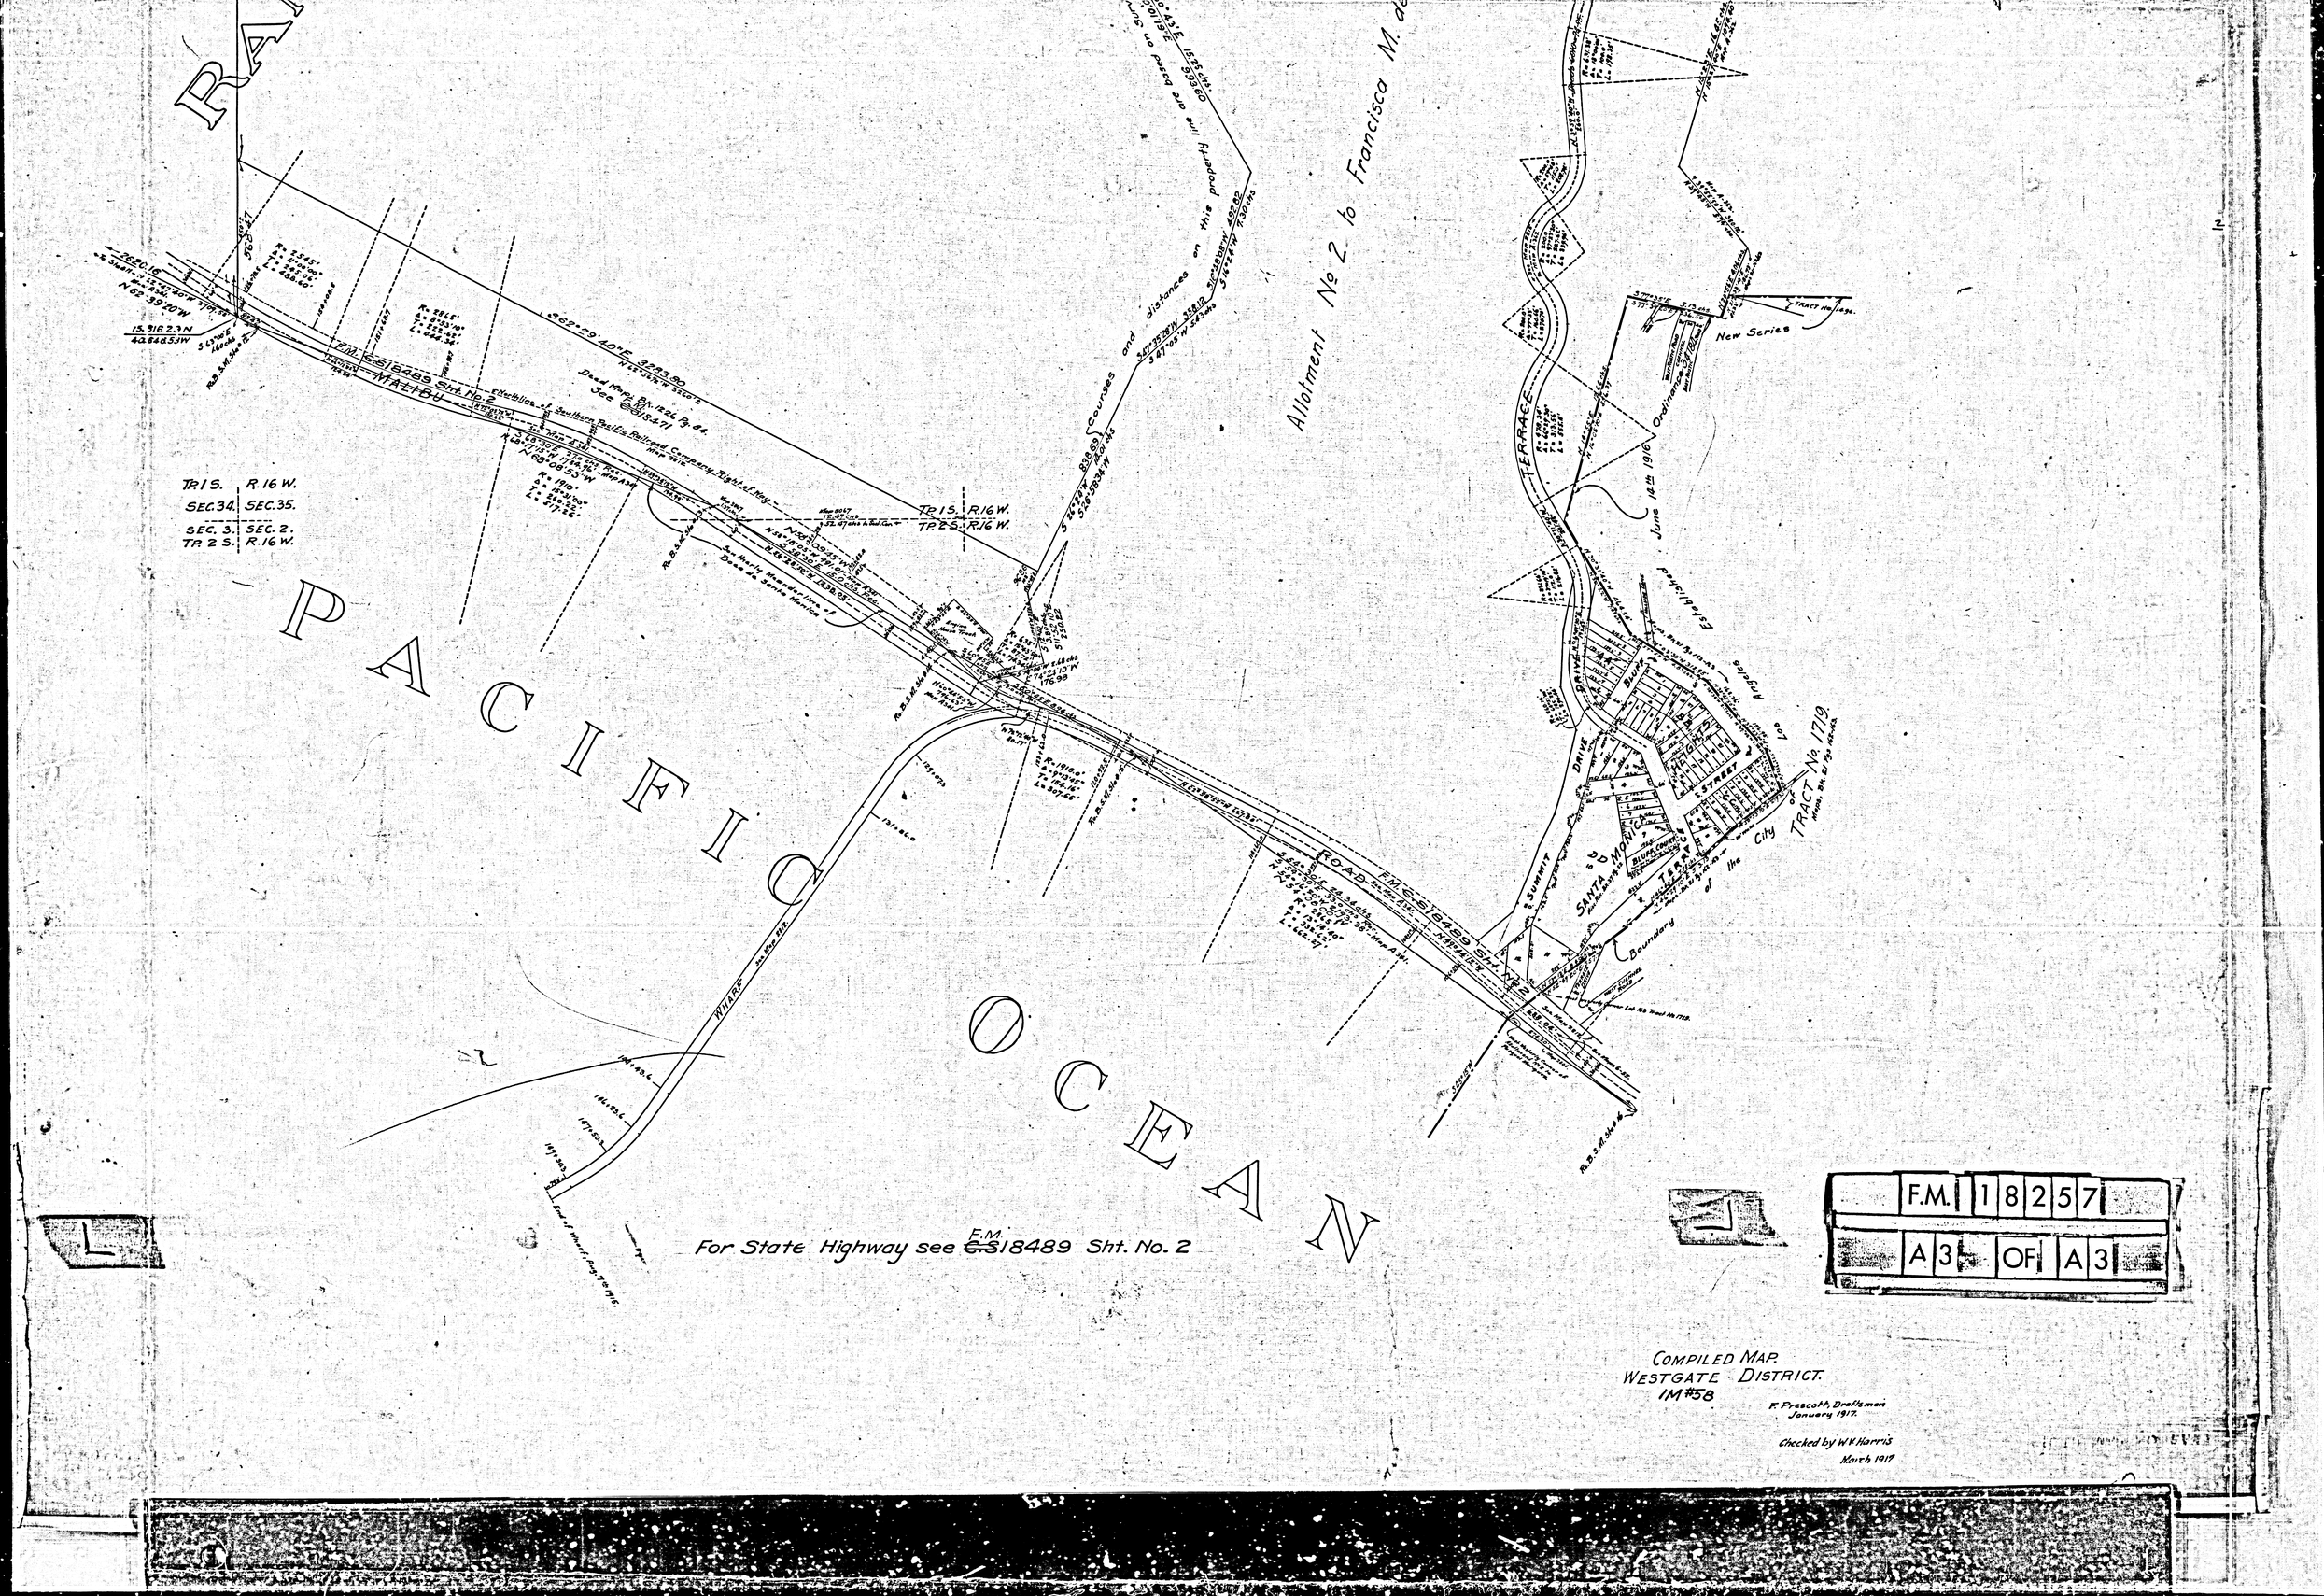

RA
PACIFIC OCEAN
Allotment No. 2 to Francisca M. de
Courses and distances on this property line are based on Surv
F.M. C.S. 18489 Sht. No. 2
MALIBU
TERRACE
New Series
June 14th 1916
Established
Los Angeles
TRACT No. 1719
SANTA MONICA
SUMMIT
DRIVE
BLUFF
STREET
Boundary
of the City
WHARF
ROAD
TP. 1 S. R. 16 W.
SEC. 34. SEC. 35.
SEC. 3. SEC. 2.
TP. 2 S. R. 16 W.
TP. 1 S. R. 16 W.
TP. 2 S. R. 16 W.
For State Highway see F.M. C.S. 18489 Sht. No. 2
F.M. 18257
A3 OF A3
COMPILED MAP.
WESTGATE DISTRICT.
IM #58
F. Prescott, Draftsman
January 1917.
Checked by W.V. Harris
March 1917