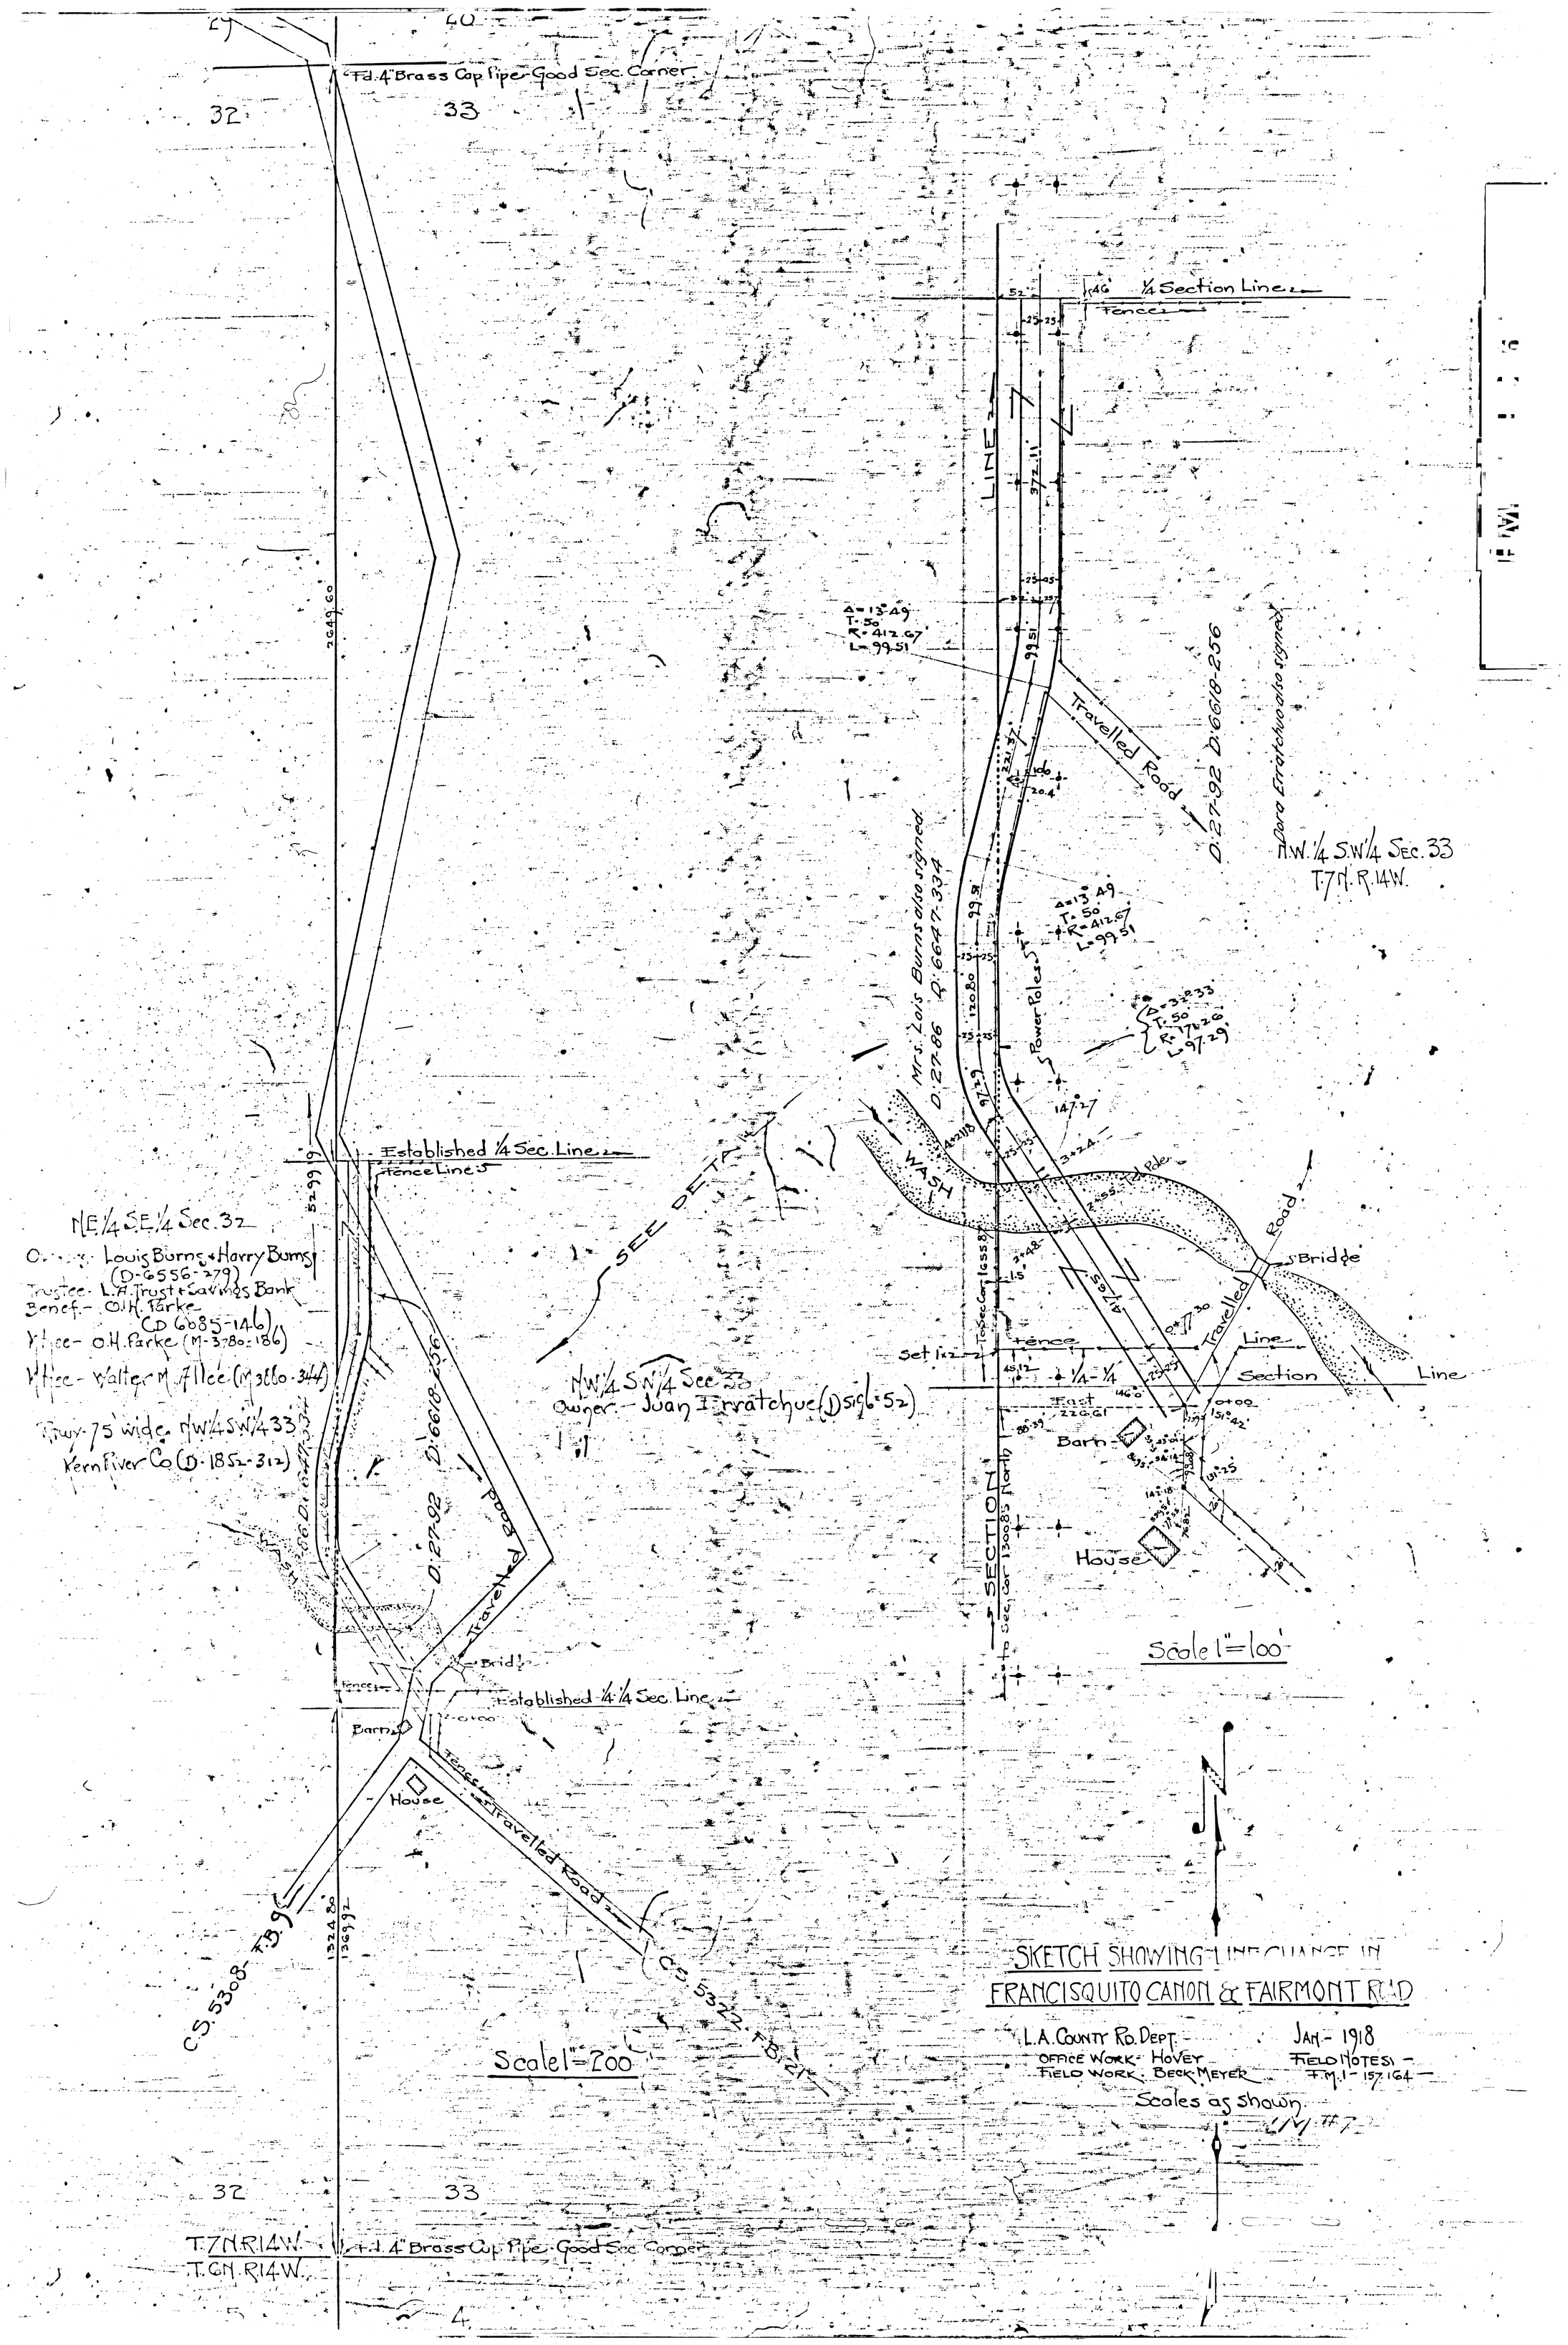

SKETCH SHOWING LINE CHANGE IN
FRANCISQUITO CANON & FAIRMONT ROAD

L.A. COUNTY RD. DEPT. — JAN. - 1918
OFFICE WORK: HOVEY
FIELD WORK: BECKMEYER
FIELD NOTES: F.M. 1 - 157-164
Scales as shown.
L/M #7

To Redondo Beach
BRIGHTON
MB 9-120
ROANE TRACT
BENSON
AVE
ROANE
PALM
CARLYLE
ST
Found 4"x4"
Found Cut Spike & Washer
Found Wire Spike & Tin
Set R.W. Stake
757-18.65 P.C.
759-78.67 C.C. 12° 30' Curve

PACIFIC ELECTRIC RY. CO.
OFFICE OF CHIEF ENGINEER
MAP
SHOWING SURVEY OF PORTION OF WATTS REDONDO LINE
FROM PALM AVE. TO BENSON AVE., GARDENA.
Scale, 1" = 30'
January, 21 1921
Ref. F.B. M-524 Pgs. 18-19-20, Drg. 4042
C.E. 6170-a
VERMONT AVE.
AVE.
AVE.
CARLYLE
ST.
GARDENA
OF
To Los Angeles
See E:20-183 (Map)
748+31.5 B.C. 4° Curve Lt.
748+94.21 P.R.C. 4° Curve Rt.
748+94.27 P.R.C. 4° Curve Rt.
749+57.04 P.C.C. 20° Curve Rt.
750+79.47 P.C.C. 10° Curve Rt.
Set 8" Nail in Sidewalk
Set 1"x2" Stake
Found Cut Spike & Washer
Found Wire Spike & Tin
Found 4"x4"
E:144-58