



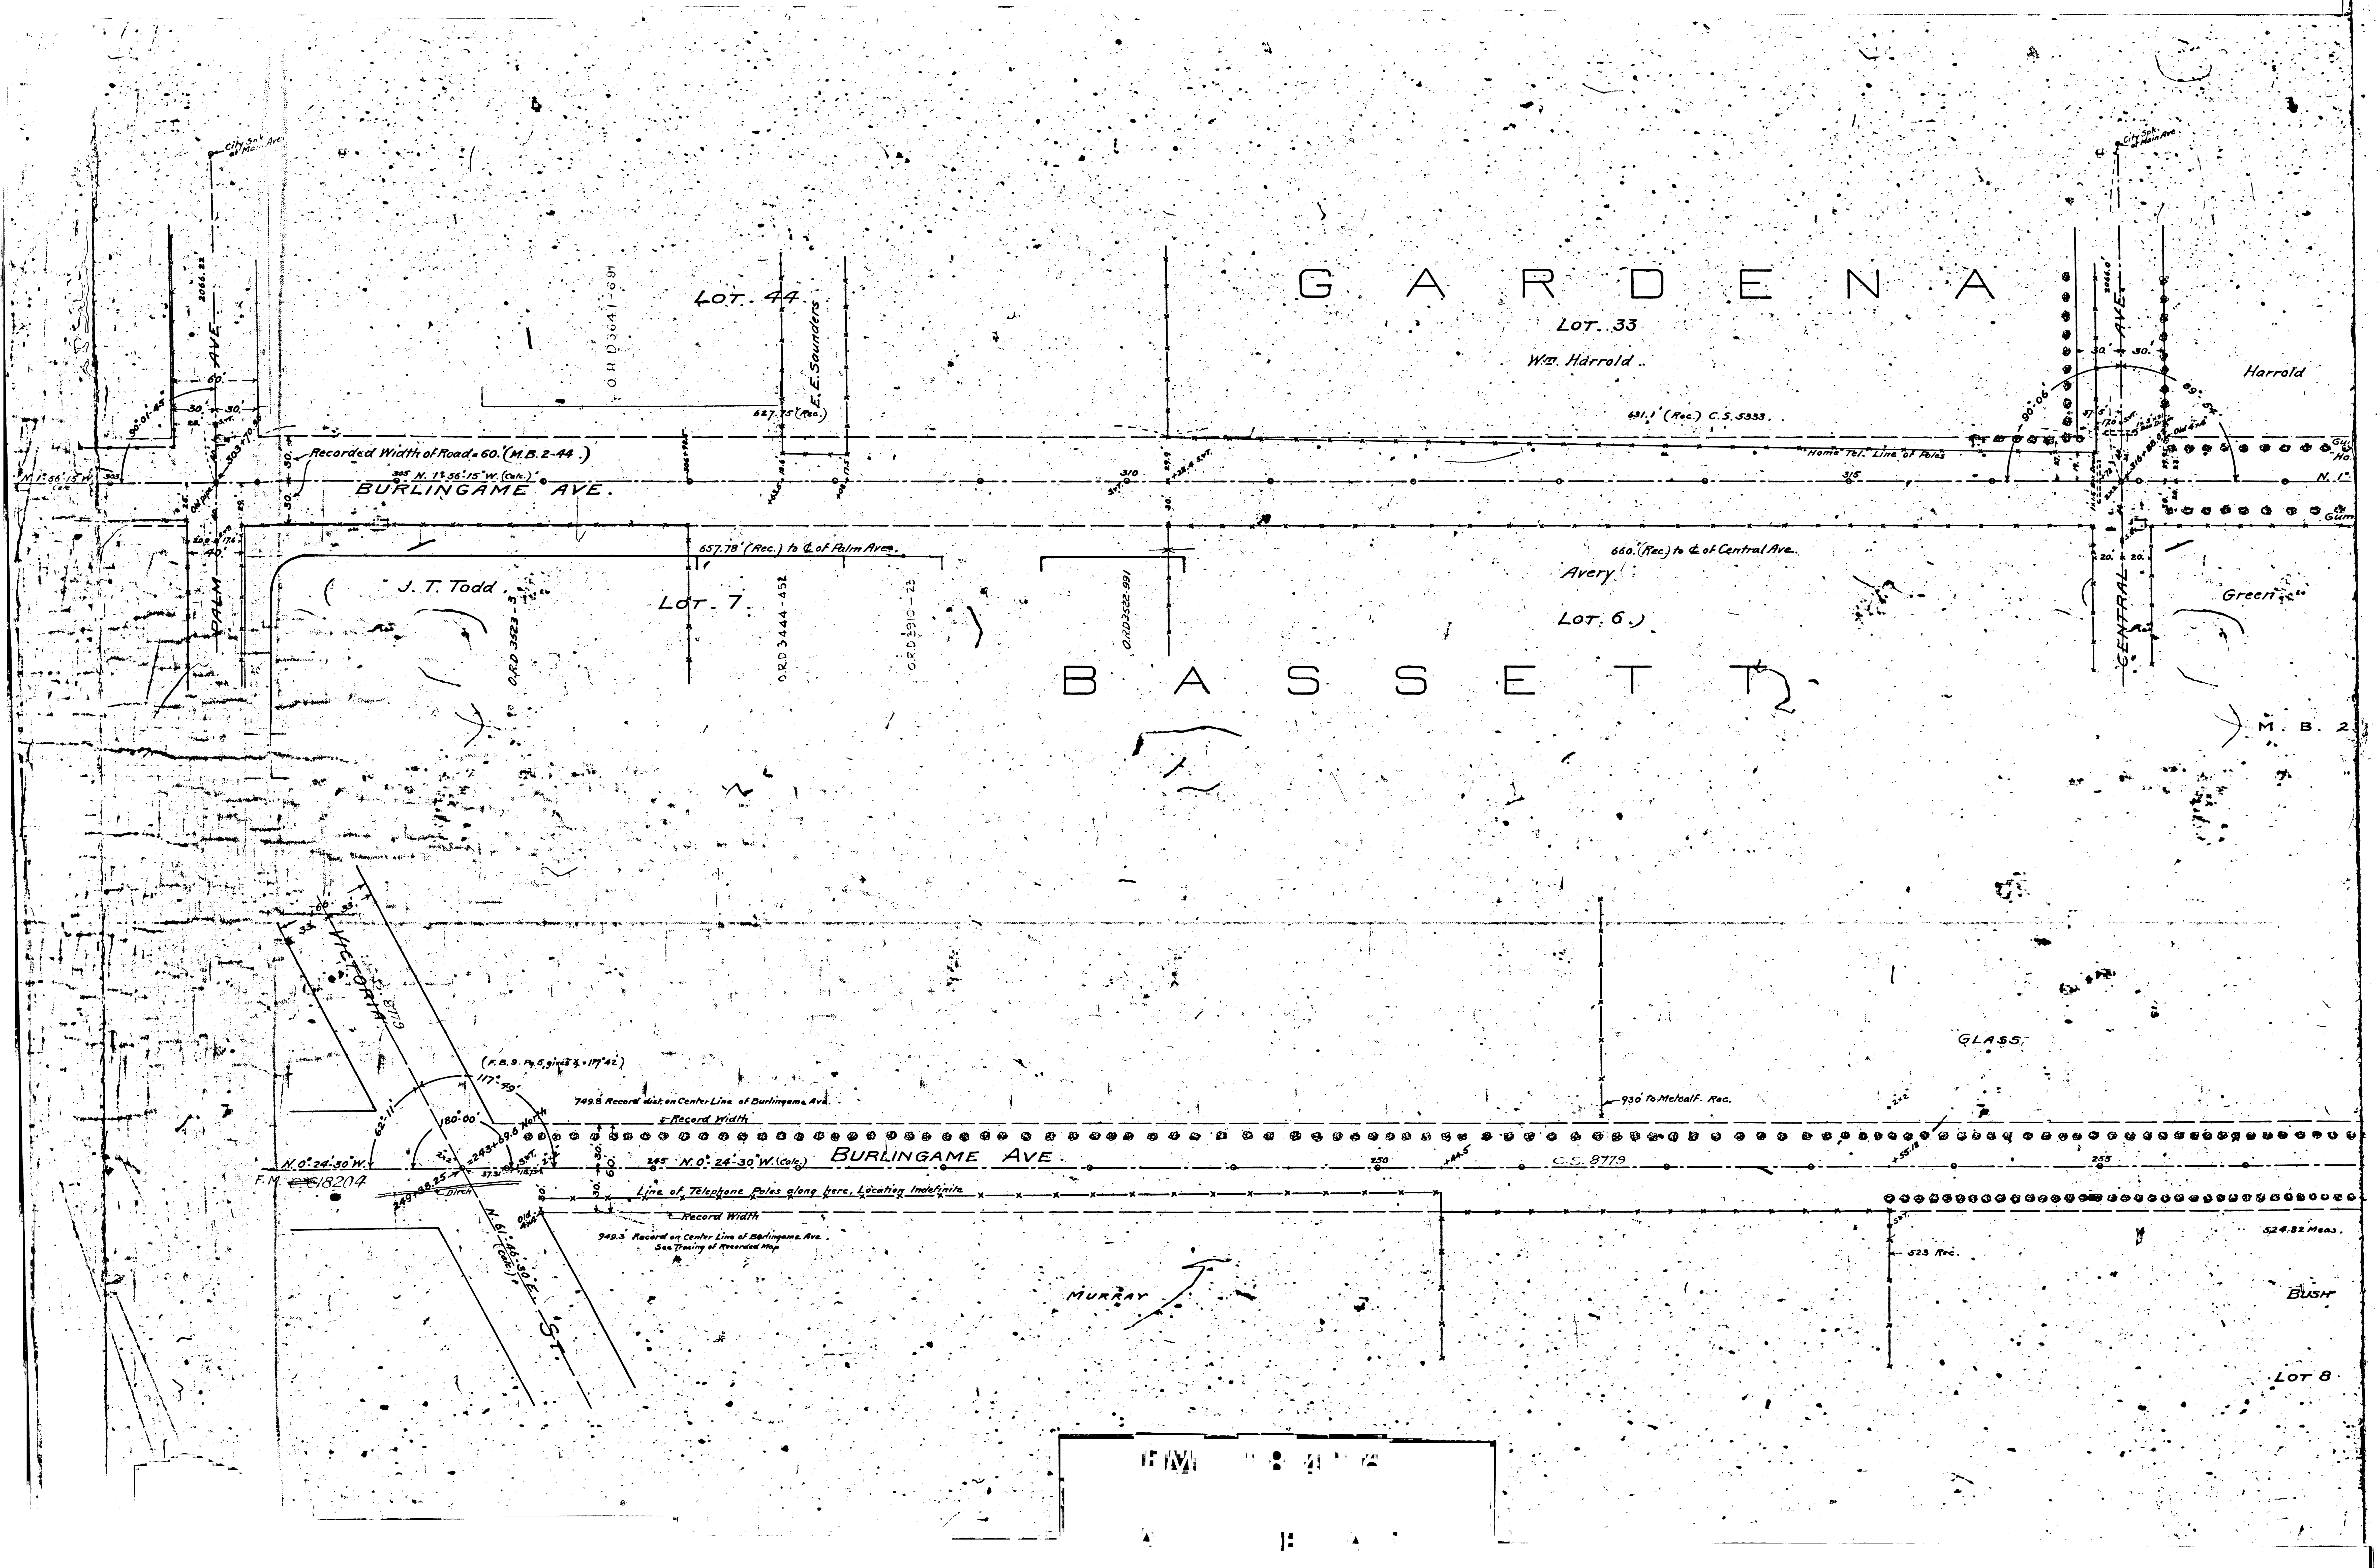

 

TRACT

M. R. 52-73
Lot 32.

Lot 21.

J. M. Low
O.R.D 2717-320 O.R.D 2717-318 O.R.D 2832-337
660. (Rec.)

660. (Rec.) to E of Central Ave. (M. R. 52-73)

O.R.D 3370-277
1/2 A.C. Sawyer

ORD 3392-362

Road used but not deeded (C.S.M. 5333)
MAGNOLIA ST.

Recorded Width of Road - 60. (M.B. 2-44)

MAIN ST.

Gum Trees
Home - 761
Line of Poles
Location Indefinite
N. 1°-55' 15" W. (calc.)
320

665.65 (Rec.) to Q. of Central Ave.
F.E. Green
Lot 5

Mayer
O.R.D 2485-808
O.R.D 2485-810
O.R.D 2485-812
O.R.D 2485-814
Lot 4

660. (Rec.) to E. of Magnolia Ave.

TRACT

SOUTH

GAF

Lot 12

A.P. METCALF

Walnut Orchard

W.H. POWERS

POWERS

F.A. GUTSCH

557.78 Meas.

261.14 Meas.

180.9 Meas.

(969.42 to Q. Walnut. Rec. - 969. No allow. 594.6 Meas.)

524.82 Meas.

521. Meas.

263. to Record

260. Meas.

522.4

BUSH

J. NICHOLSON

W.A. CHAVE

J.K. CH.

Lot 8

Lot 7




Lot 6

Lot

TRACT

M.R. 43-39

1" = 40'

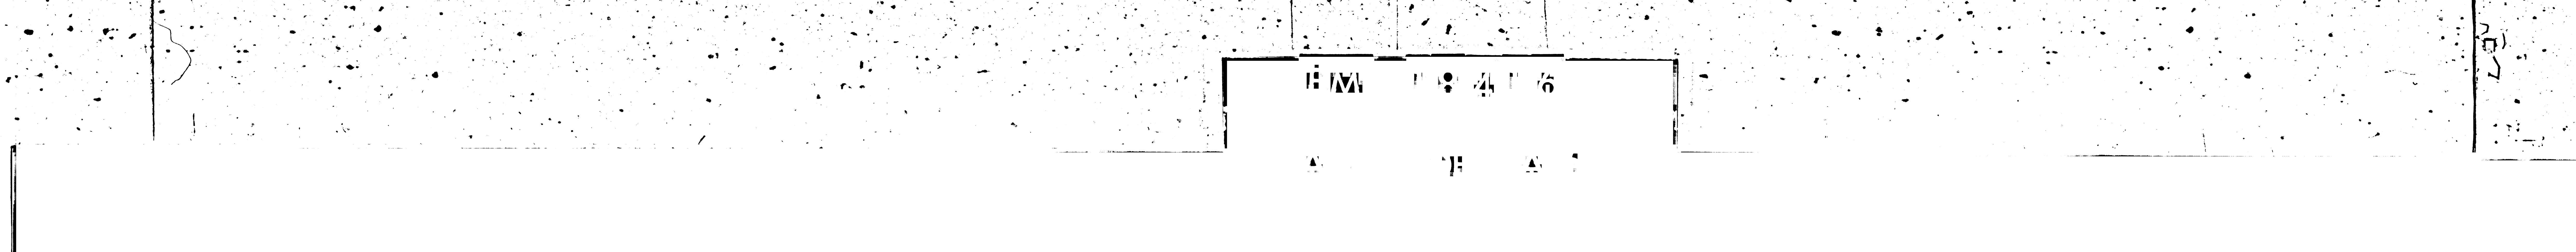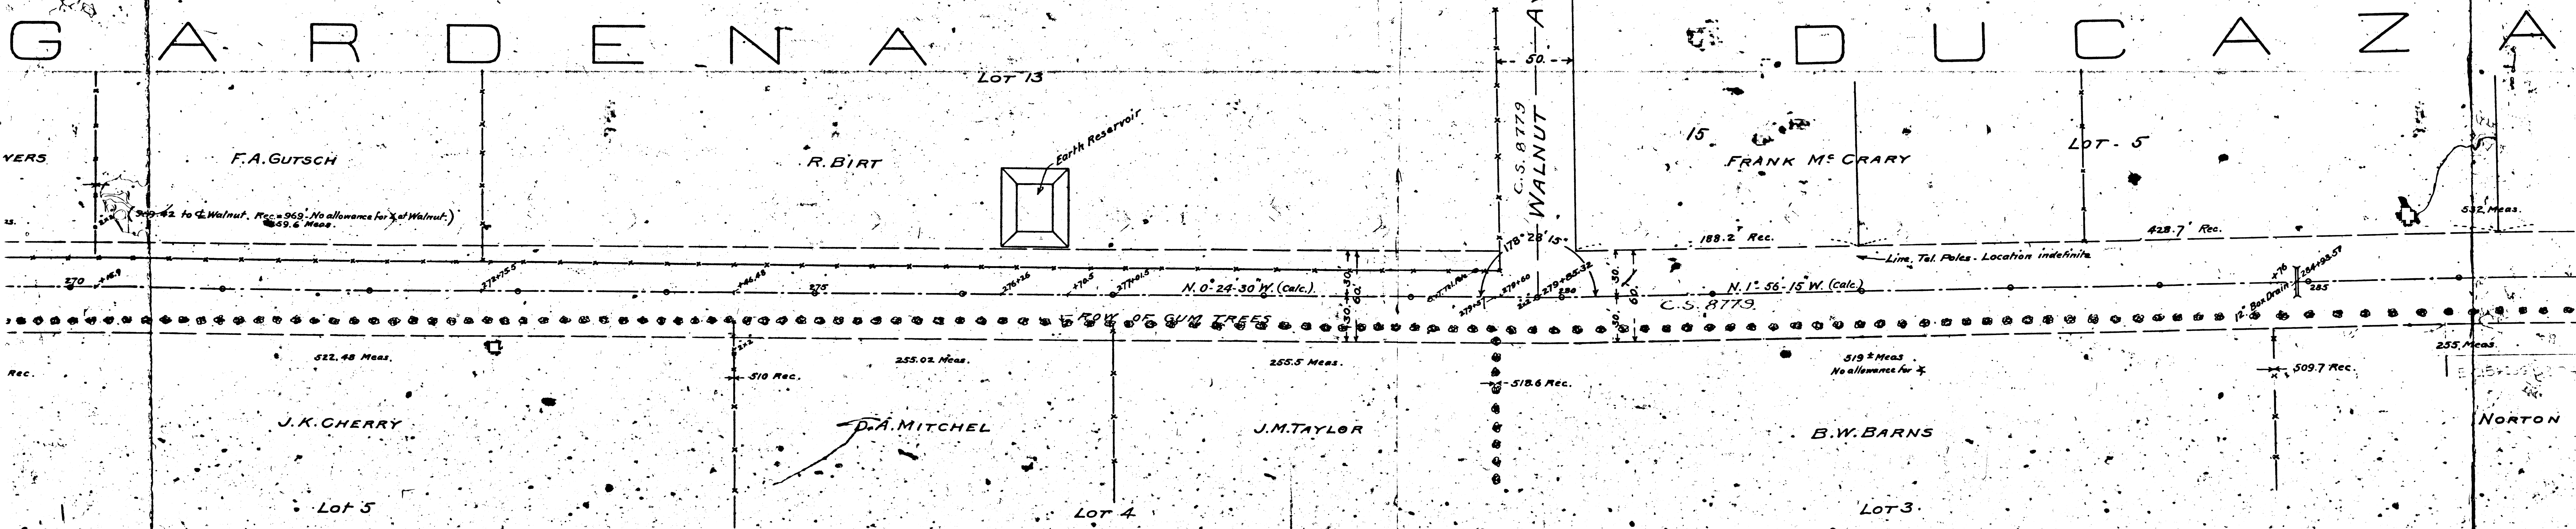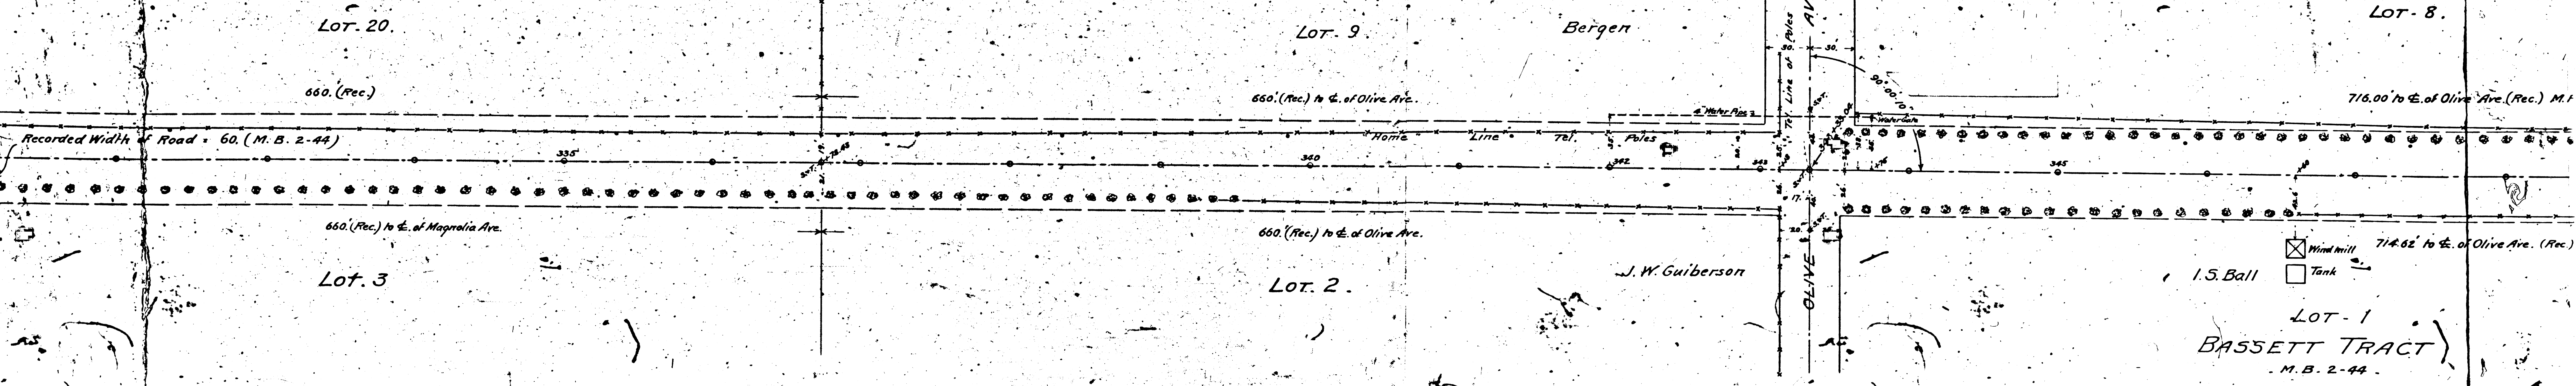

*GARDENA TRACT. M. R. 52-73

716.00 to E of Olive Ave. (Rec.) M. R. 52-73.

E. E. Pomeroy & C. G. Harrison . (B. 251. p. 34. Deeds)

RESERVE

BURLINGAME AVE

$N. 1^{\circ}$

714.02 to E. of Olive Ave. (Rec.)

☐ Tank

LOT - A

SETT TRACT

M. B. 2-44

LOT 4

107.3

105

12

G A R D E N A H E I G H T

М. В. 11 - 164

A. Z. A. U. - T. R. A. C. T.

M. - B. 53 - 12

LOT- 4

GRAY

lot

LOT 45, GARDENA TRACT, M.R. 52-73

886. to Φ Palm - Record. (855. Meas. to S Side Palm Av.)

N. 1° 56' 15" W. (ca

Mail 29th

255, Meas. 202

EX-115-200,030,034-35

NORTON

O.A. WHALEY

L.G.HOWE

STEVE WINDISCH

ANDERSON

LOT 8, BASSETT TRACT, Maps 2-44


Sträumer

M. B.

21.

Tract

1.3

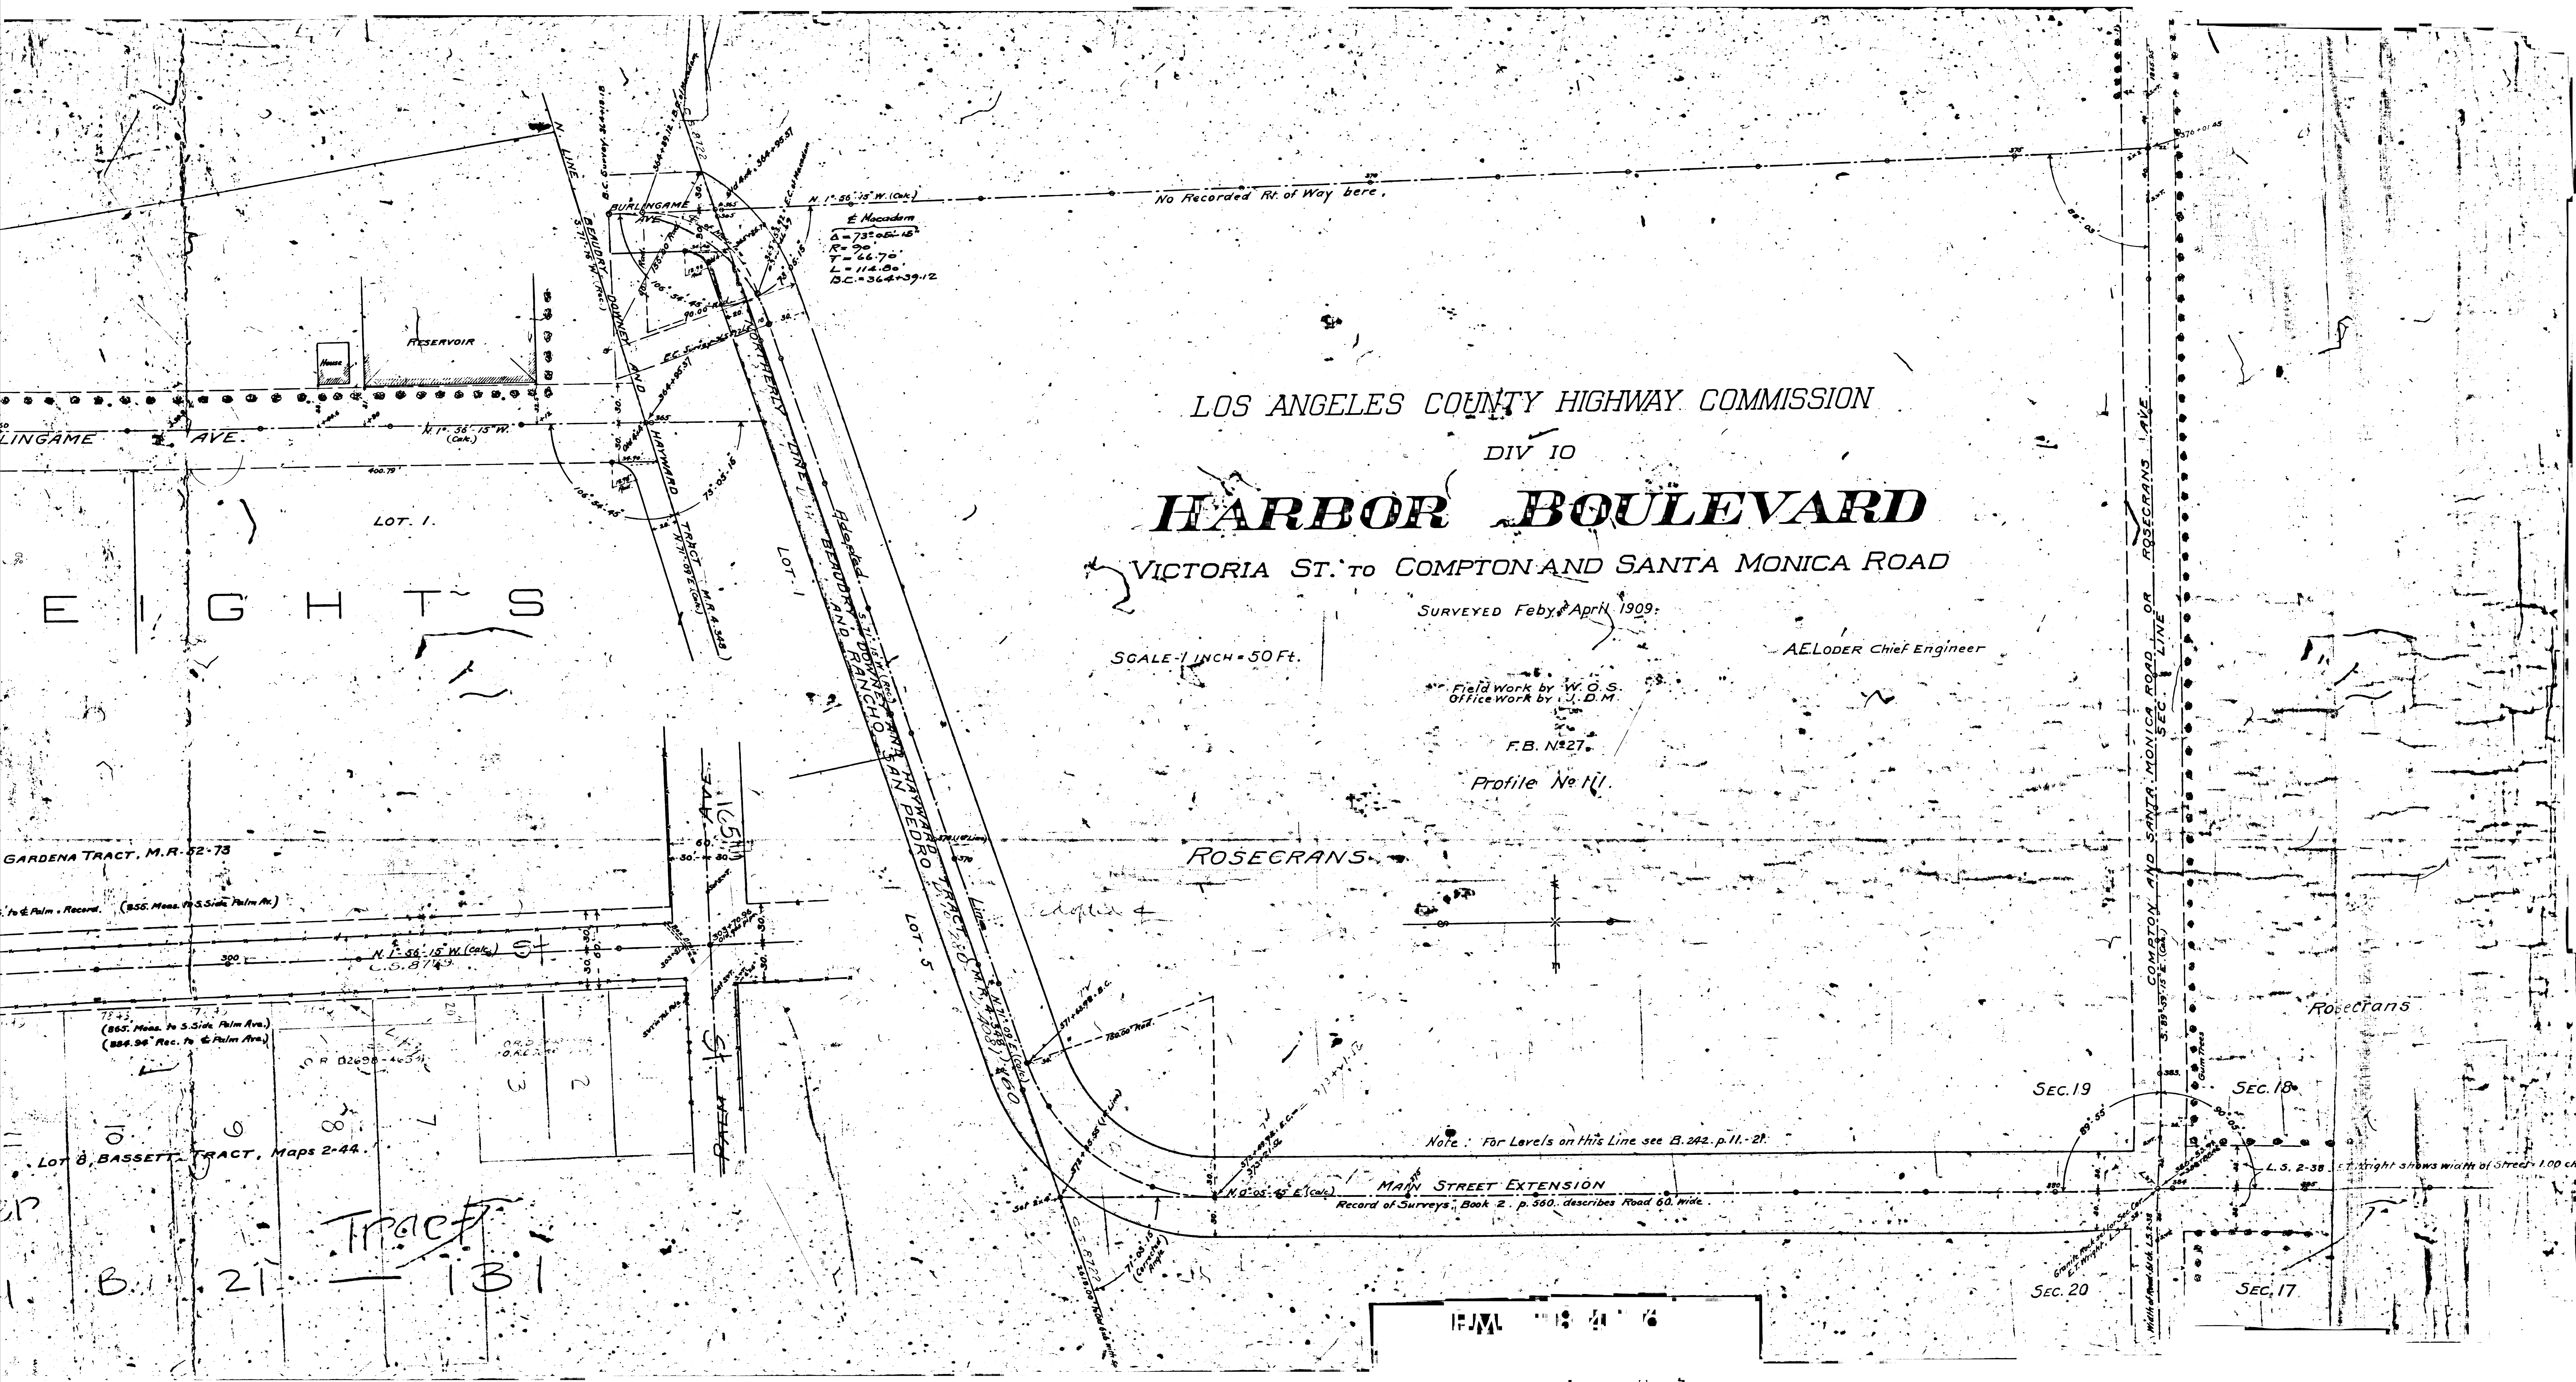

LOS ANGELES COUNTY HIGHWAY COMMISSION

DIV 10

HARBOR BOULEVARD

VICTORIA ST. TO COMPTON AND SANTA MONICA ROAD

SURVEYED Feb'y & April 1909.

AELDER Chief Engineer

SCALE 1 INCH = 50 Ft.

Field Work by W. O. S.
Office Work by J. D. M.

F.B. No 27.

Profile No 11.

Note: For Levels on this Line see B. 242, p. 11-21.

MAIN STREET EXTENSION
Record of Surveys, Book 2, p. 560, describes Road 60, wide.

EIGHTS

LOT 6, BASSETT TRACT, Maps 2-44.

Tract 131
B. 21