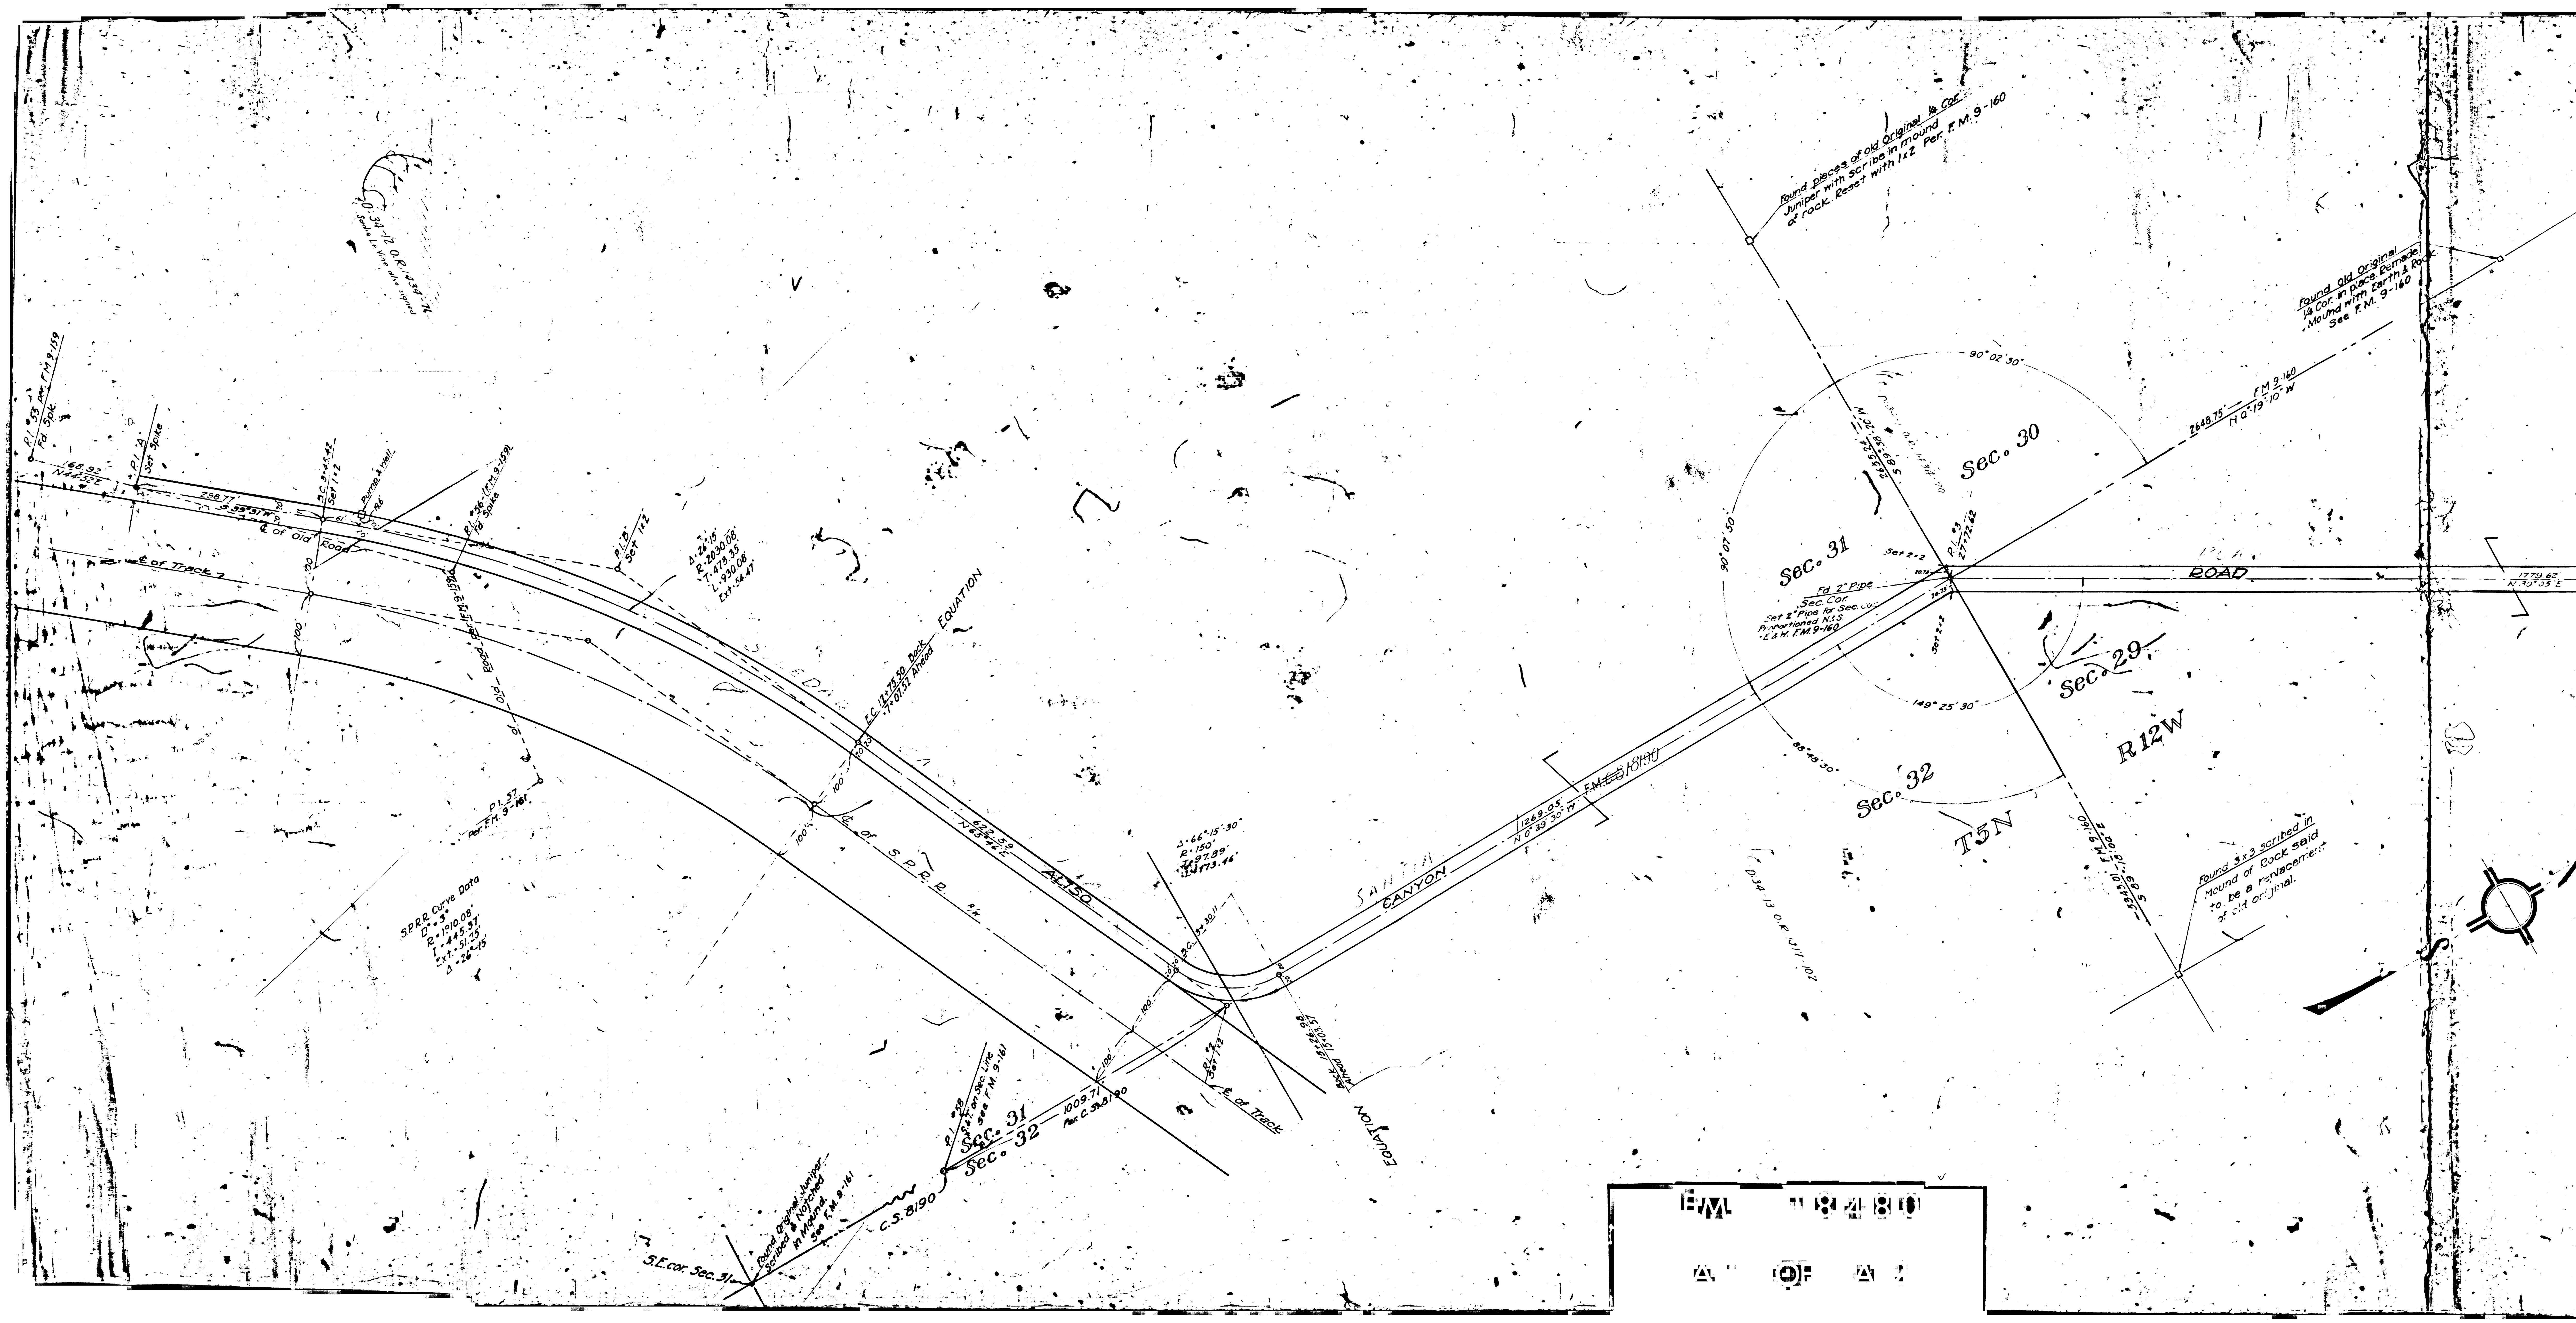
P.I. #53 per F.M. 9-159
Fd. Spk.
168.92
N 44°52' E
P.I. "A"
Set Spike
298.77
S 35°31' W
℄ of Old Road
B.C. 3+45.42
Set 1x2
Pump & well
P.I. #56 (F.M. 9-159)
Fd. Spike
P.I. "B"
Set 1x2
Δ 26°15'
R 2030.08'
T 479.35'
L 930.08'
Ext. 54.47'
℄ of Track 7
Old Road Per F.M. 9-159
P.I. 57
Per F.M. 9-161
S.P.R.R. Curve Data
D° = 3°
R = 1910.08'
T = 445.37'
Ext. = 51.25'
Δ = 26°-15'
E.C. 12+75.50 Back
7+07.52 Ahead
EQUATION
622.59
N 63°46' E
ALISO
℄ of S.P.R.R.
R/W
Δ 66°15'30"
R 150'
T 97.89'
L 173.46'
B.C. 9+30.11
SANTA CANYON
1269.05
N 0°29'30" W
F.M. 8190
P.I. #2
Set 1x2
Back 15+26.98
Ahead 15+03.57
℄ of Track
EQUATION
1009.71
Per C.S. 8190
P.I. #58
Set 1x2 on Sec. Line
See F.M. 9-161
Sec. 31
Sec. 32
C.S. 8190
Found Original Juniper
Scribed & Notched
in Mound.
See F.M. 9-161
S.E. cor. Sec. 31
Found pieces of old Original 1/4 Cor.
Juniper with scribe in mound
of rock. Reset with 1x2 Per F.M. 9-160
Found Old Original
1/4 Cor. in place. Remade
Mound with Earth & Rock
See F.M. 9-160
90°02'30"
2648.75'
F.M. 9-160
N 0°19'10" W
2655.24
S 89°38'20" W
Sec. 30
Sec. 31
90°07'50"
Set 2x2
P.I. #3
27+72.62
Fd. 2" Pipe
Sec. Cor.
Set 2" Pipe for Sec. Cor.
Proportioned N.S.
E & W. F.M. 9-160
20.73
20.75
ROAD
1779.62
N 30°05' E
Set 2x2
Sec. 29
149°25'30"
88°48'30"
Sec. 32
T5N
R12W
5343.01
F.M. 9-160
S 89°16'00" E
Found 3x3 scribed in
Mound of Rock said
to be a replacement
of old original.
F.M. 18480
1 OF 2

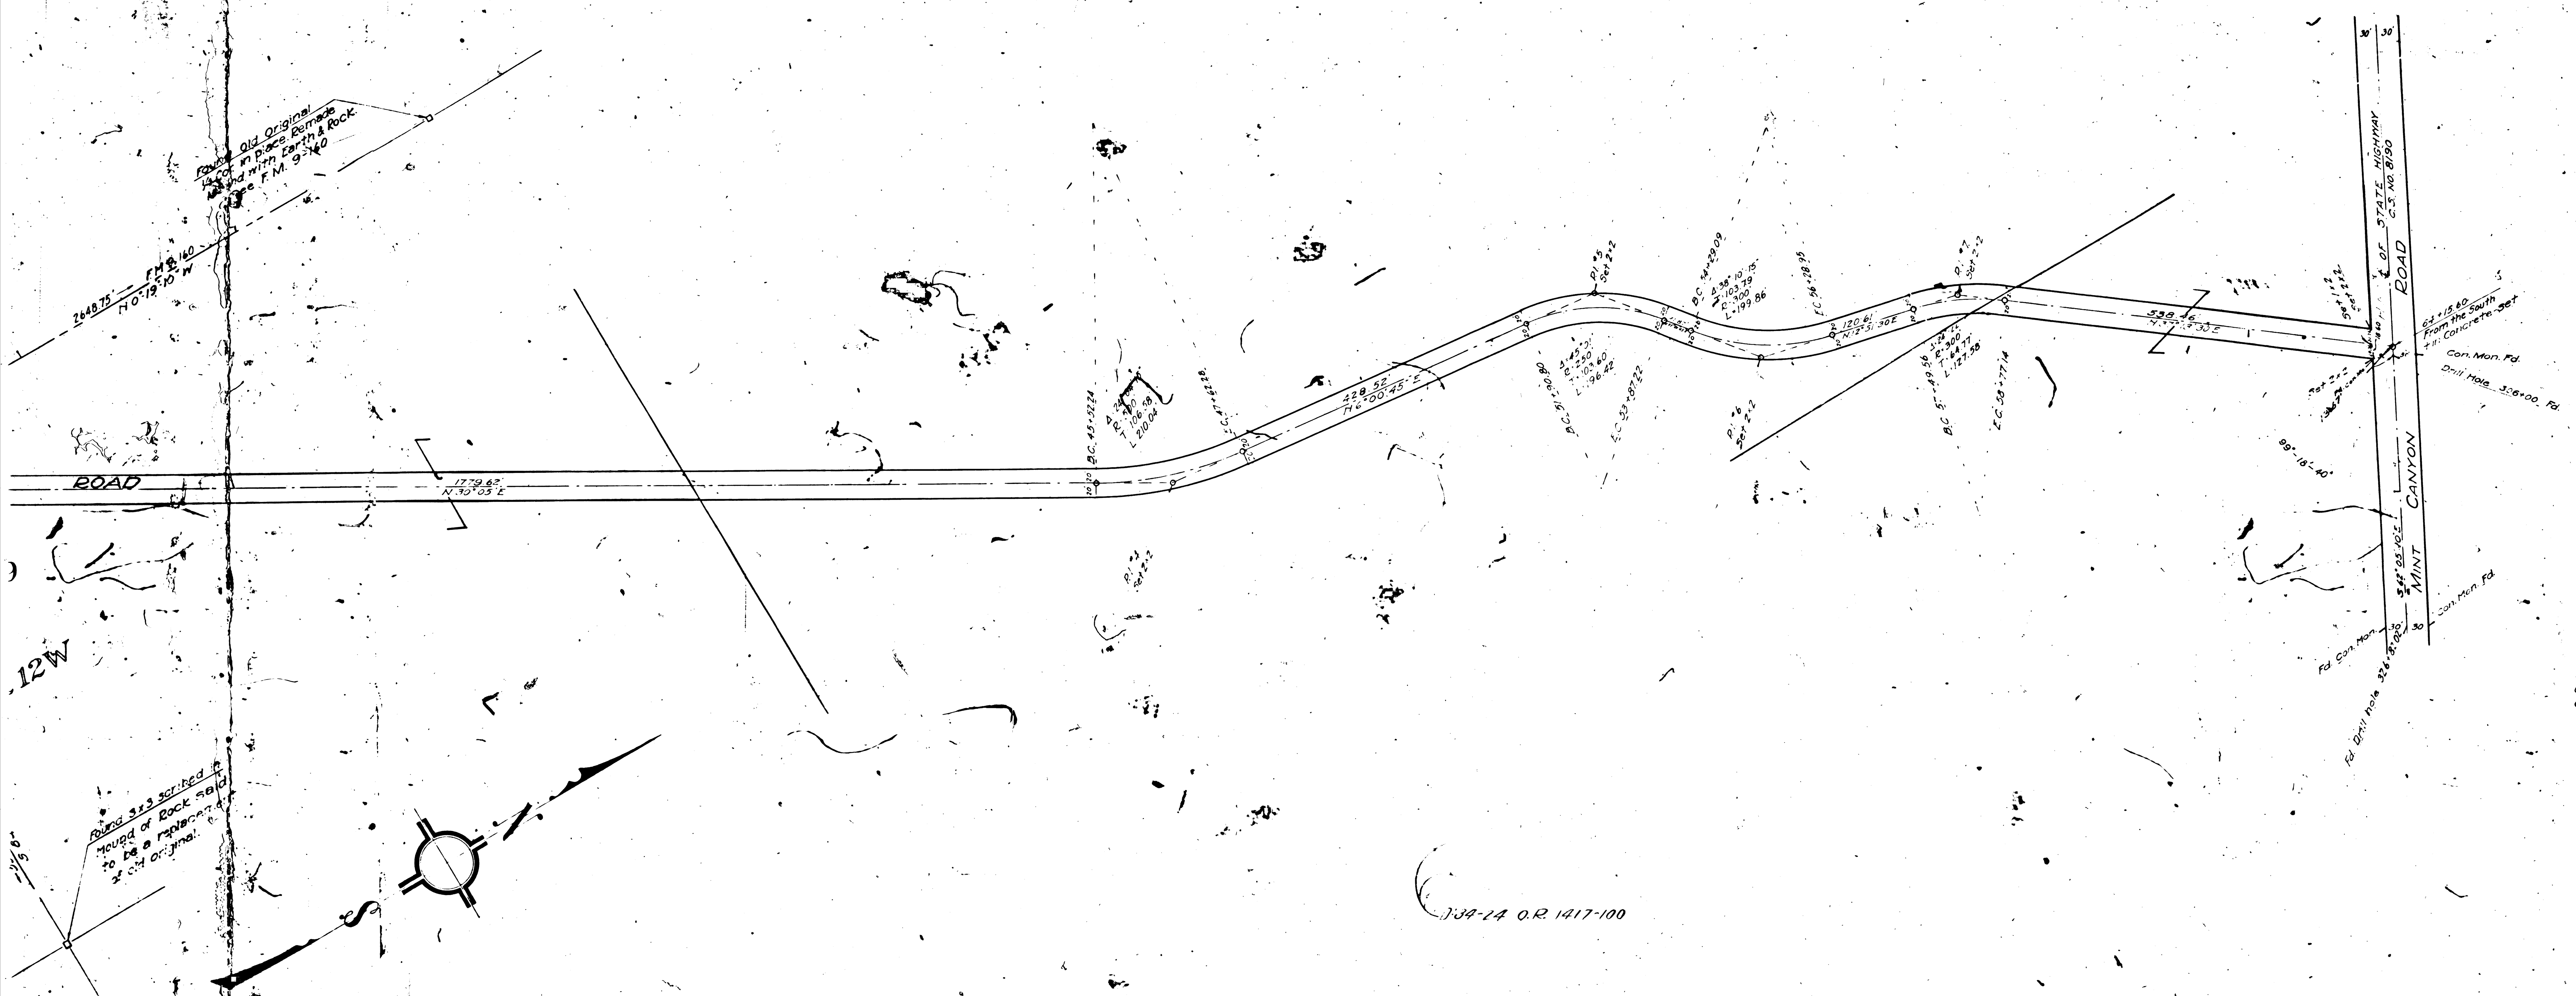

ALISO CANYON ROAD

MAP OF ALIGNMENT

I/M #6

Los Angeles Co Road Dept.
Fieldwork by Beck-Meier 12/3/21
Officework by McNeal 3/15/22
Checked by: Axtman

Scale 1" = 100 ft
Field Notes: F.M. 15
Approved ____ 1922

________ Engineer