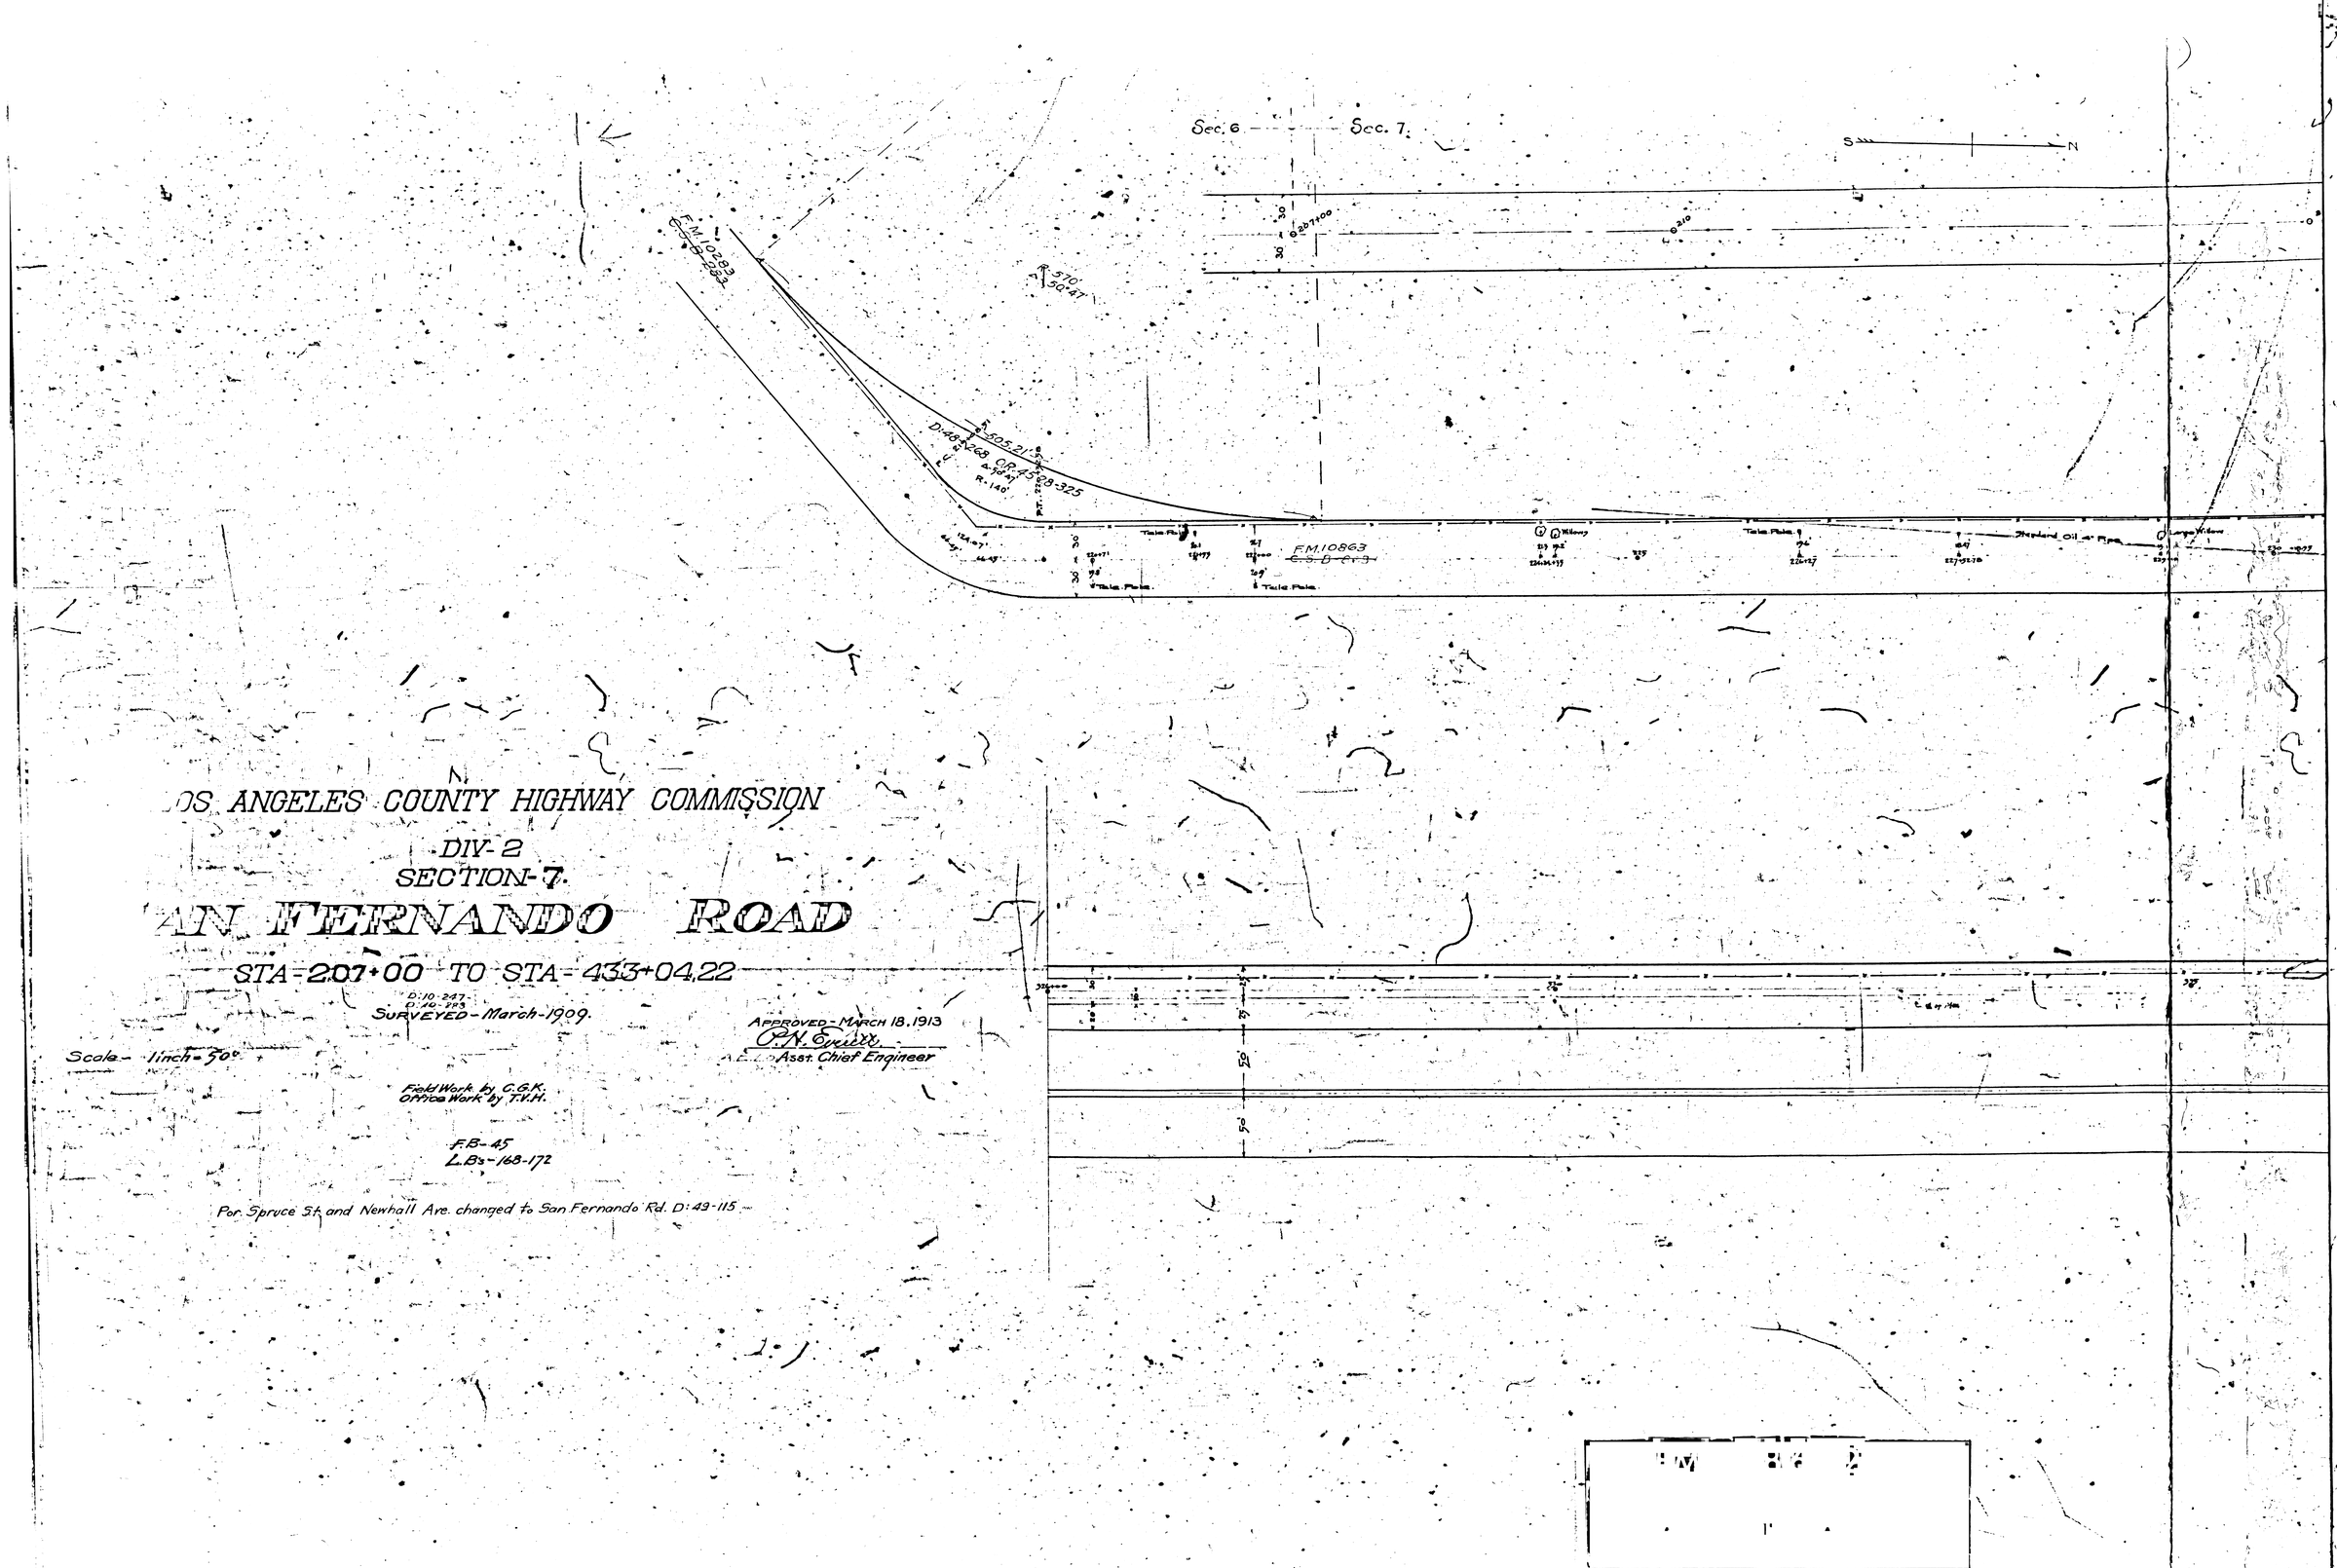

LOS ANGELES COUNTY HIGHWAY COMMISSION

DIV-2

SECTION-7.

SAN FERNANDO ROAD

STA-207+00 TO STA-433+04.22

D:10-247
D:10-293

SURVEYED-March-1909.

APPROVED-MARCH 18, 1913
C.H. Ewell
Asst. Chief Engineer

Scale- 1 inch = 50'

Field Work by C.G.K.
Office Work by T.V.H.

F.B.-45
L.Bs-168-172

Por. Spruce St. and Newhall Ave. changed to San Fernando Rd. D:49-115

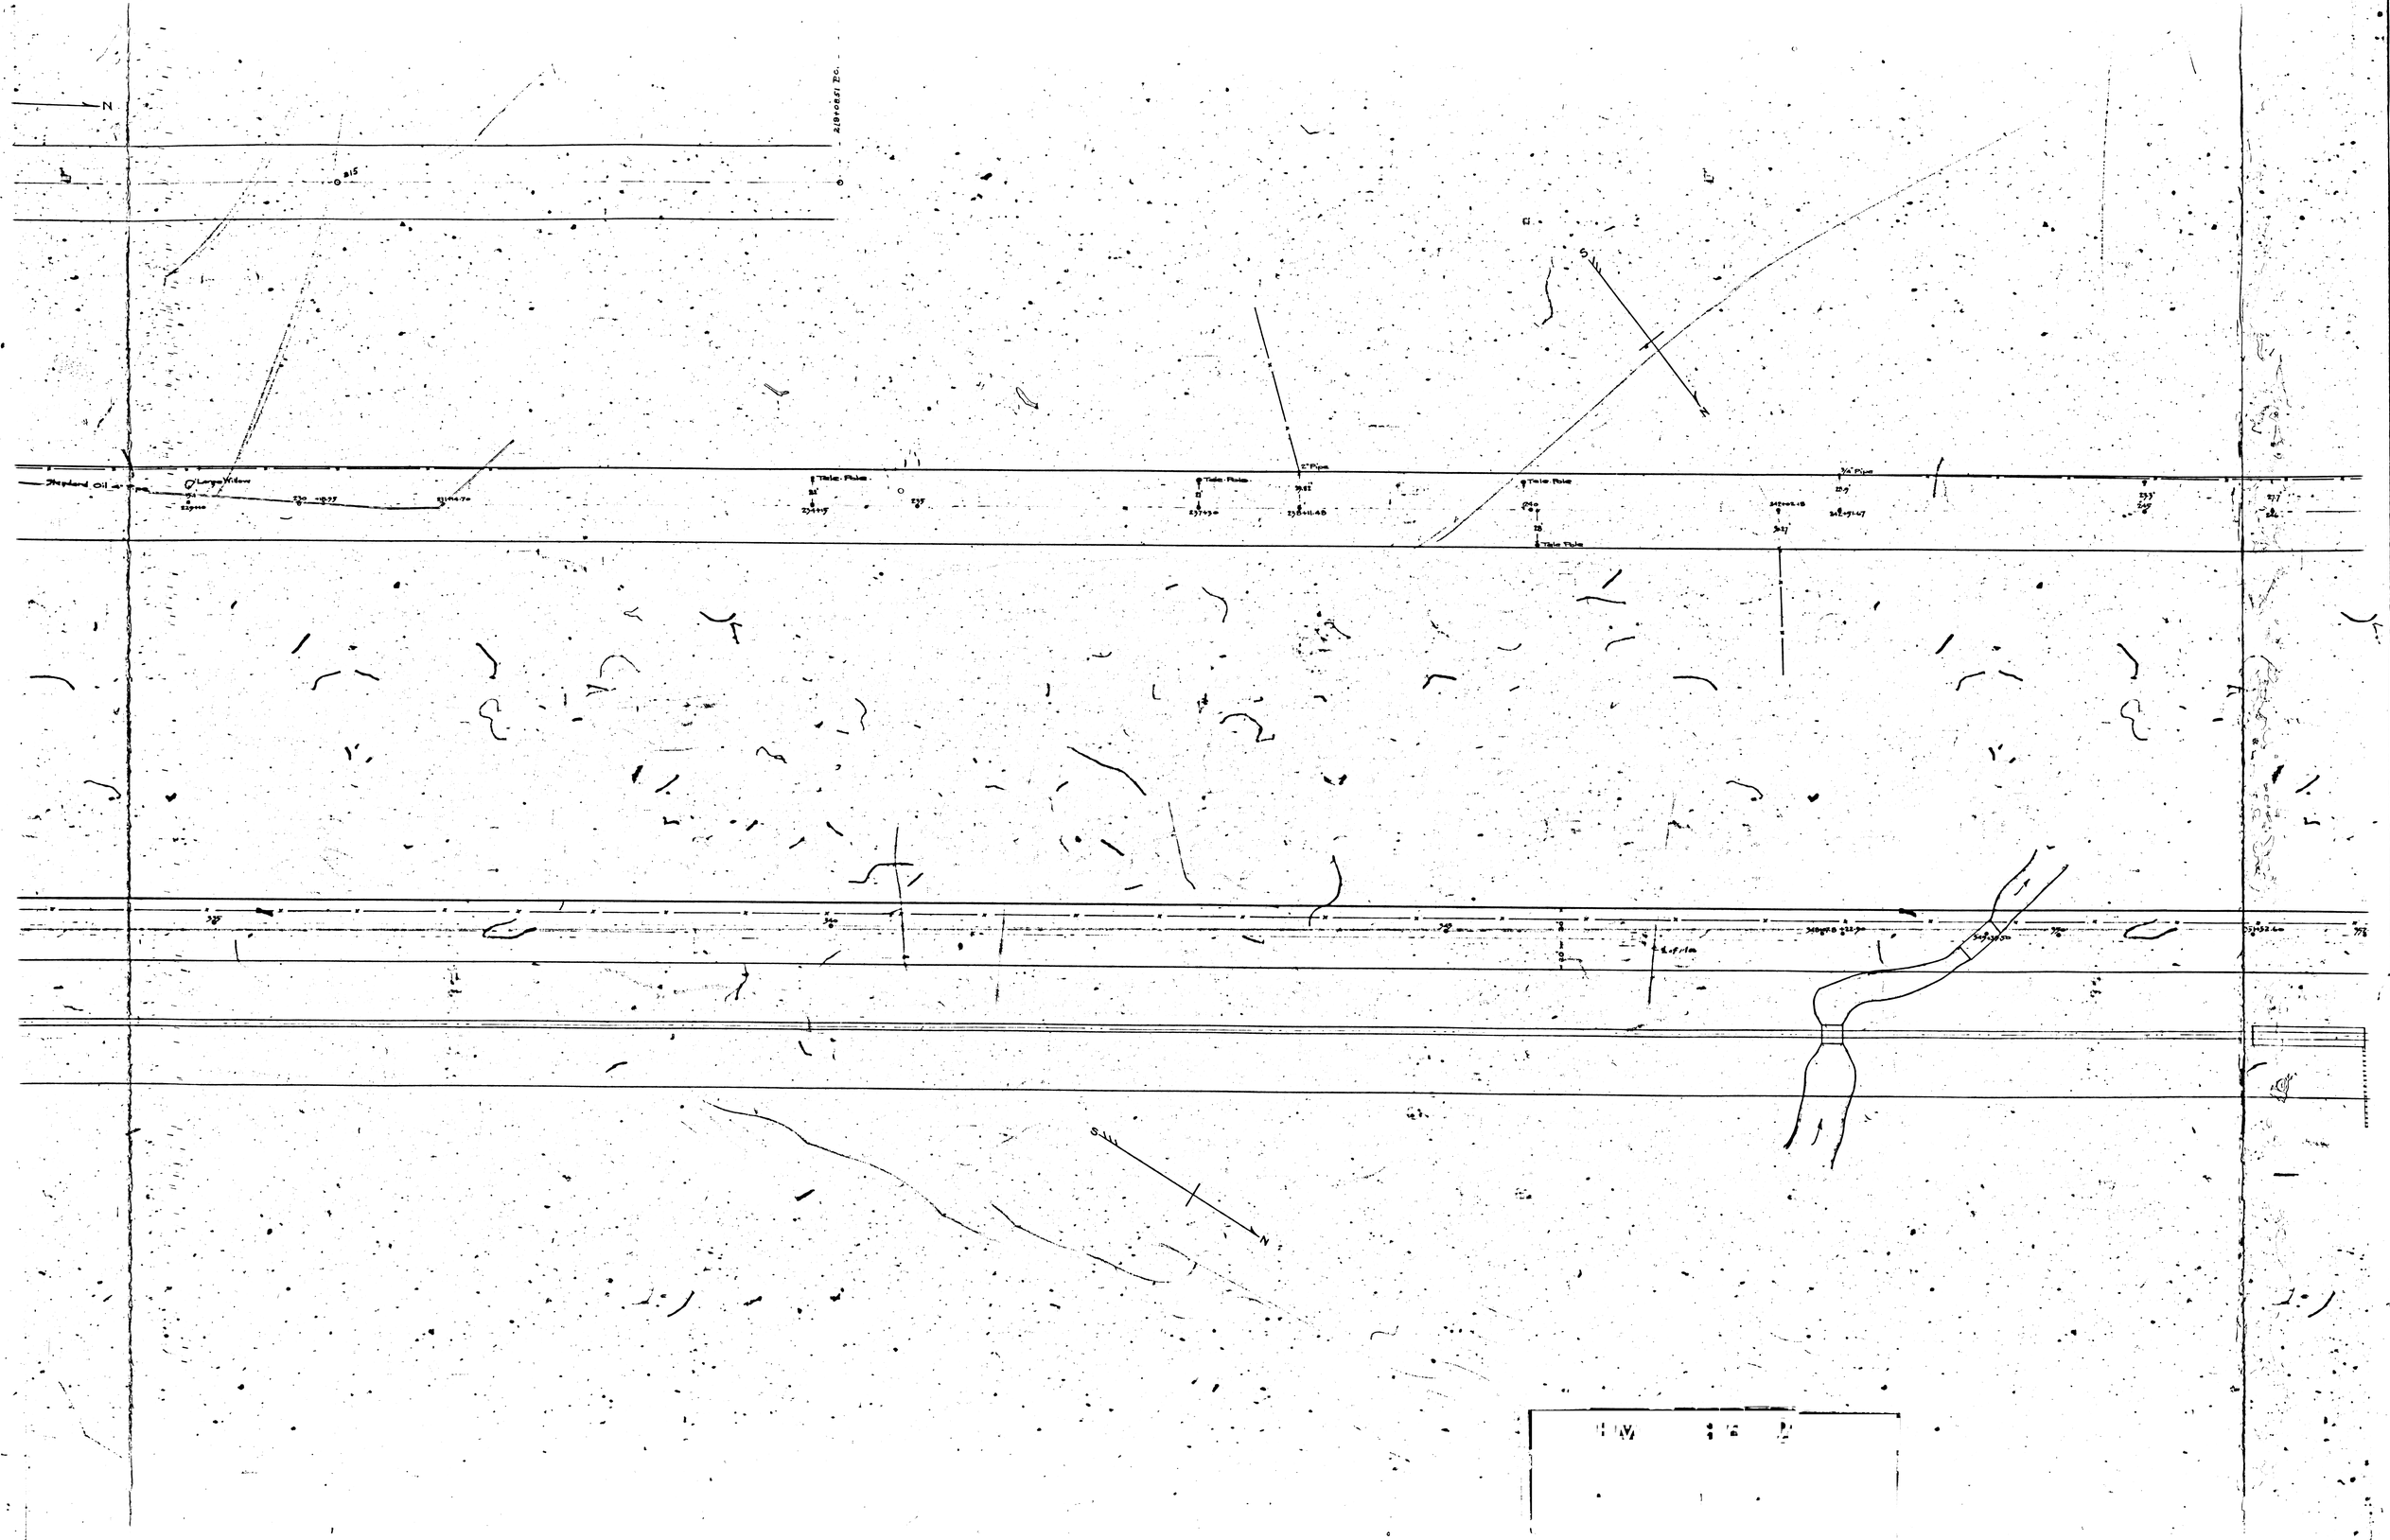
N
815
Tele-Pole
Tele-Pole
Tele-Pole
Tele-Pole
2" Pipe
Large Willow
Large Willow
Large Willow

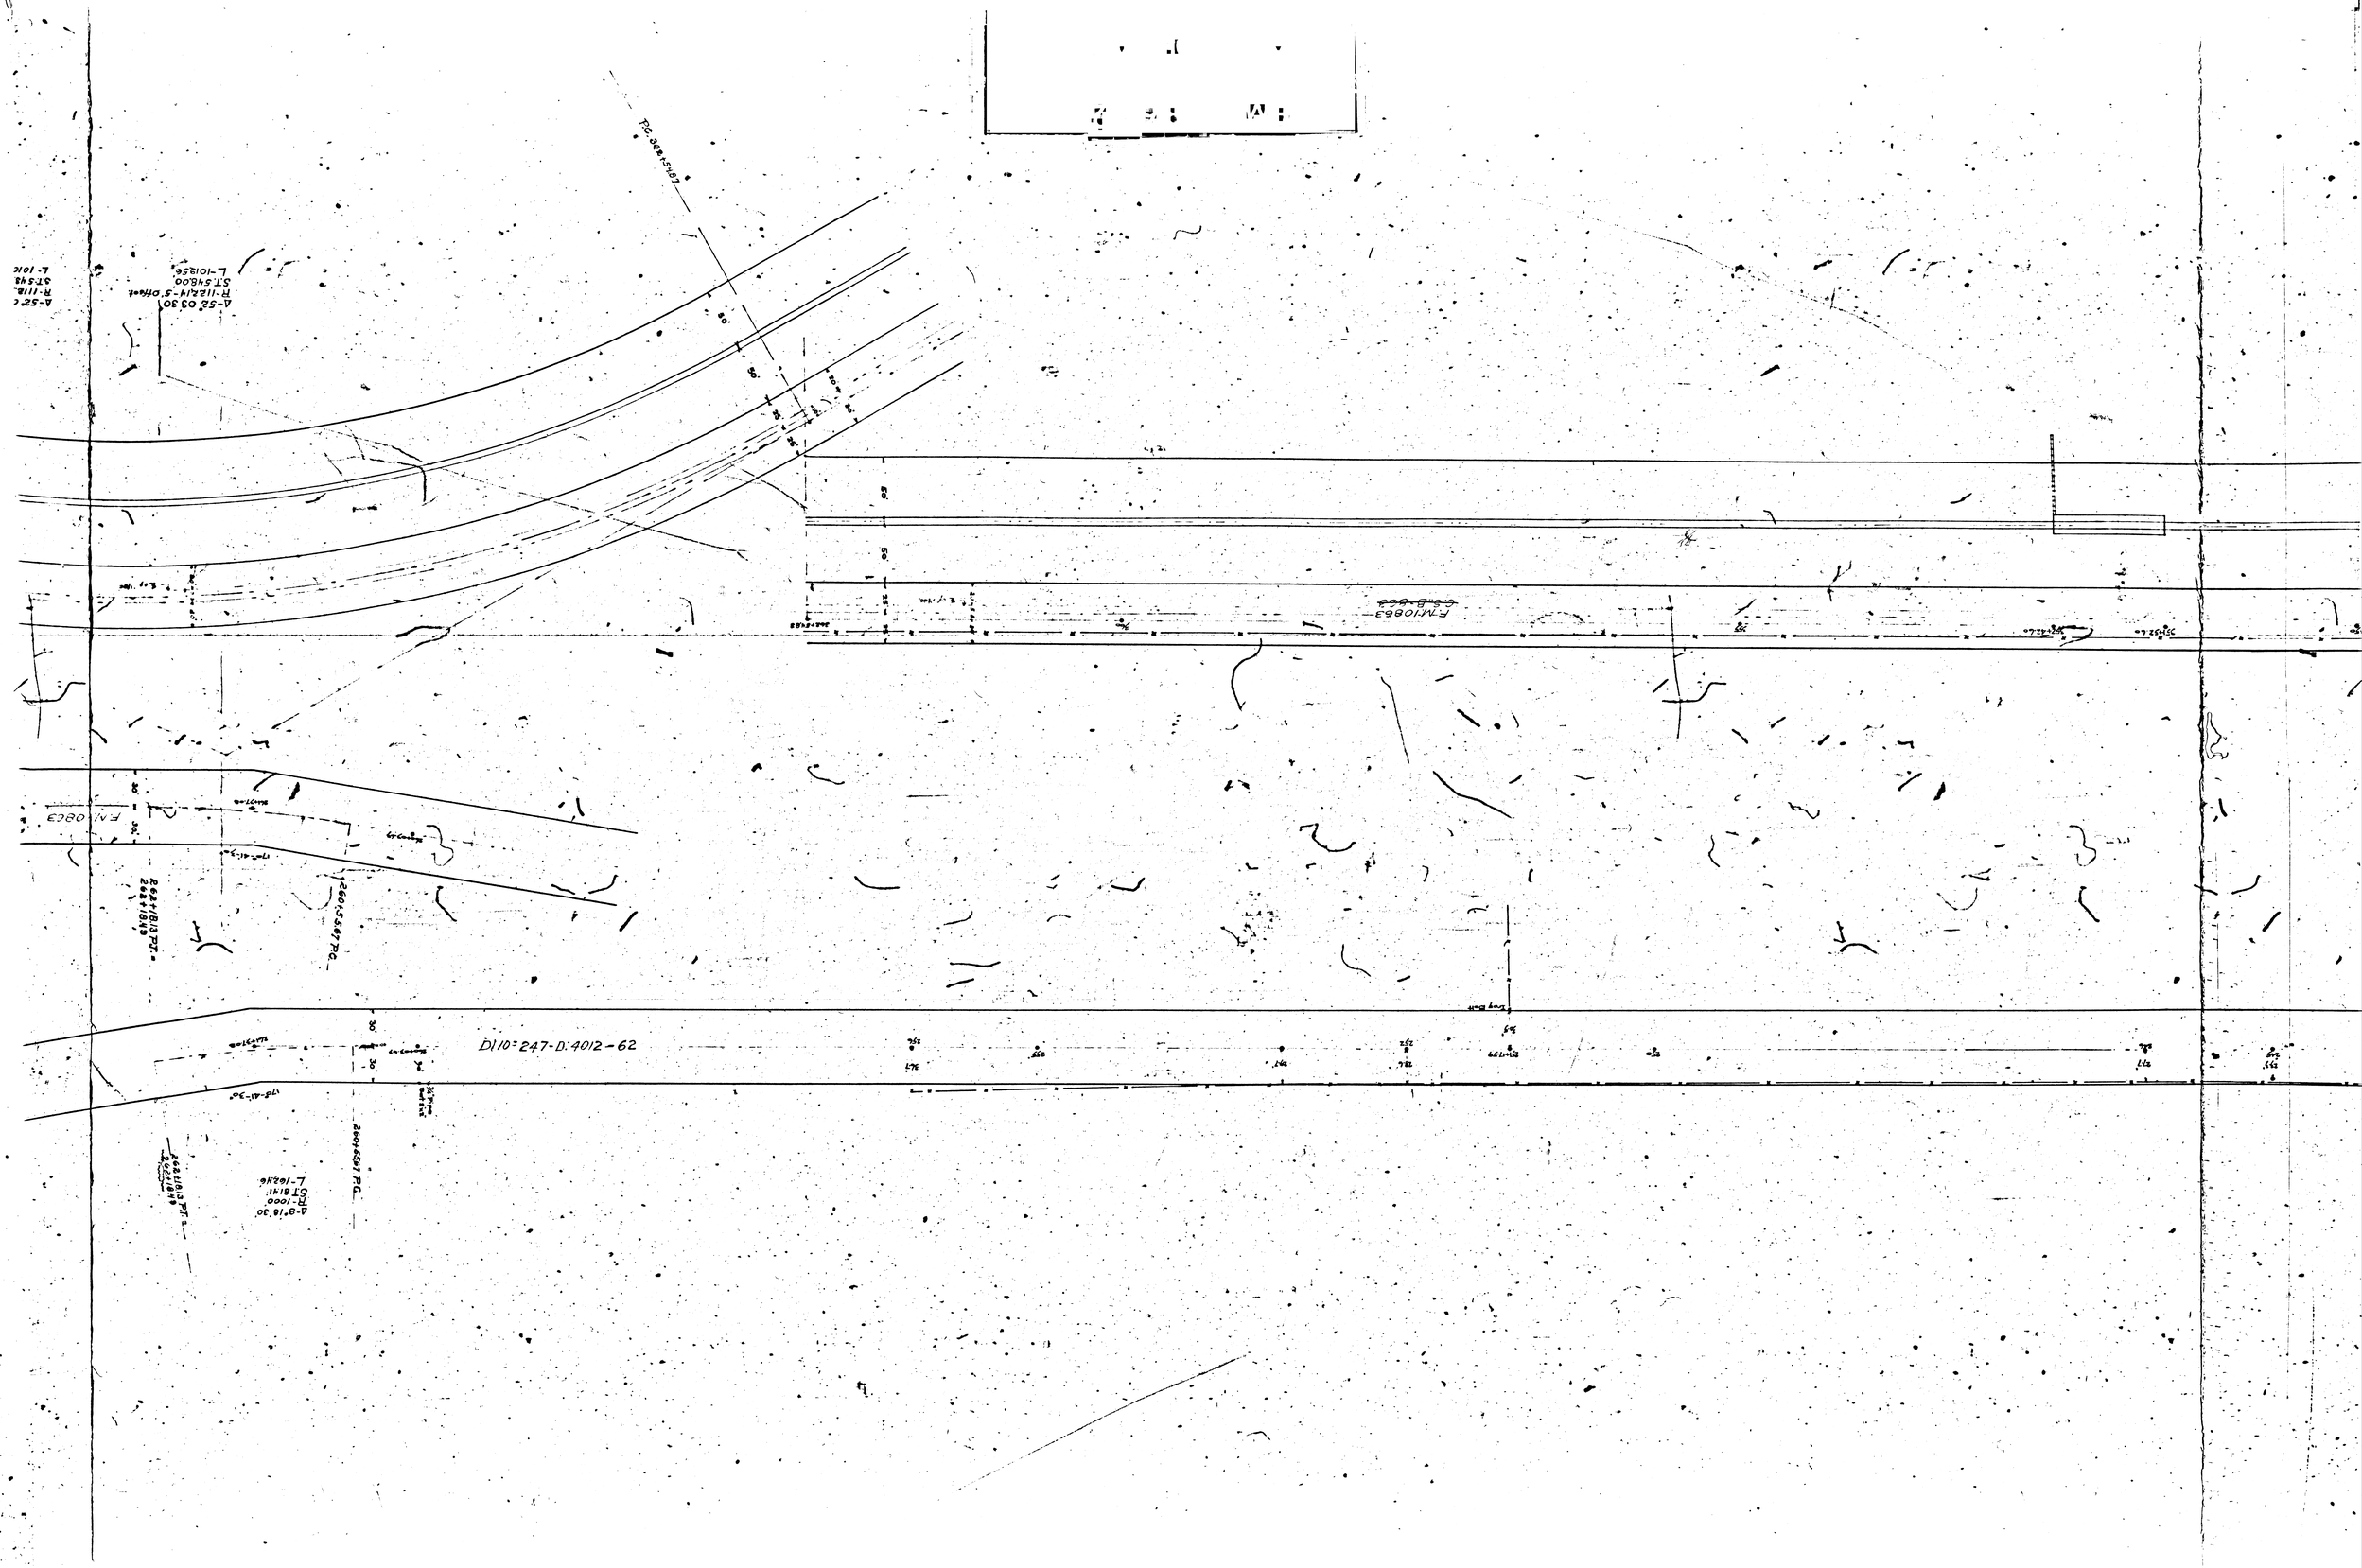
D110-247-D-4012-62
FM1083
FM1083
FM1083
PC 268+51.87
PC 260+51.87
PC 260+51.87
PT 268+18.13
PT 260+18.13
Δ-9° 16' 30"
R-1000
ST 8141
L-162.46'

Newhall
Avenue
F.M. 10863
Δ-9°18'30"
R-1000'
ST 81.41'
L-162.46
Δ-28°16'
R-1352.68-5' offset.
S.T.-340.00'
L-667.34'
Δ-28°16'
R-1362.69'
T-343.12'
L-672.28'
℄ of Mac.
Δ-52°03'30"
R-1122.14'-5' Offset.
S.T.-548.06'
L-1019.56'
Δ-52°03'30"
R-1112.14'
S.T.-543.12'
L-1010.48'
℄ of Mac.
C.S.B.-C.3
℄ of line
S
N

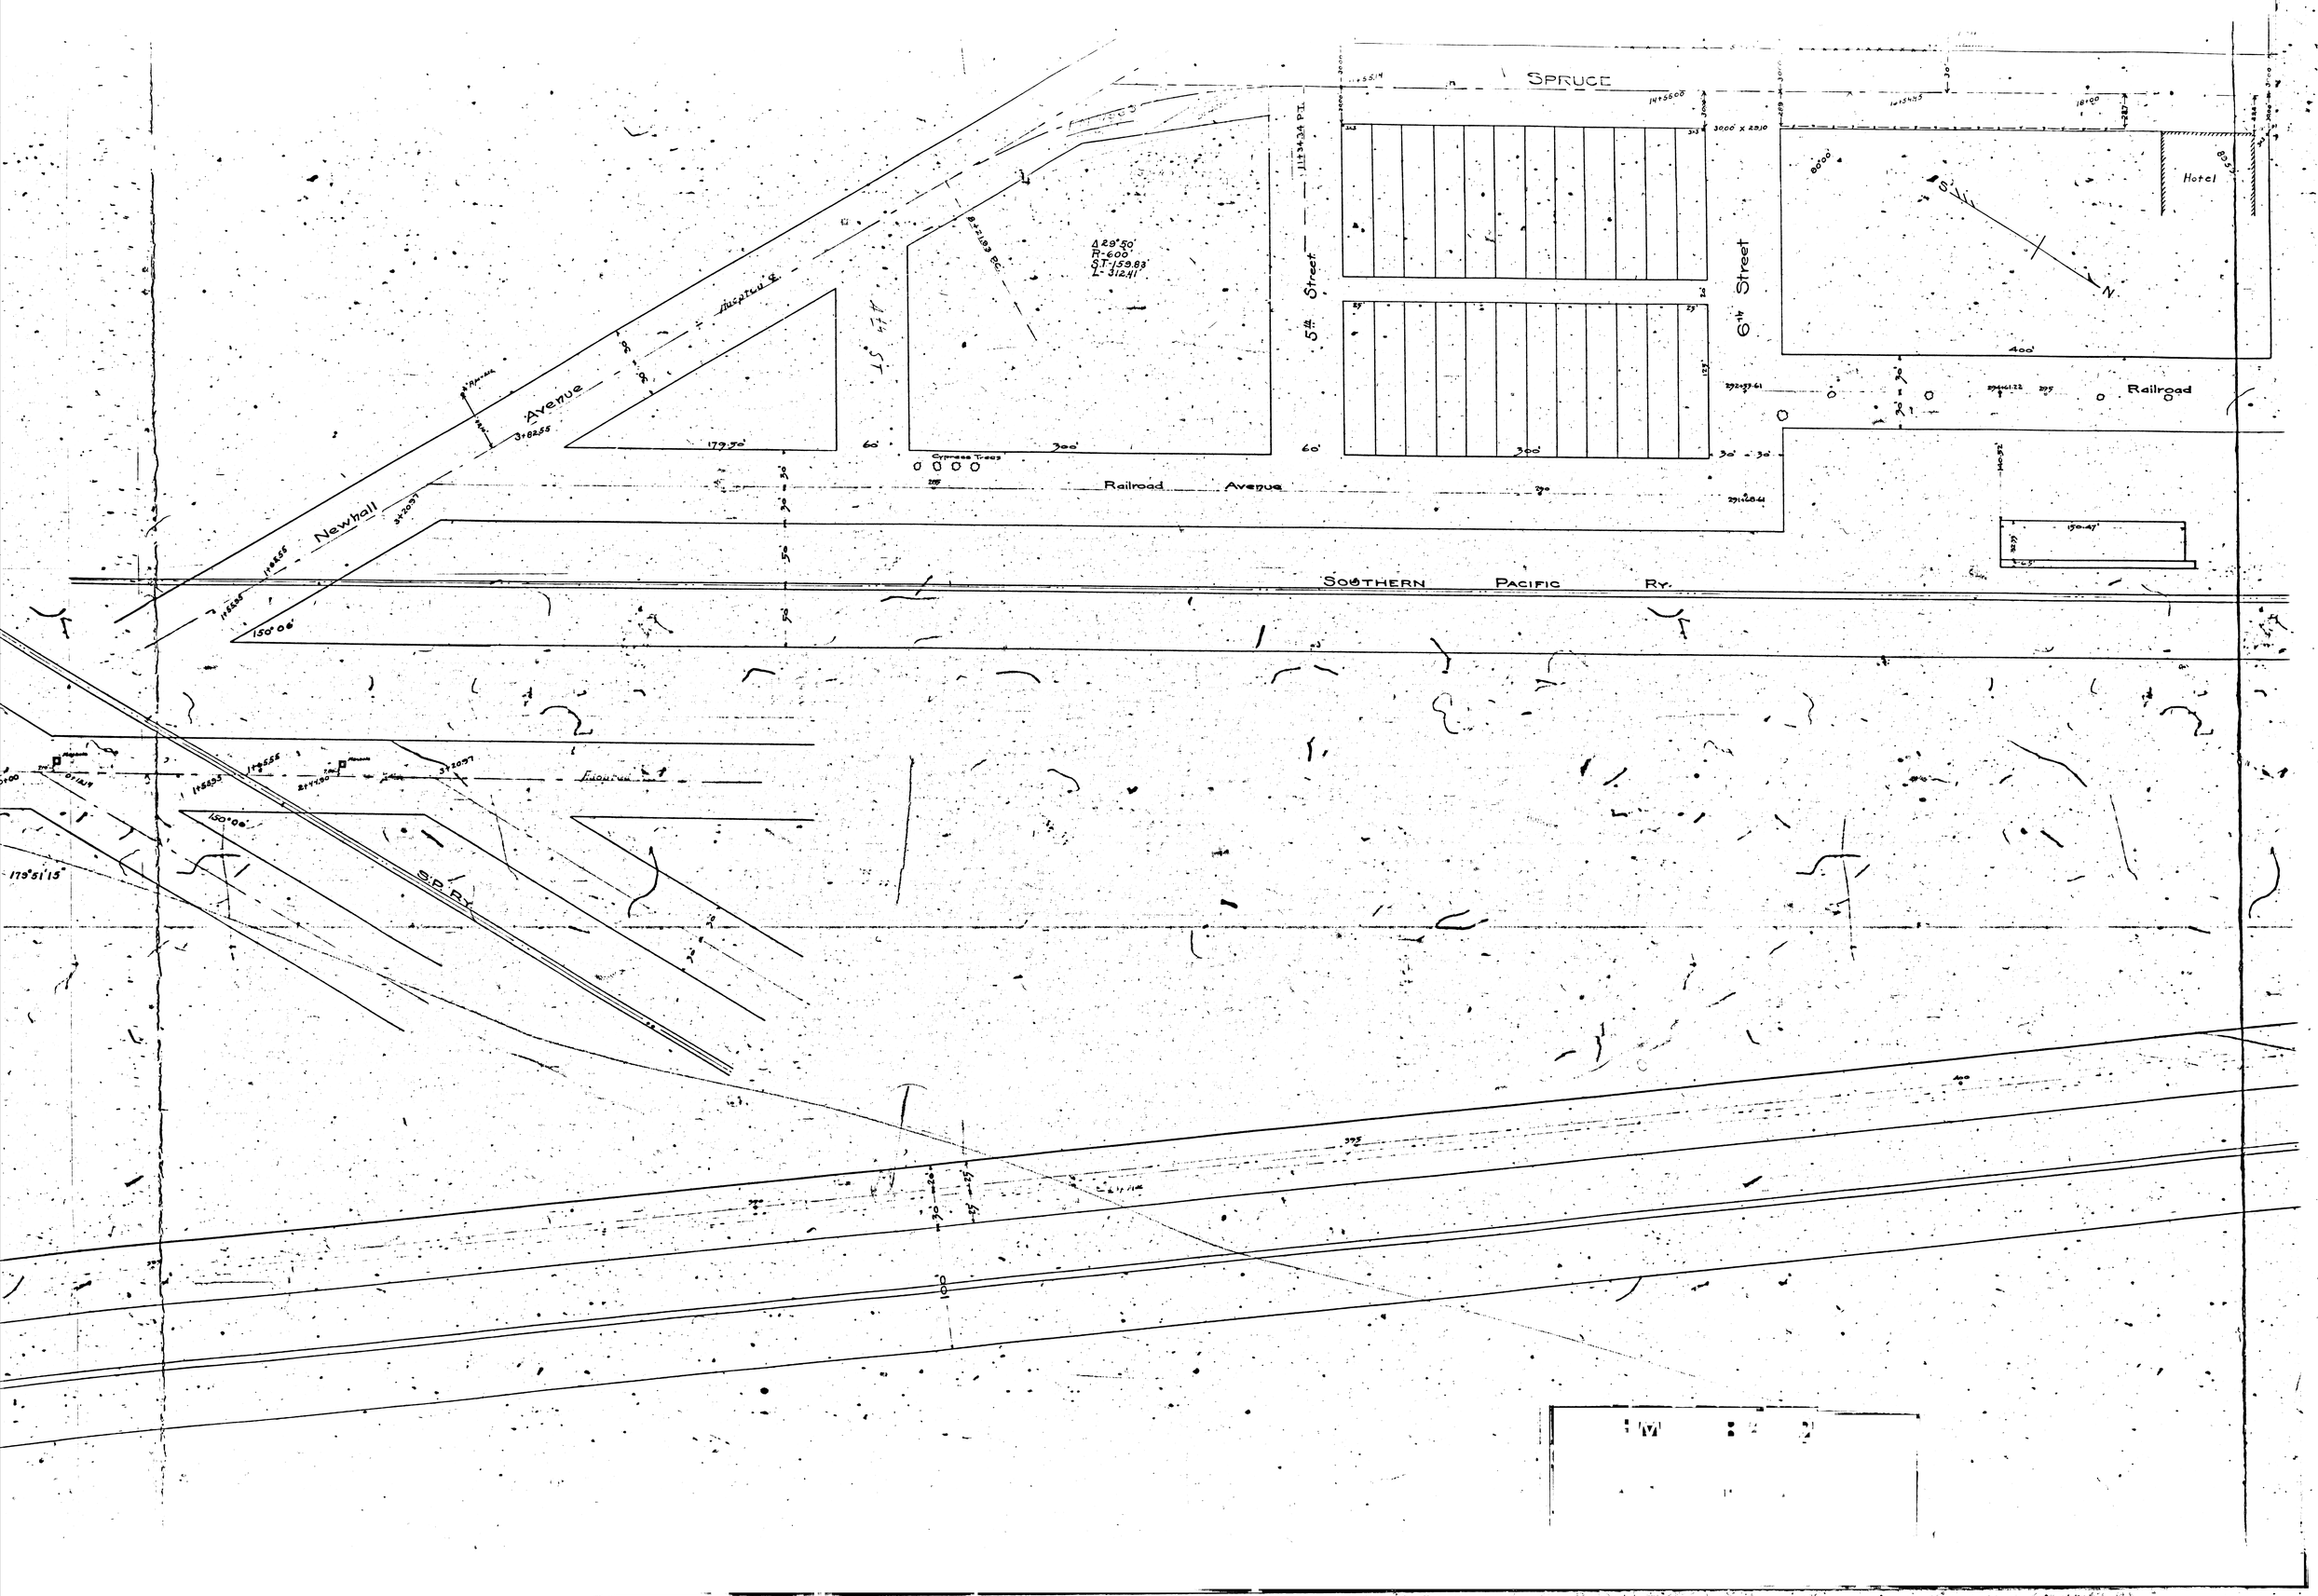
SPRUCE
Hotel
Railroad
Railroad Avenue
SOUTHERN PACIFIC RY.
Newhall Avenue
5th Street
6th Street
Cypress Trees
Δ 29°50'
R-600'
S.T.-159.83'
L-312.41'
179.30'
300'
400'
150.00'
S.P. R.R.
179°51'15"


