

FROM 1816 TO 1914

CUBA
as per 653360

CC

TRACT 6881
PAGE
PARCEL A

EDD


NE 1/4 1825 1/4 2615 1/4
EAST LINE 10 1/2"

1529 1/2
SOUTH 25° 00' BB 1026

TEXAS
as per 653360

S 22° 18' 25" W - 2615 1/4 A A T O 1/2

12
as per 653360

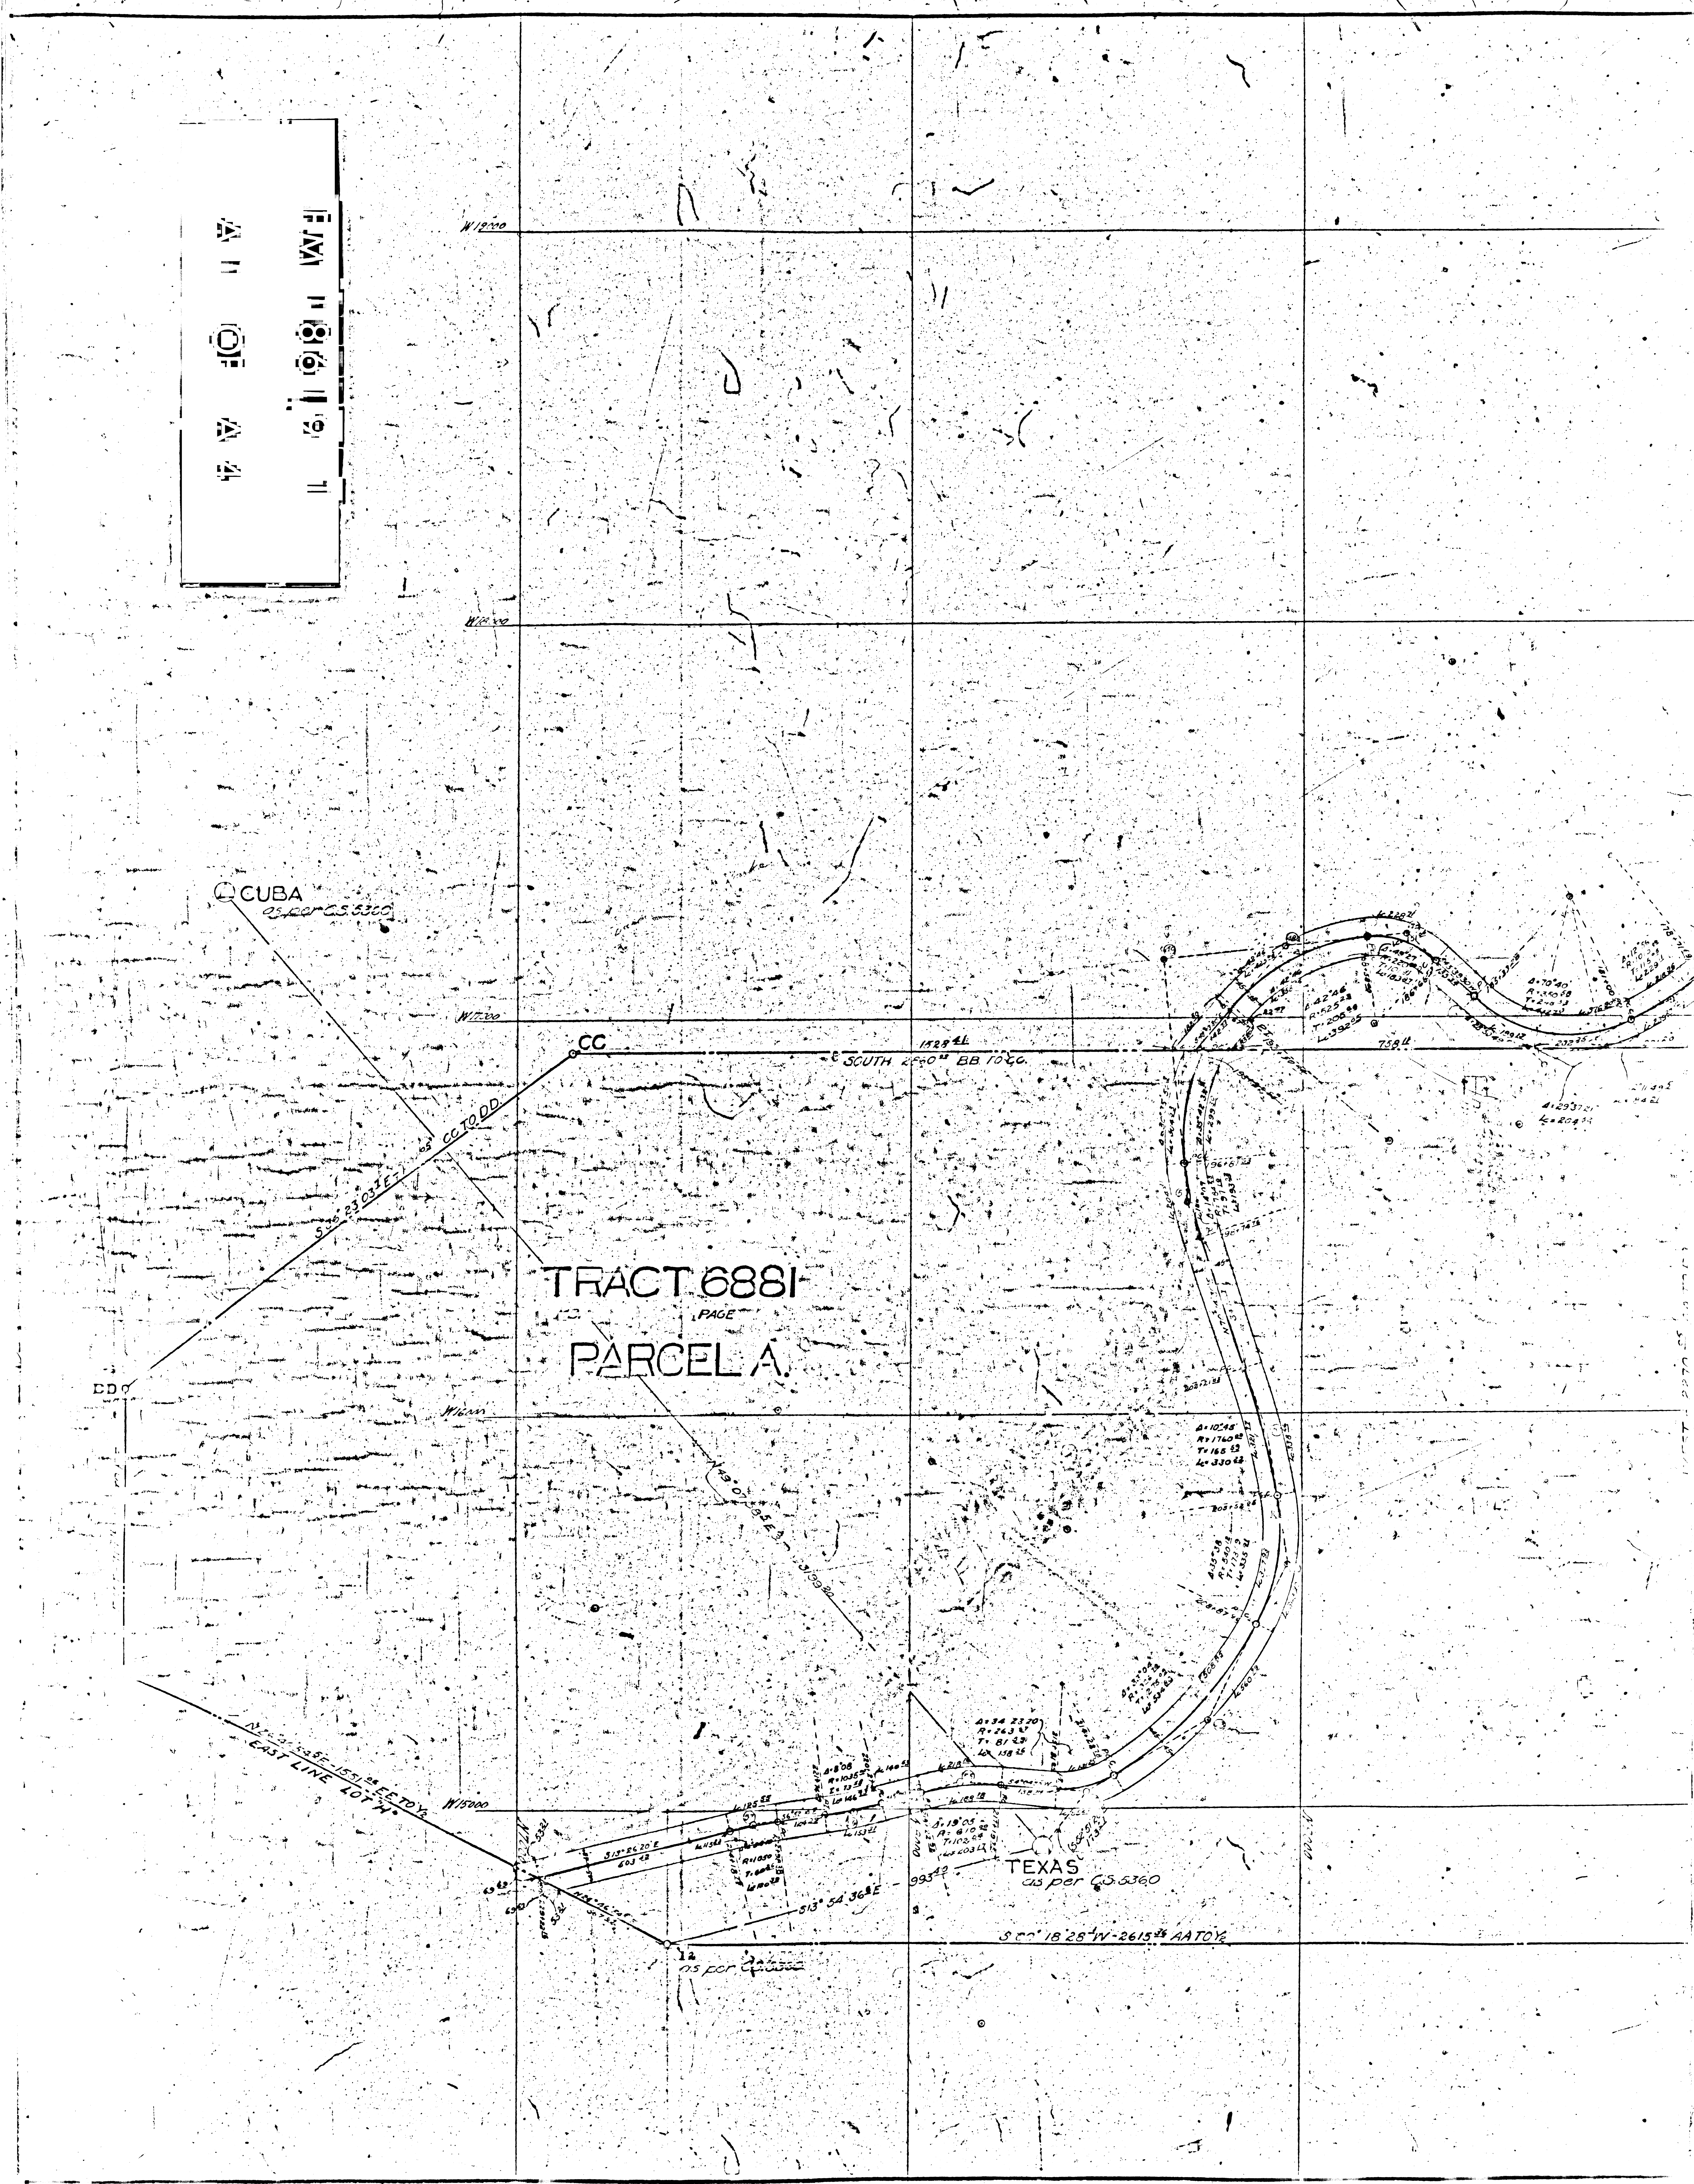

11

12

13

14

15

16

17

18

19

20

21

22

23

24

25

26

27

28

29

30

31

32

33

34

35

36

37

WEST 2270 OF AA TO B

AA

11000

11000

11000

11000

500 18 28 W-105 35 E 100

EAST LINE LOTH

12 MI. 0.6 1.5
A 2 OF A 4

J33

△ BUFFALO
as per C.S. 3300

SKETCH
SHOWING
IN EXTENSION LINE
NORTH PROPERTY LINE
SCALE NONE

CHICAGO
as per C.S. 3300

"PANHANDLE"

MAP SHOWING
PROPOSED LOCATION OF
WESTERN AVENUE EXTENSION

AUGUST 1923. SCALE 1" = 20' FEET

Note:
Pis established in field
Curves computed from bearings and
traverse but not in field
L = Length of curve
PV Job No. 2A
For Topography see PV Plan 1114