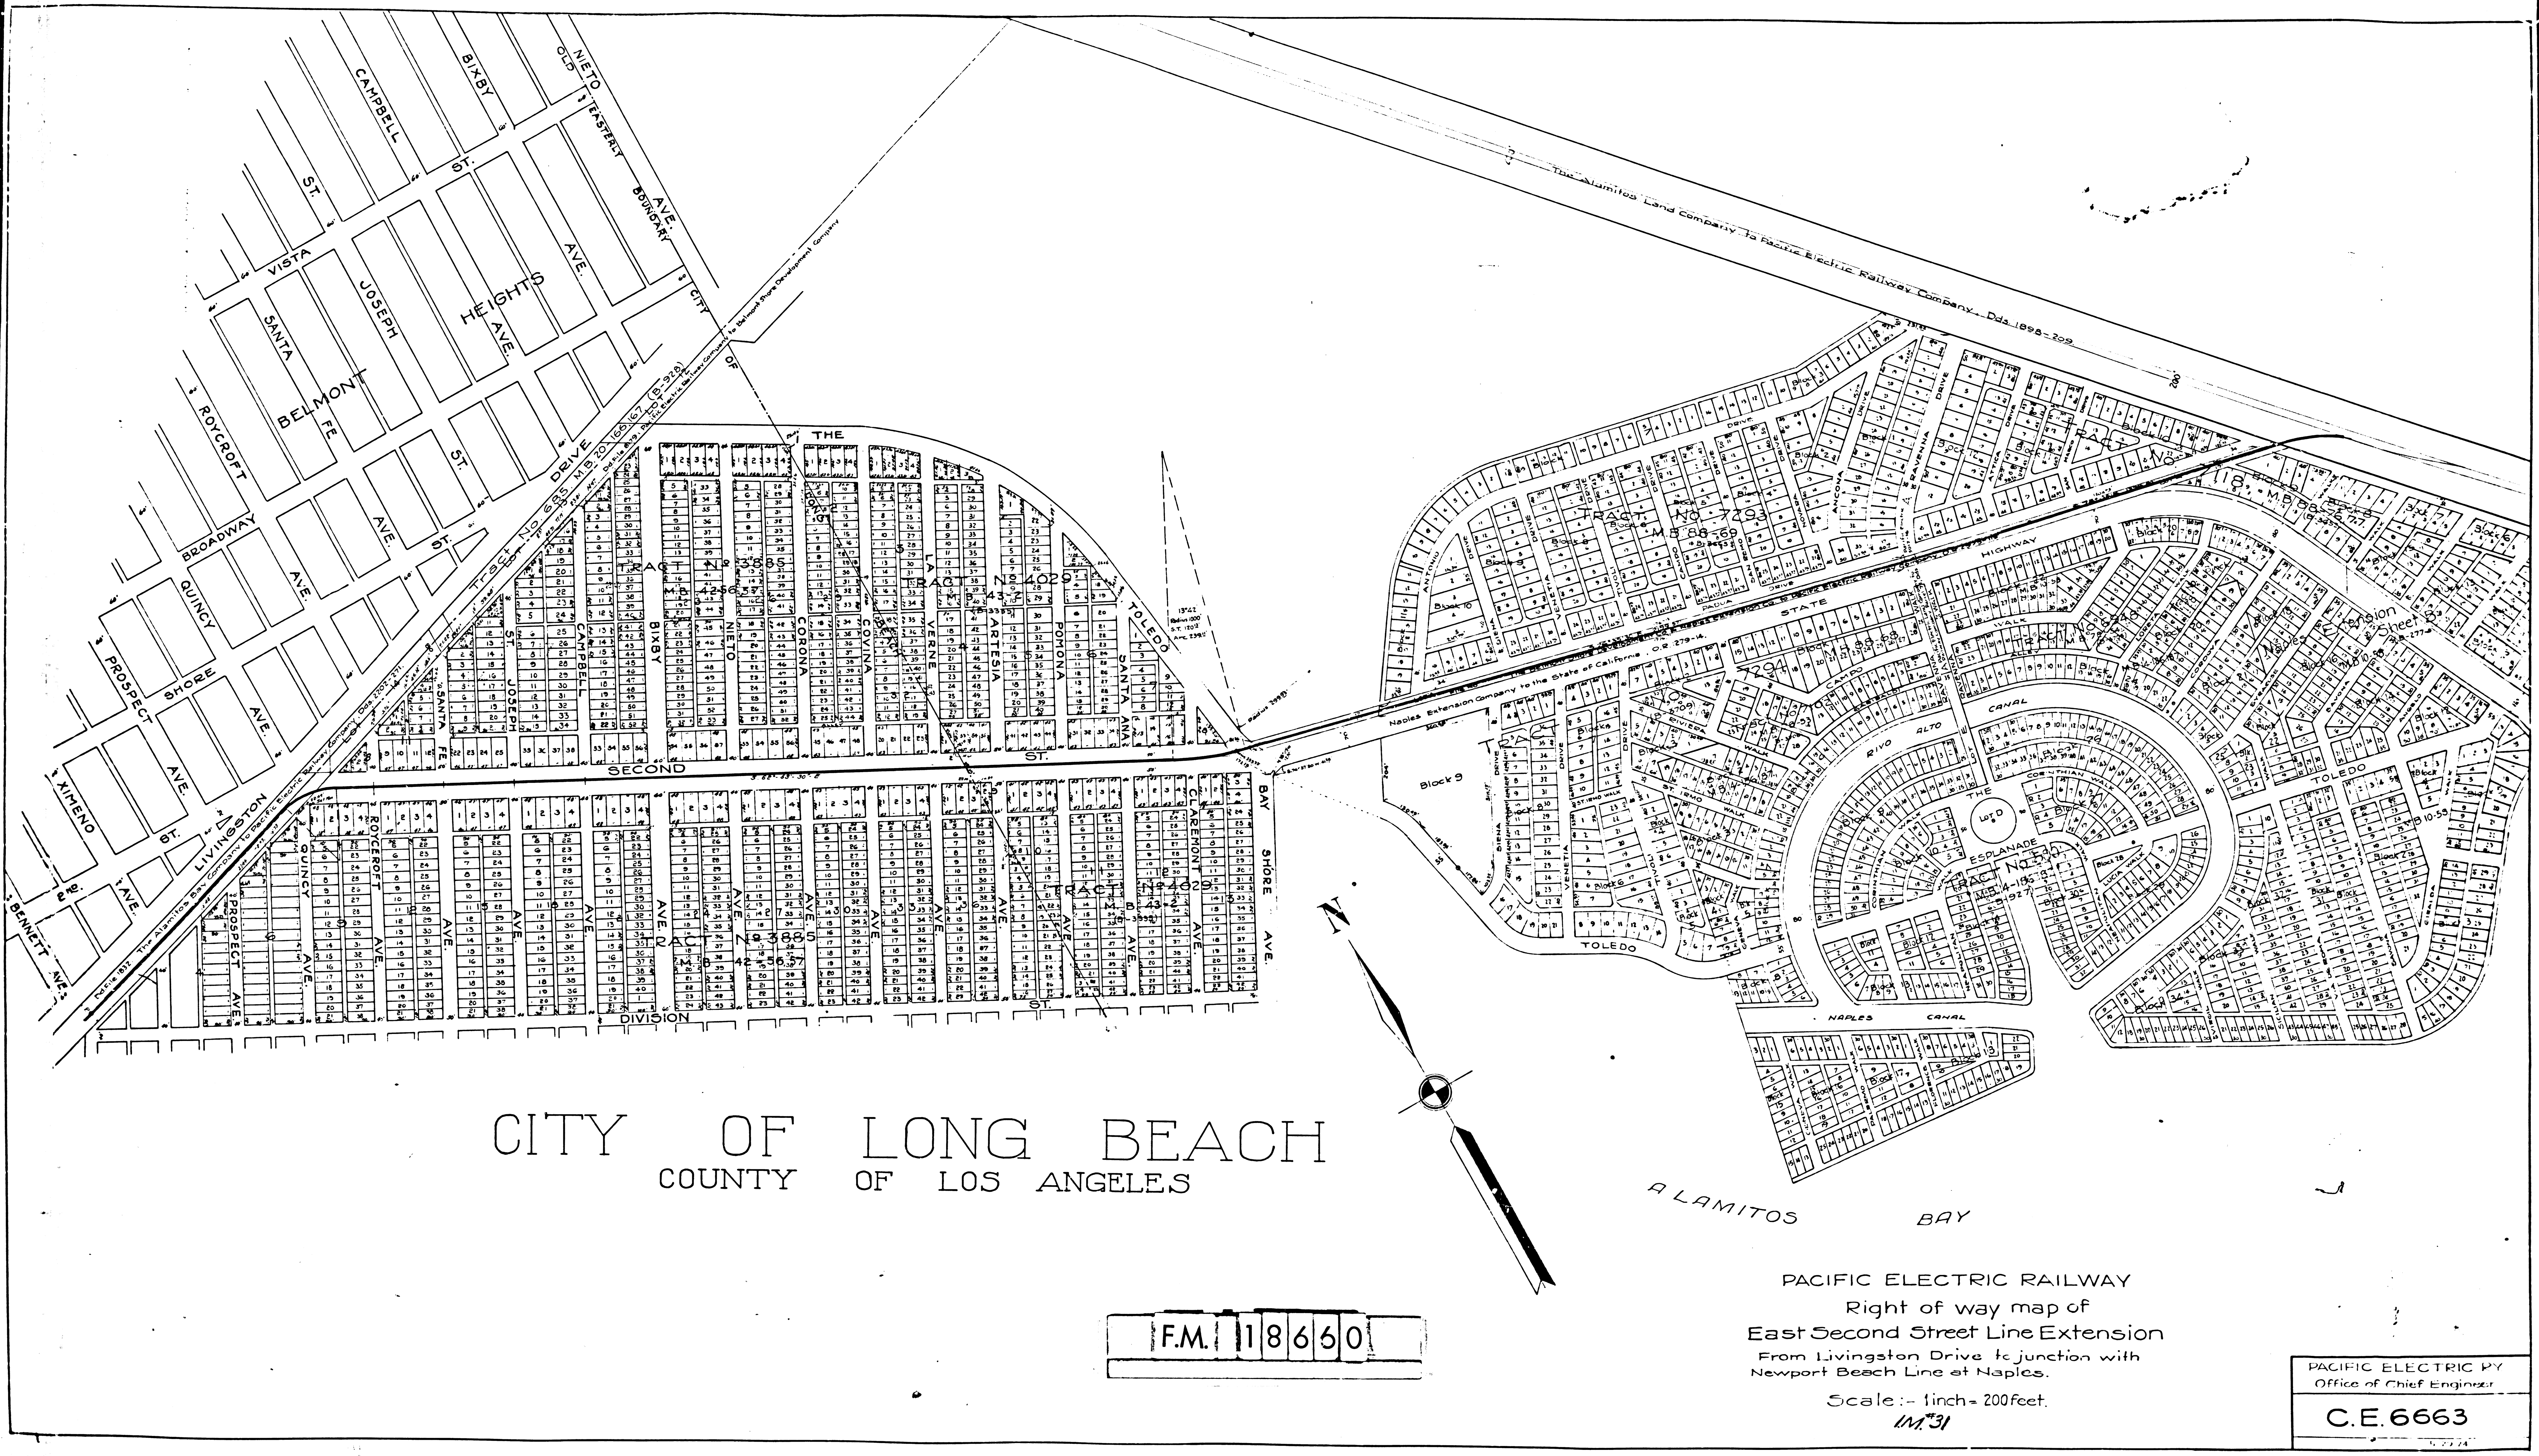

CITY OF LONG BEACH
COUNTY OF LOS ANGELES
PACIFIC ELECTRIC RAILWAY
Right of way map of
East Second Street Line Extension
From Livingston Drive to junction with
Newport Beach Line at Naples.
Scale :- 1 inch = 200 feet.
I.M. #31
PACIFIC ELECTRIC RY
Office of Chief Engineer
C.E. 6663
F.M. 18660
BELMONT HEIGHTS
TRACT No 3885
M.B. 42-56,57
TRACT No 4029
M.B. 43-2
TRACT No 7293
M.B. 88-69
ALAMITOS BAY
SECOND ST.
DIVISION ST.
LIVINGSTON DRIVE
BAY SHORE AVE.
TOLEDO
NAPLES CANAL
RIVO ALTO CANAL
THE ESPLANADE
STATE HIGHWAY
The Alamitos Land Company to Pacific Electric Railway Company. Dds. 1898-209
Naples Extension Company to the State of California. O.R. 279-14.
Tract No. 685. M.B. 20-166,167 (B-928)
The Alamitos Bay Company to Pacific Electric Railway Company. Dds. 2202-271.
N