




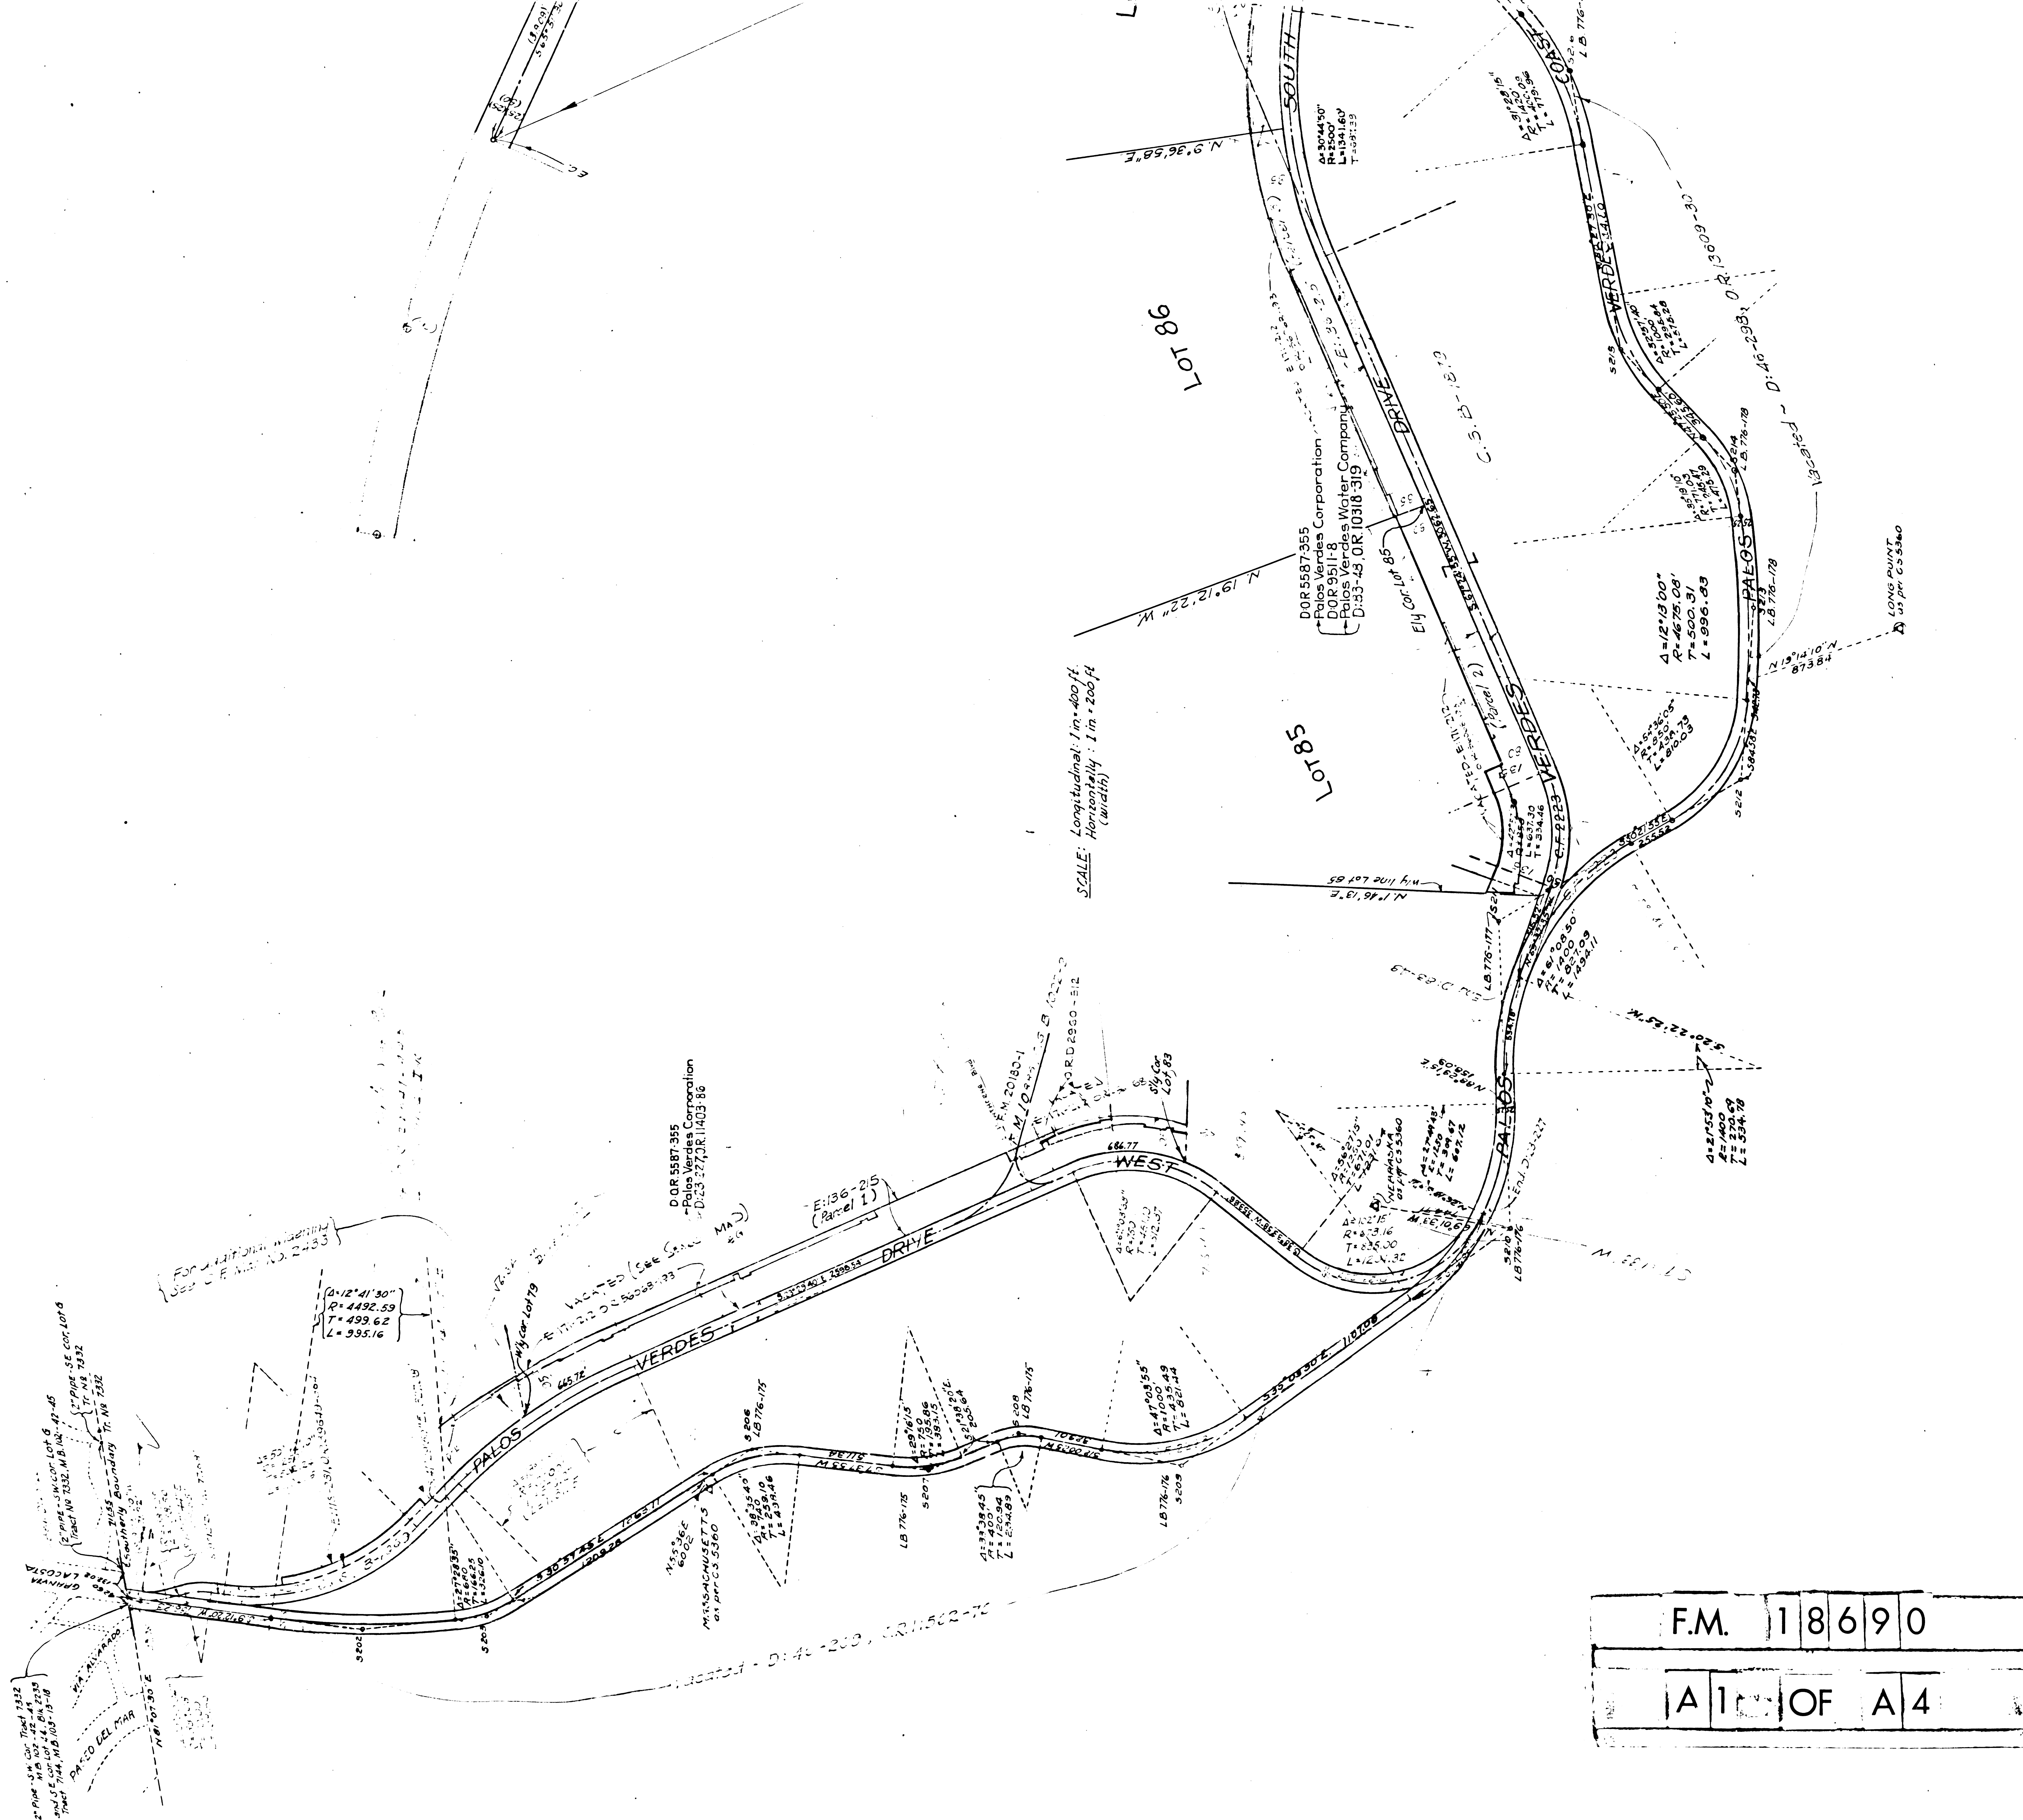

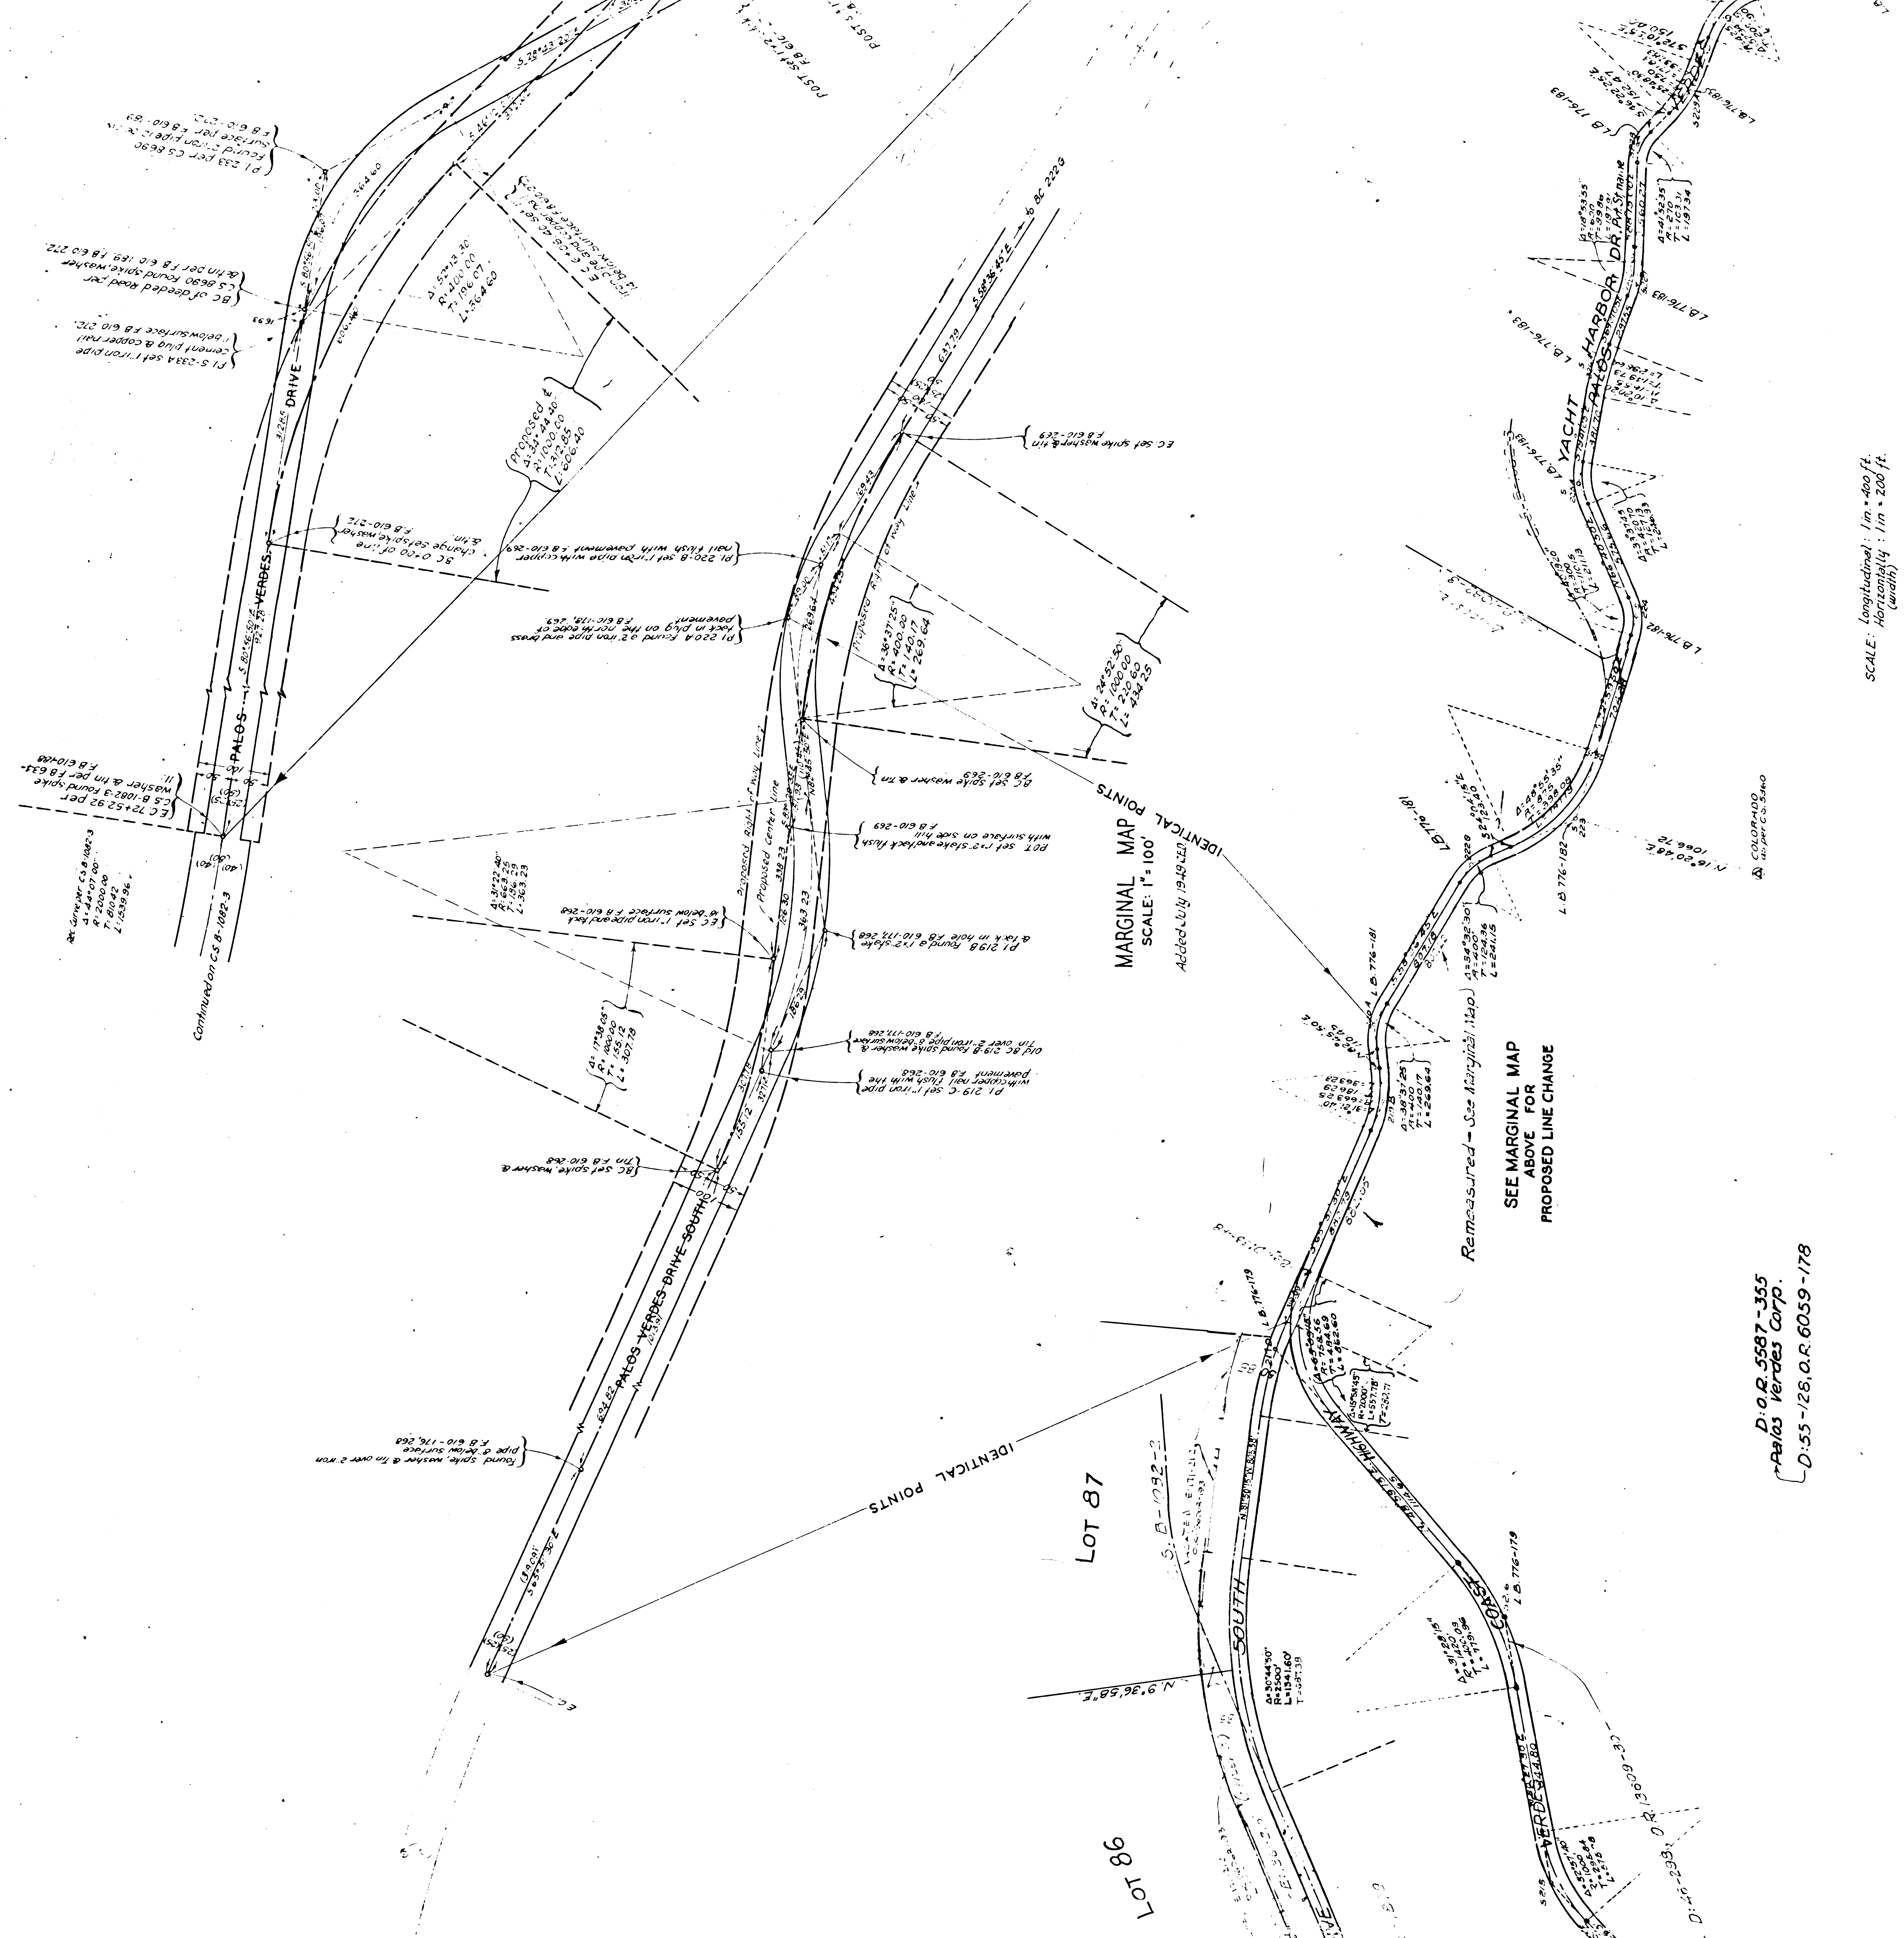

F.M.	1	8	6	9	0
A	2	OF	A	4	

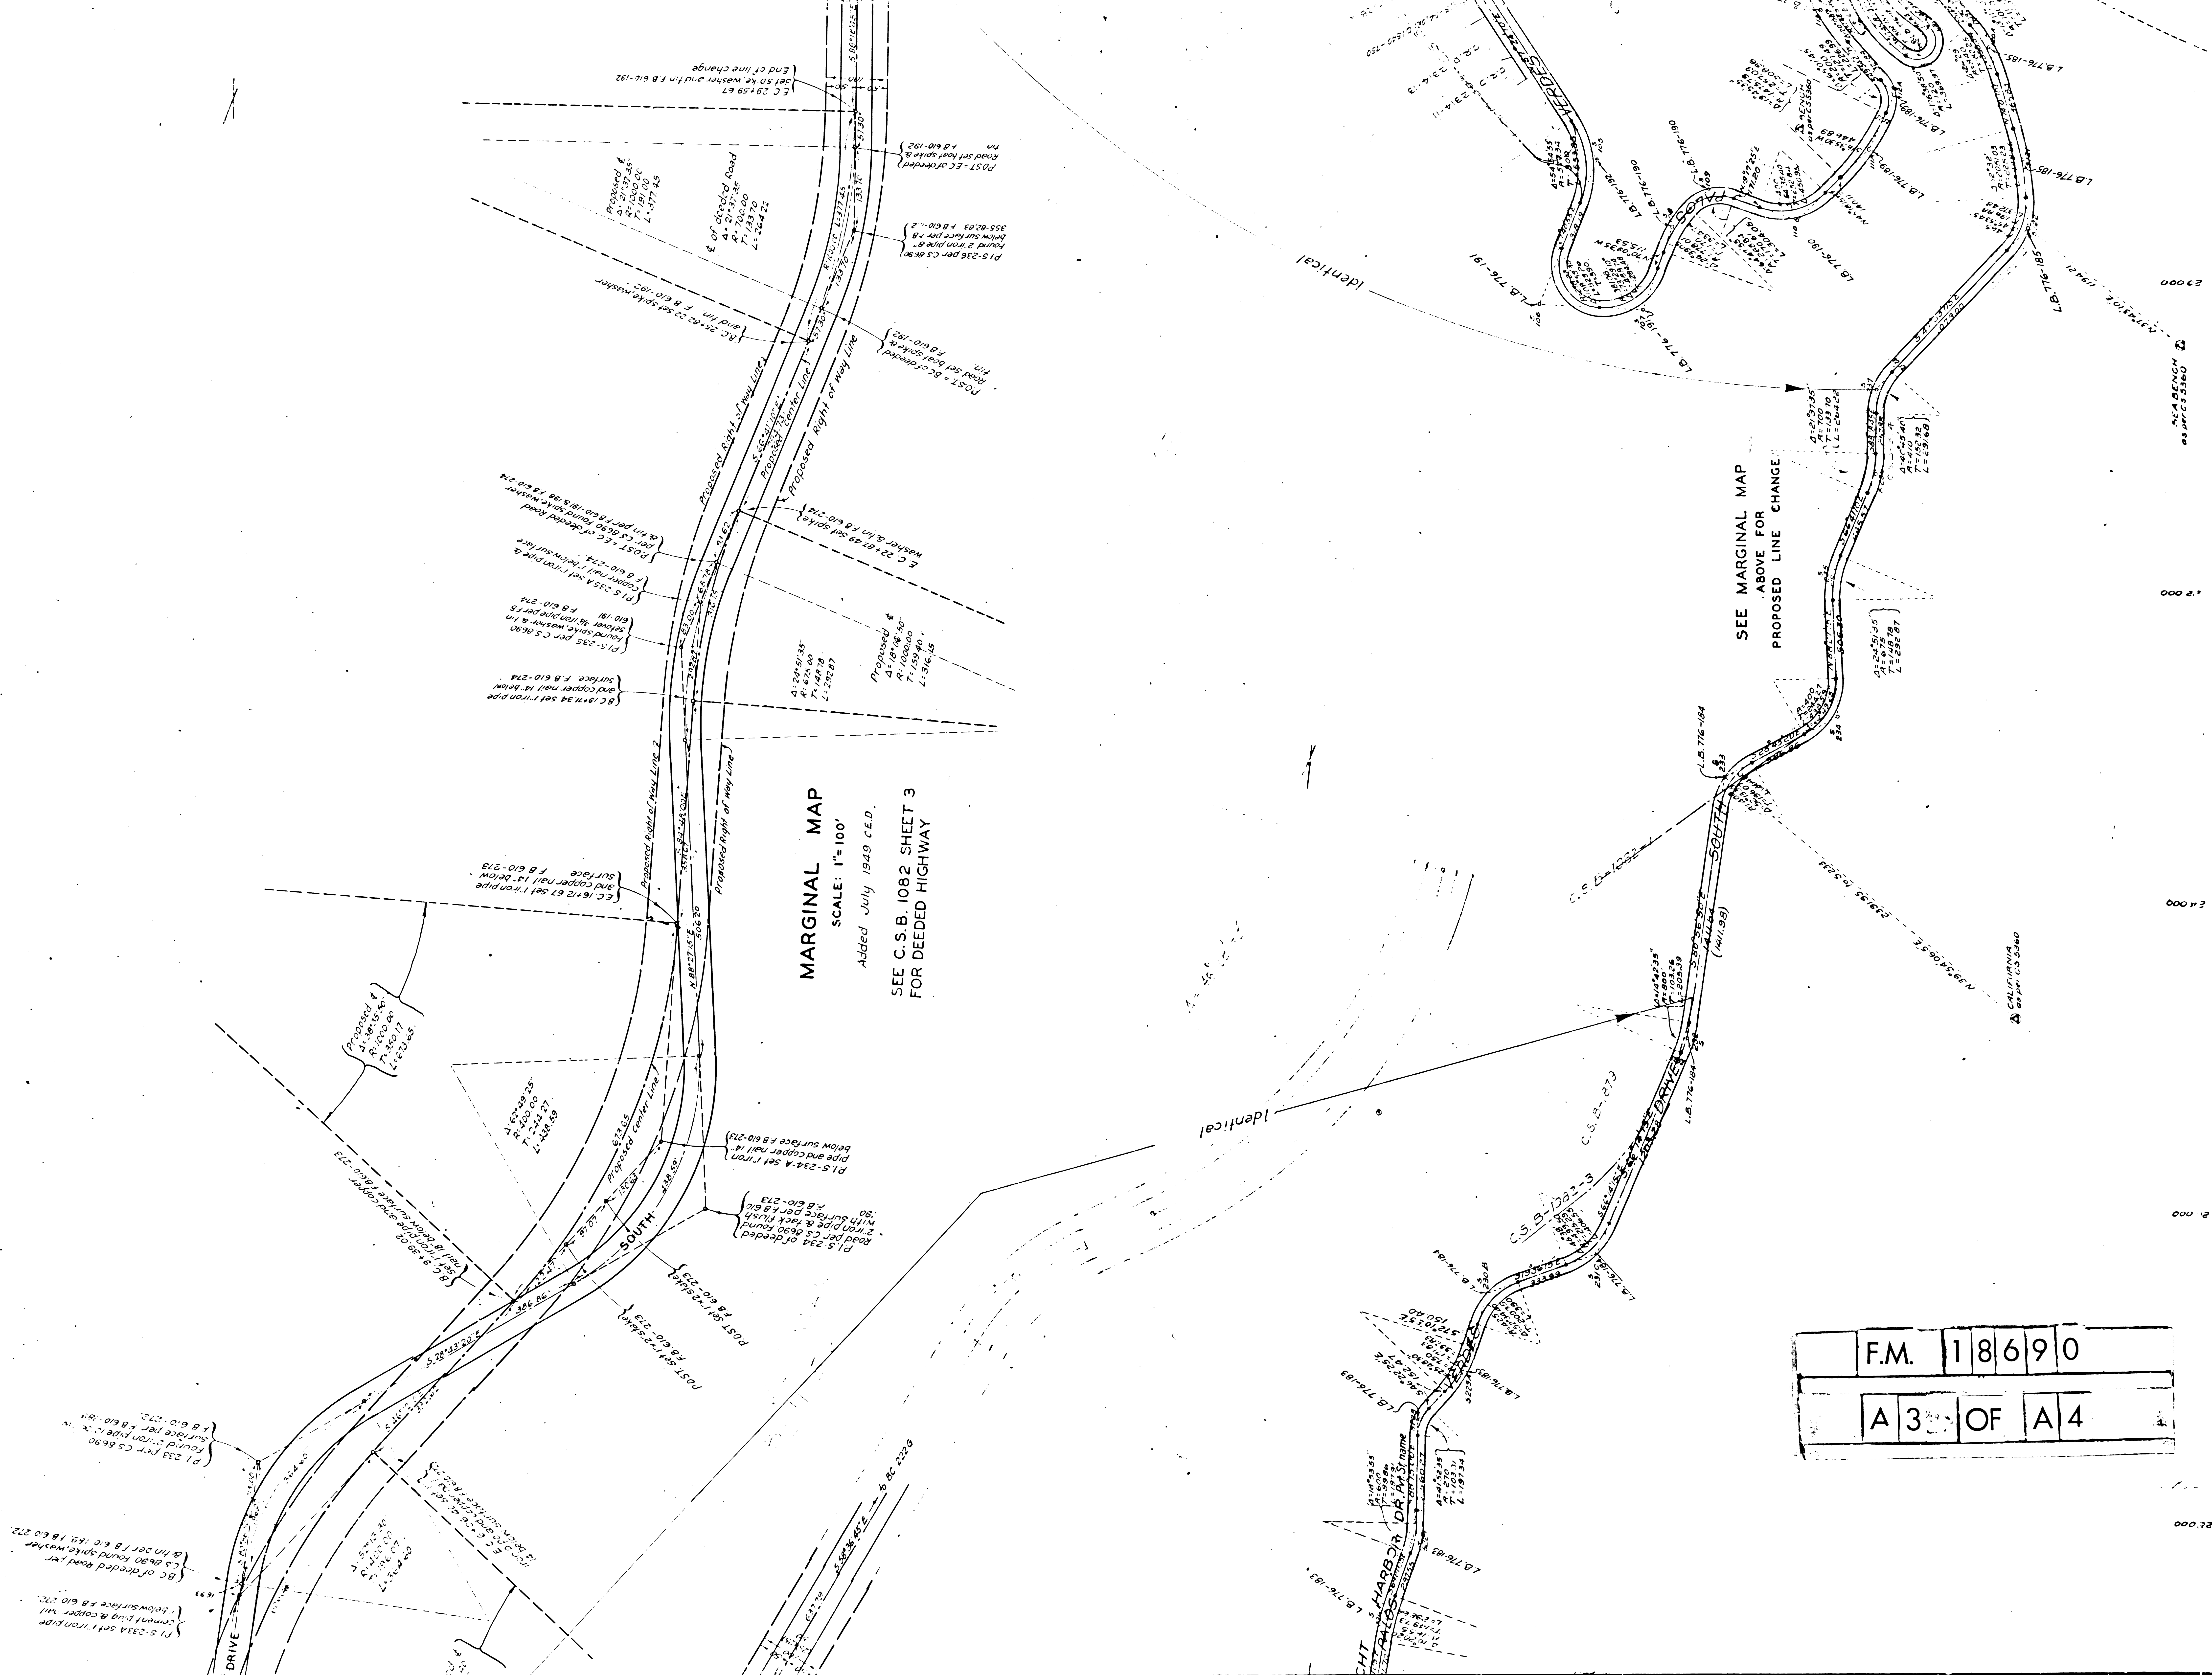


MARGINAL MAP
 SCALE: 1"=100'
 Added July 1949 C.E.D.
 SEE C.S.B. 1082 SHEET 3
 FOR DEEDED HIGHWAY

SEE MARGINAL MAP
 ABOVE FOR
 PROPOSED LINE CHANGE


F.M.	18690
A3	OF A4

23000
 24000
F.M. 18690
A 4 OF A 4

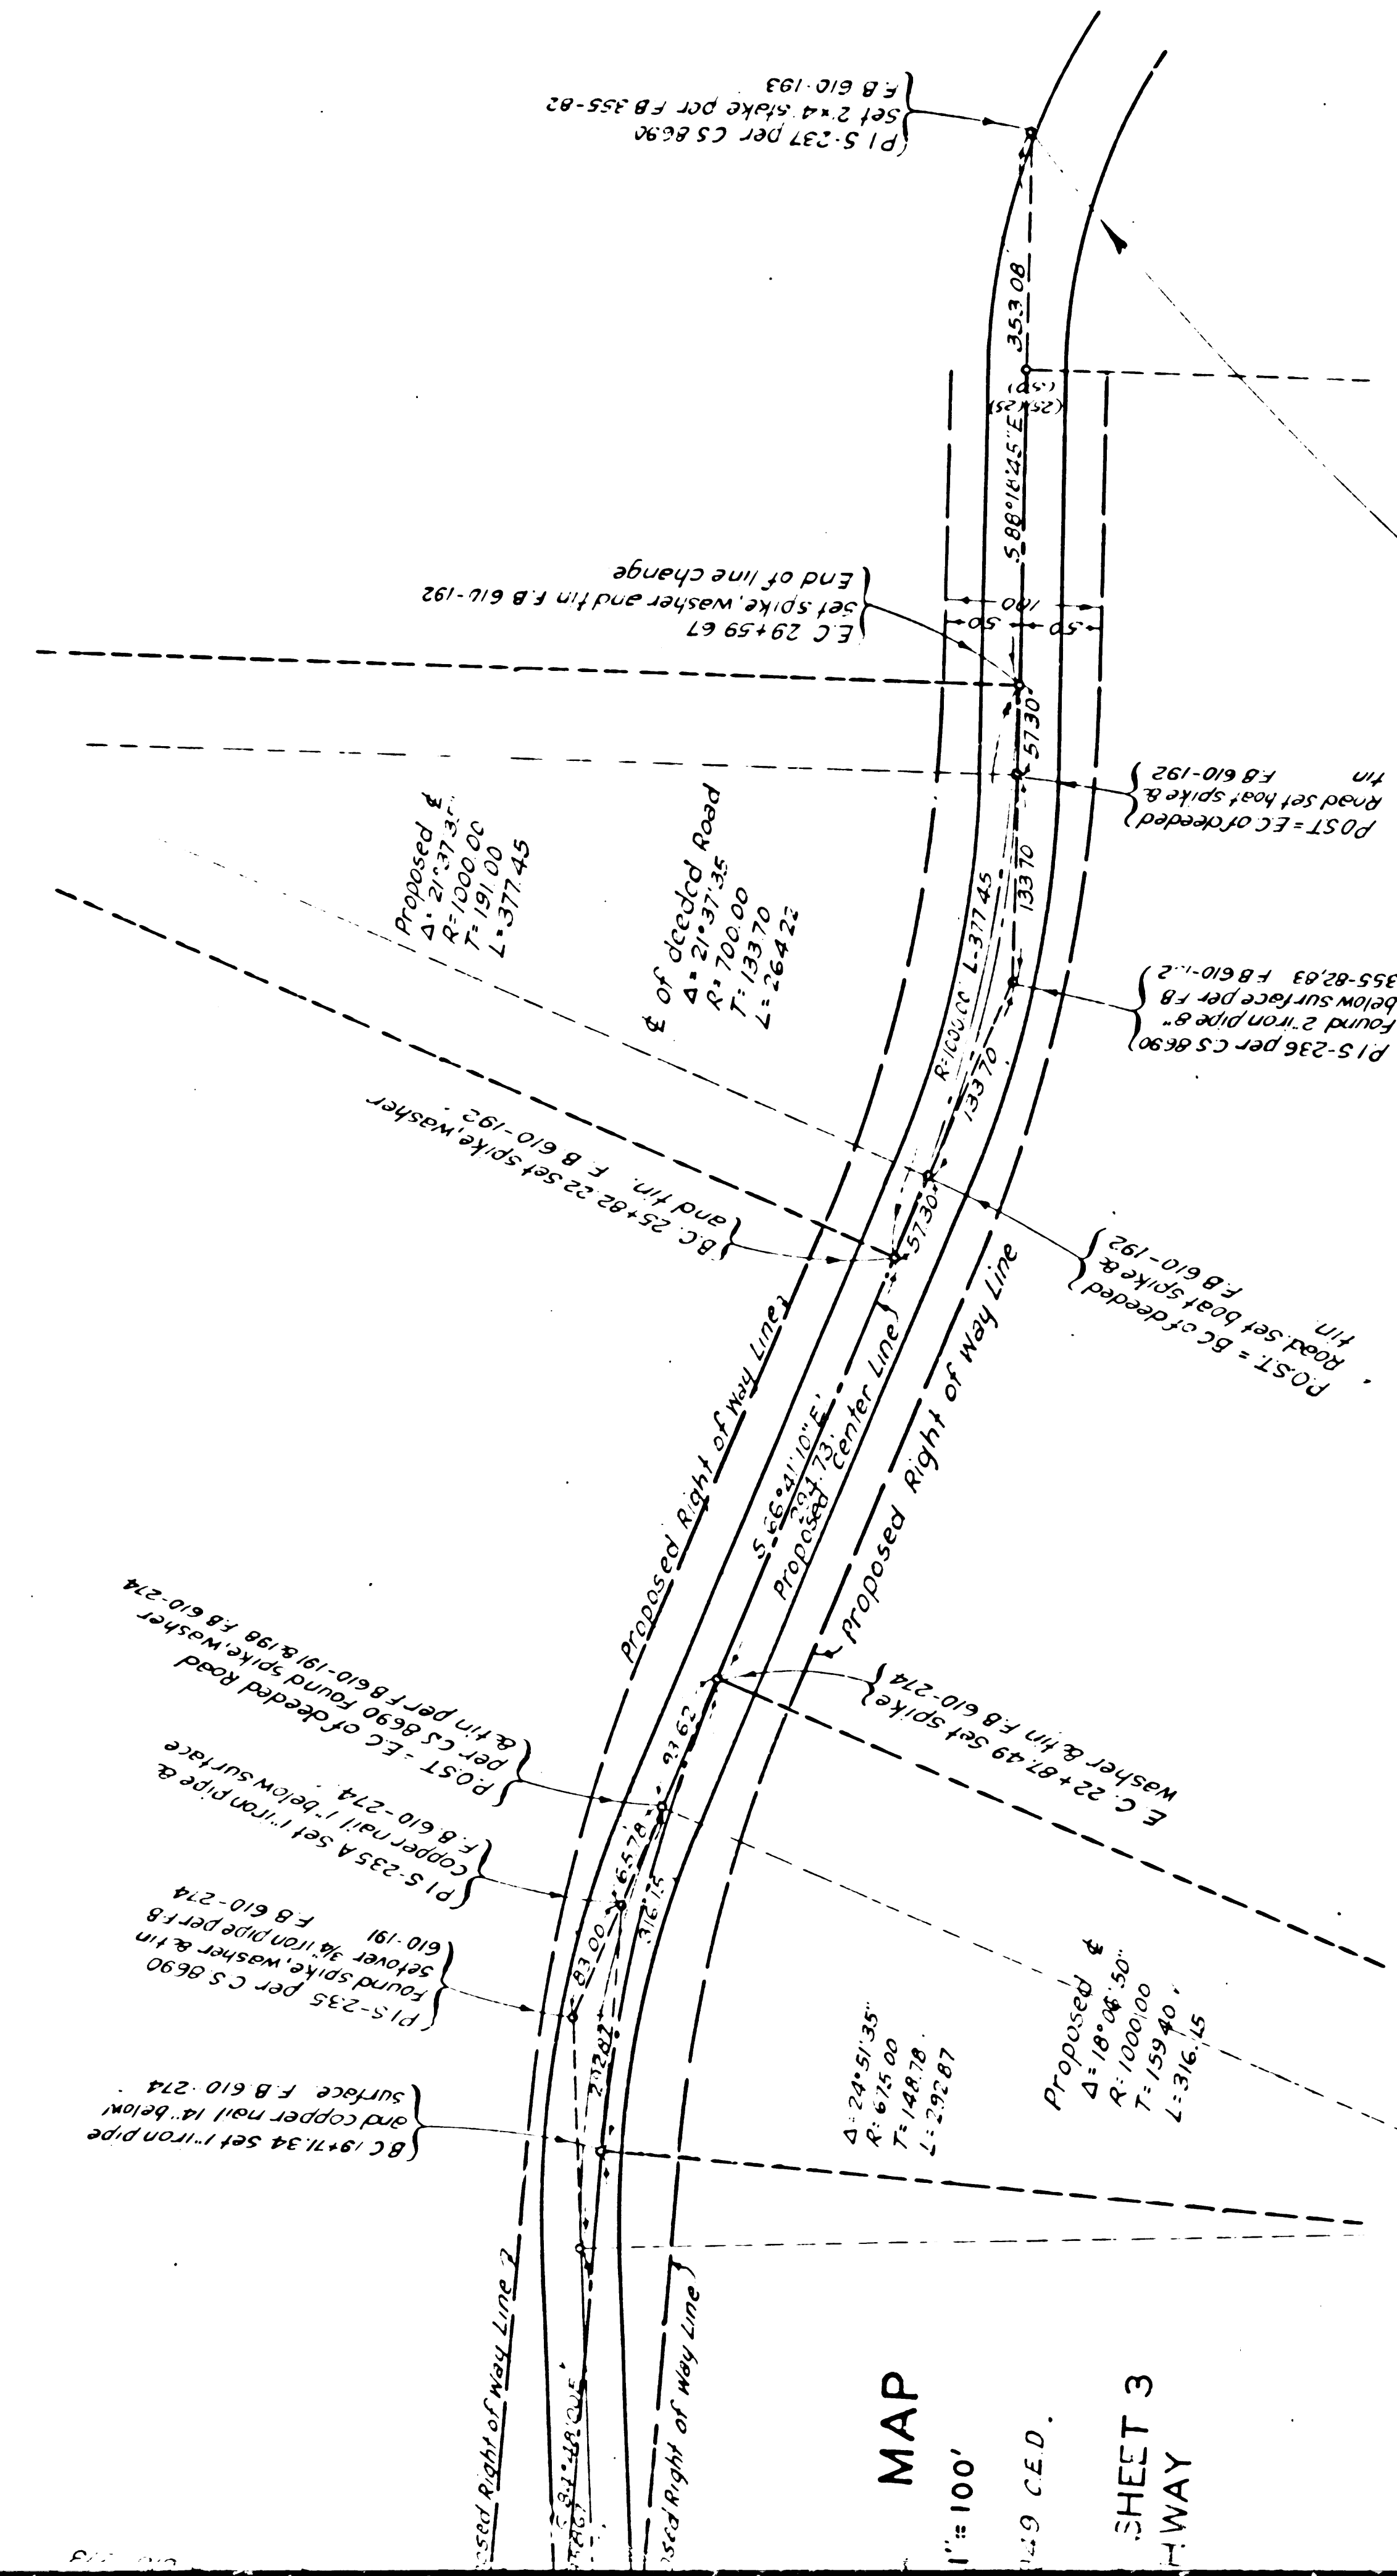

MAP
1" = 100'
1:250 C.E.D.
SHEET 3
H.WAY

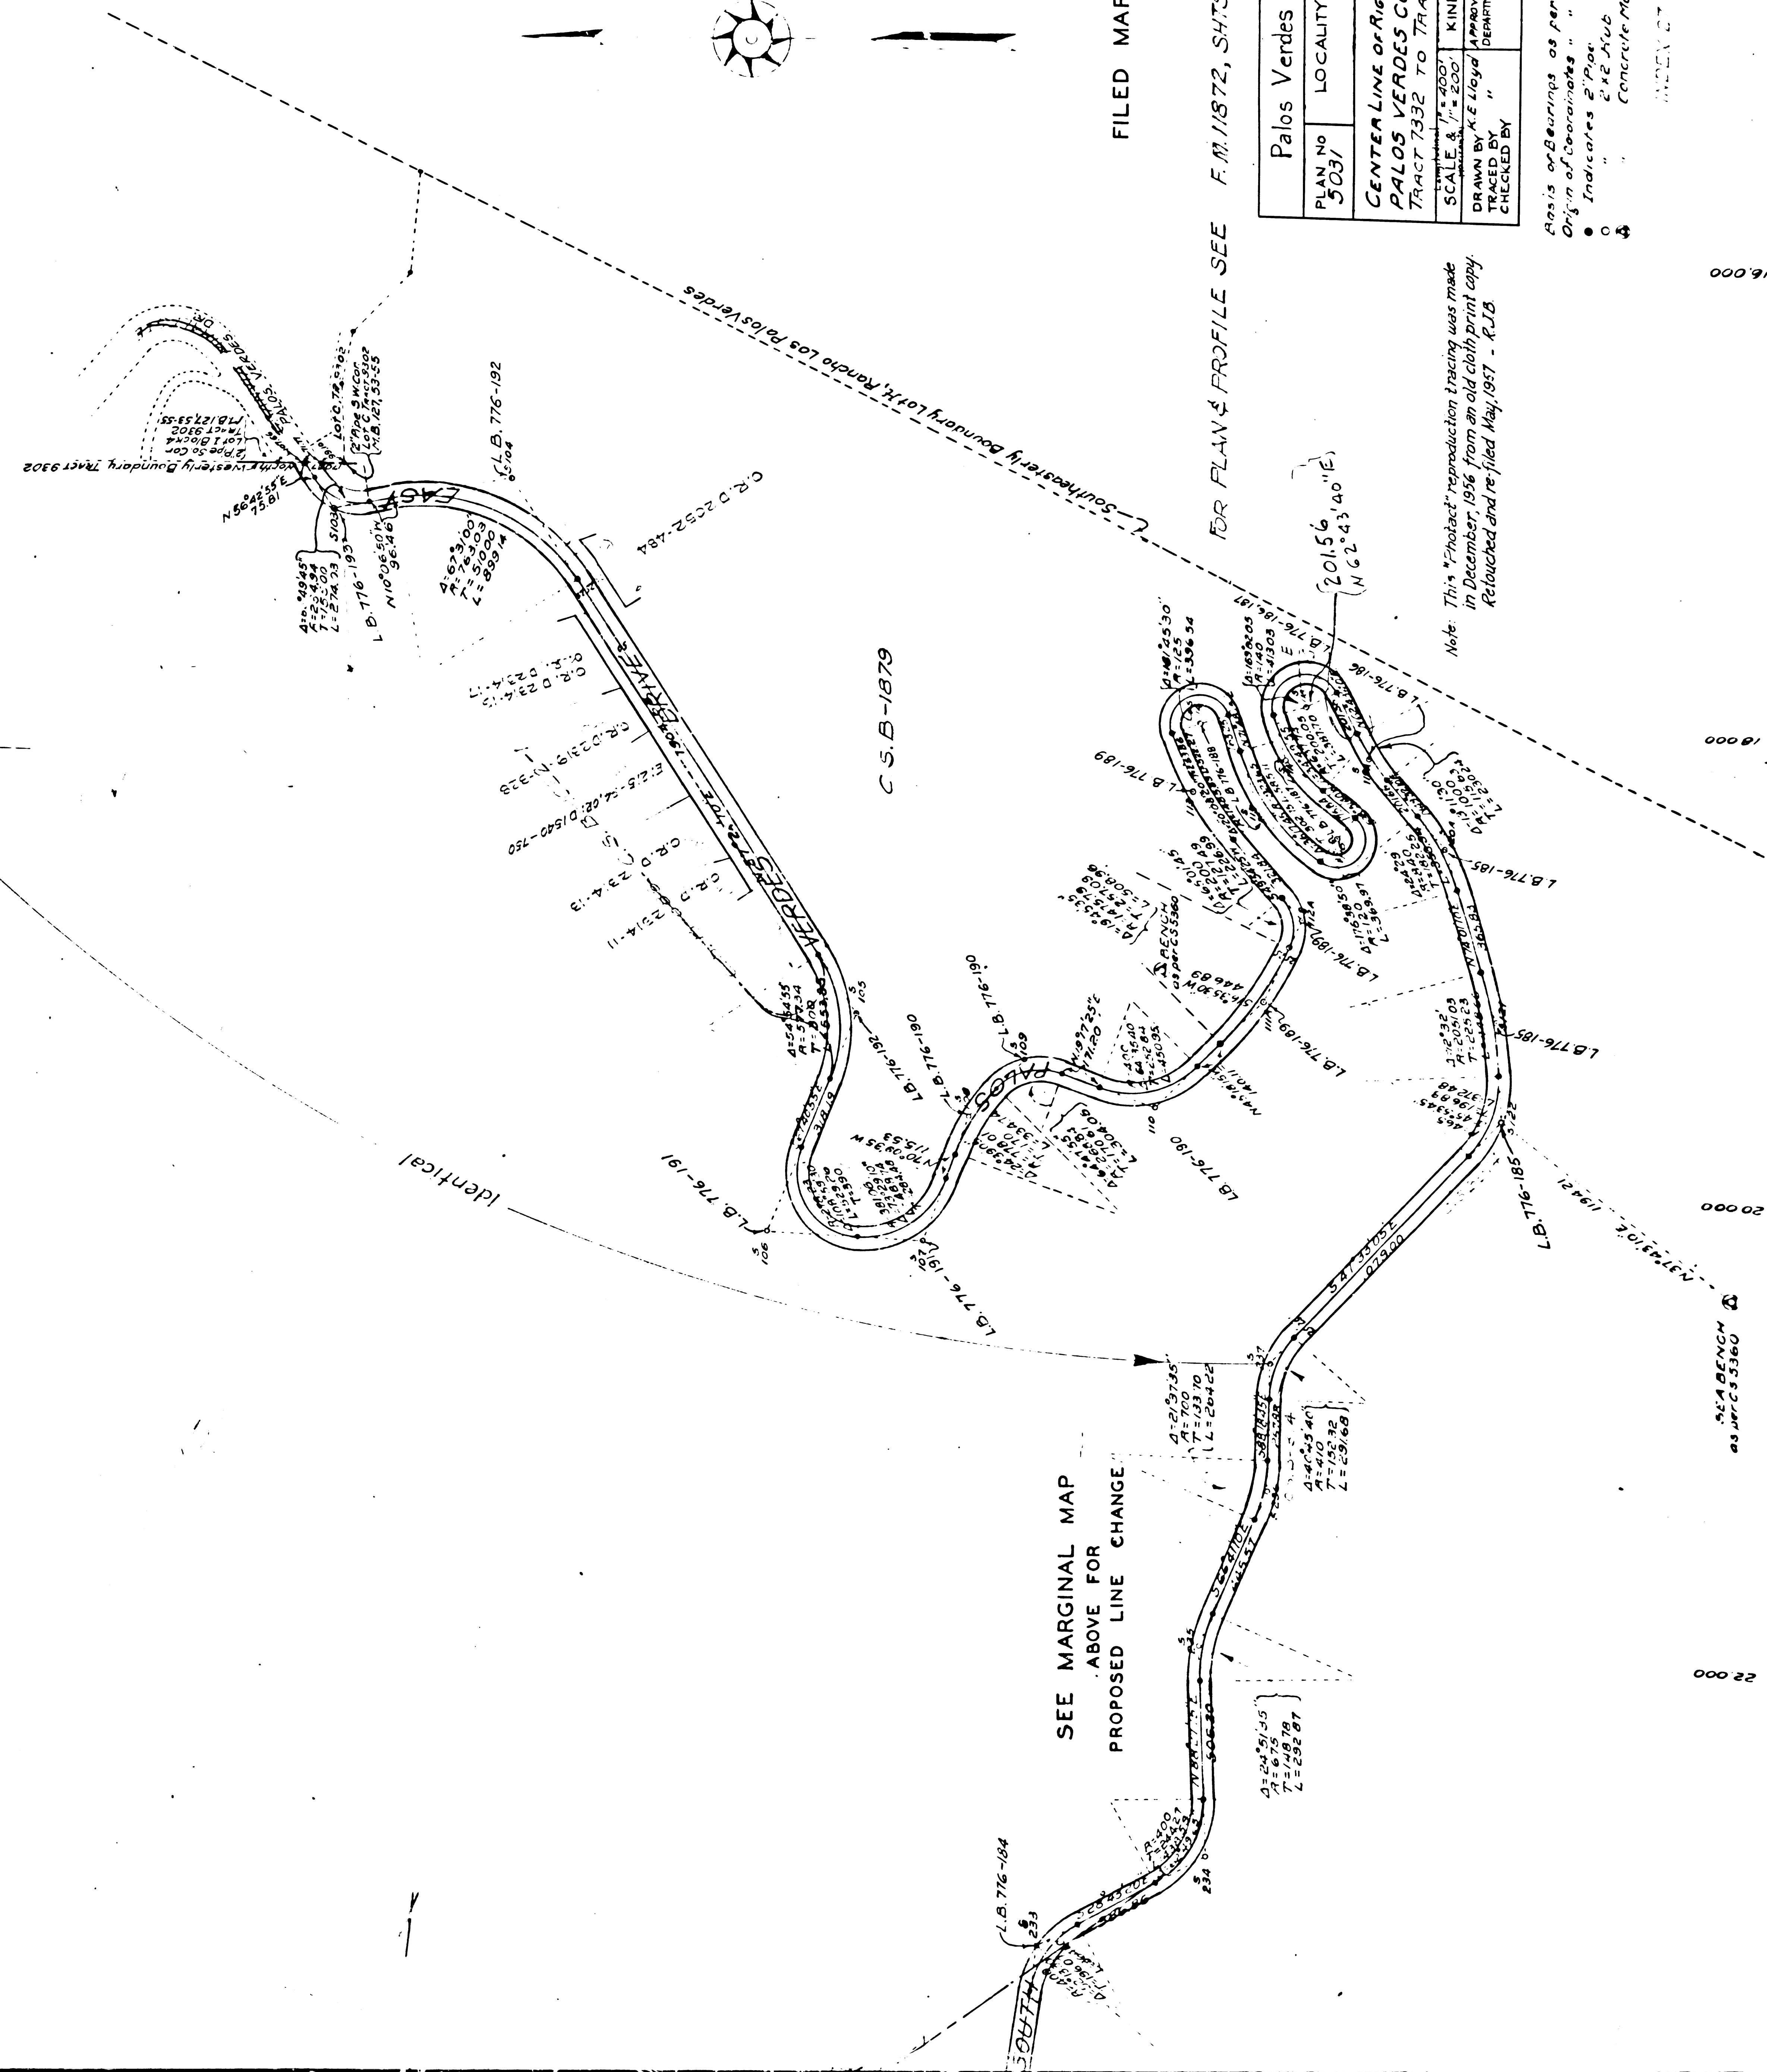

SEE MARGINAL MAP
ABOVE FOR
PROPOSED LINE CHANGE

FILED MAP NO. 18690

FOR PLAN & PROFILE SEE F.M. 11872, SHTS. 1 to 22 (and index) 2000

PLAN NO 503/1	LOCALITY	DATE 7-20-26
PALOS VERDES ESTATES		
CENTERLINE OF RIGHT OF WAY PALOS VERDES COAST ROAD, TRACT 7332 TO TRACT 9302		
SCALE = 1" = 200' Elevations = 4.00'		KIND T/P
DRAWN BY A.E. LLOYD		APPROVED FOR ISSUES BY
TRACED BY		DEPARTMENT OF DESIGN
CHECKED BY		

Note: This "Photocast" reproduction tracing was made in December, 1956 from an old cloth print copy. Retouched and re-filed May, 1957 - RJB

Basis or Bearings as per C.S. 3360
 Origin of Coordinates " " "
 ⊙ " " Concrete Monument

100