




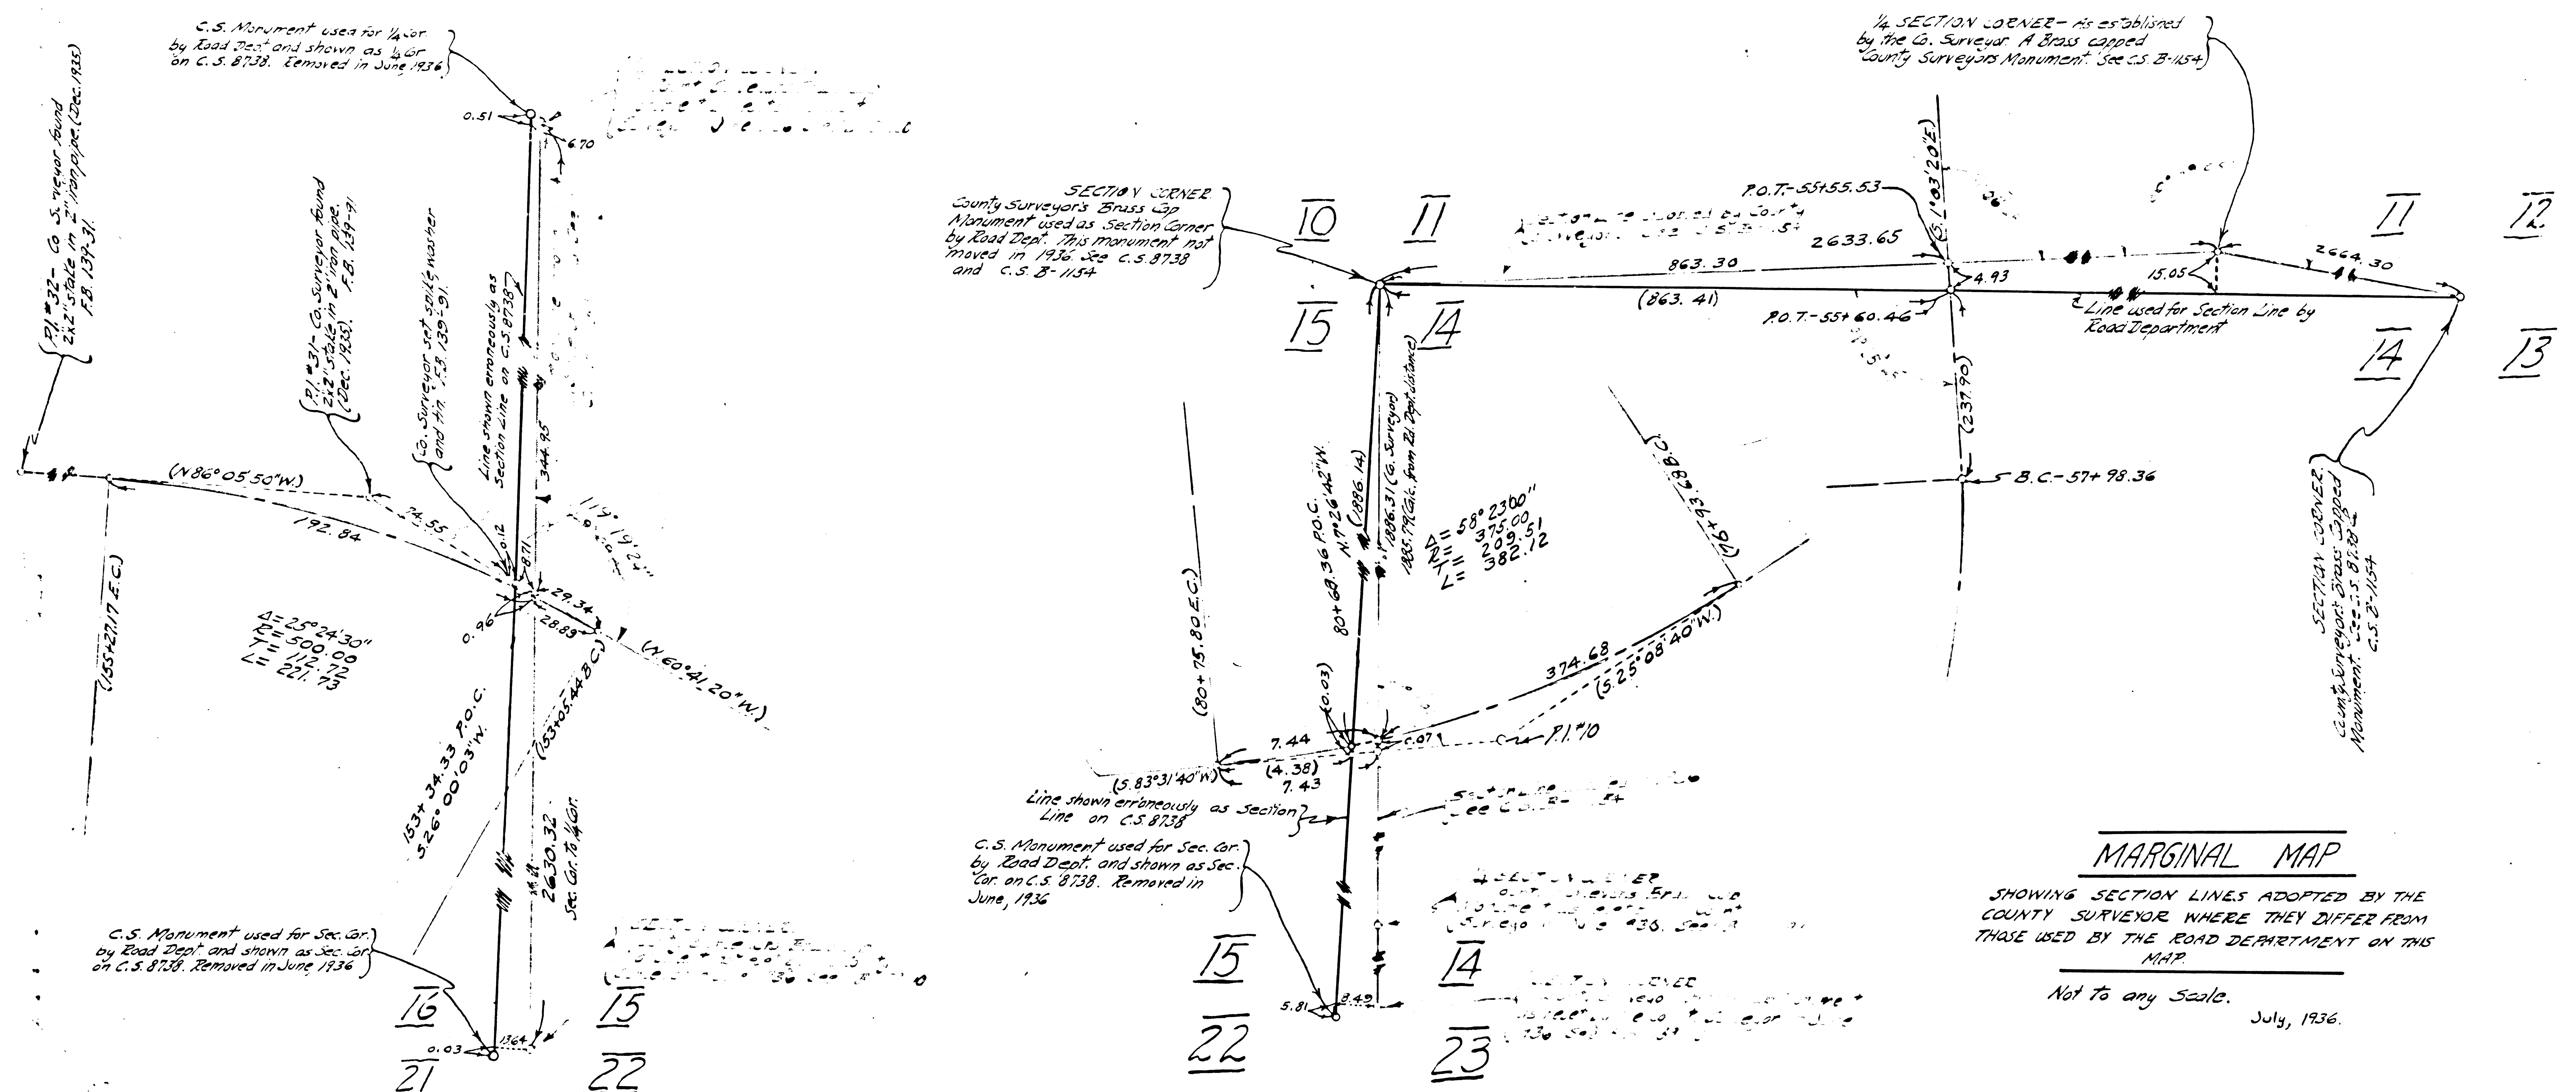

F.M. 18696



A1 OF A4

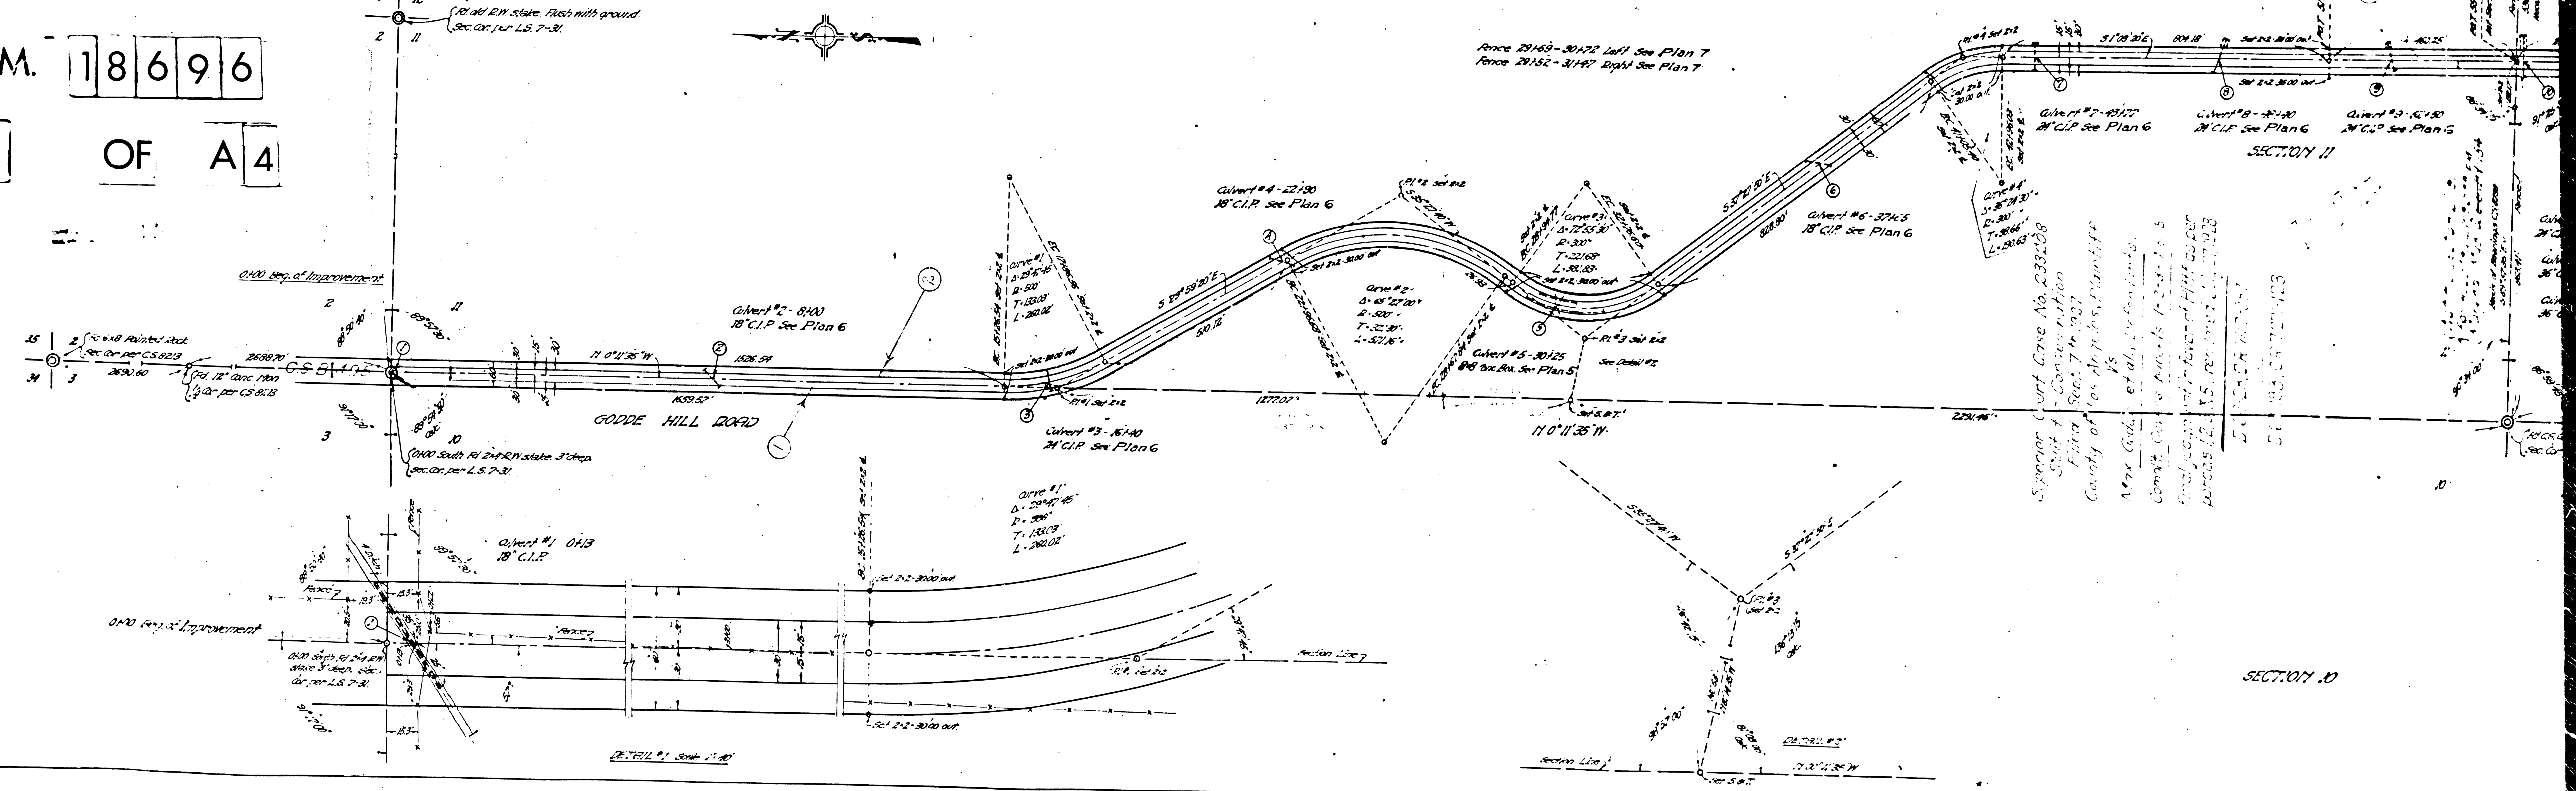

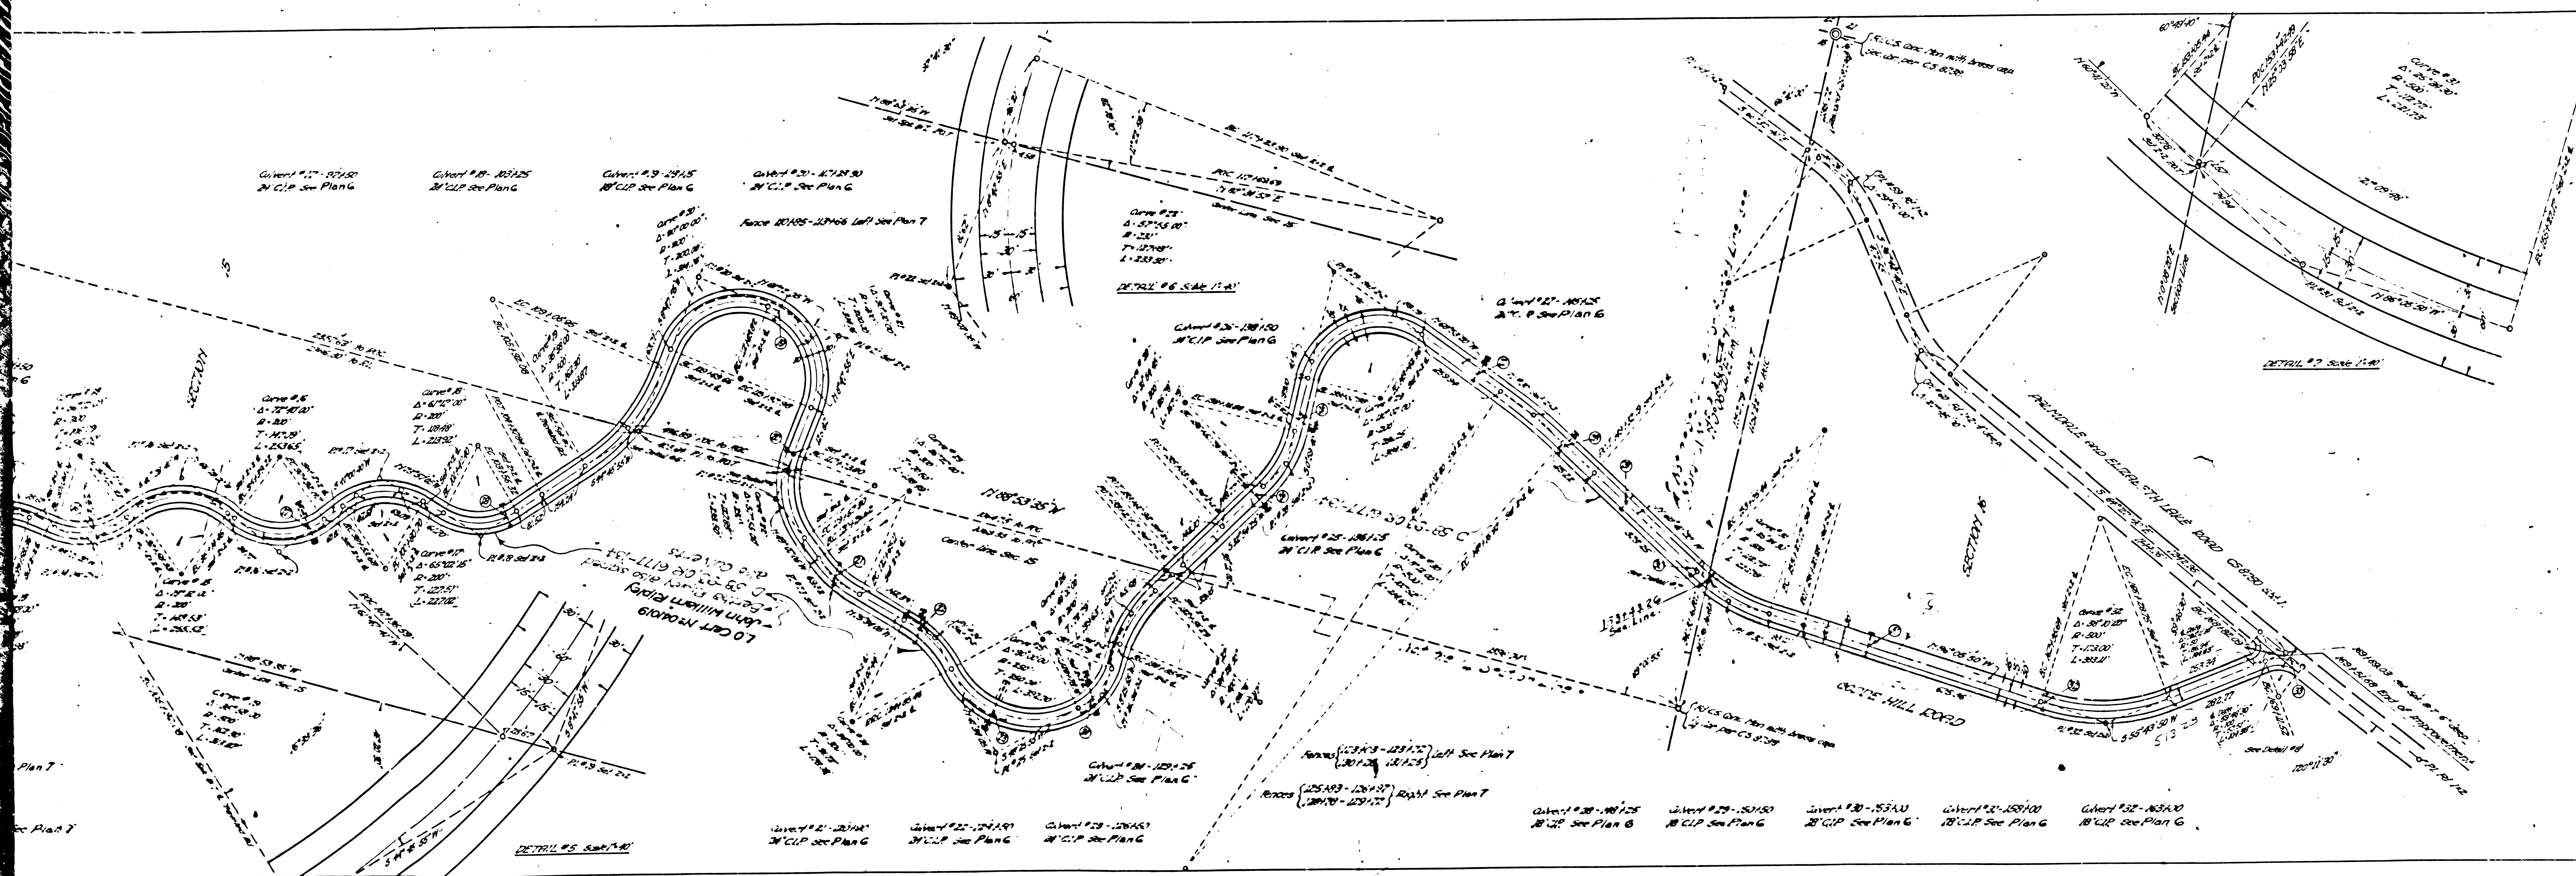

A3 OF A4

Sht-10

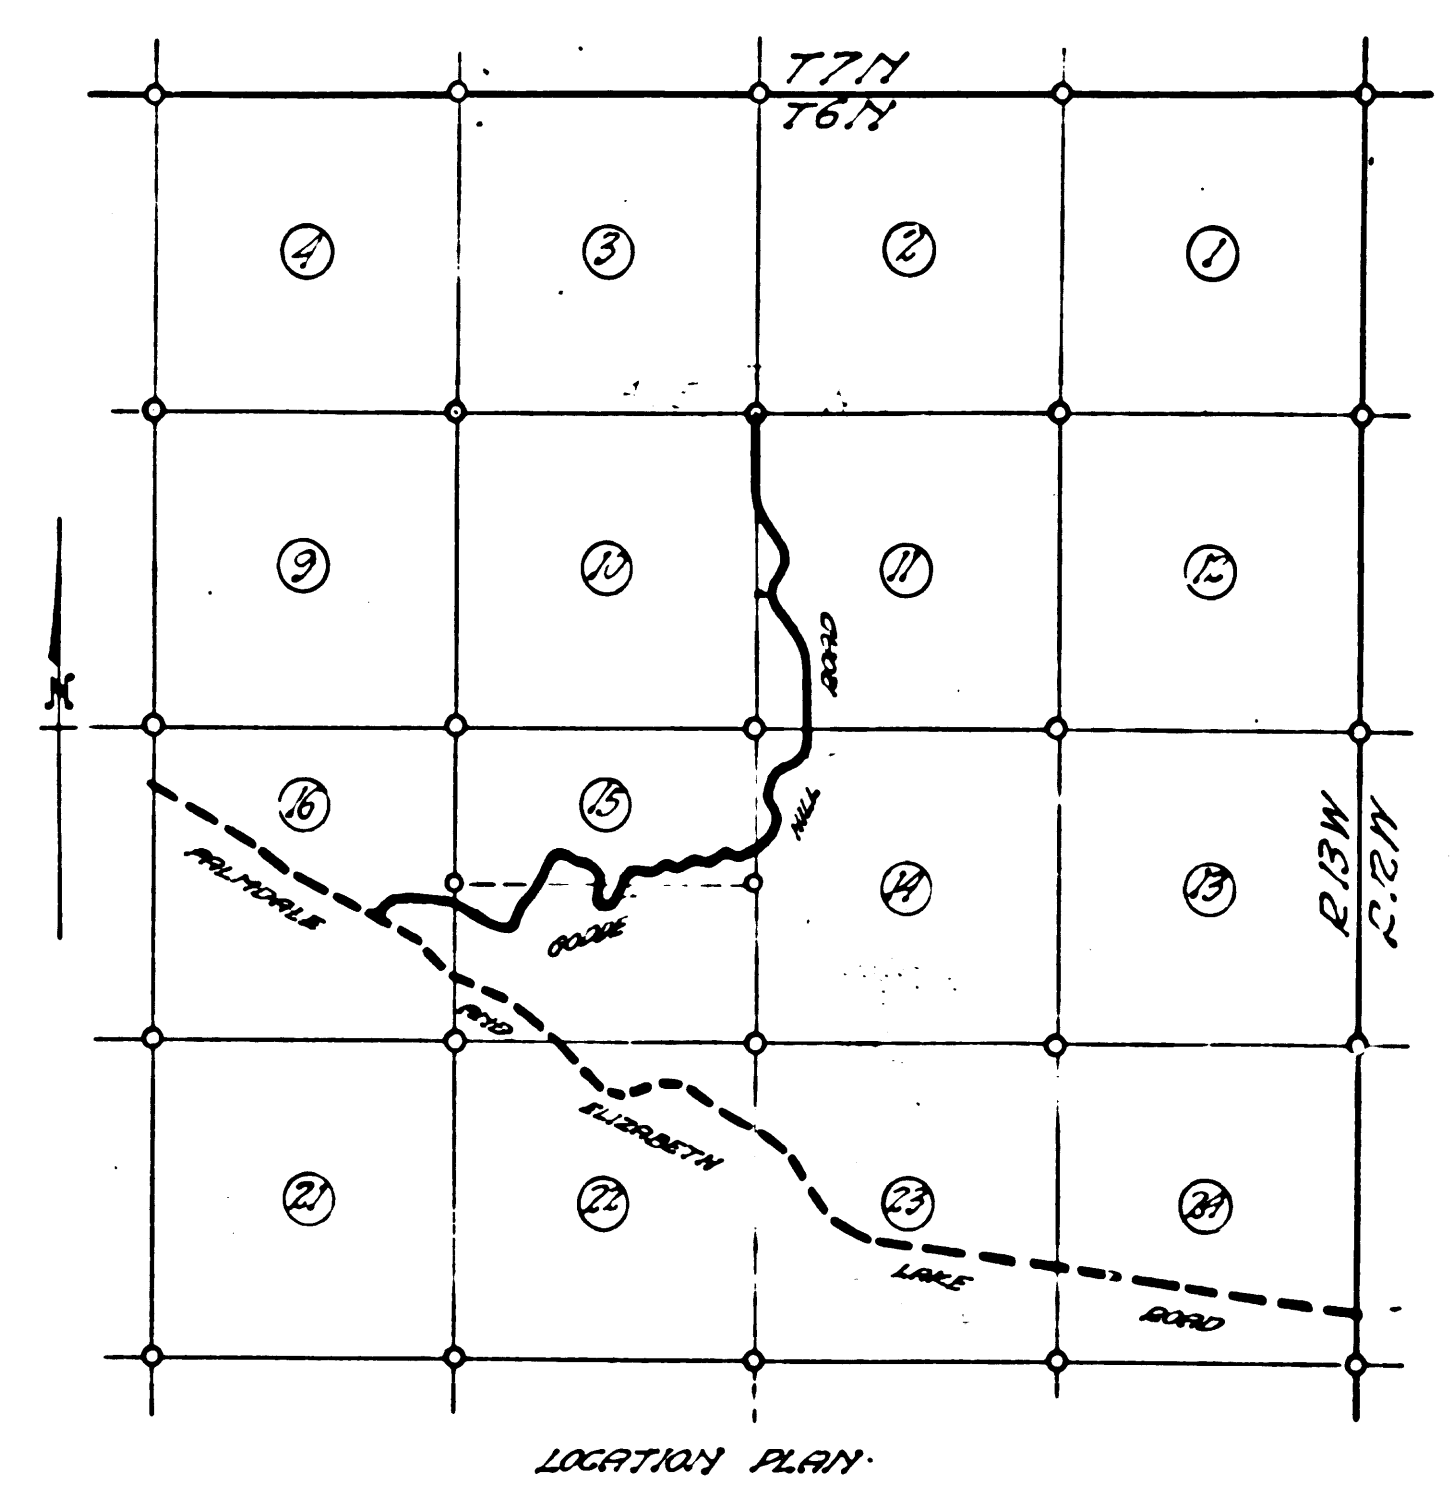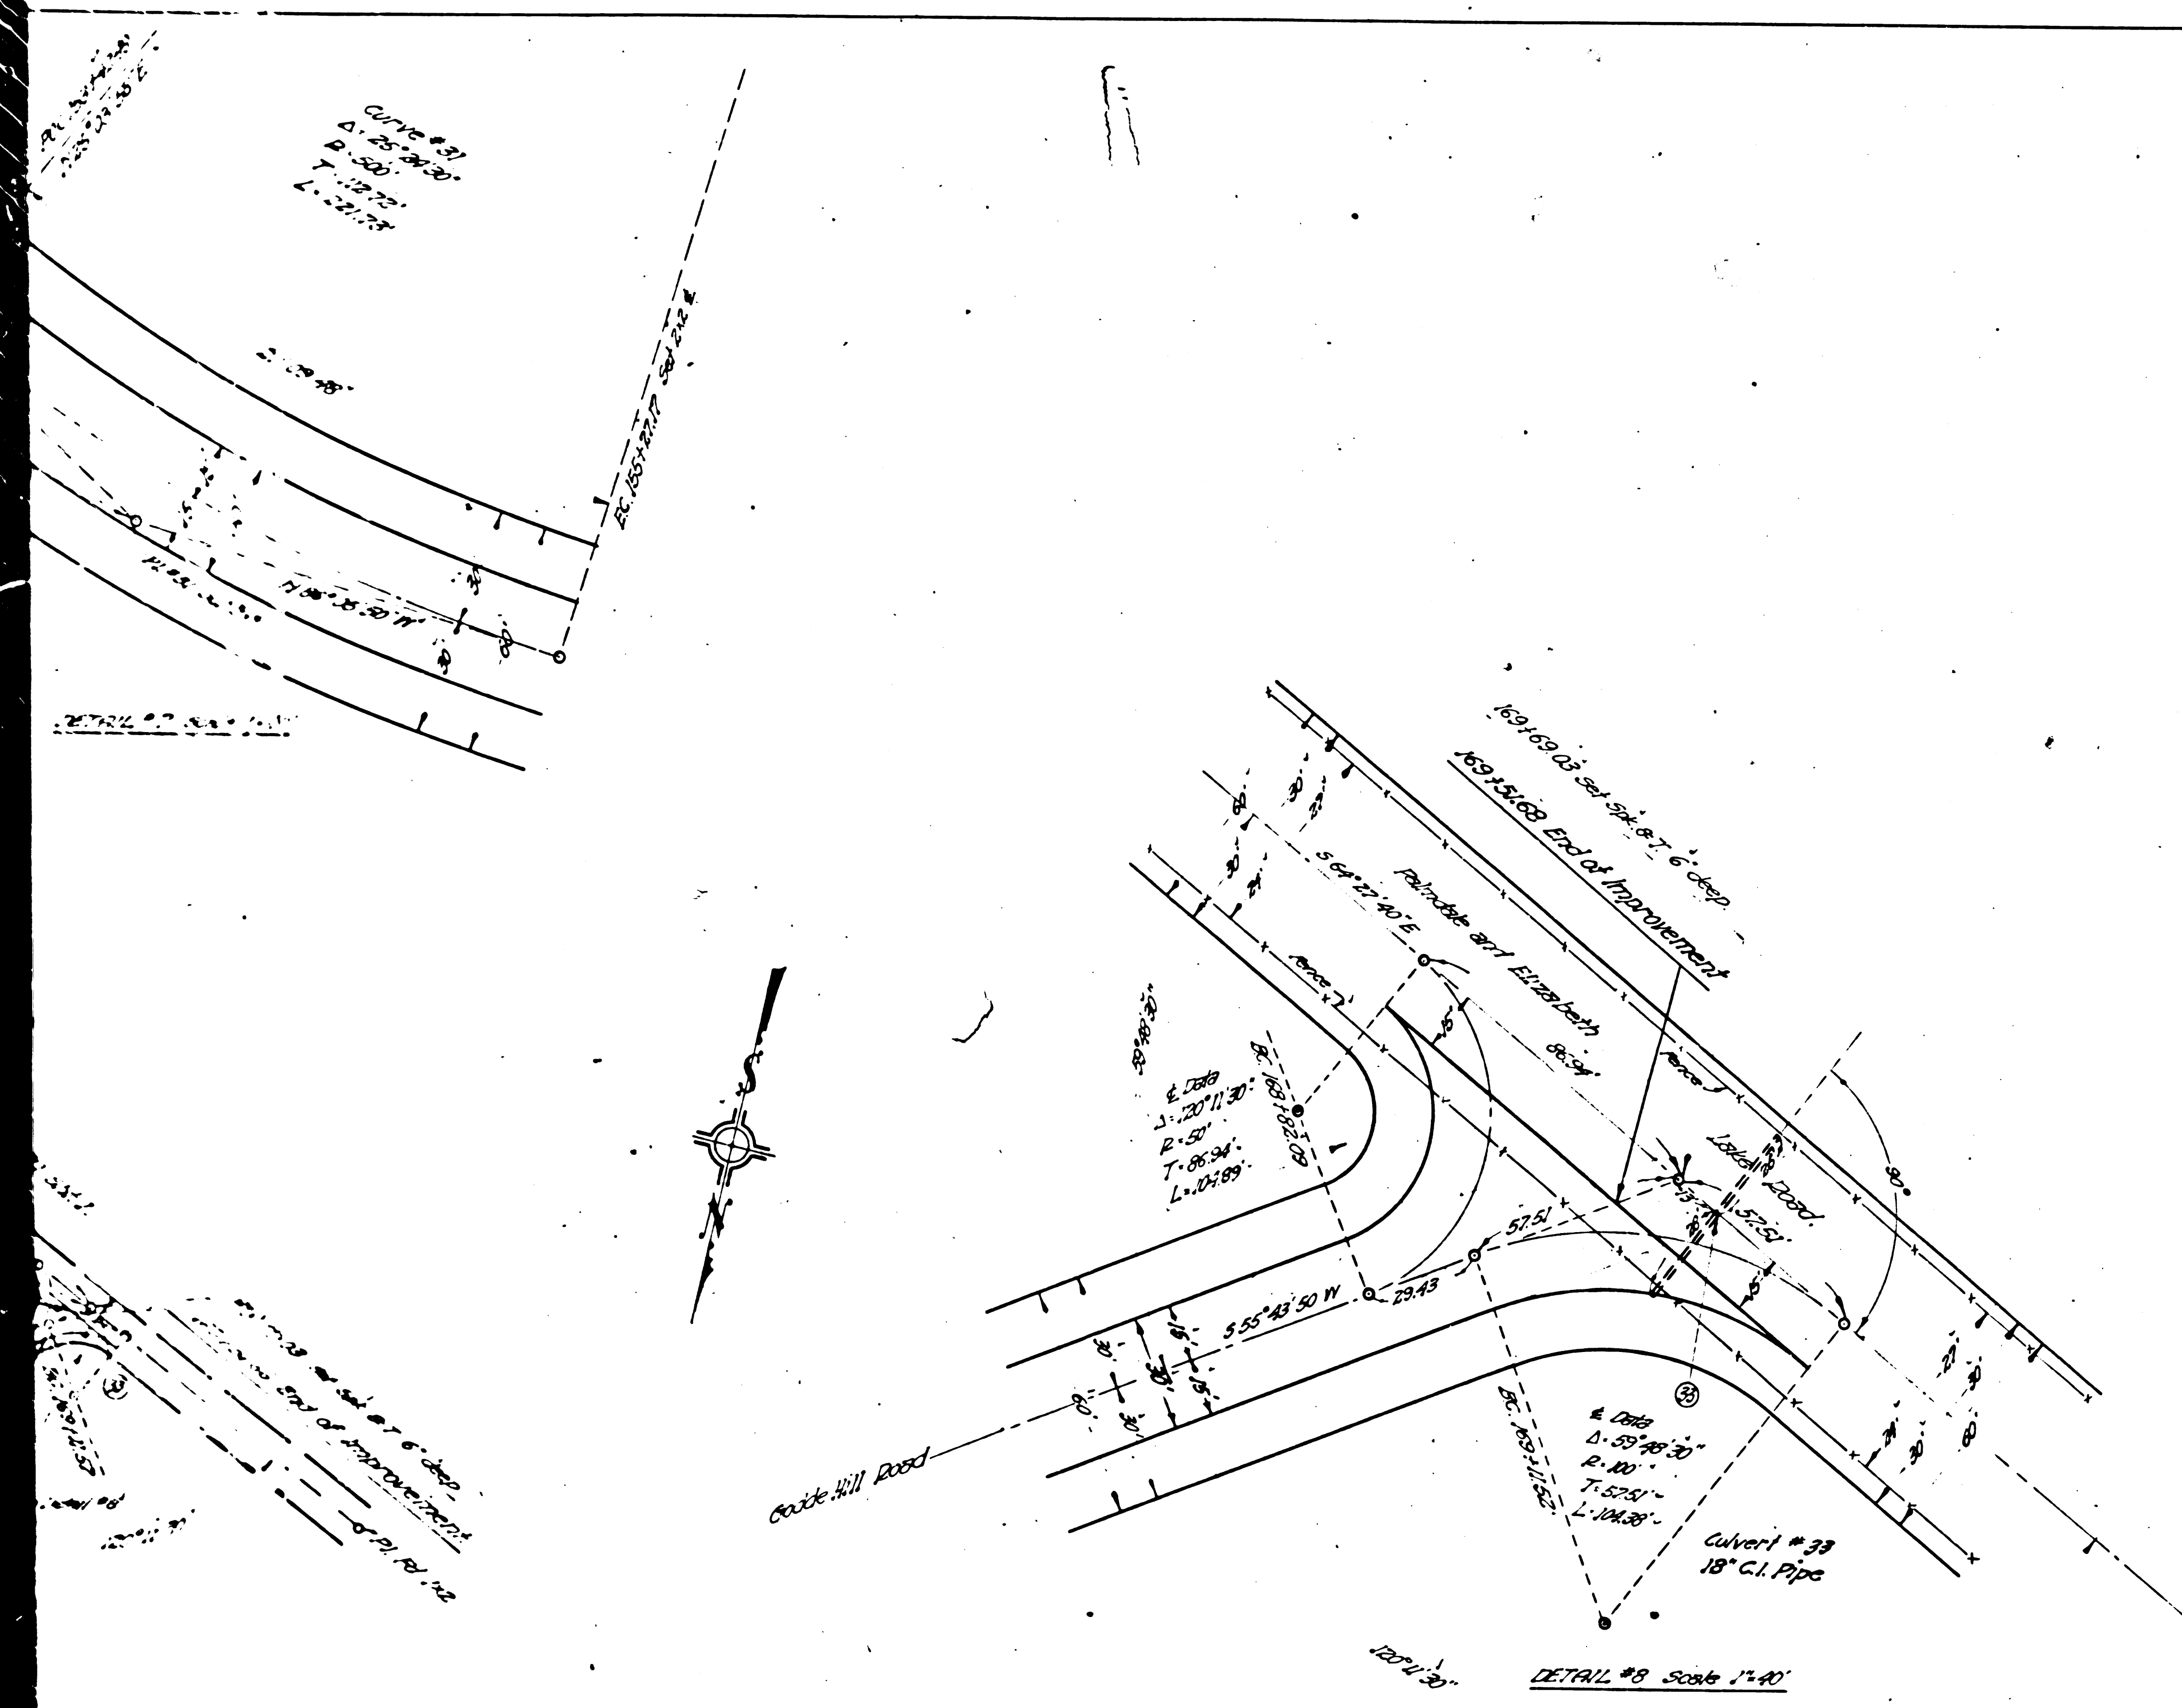

CASH CONTRACT No. 314
Alignment of work to be done on
GODDE HILL ROAD

Plan No. 1

Los Angeles Co. Road Dept.
Field Work - Rice ---
Office Work - Schuler ---
Checked - Munger ---

Scale - 1"=200' Ref. F.R. 289

Approved _____ 1926

ROAD COMMISSIONER.

Notes-
This drawing and the data hereon are hereby made a part of the specifications.
Arrian colored blue stone roadway to be graded and finished with Oil & Rock Wearing Surface

$$Sh: \neq E.1$$

Note:
Basis of bearing taken from C.S. 3738 Section Line between Sections 11-14, T.61N-R.23W
All culverts, except Culvert #5, to be of Corrugated Iron Pipe.
All fences to be of Wire Link Highway Guard.

For Godee Hill Rd. (lying along N. line of Sec. 11) changed to 66th St. West of Hill Road. D: 49-140.

F.M. 18696

A 4 OF A 4