SCHEDULE OF PROPERTY								
No.	Grantor	Grantee	Instru.	Date	Record	Cust'd. No	Acres	Remarks
1	U.S Govt.	S.P.R.R.Co.	Act of Cong.	Mar. 3, 1875			31.752	
2	U.S. Govt.	" " "	Act of Cong.	Mar 3, 1875			15.825	
3	D.R. Manning	" " "	G. + C. Deed	Apr. 22, 1890	DB 642-273 Apr. 26, 1890	3101	8.033	1.187 acs. acqd. - 5.759 acs. incl. in No 1
4	W.G. Lorbeer	" " "	" "	Apr. 8, 1890	" 639-307 Apr. 17, 1890	3104		3.159 acs. incl. in No 1
5	J. Youngblood	" " "	" "	Mar. 25, 1890	" 642-126 Mar. 31, 1890	3101		6.779 acs. incl. in No 2
6	T.F. Mitchell & M.C. Mitchell	" " "	" "	Apr. 4, 1890	" 643-162 Apr. 11, 1890	3103	7.269	8.784 acs. acqd. - 1.515 acs. incl. in No 1
7	Jno. F. Humphreys	" " "	" "	Apr. 22, 1890	" 650-125 Apr. 26, 1890	3106	12.225	13.965 acs. acqd. - 1.740 acs. incl. in No 2
8	Jno. F. Humphreys	" " "	B+S. "	Apr. 26, 1890	" 642-277 Apr. 26, 1890	3118	10.181	Station Grounds at Humphreys
9	Jno. F. Taylor	" " "	G+C. "	Apr. 23, 1890	" 650-123 Apr. 26, 1890	3108		6.498 acs. acqd. - 4.258 acs. incl. in No 1 [- 2.18 acs. shown
10	S.F.R.R.Co. & S.P.Co.	County of Los Angeles	Lic. Agree.	May 26, 1924	O.R. 4236-100 Nov. 15, 1924	33506		4000 + 0.227 acs for undergrade x-ing of County R

NOTE:
WIDENING "No 1 & 2" DID NOT VEST TITLE
IN A 200 FT. R/W WITH THE S.P. R.R. CO.

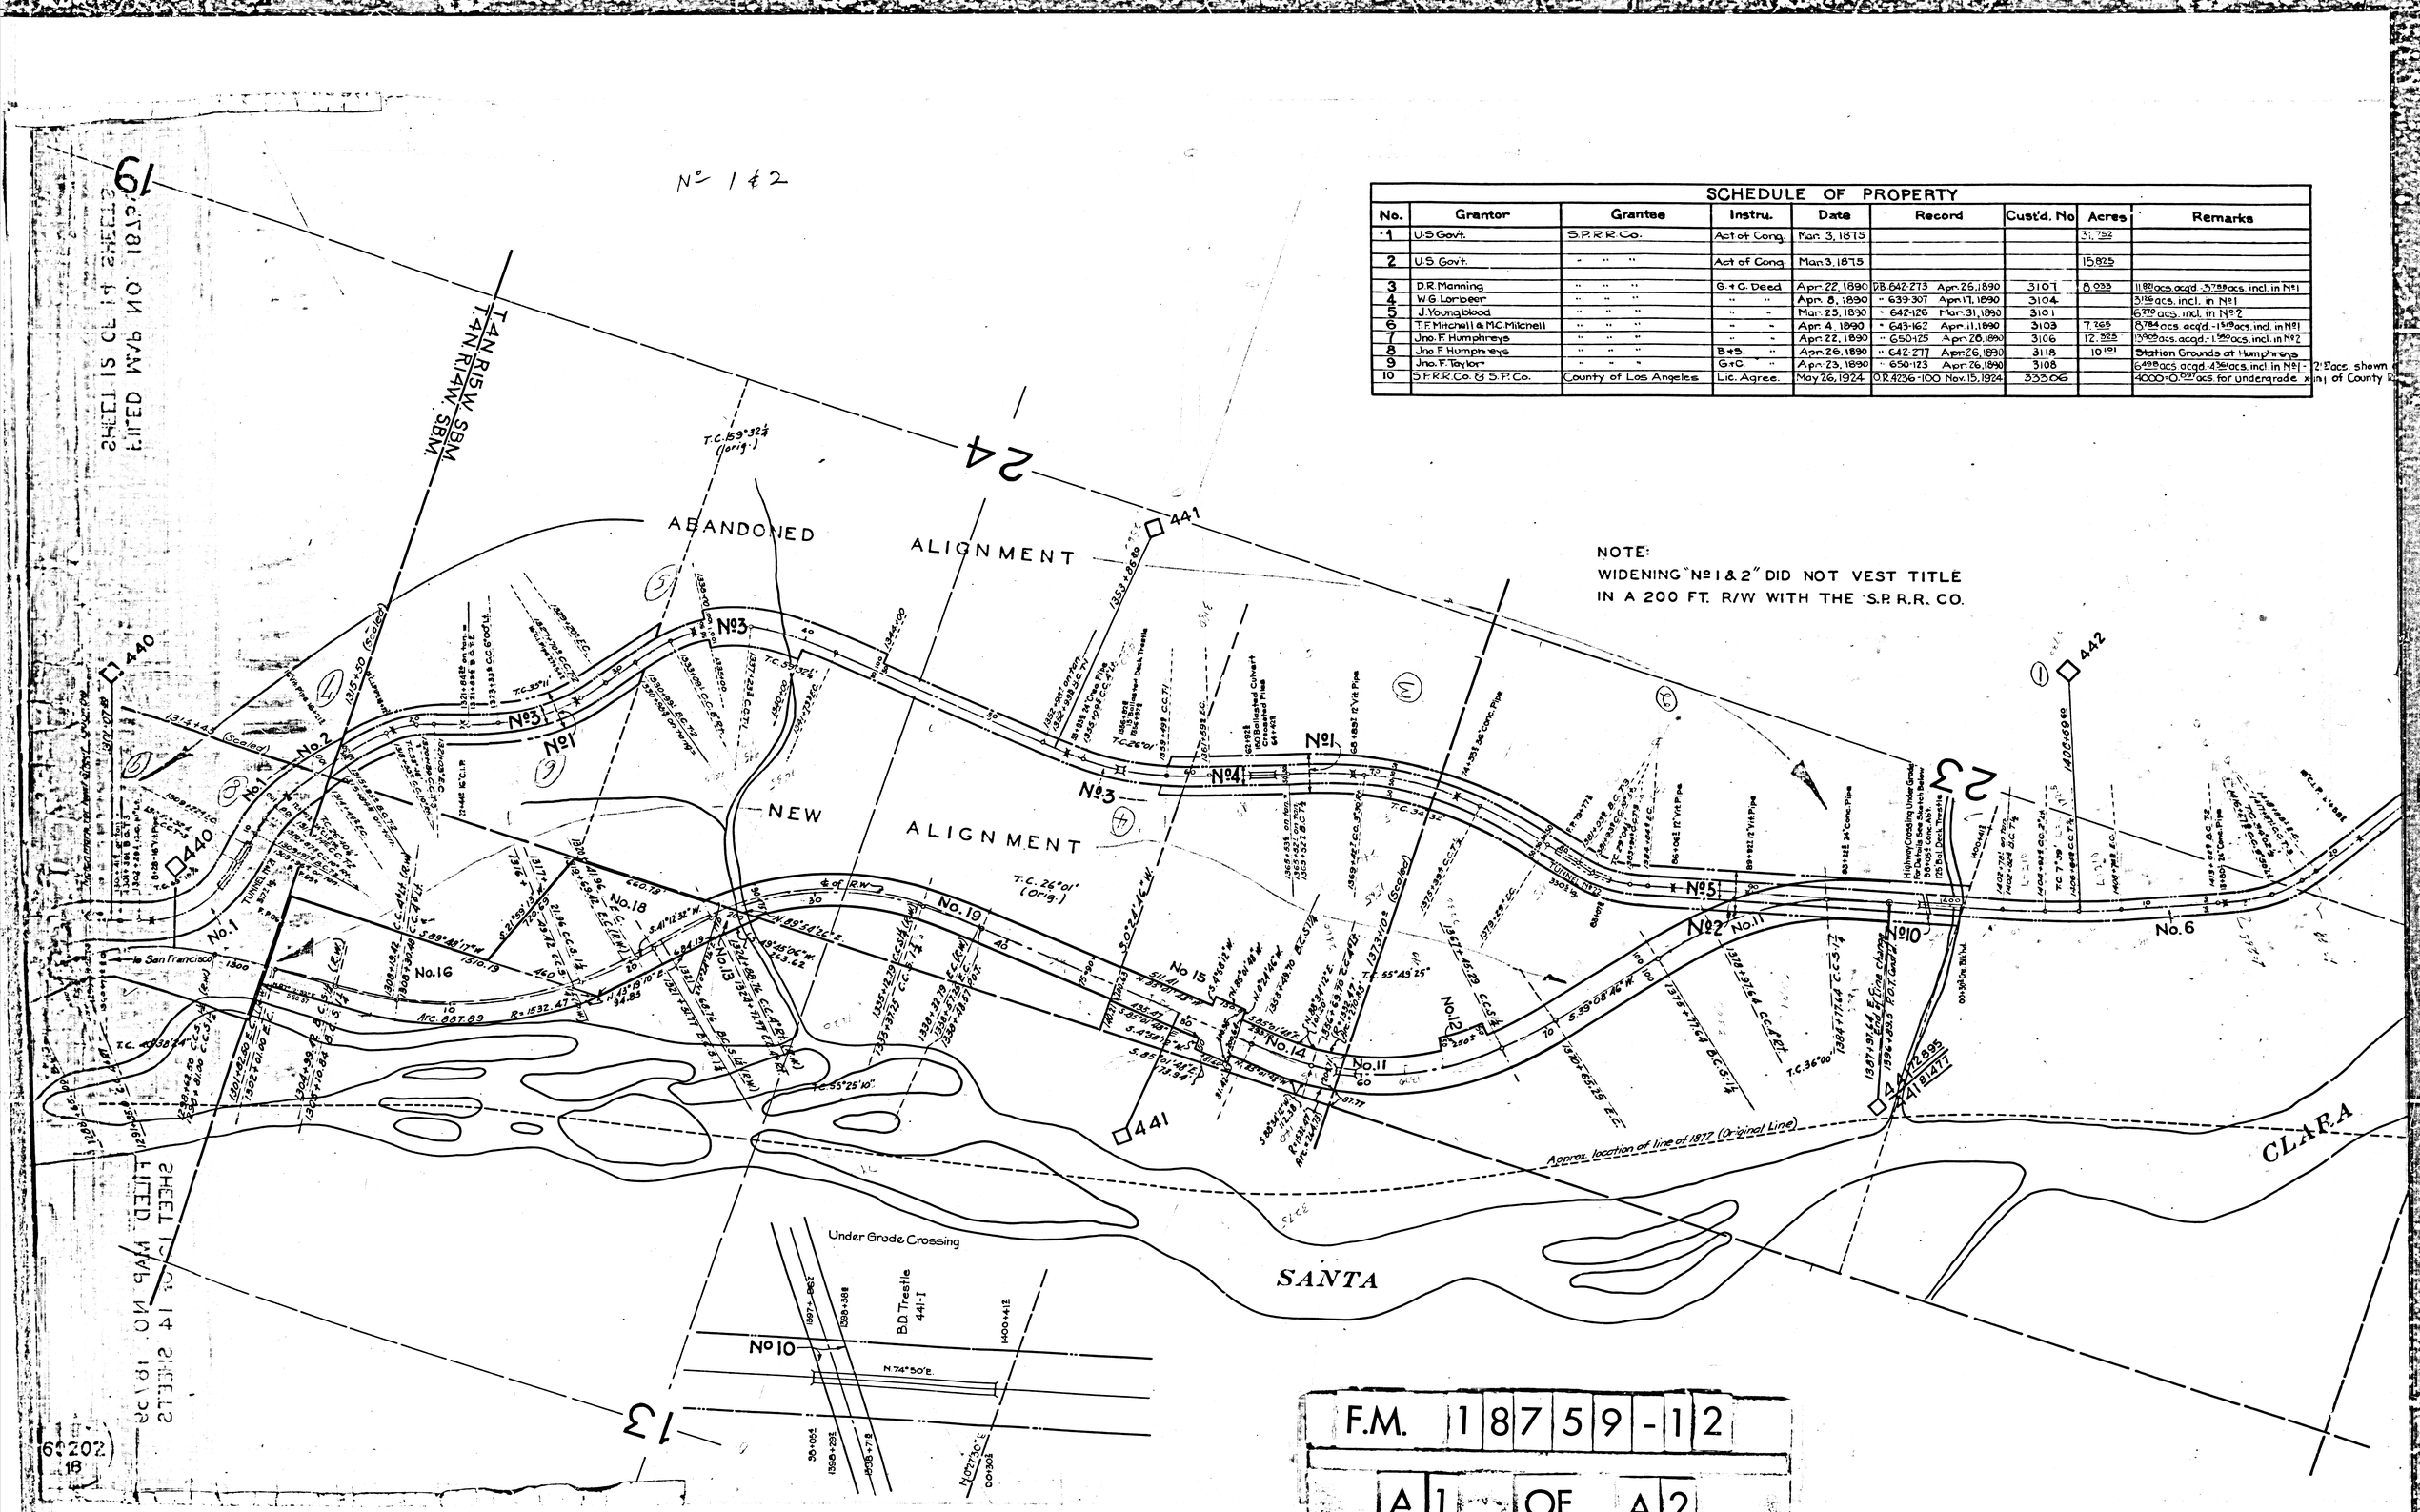

F.M. 18759-12

A1 OF A2

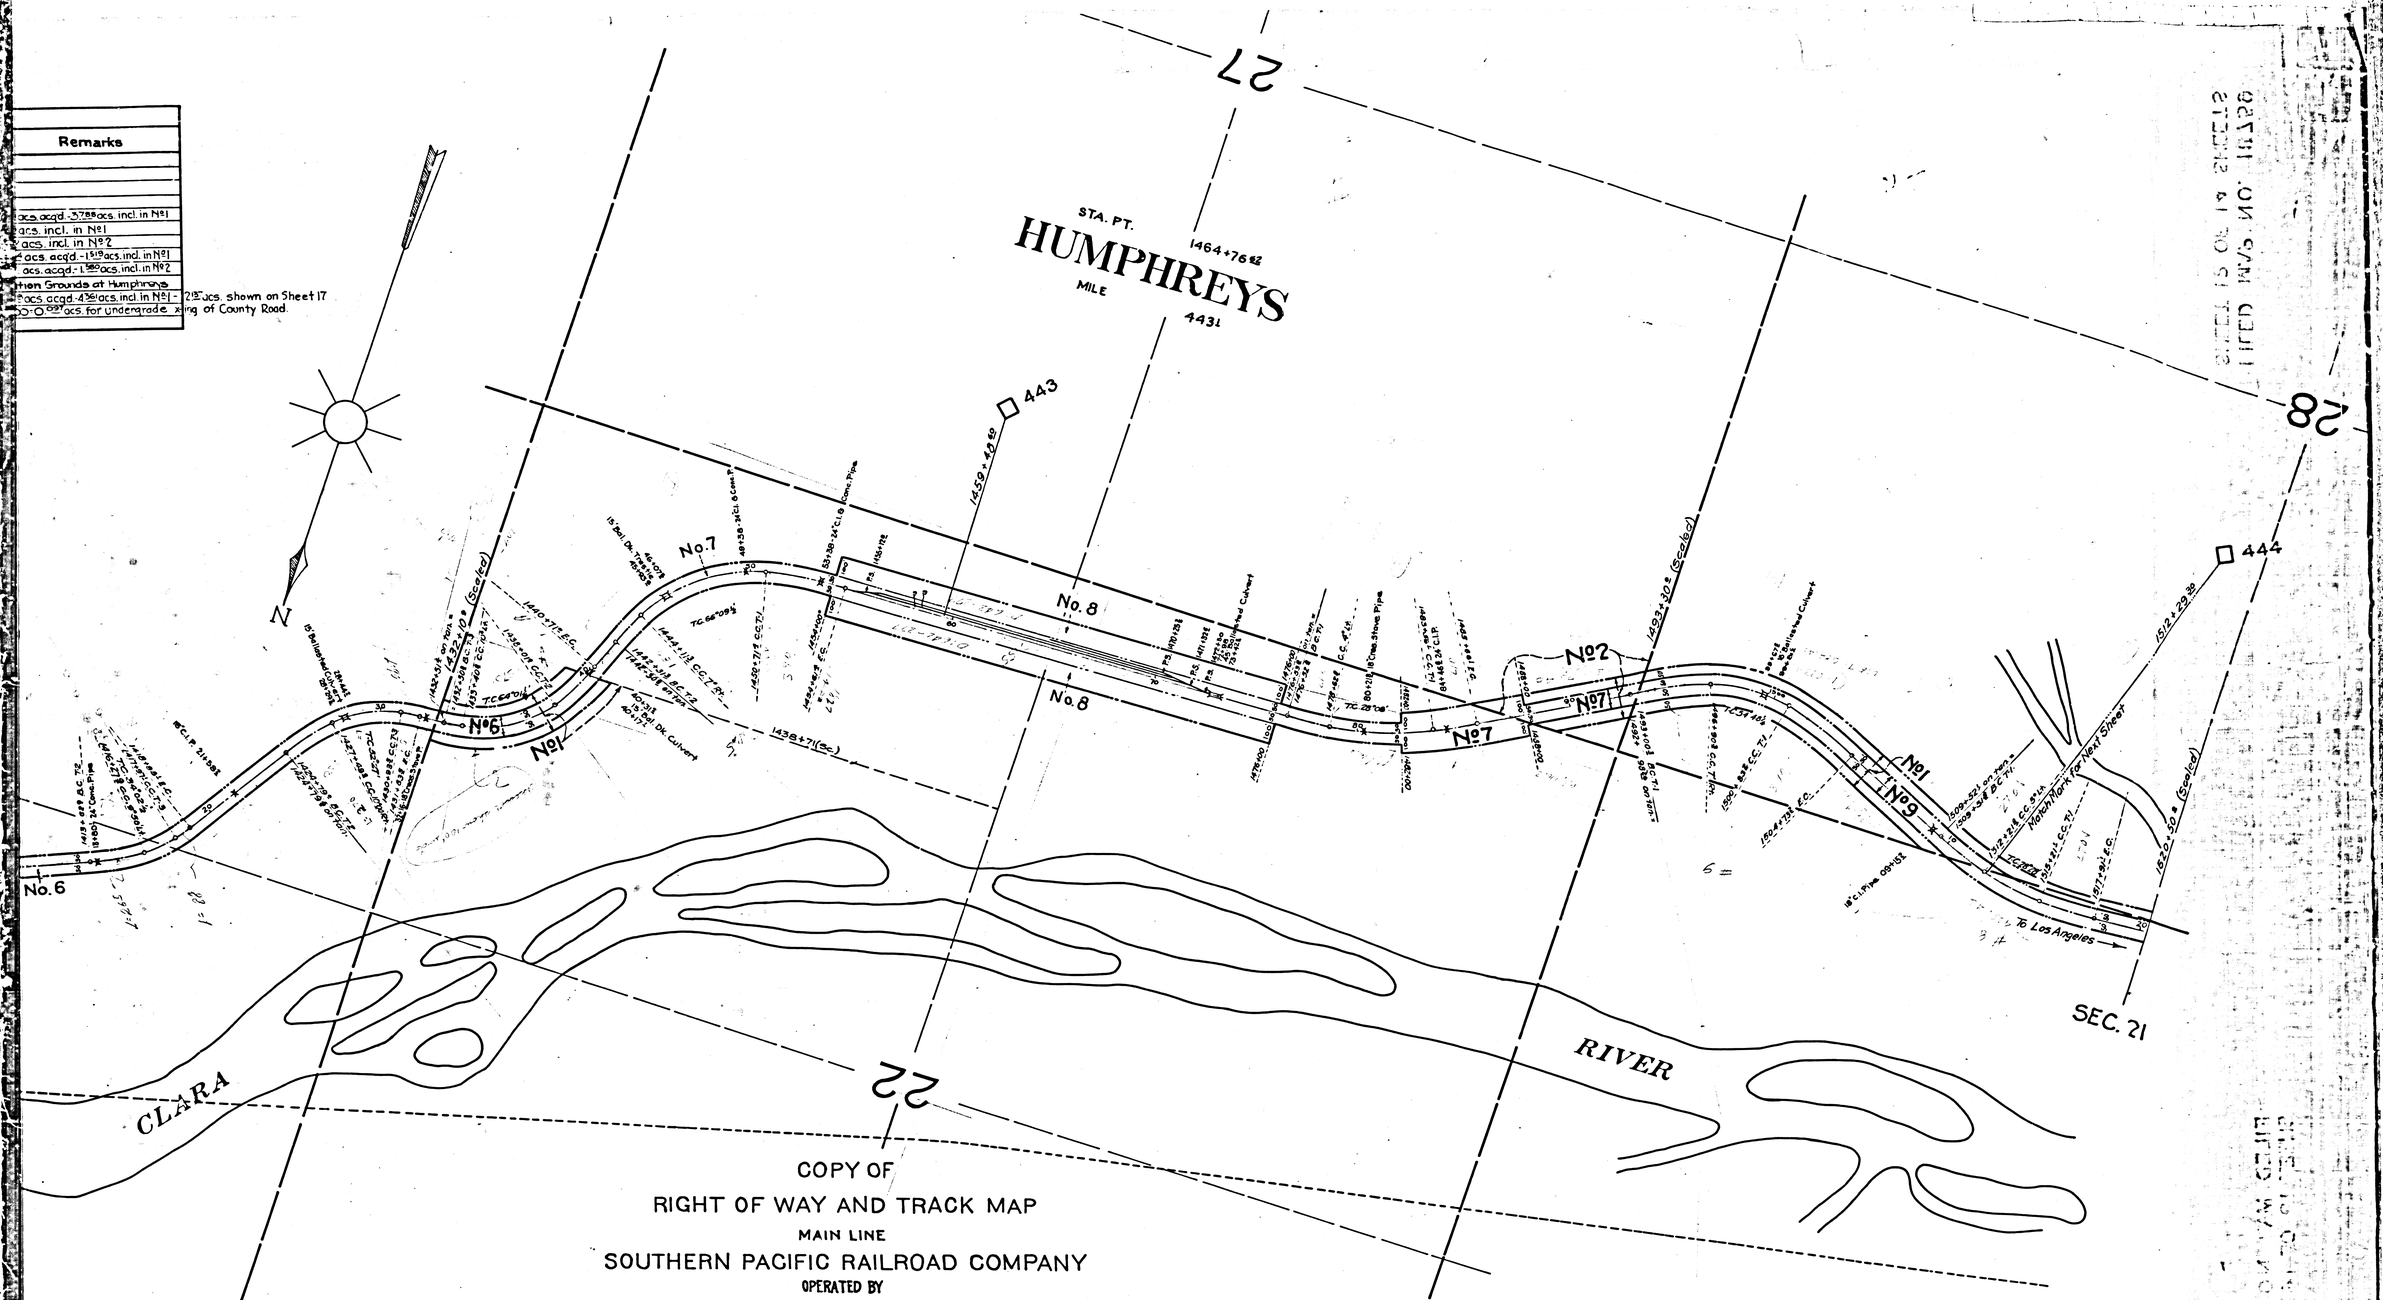

COPY OF

RIGHT OF WAY AND TRACK MAP

MAIN LINE

SOUTHERN PACIFIC RAILROAD COMPANY

OPERATED BY

SOUTHERN PACIFIC COMPANY

Sht. 62

SAN JOAQUIN DIVISION, LOS ANGELES COUNTY, CALIFORNIA

FROM STATION 1300+00 TO STATION 1520+00

Scale: 1 inch = 400 feet.

OFFICE OF CHIEF ENGINEER
SAN FRANCISCO, CALIFORNIA

TRACED BY R.W. ANDERSON
CHECKED BY F.C. PURCHASE
DECEMBER-1924

F.M. 18759-12

A2 OF A2

V-21
16