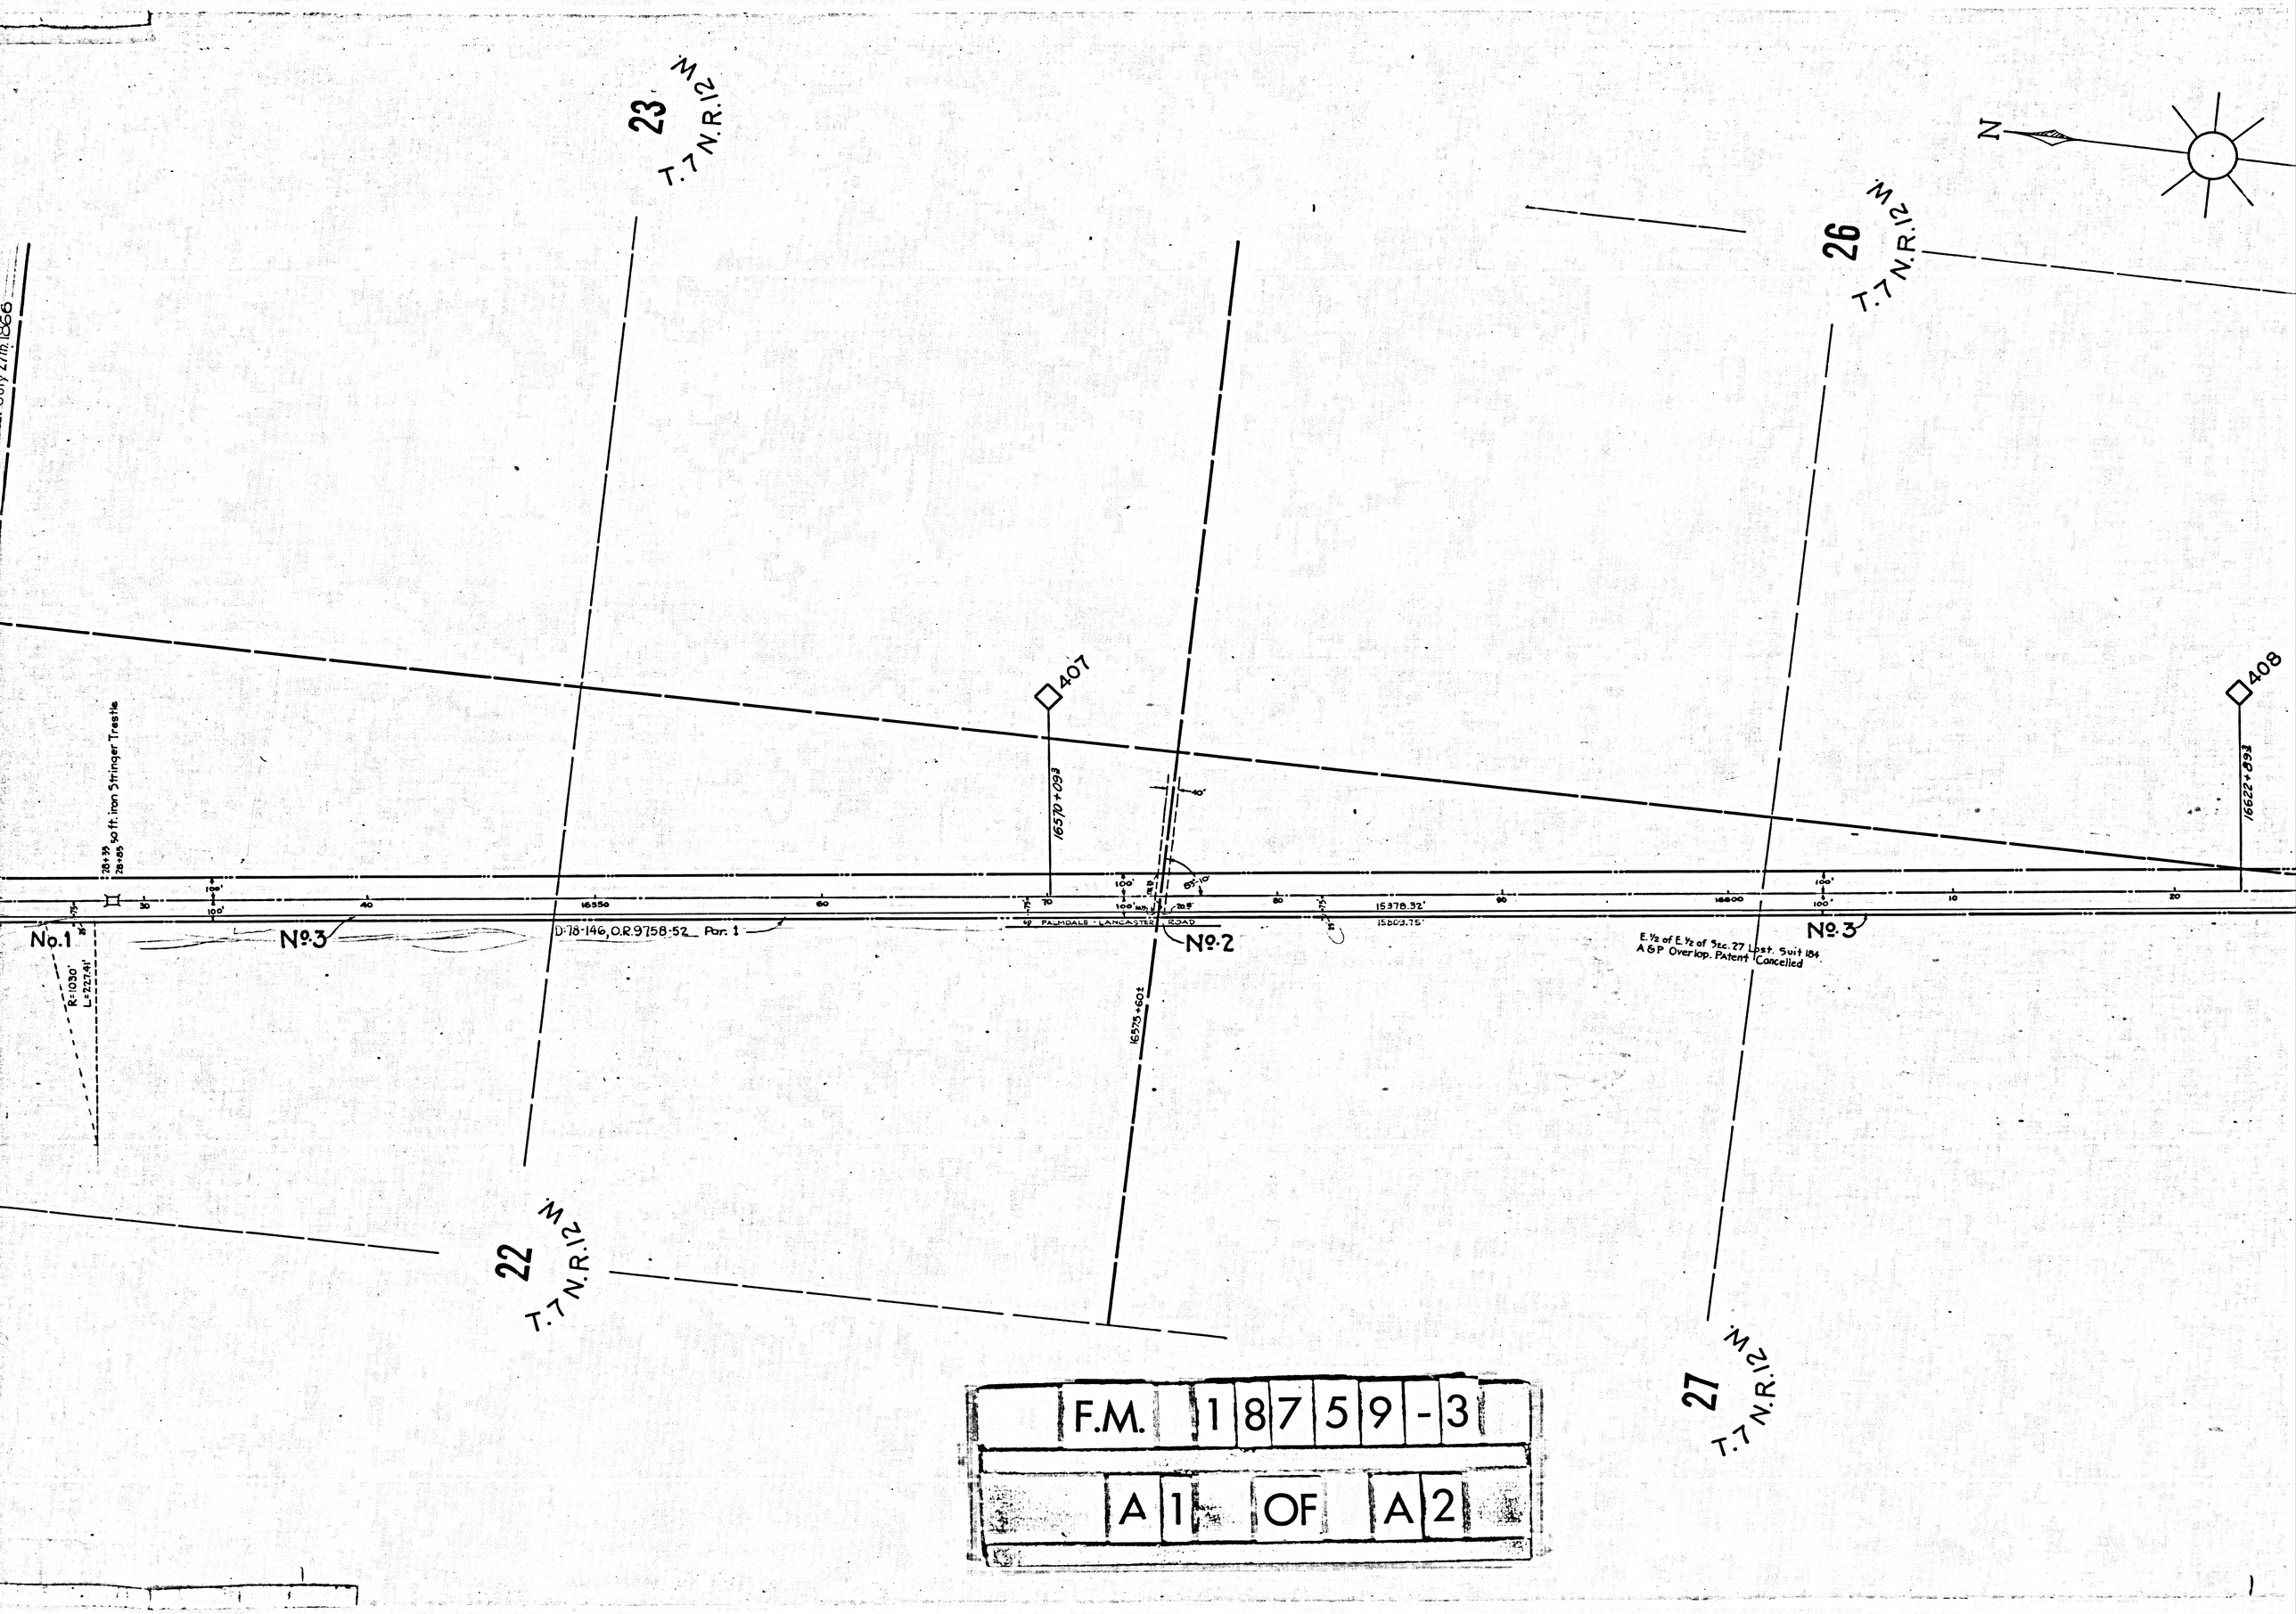

F.M. 18759-3

A1 OF A2

SCHEDULE OF PROPERTY

No.	Grantor	Grantee	Instru.	Date	Record	Cust'd. No.	Acres	Remarks
1	U.S. Government	Southern Pacific R.R. Co.	Act of Cong.	March 3, 1871			96.970	
2	S.P.R.R. Co. & S.P. Co.	County of Los Angeles	License Agreem't	July 17, 1928	D.B. 6709-310	31669		6043 sq. ft. for highway purposes
3	S.P. Co. & S.P.R.R. Co.	" " " "	" "	Apr. 17, 1925	O.R. 3970-342 May 25, 1925	34299		9.17 ac's. for highway purposes only

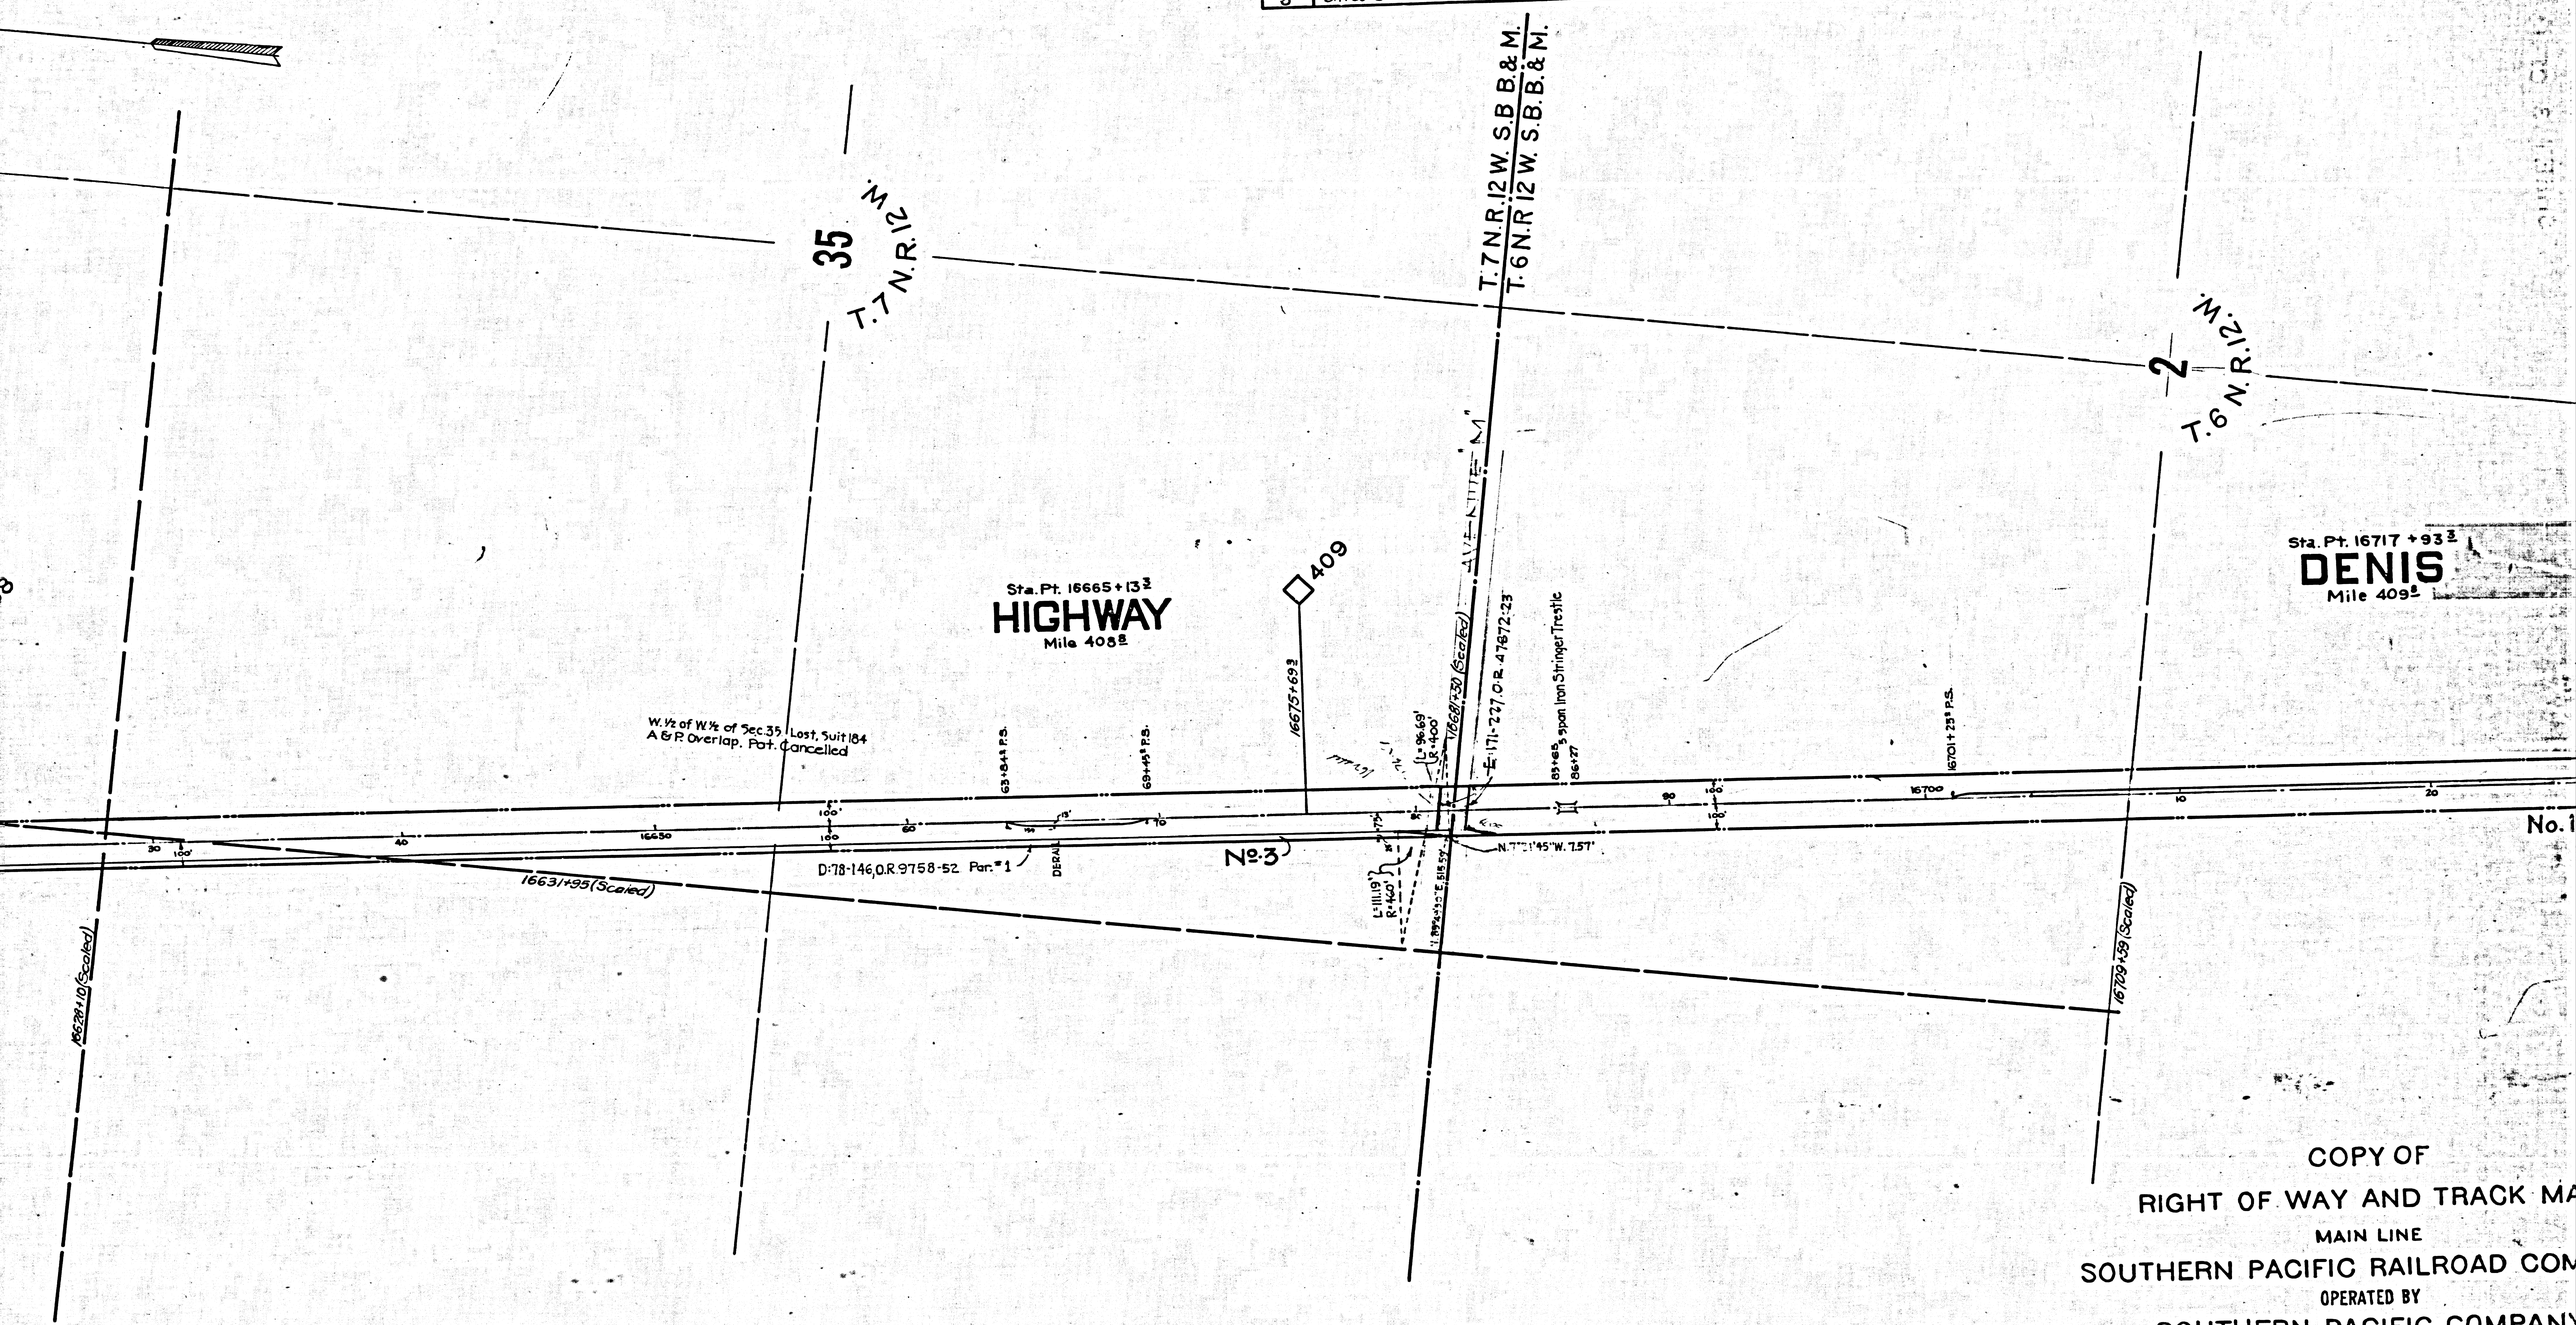

COPY OF
RIGHT OF WAY AND TRACK MA
MAIN LINE
SOUTHERN PACIFIC RAILROAD COM
OPERATED BY
SOUTHERN PACIFIC COMPANY
SAN JOAQUIN DIVISION, LOS ANGELES COUNTY, CALIFORN
FROM STATION 16517+29.3 TO STATION 16728+49
Scale: 1 inch = 400 feet
Sht 6

OFFICE OF CHIEF ENGINEER
SAN FRANCISCO, CALIFORNIA

TRACED BY R.W. ANDERSON
CHECKED BY F.C. PURCHASE
DECEMBER-1924

34
T.7 N.R.12 W.

F.M. 18759-3

A2 OF A2