DIST. REG. NO.	STATE	FEDERAL PROJECT NO.	EFFECTIVE DATE	SHEET NO.	TOTAL SHEETS
7	CALIF.	I-210-1(27)30	12-5-60	11	

DISTRICT R/W AGENT — BUREAU OF PUBLIC ROADS — DATE

TRACT 23376
M.B. 613-30/31

R.S. 80/97
Portion of Parcel 1

ADDITION NO. 2 TO MONROVIA TRACT
Block 16
M.R. 10-37

SUBDIVISION OF RANCHO AZUSA de DUARTE
Lot 4
M.R. 6-80/82

T. 1N., R. 11W. S.B.M.

CENTRAL AVE.
ALLEY
CALIFORNIA AVE.
FRONTAGE RD.
SHAMROCK AVE.
INTERSTATE
UNDERCROSSING
Storage Yard
Retaining Wall
Parking Area
Por. Lot J
Por. Lot K
R/W Line
Easement for Driveway & Public Utilities
℄ RTE. 210 FWY.

FOR CONTINUATION SEE MAP NO. F-1224-5

FOR CONTINUATION SEE MAP NO. F-1225-2

PARCEL NO.	GRANTOR OR GRANTEE	AREA* TO BE ACQUIRED	AREA* EXCESS	AREA* TOTAL	INST	RECORDING DATA DATE	RECORDING DATA O.R.
B2564	So Calif Edison Co	22,444		198,198	Fee	12-19-69	04586-540
B2565	So Calif Edison Co	169,007		169,007	Fee	8-2-65	D2998-754
B2566	Mohawk Realty Corp et al	38,770		38,770	Fee Misc.	12-16-65	D3148-789
B2567	F C Johnston, et ux	2931		137,406	Fee	10-3-66	D3443-963
B2568	R L Walker, et ux	14,014		16,572	Fee	4-25-66	D3281-654
B2569	Mohawk Realty Corp	249,789	38,836	249,789	Fee	4-13-65	D2866-513
Rel 668	St. to the City of Monrovia				Rel	2-21-69	BK 3165 PG 165
OB2569	State to Tripe Realty Corp				OD	7-25-69	D4446-805/806
Rel 672	St to City of Monrovia				Rel	5-30-70	69-072672

REVISION DATES			
REV. BY	DATE	REV BY	DATE

STATE OF CALIFORNIA
TRANSPORTATION AGENCY — DEPARTMENT OF PUBLIC WORKS
DIVISION OF HIGHWAYS
07-L.A.-210-PM 34.4

R/W MAP

CALIFORNIA AVE. TO SHAMROCK AVE.

SCALE 1"=50'
DRAFT BJA
RWPE Westby
FILE NO F-1225-1
DATE 12-6-68
APPROVED Weatherholt

LEGEND: ACCESS DENIAL LINE ..... TOP OF CUT ----- TOE OF FILL
* UNLESS OTHERWISE NOTED ALL AREAS ARE IN SQUARE FEET
IF MORE THAN ONE BEARING AND DISTANCE ARE SHOWN FOR A LINE, THE ONE IN PARENTHESES IS PREVIOUS RECORD

FM 21652-1

11584C-8496C-20027-C

FOR CONTINUATION SEE MAP NO. F-1225-3

D.P.R. REG. NO	STATE	FEDERAL PROJECT NO.	EFFECTIVE DATE	SHEET NO.	TOTAL SHEETS
7	CALIF	F210-1(27)30	12-9-60	12	

DISTRICT R/W AGENT BUREAU OF PUBLIC ROADS DATE

FOR CONTINUATION SEE MAP NO. F-1225-1

FOR CONTINUATION SEE MAP NO. F-1226-2

AVE. — CENTRAL — AVE. — WASH — AVE. — MOUNTAIN AVE.

SHAMROCK — UNDERCROSSING — CITY OF MONROVIA — CITY OF DUARTE — UNDERCROSSING

SUBDIVISION OF RANCHO AZUSA de DUARTE

Lot 14 — Lot 3

Sec. 25 — Sec. 36

T. 1N., R.11W. S.B.M.

M.R. 6-80/82

℄ RTE. 210 FWY.

R/W Line

SAWPIT

L.A.C.F.C.D.

INTERSTATE

PARCEL NO.	GRANTOR OR GRANTEE	AREA* TO BE ACQUIRED	AREA* EXCESS	AREA* TOTAL	INST	RECORDING DATA DATE	RECORDING DATA O.R.
B2572	Avon Products Inc	16,176		437,990	fee	6-24-66	D3345-954
B2573	Consolidated Electrodynamics Corp	12,695		240,504	fee	12-28-62	D1868-222
B2574	Consolidated Electrodynamics Corp	141,310		141,310	fee	12-28-62	D1868-222
B2575	LACFCD	26,271			W.M. 18 & 19	6-24-66	D3345-865
B2576	Avon Products, Inc	18,889		307,440	Fee	8-2-66	D3385-669
B2577	E E Jensen et al	774		48,065	fee	2-4-66	D3198-320
B2578	B C Beseke et al	17,645		63,876	Lse. 25 yrs	2-8-67	D3559-589
B2579	Calif Water & Tel Co	217,814		217,814	fee	5-10-61	D1816-844
Rel. 668	St. to City of Monrovia				Rel.	2-27-65	3625-162 & 3626-52

REVISION DATES

REV. BY	DATE	REV. BY	DATE

STATE OF CALIFORNIA

TRANSPORTATION AGENCY DEPARTMENT OF PUBLIC WORKS

DIVISION OF HIGHWAYS

07-L.A.-210-PM 34.6

R/W MAP

SHAMROCK AVE. TO MOUNTAIN AVE.

SCALE 1"=50'
DRAFT BJA
RWPE Westby

FILE NO. F-1225-2
DATE 12-6-68
APPROVED Weatherholt

LEGEND: ACCESS DENIAL LINE ..... TOP OF CUT ----- TOE OF FILL

* UNLESS OTHERWISE NOTED ALL AREAS ARE IN SQUARE FEET

IF MORE THAN ONE BEARING AND DISTANCE ARE SHOWN FOR A LINE, THE ONE IN PARENTHESES IS PREVIOUS RECORD

FM 21652-2

8496C-15276C-20026-C

DPR REQ NO 7	STATE + CALIF	FEDERAL PROJECT NO	SHEET NO	TOTAL SHEETS

DISTRICT R/W AGENT BUREAU OF PUBLIC ROADS DATE

PARCEL NO	GRANTOR OR GRANTEE	AREA * ACQ	EXCESS	TOTAL	INST	RECORDING DATA DATE	OR
61984	Webber, et al ♣ ♦	3.845Ac.		3.845Ac.	Fee	12-23-70	04924-316
62526	Wigodsky	13,349		13,349	Fee	12-23-70	04924-364

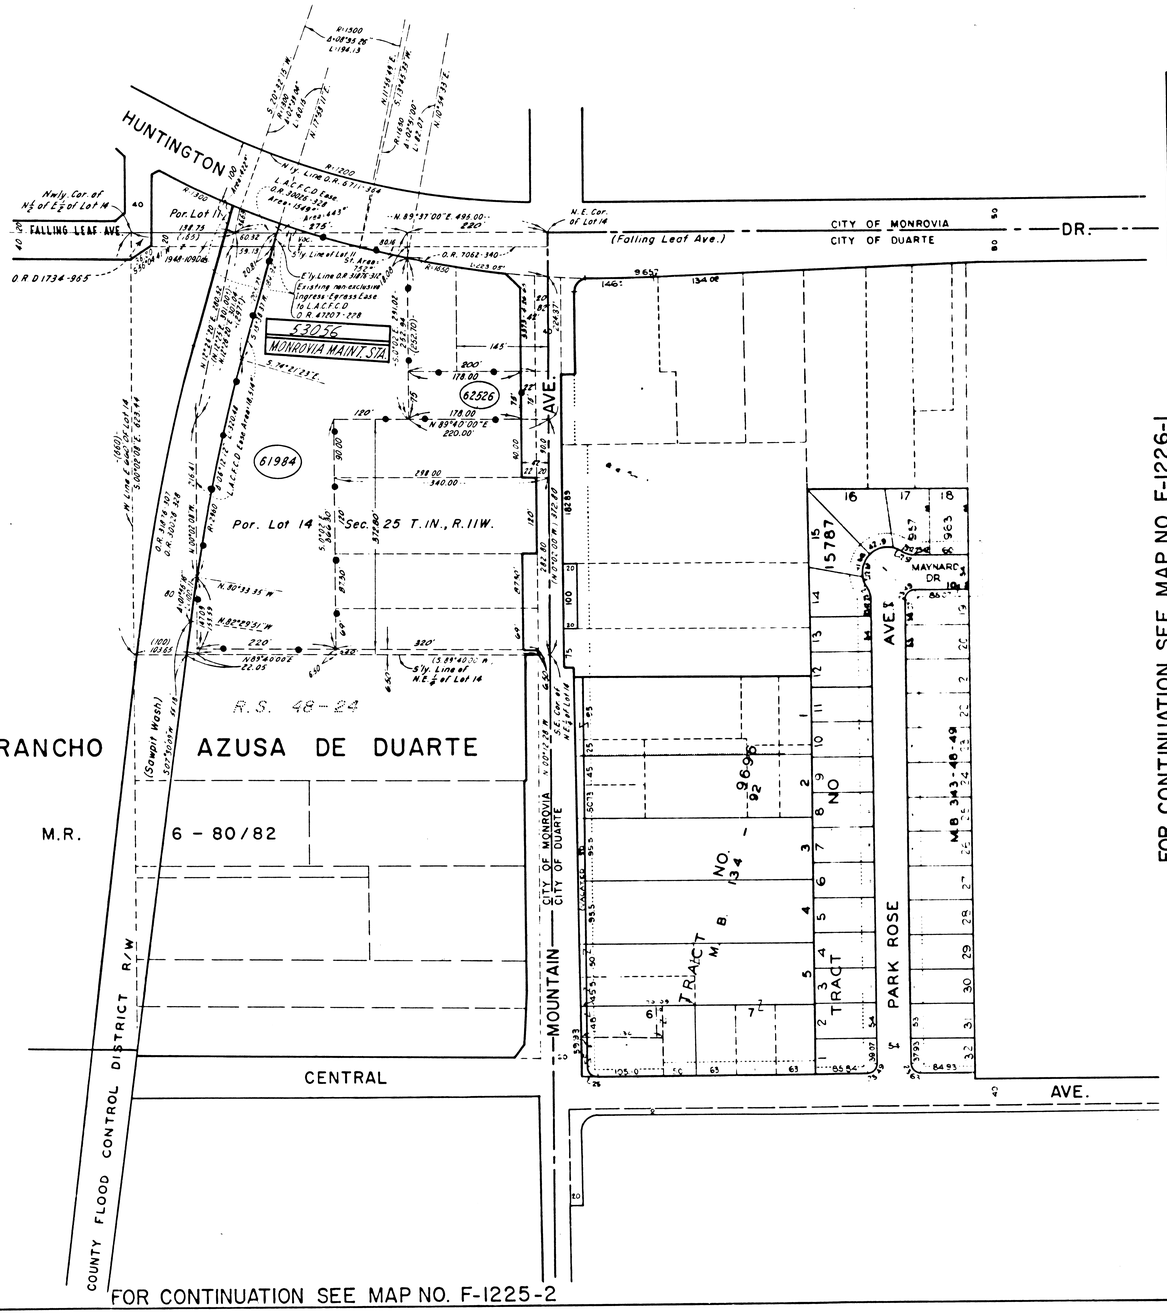

FOR CONTINUATION SEE MAP NO. F-1226-1

ISSUE DATE
4-20-70
2-7-72

STATE OF CALIFORNIA
TRANSPORTATION AGENCY — DEPARTMENT OF PUBLIC WORKS
DIVISION OF HIGHWAYS

R/W MAP
NO. F-1225-3
07-LA-210-34.6

SCALE 1"=100' DATE 2-27-70
R W P E Friedberg SR Berg

LEGEND: ACCESS DENIED ✦ EXCLUDES STREET AREA
Special Use Area * AREA IN SQUARE FEET UNLESS OTHERWISE NOTED
PREVIOUS RECORD DATA INCLUDES EASEMENT AREA

FM21652-3