Filed August 1st 1895
C.A. Luckenbach
City Clerk.
By C.L. Wilde - Deputy.

Confirmed and adopted by Council
Oct. 8th 1895.
C.A. Luckenbach - City Clerk
By C.L. Wilde - Deputy.

MAP
OF THE
ASSESSMENT DISTRICT
FOR THE
OPENING, WIDENING AND EXTENDING
OF
TWELFTH STREET
BETWEEN
WESTLAKE AVE & ALVARADO STREET

C.S. COMPTON CITY ENG. JUNE 1895

Scale; 100 ft. to 1 inch.

Acknowledged. Oct. 11, 1895.
C.A. Luckenbach - City Clerk.
By C.L. Wilde - Deputy.

Exhibit "A"

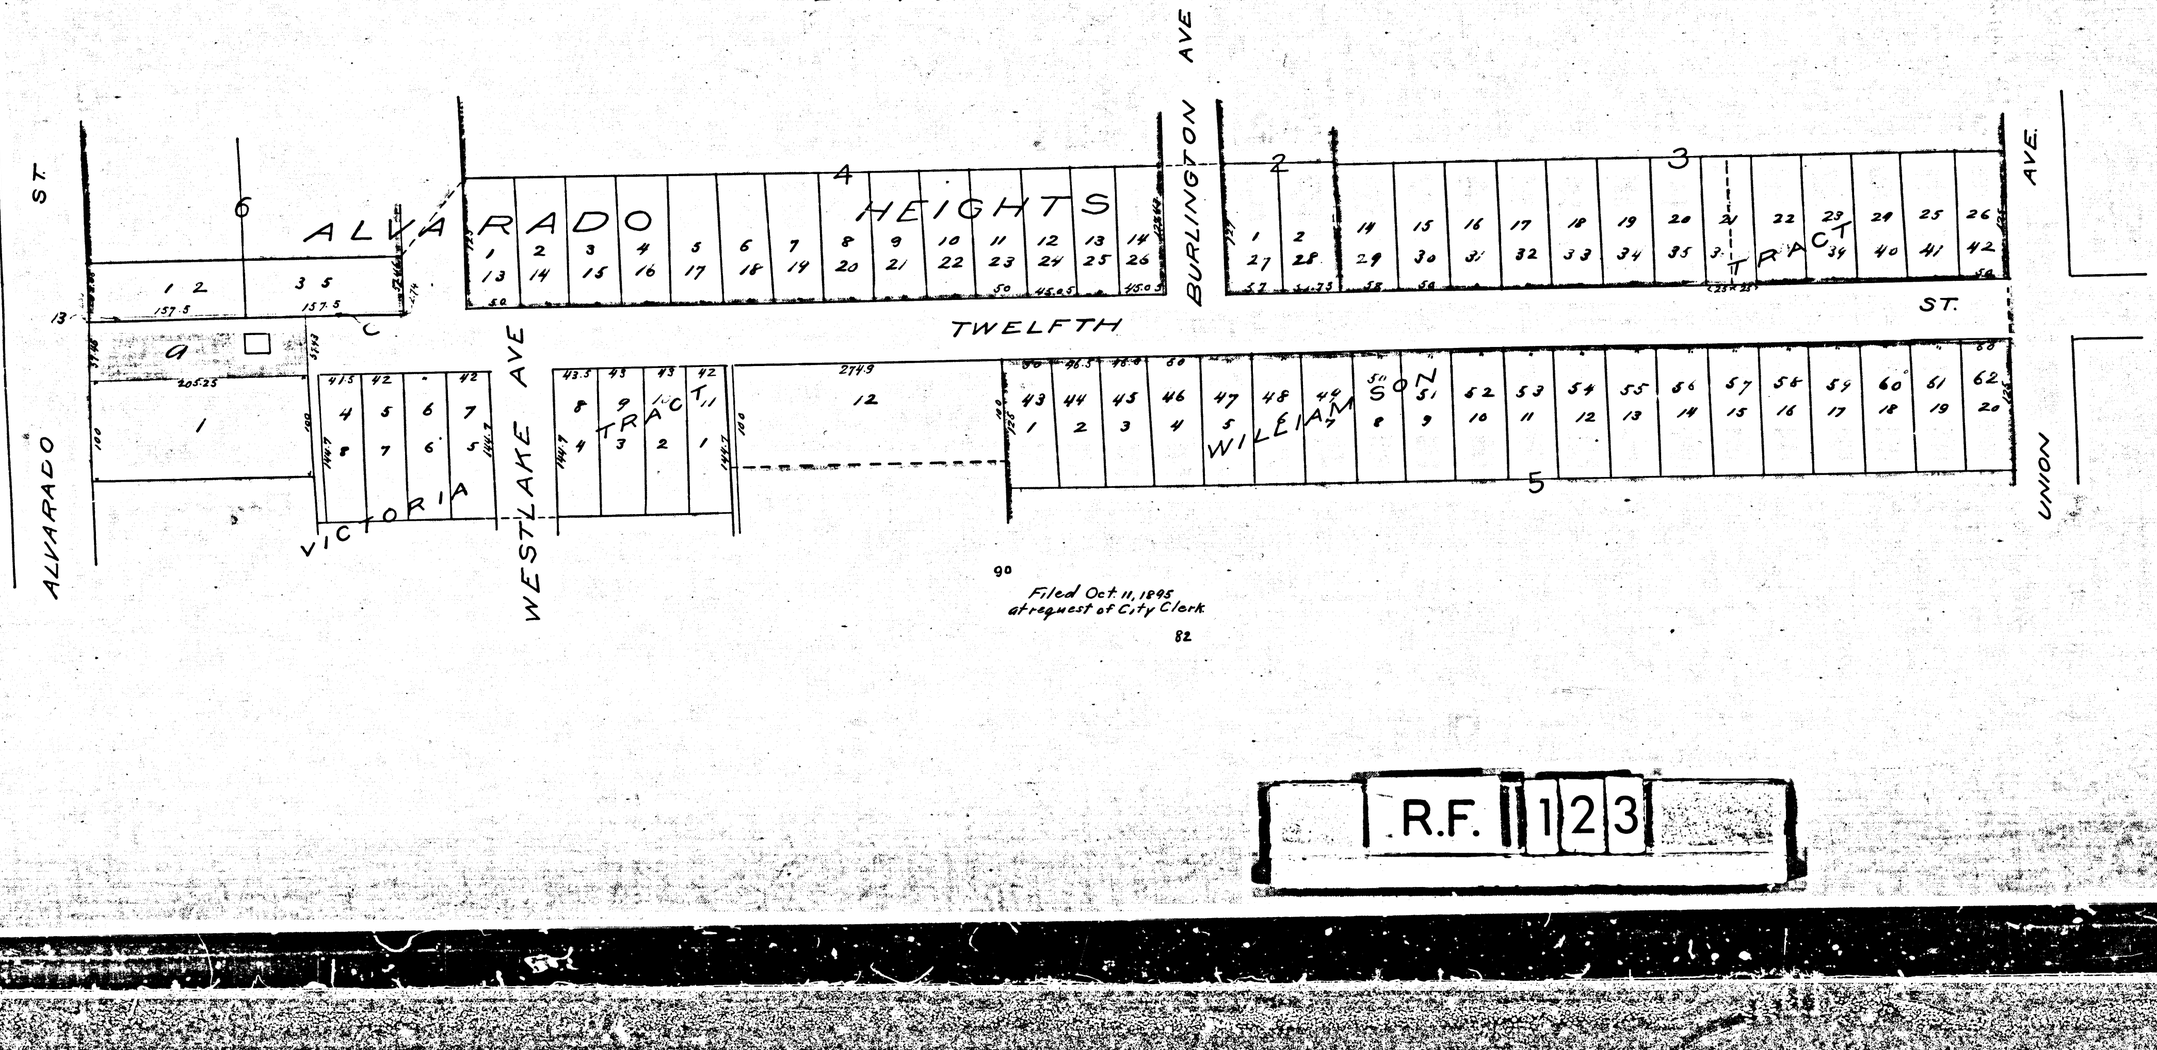

Filed Oct. 11, 1895
at request of City Clerk.

R.F. 123