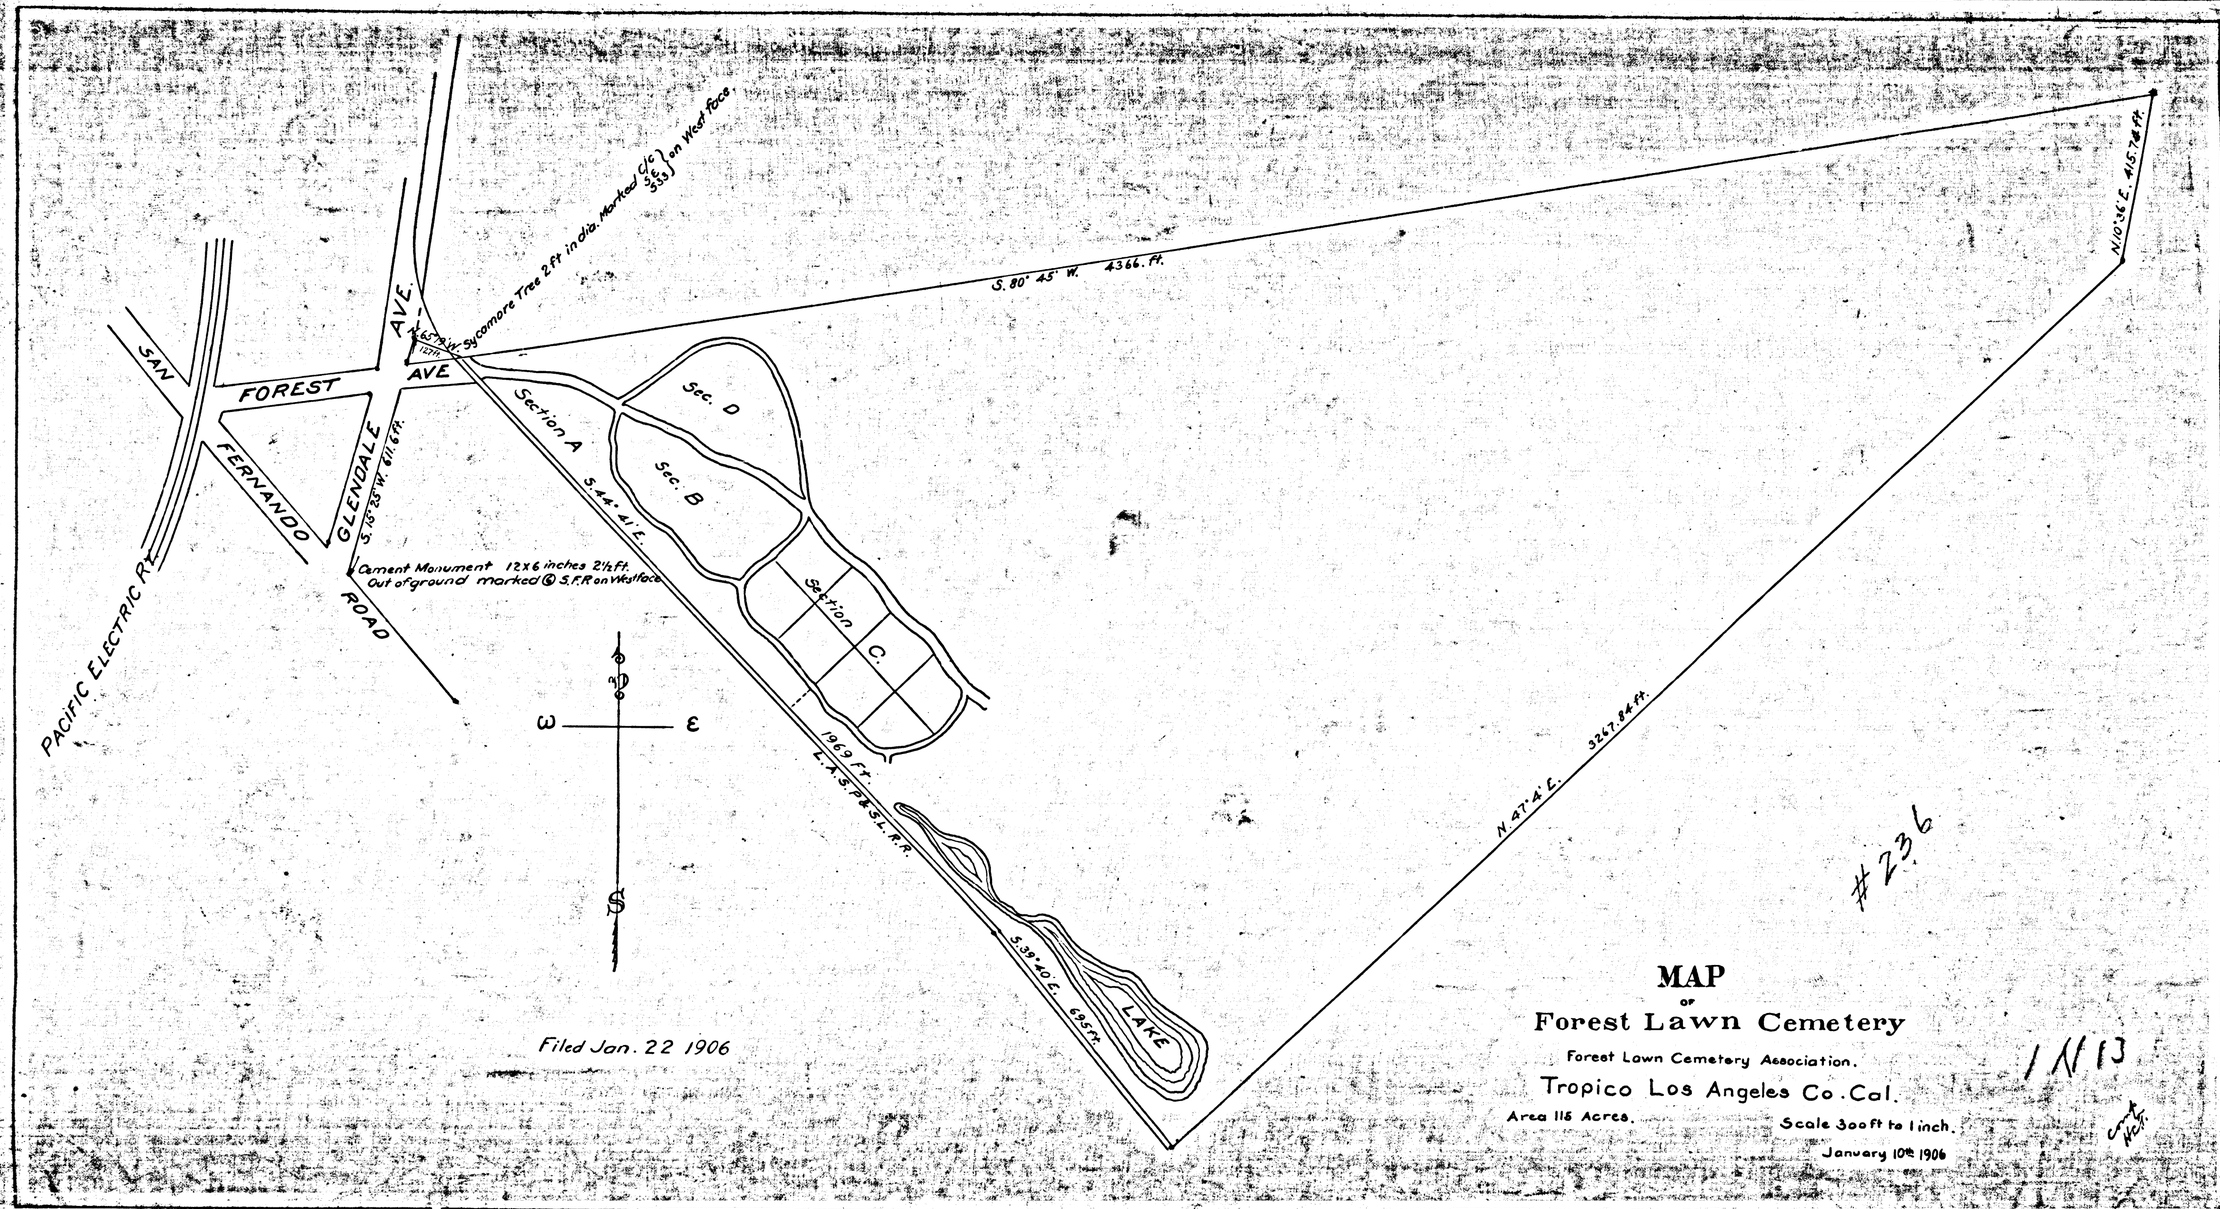
Sycamore Tree 2 ft in dia. Marked (C/C S.F.L.) on West face
S. 80° 45' W. 4366. ft.
N. 10° 36' E. 415.78 ft.
N. 47° 4' E. 3247.84 ft.
S. 39° 40' E. 695 ft.
1969 ft.
L.A.S.P.&S.L.R.R.
LAKE
Section A
Sec. B
Sec. D
Section C.
S. 44° 41' E.
S. 65° 23' W. 611.6 ft.
Cement Monument 12 x 6 inches 2½ ft. Out of ground marked (S.F.R.) on West face
SAN FERNANDO ROAD
FOREST LAWN AVE
GLENDALE AVE.
PACIFIC ELECTRIC R.R.
N. 65° W.
W
E
S
Filed Jan. 22 1906
MAP
of
Forest Lawn Cemetery
Forest Lawn Cemetery Association.
Tropico Los Angeles Co. Cal.
Area 115 Acres.
Scale 300 ft to 1 inch.
January 10th 1906
#236
1N13

R.F. 236