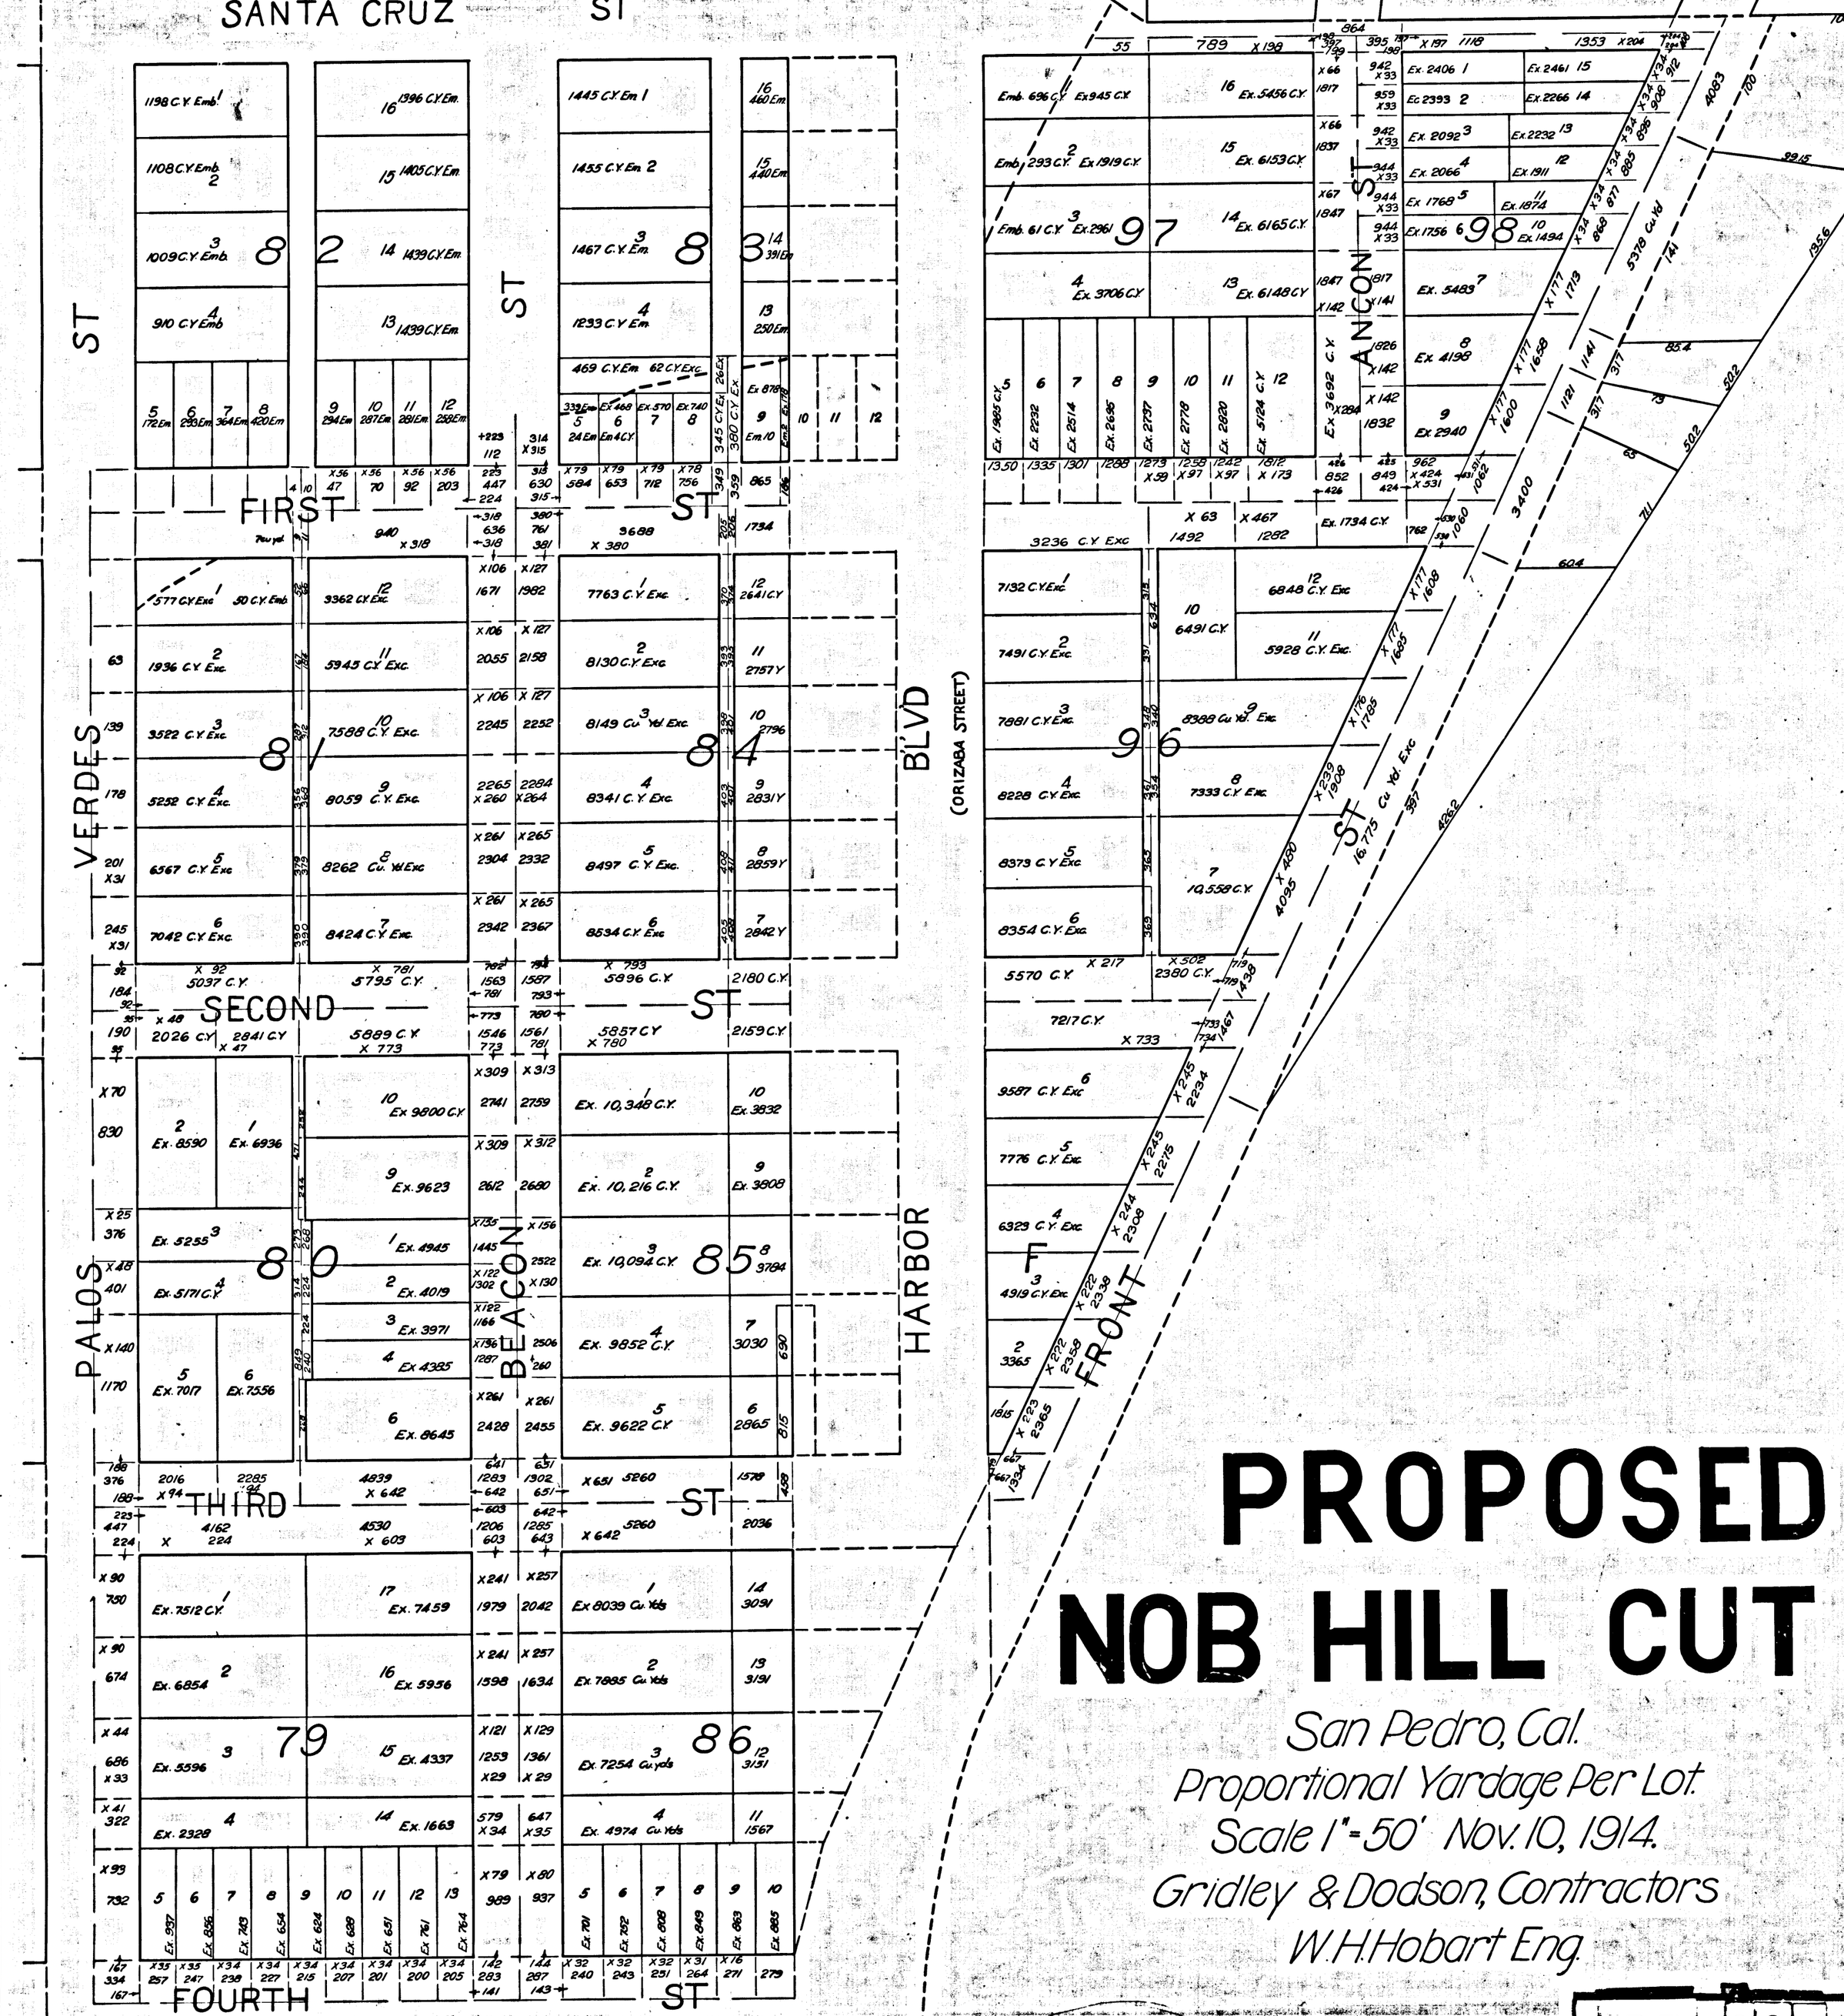
SANTA CRUZ ST
FIRST ST
SECOND ST
THIRD ST
FOURTH ST
VERDES ST
PALOS ST
BEACON ST
HARBOR BLVD
(ORIZABA STREET)
BANCON ST
FRONT ST
PROPOSED
NOB HILL CUT
San Pedro, Cal.
Proportional Yardage Per Lot.
Scale 1" = 50' Nov. 10, 1914.
Gridley & Dodson, Contractors
W.H. Hobart Eng.
R.F. 323
Filed Nov. 24 1914
R.F. 323