12/81

BOOK 12 PAGE 81

DIST	COUNTY	ROUTE	POST MILES	SHEET NO	TOTAL SHEETS
07	LA	10	18.7/19.7	5	6

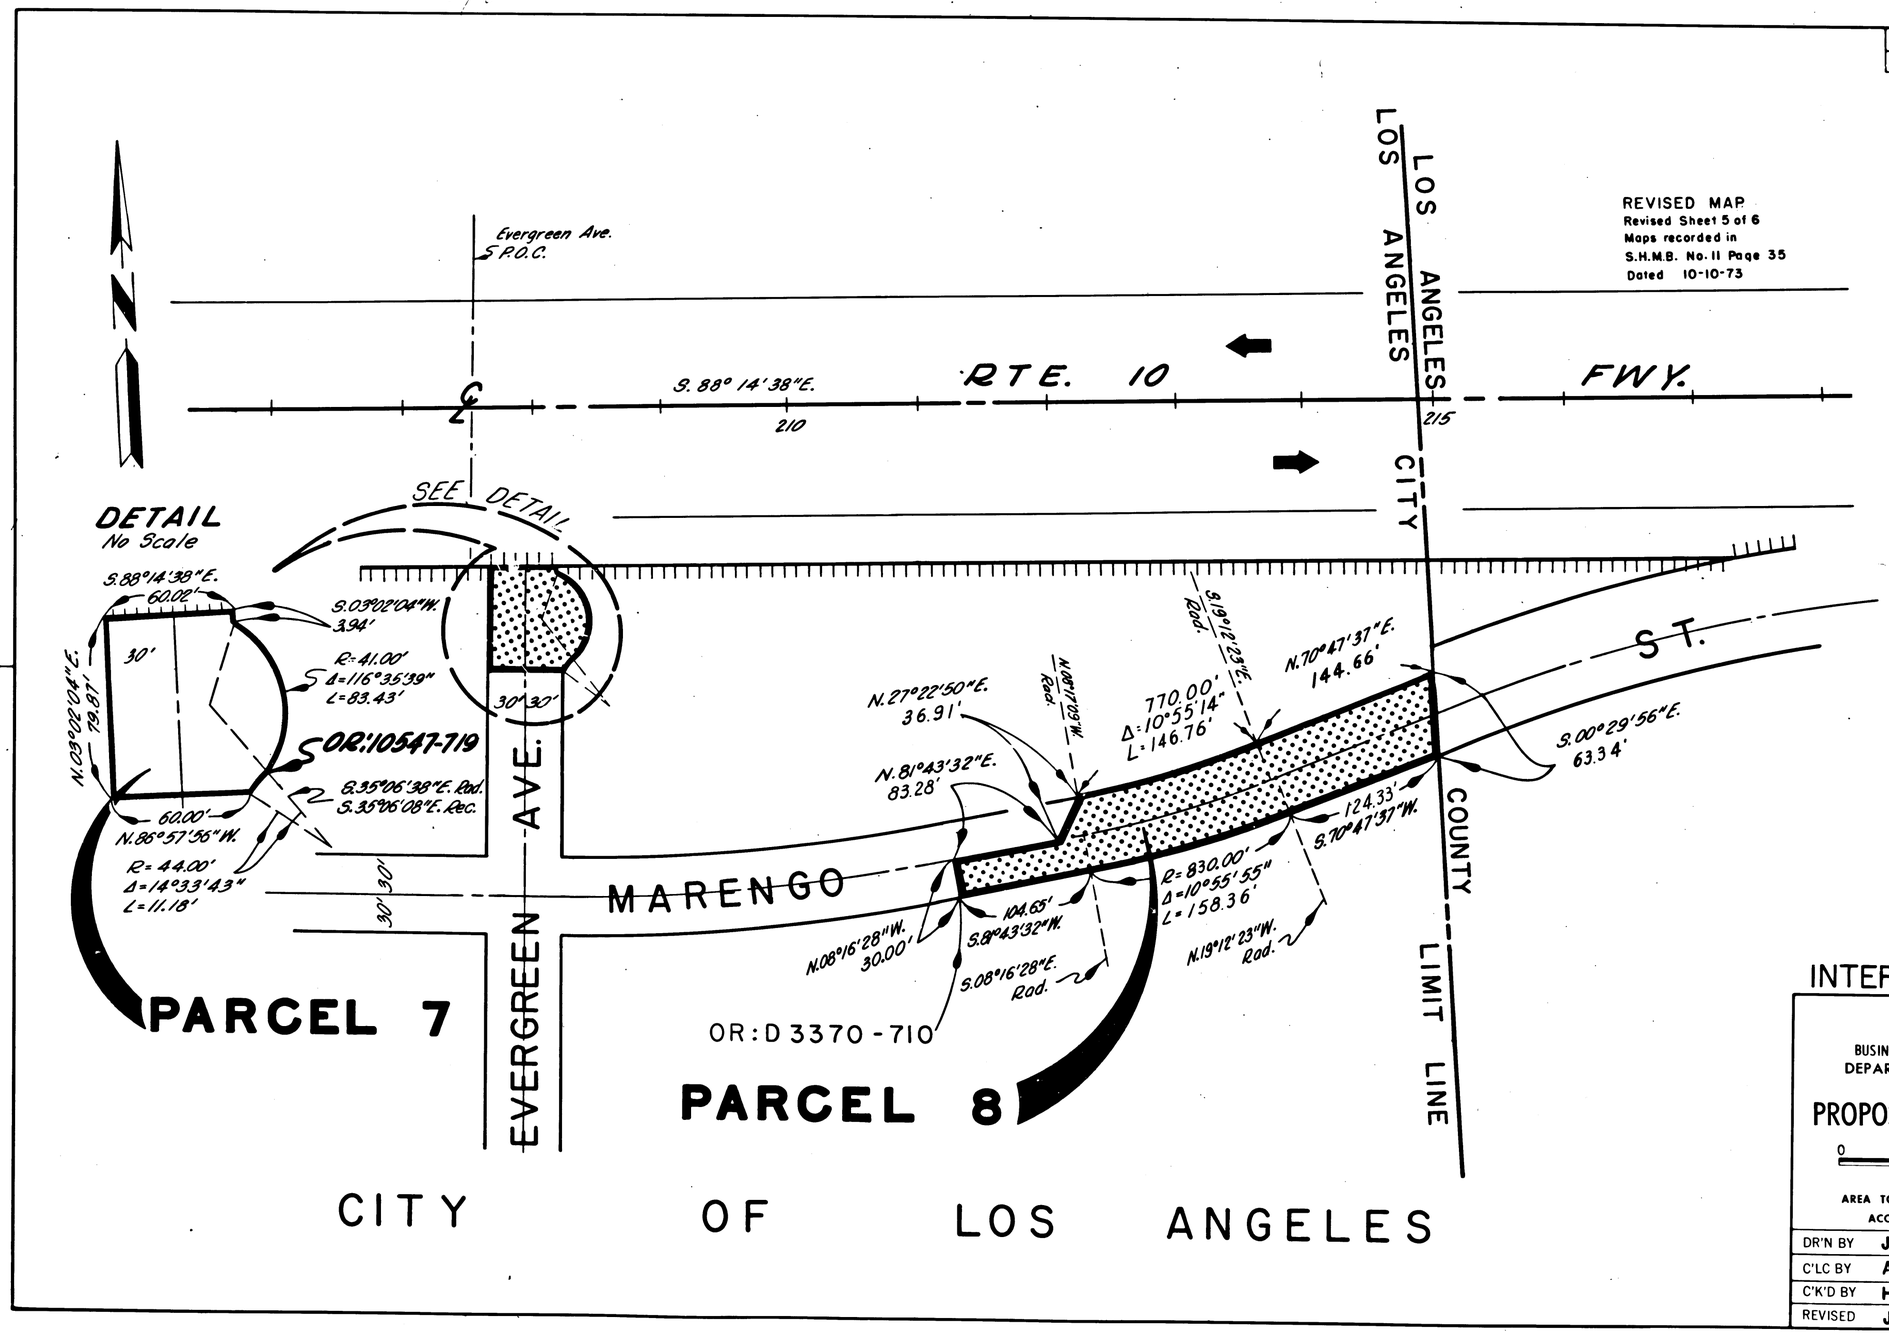

REVISED MAP
Revised Sheet 5 of 6
Maps recorded in
S.H.M.B. No. 11 Page 35
Dated 10-10-73

C.B. Apablaza
SENIOR ENGINEER,
RIGHT OF WAY ENGINEERING
REGISTERED CIVIL ENGINEER NO. 14734

12-9-74
DATE

Recorded in the Office
of the County Recorder
LOS ANGELES COUNTY

S.H.M.B. No. Pg.
3045

FILED
AT REQUEST OF
DEPT. OF PUBLIC WORKS
DEC. 12, 1974
1 MIN. PAST 2 P.M.
IN BOOK 12
AT PAGE 81
OF STATE HIGHWAY MAPS
LOS ANGELES COUNTY, CALIF.
COUNTY RECORDER
BY Joseph J. Kuntas
Deputy

INTERSTATE

STATE OF CALIFORNIA
BUSINESS AND TRANSPORTATION AGENCY
DEPARTMENT OF TRANSPORTATION

PROPOSED RELINQUISHMENT

0 50 100 150 200

AREA TO BE RELINQUISHED
ACCESS PROHIBITED

DR'N BY	J. Q.	R/W MAP NO.	F1850-10
C'LC BY	A. M.	CONTRACT NO.	07-039204
C'K'D BY	H. L.	REL-882	
REVISED	J. V.		

COUNTY ENGINEER'S COPY