BOOK 19 PAGE 65

96-699224
96-699224

FILED
AT REQUEST OF
DEPT OF PUBLIC WORKS
MAY 01 1996
01 PAST 10 AM
IN BOOK 19
AT PAGE 65
OF STATE HIGHWAY MAPS
LOS ANGELES COUNTY, CA
Registrar-Recorder/County Clerk
BY [signature]
Deputy

STATE	FEDERAL PROJECT NO.
CALIF	

DIST	COUNTY	ROUTE	POST MILES	SHEET NO.	TOTAL SHEETS
07	LA	27	3.8	1	1

RIGHT OF WAY PROJECT SURVEYOR
PROFESSIONAL LAND SURVEYOR
5/2/96
APPROVAL DATE

LICENSED LAND SURVEYOR
CHUCK KARAYAN
Exp. 9-30-96
No. 6223
STATE OF CALIFORNIA

STATE OF CALIFORNIA
DEPARTMENT OF TRANSPORTATION

DEPARTMENT OF TRANSPORTATION

RIGHT OF WAY MAPS OF

STATE HIGHWAY

IN THE COUNTY OF LOS ANGELES, ALONG TOPANGA CANYON BLVD., BETWEEN GRAND VIEW DR. AND FERNWOOD PACIFIC DR.

(IN COMPLIANCE WITH SECTION 128 & 129 OF THE STREET AND HIGHWAY CODE)

RECORDED IN THE OFFICE OF COUNTY RECORDER OF LOS ANGELES

S.H.M.B. NO. PG.
DATE

LOCATION MAP

300 0 300 600 900
SCALE IN FEET

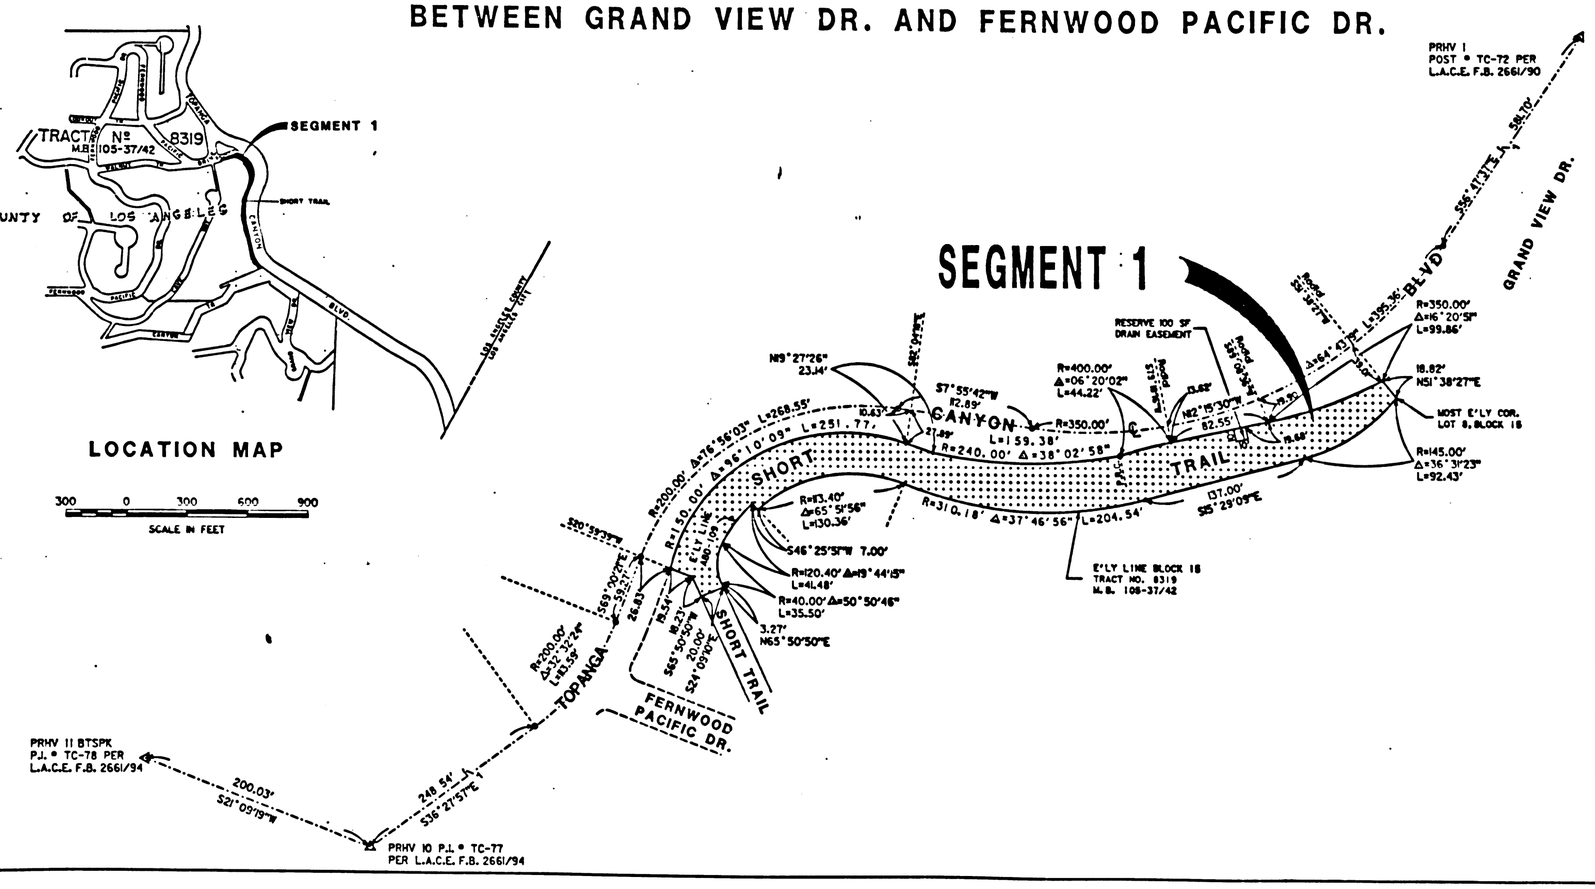

NOTE:
FIELD SURVEY PER CALTRANS SURVEY REQUEST 95-140.

STATE OF CALIFORNIA
BUSINESS AND TRANSPORTATION AGENCY
DEPARTMENT OF TRANSPORTATION

PROPOSED RELINQUISHMENT

0 50 100 150 200

AREA TO BE RELINQUISHED
ACCESS PROHIBITED

DR'N BY dM	R/W MAP NO. P2 4187-1
C'LC BY AM	CONTRACT NO.
C'K'D BY AG	REL 1184
REVISED	