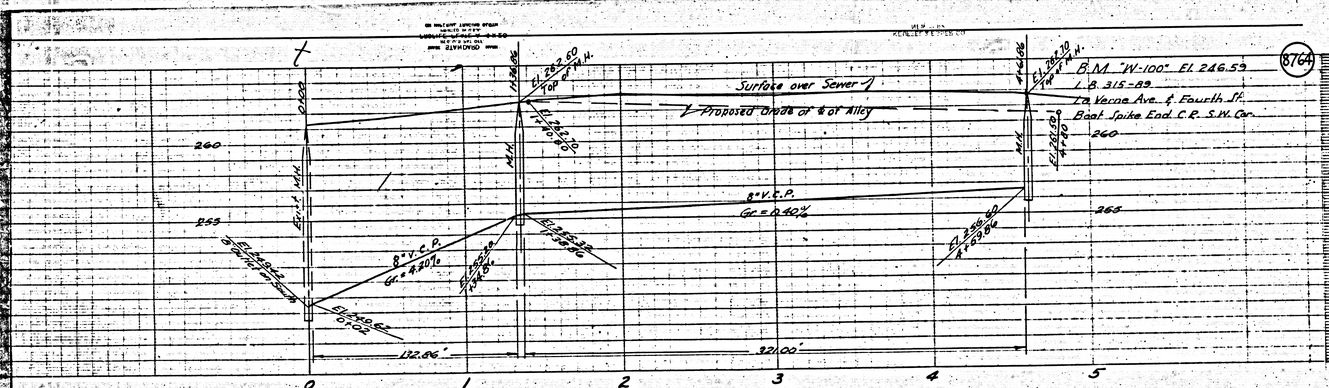

USE STANDARD STRENGTH PIPE EXCEPT AS NOTED.
USE CEMENT MORTAR FOR ALL VITRIFIED CLAY PIPE JOINTS.
EXCAVATE FOUR FEET OF SEWER AT POINTS OF INTERFERENCE WITH PIPES AS PER S-415.
CONSTRUCT HOUSE CONNECTIONS WITH ¼" RISE PER FOOT TO THE PROPERTY LINE.

ALL STRUCTURES SHALL BE BRICK SEWER STRUCTURES AS PER PLAN NO. S-106.
USE STANDARD MANHOLE FRAMES AND COVERS AS PER PLAN NO. S-117.

RESURFACE ALL TRENCHES WITHIN PAVED AREA TO MEET LOS ANGELES COUNTY ROAD DEPT. OR STATE HIGHWAY REQUIREMENTS.

NO REVISIONS SHALL BE MADE IN THESE PLANS WITHOUT APPROVAL OF THE COUNTY ENGINEER.
NO REPRESENTATIVE OF THE COUNTY ENGINEER WILL SURVEY OR LAY OUT ANY PORTION OF THE WORK.
THE OWNER OR HIS AUTHORIZED REPRESENTATIVE SHALL FURNISH THE COUNTY ENGINEER WITH GRADE SHEETS AND STATIONS OF ALL HOUSE CONNECTIONS AND Y BRANCHES, AND SHALL PROVIDE STAKES FOR THEM AT THEIR PROPER LOCATIONS WITH STATIONING PLAINLY MARKED. ANY CHANGE OF LOCATION SHALL BE REQUESTED IN WRITING BY THE OWNER OR HIS REPRESENTATIVE.

PROFILE ALIGNMENT AND GRADE OF

SANITARY SEWERS

TO BE CONSTRUCTED IN

ALLEY IN TRACT NO. 10665

PRIVATE CONTRACT NO. 982
W. S. 36

SHEET ONE OF ONE SHEET

SCALE: VERT. 1"=5' HORIZ. 1"=40'

PREPARED IN THE OFFICES OF
KEMMERER ENG. CO.
BY: John M. Kenneth
REG. C. E. NO. 172

FOR LEGEND
SEE PLAN NO. S-2-64

NOTE:
GRADES TO WHICH THIS IMPROVEMENT IS TO BE CONSTRUCTED ARE SHOWN ON PLANS AND PROFILES. GRADE POINTS FOR TOP OF CURB, CENTER LINE OF STREET OR CENTER LINE OF ALLEY ARE SHOWN BY CIRCLES ON PROFILES. AT ALL POINTS BETWEEN DESIGNATED POINTS THE GRADE SHALL BE ESTABLISHED SO AS TO CONFORM TO A STRAIGHT LINE DRAWN BETWEEN SAID DESIGNATED POINTS.
ELEVATIONS ARE IN FEET ABOVE U. S. G. S. DATUM OR MEAN SEA LEVEL.
THIS DRAWING AND THE DATA HEREON ARE HEREBY MADE A PART OF THE SPECIFICATIONS.
WORK SHALL BE CONSTRUCTED ACCORDING TO SPECIFICATIONS ON FILE IN THE OFFICE OF THE COUNTY ENGINEER.
WORK SHALL BE PROSECUTED ONLY IN THE PRESENCE OF THE COUNTY ENGINEER.
BEFORE WORK CAN BE STARTED, THE CONTRACTOR MUST OBTAIN A PERMIT TO EXCAVATE IN COUNTY STREETS FROM THE L. A. COUNTY ROAD DEPT., TU 50 MAIN BLDG. AND HAND MAKE A DEPOSIT WITH THE COUNTY ENGINEER, 700 FASHION LEAGUE BUILDING, SUFFICIENT TO COVER THE COST OF CONSTRUCTION INSPECTION AND RECORD PLANS.
IF WORK IS TO BE DONE IN A STATE HIGHWAY, A PERMIT MUST BE OBTAINED FROM THE STATE OF CALIFORNIA, DIVISION OF HIGHWAYS, 906 STATE BUILDING, AFTER MAKING THE DEPOSIT WITH THE COUNTY ENGINEER.

COUNTY OF LOS ANGELES, CALIFORNIA

RECEIVED MAR 18 1949

APPROVED [signature] COUNTY ENGINEER

APPROVED [signature] CHIEF ENGINEER OF COUNTY SANITATION DISTRICTS 1 & 2

CHECKED BY Walter C. McLaren 1949
OFFICE OF COUNTY ENGINEER, REG. C. E. NO. 1267

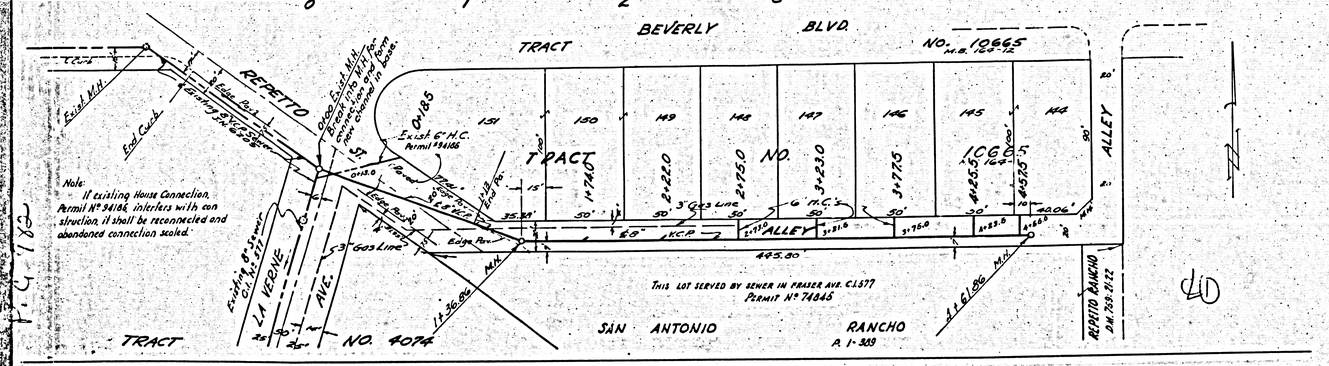
TRACT
BEVERLY
BLVD.
NO. 10665
M.B. 164-12
REPETTO
ALLEY
TRACT
NO. 10665
M.B. 164-12
ALLEY
LA VERNE
AVE.
TRACT
NO. 4074
SAN ANTONIO
RANCHO
R. 1-389
REPETTO RANCHO
D.M. 259-2122
Exist. M.H.
End Curb
Exist. 6" H.C. Permit #94186
Exist. 6" H.C.
Permit #74845
Edge Pav.
Edge Pav.
Edge Pav.
Edge Pav.
Exist. 6" Sewer C.I.S. 77
Exist. M.H.
End Curb
Note: If existing House Connection, Permit No 94186 interfers with construction, it shall be reconnected and abandoned connection sealed.
Exist. 6" Sewer C.I.S. 77
Exist. M.H.
Exist. 6" Sewer C.I.S. 77
Exist. M.H.
Exist. 6" Sewer C.I.S. 77
Exist. M.H