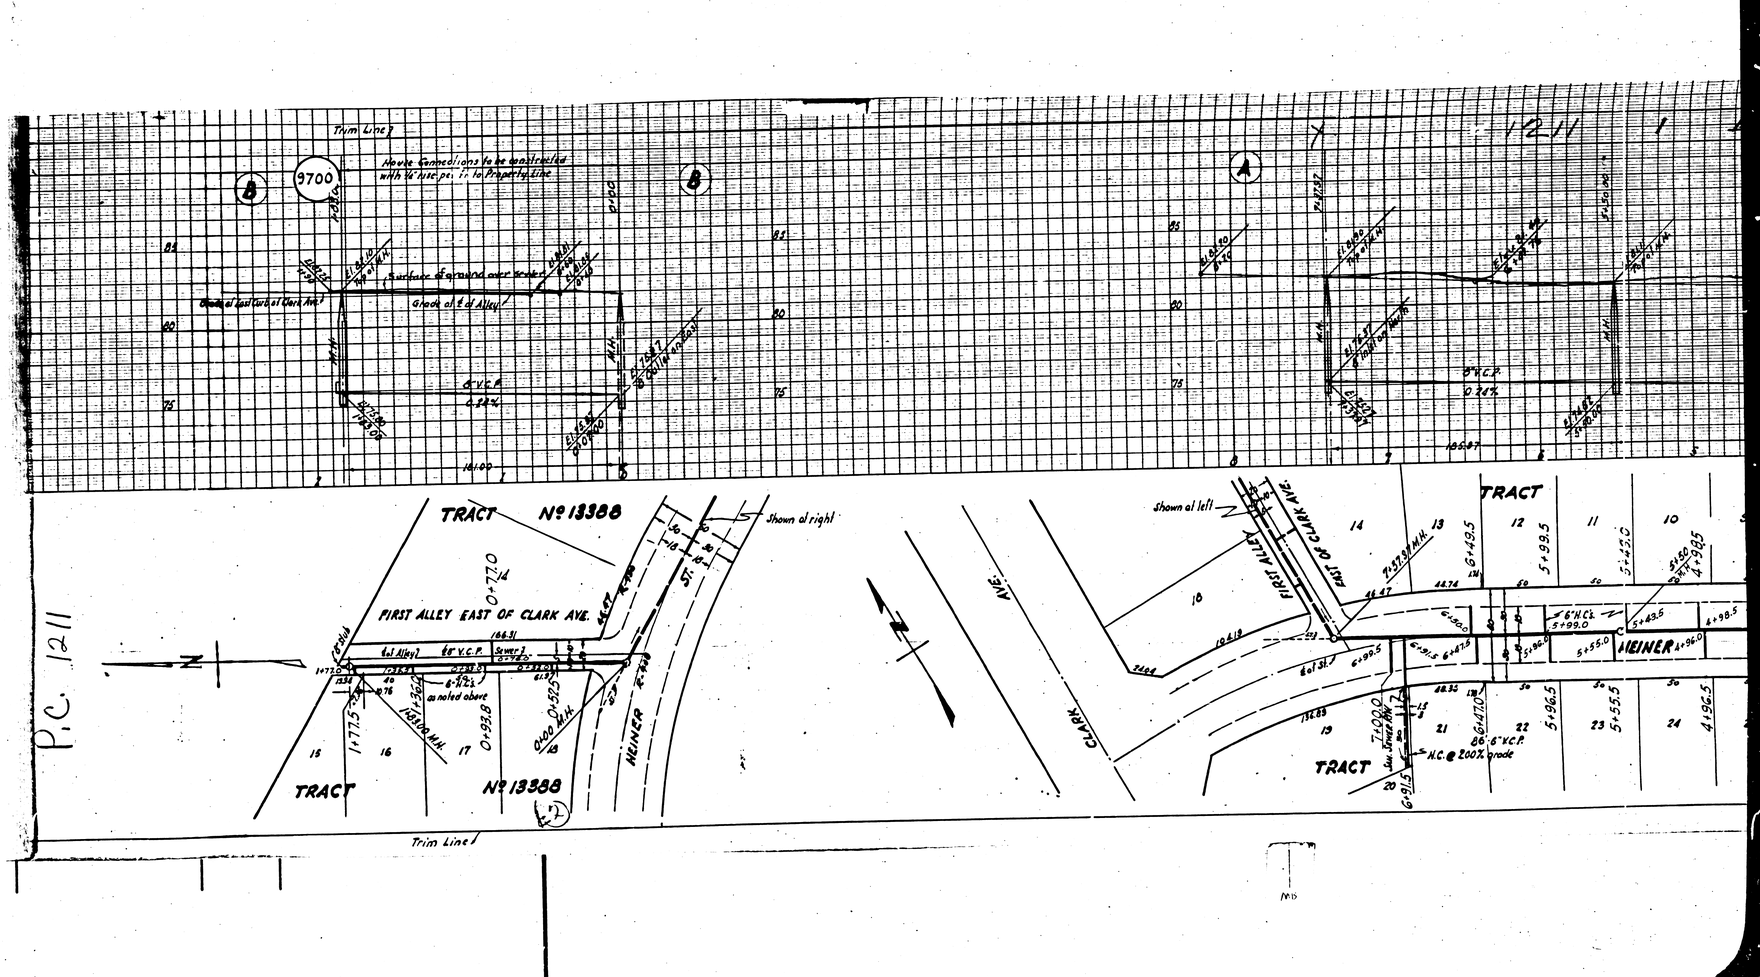
12-11
Trim Line
House Connections to be constructed with 6" first pc. in to Property line
9700
Grade at E of Alley
Surface of ground over sewer
Grade at East Curb at Clark Ave.
6" V.C.P.
0.24%
TRACT
No 13388
FIRST ALLEY EAST OF CLARK AVE.
Shown at left
Shown at right
HEINER
CLARK AVE.
TRACT
No 13388
TRACT
P.C. 1211
Trim Line