15,054

Trim Line

PROFILE ALIGNMENT AND GRADE OF
SANITARY SEWERS
TO BE CONSTRUCTED IN
WEDGEWOOD STREET
TRACT No. 15962

PRIVATE CONTRACT No. 2168
W.S. 44
SHEET 1 OF 1 SHEETS

SCALE: VERT. 1"=4'
HORIZ. 1"=40'

APRIL 1952

PREPARED IN THE OFFICES OF
KARL E. TUTTLE
ENGINEERING CO. INC.

Karl E. Tuttle 1/52
Reg. C.E. No. 7668

PC 2168

Sewers
Storm Drains
Roads

15,054

9M S 50° Elev 384.50 Spk & I
W. curb of Cloverly 45 N of E
Live Oak Ave. Mkd. I.E. 27

1. USE STANDARD MANHOLE FRAMES AND COVERS, L.A.C.
2. USE STANDARD STRAIGHT WYE JOINTS AS SHOWN.
3. USE CEMENT MORTAR ONLY WITHIN PLACE 3 JOINTS.
4. RESURFACE ALL TRENCHES WITHIN STREETS PER ST. W.S.P. LOS ANGELES COUNTY ROAD DEPARTMENT OR CITY OFFICIAL ... ENT REQUIREMENTS.
5. CONSTRUCT HOUSE CONNECTIONS WITH ... AT PROPERTY LINE (6 FEET BELOW CURB GRADE) OR CLEAN AT RIGHT ...
6. ENCASE FOUR FEET OF SEWER AT POINTS OF INTERFERENCE WITH PIPES AS PER DETAIL.
7. ALL STRUCTURES SHALL BE KNOCK SEWER, CONCRETE SHALL ...
8. CONSTRUCT TOPS OF ALL STRUCTURES IN RIGHTS OF WAY 6 INCHES ABOVE FINISHED GRADE.

NOTE:
NO REPRESENTATIVE OF THE COUNTY ENGINEER WILL SURVEY OR LAYOUT ANY PORTION OF THE WORK.

THE OWNER, OR HIS AUTHORIZED REPRESENTATIVE SHALL PRESENT THE COUNTY ENGINEER WITH GRADE SHEETS AND STATIONS OF ALL HOUSE CONNECTIONS AND C BRANCHES AND SHALL PROVIDE STAKES AND THEREON AS SHALL INDICATE LOCATIONS WITH STATIONING PLAINLY MARKED. ANY CHANGE IN LOCATION SHALL BE SUBJECTION OF NOTICE OF SUCH CHANGE TO THE COUNTY ENGINEER.

PROVIDE STAKES ON THE PROPERTY LINES OR PROPERTY LINES PROJECTED AT RIGHT ANGLES TO THE SEWER LINE AT THE CENTER LINE OF EACH MANHOLE.

NO VARIATIONS SHALL BE MADE IN THESE PLANS WITHOUT APPROVAL OF THE COUNTY ENGINEER.

PIPE TO BE INSTALLED WITH JOINT COMPOUND BY MANUFACTURER AT HIS PLANT. SPACE SEC 44

CONCRETE PAVEMENT TO BE CUT NOT LESS THAN 3" IN DEPTH WITH CONCRETE SAW. SPACE SEC 44

WIRE AND TAGS. SPACE SEC 44

FOR LEGEND

NOTE: ... CRAVES TO WHICH THIS INFORMATION IS TO BE CONSTRUCTED ARE SHOWN ON AS BUILT ...
... GRADE POINTS ON TOP OF CURB, CENTER LINE OF EVERY OTHER OF ALLEY, BUILDING LINES, ... POINTS IDENTIFIED ... TO CONFORM TO A PLANTED POINT ... ELEVATIONS ARE IN FEET ... DATUM OF MEAN SEA LEVEL ... ELEVATIONS ARE IN FEET ... DATUM OF MEAN SEA LEVEL ...
SPECIFICATIONS
THE OFFICIAL STANDARD SPECIFICATIONS ... SHALL BE CONSTRUCTED ACCORDING TO SPECIFICATIONS ON FILE IN THE OFFICE OF THE COUNTY ENGINEER, ALL IN CONFLICTING SALT IN THIS PROPOSAL ... C CONTRACTOR MUST OBTAIN A PERMIT TO BEGIN WORK ... BUILDING ... PERMIT ... ENGINEER ... FROM INSPECTION AND ... PERMIT ... ENGINEER ... FROM THE ... PERMIT ... ENGINEER ... PERMIT ... ENGINEER ... PERMIT ... ENGINEER ...

COUNTY OF LOS ANGELES, CALIFORNIA
William J. Fox, County Engineer

APPROVED BY ... A.M. Rawn, Chief Deputy
APPROVED ... Office Engineer
CHECKED Richard E. Tuttle 5-6-52
OFFICE OF COUNTY ENGINEER R.E. No. 7668

RECEIVED
MAY 19 1952
SANITATION DISTRICTS

Trim Line

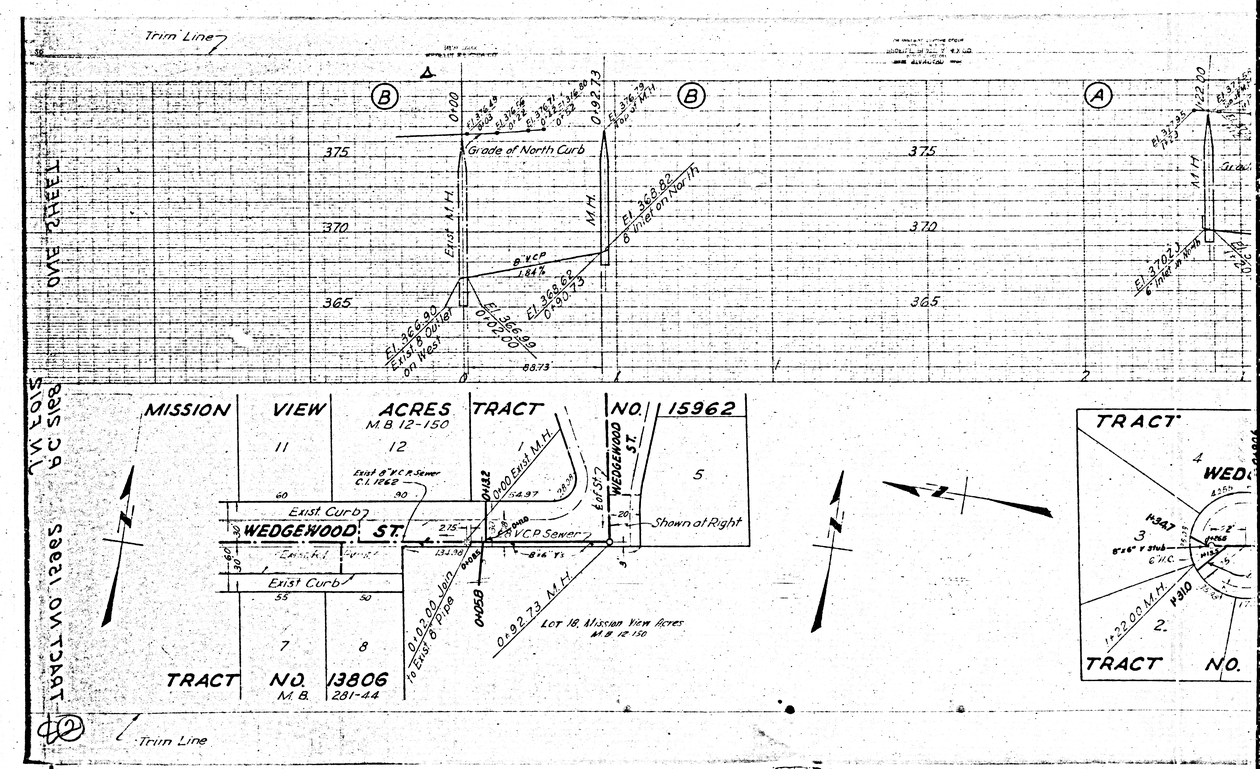

Trim Line
Grade of North Curb
Exist. M.H.
M.H.
El. 368.82
8" Inlet on North
8" V.C.P.
El. 368.62
El. 366.90
Exist. 8" Outlet on West
El. 366.99
375
370
365
MISSION VIEW ACRES
M.B. 12-150
TRACT NO. 15962
Exist. Curb
WEDGEWOOD ST.
Shown at Right
Lot 18, Mission View Acres
M.B. 12-150
TRACT NO. 13806
M.B. 281-44
Trim Line